

ALL DIMENSIONS TO BE CHECKED ON SITE

NOTES:

This drawing is the property of Sepia Design and is issued on the condition that it is not reproduced, disclosed or copied to any unauthorised person without written consent.

No dimensions are to be scaled from this drawing.


This drawing is to be read in conjunction with Construction Notes.

This drawing is to be read in conjunction with all relevant Consultants and Sub-Contractor drawings, schedules and specifications.


All dimensions shown are in mm and are to structural elements and not finished, unless noted otherwise.

All dimensions are to be checked on Site prior to commencing any work. Any discrepancies should be reported to the Project Co-ordinator immediately.


© Sepia Design

 


LINEAR SCALE 1:100

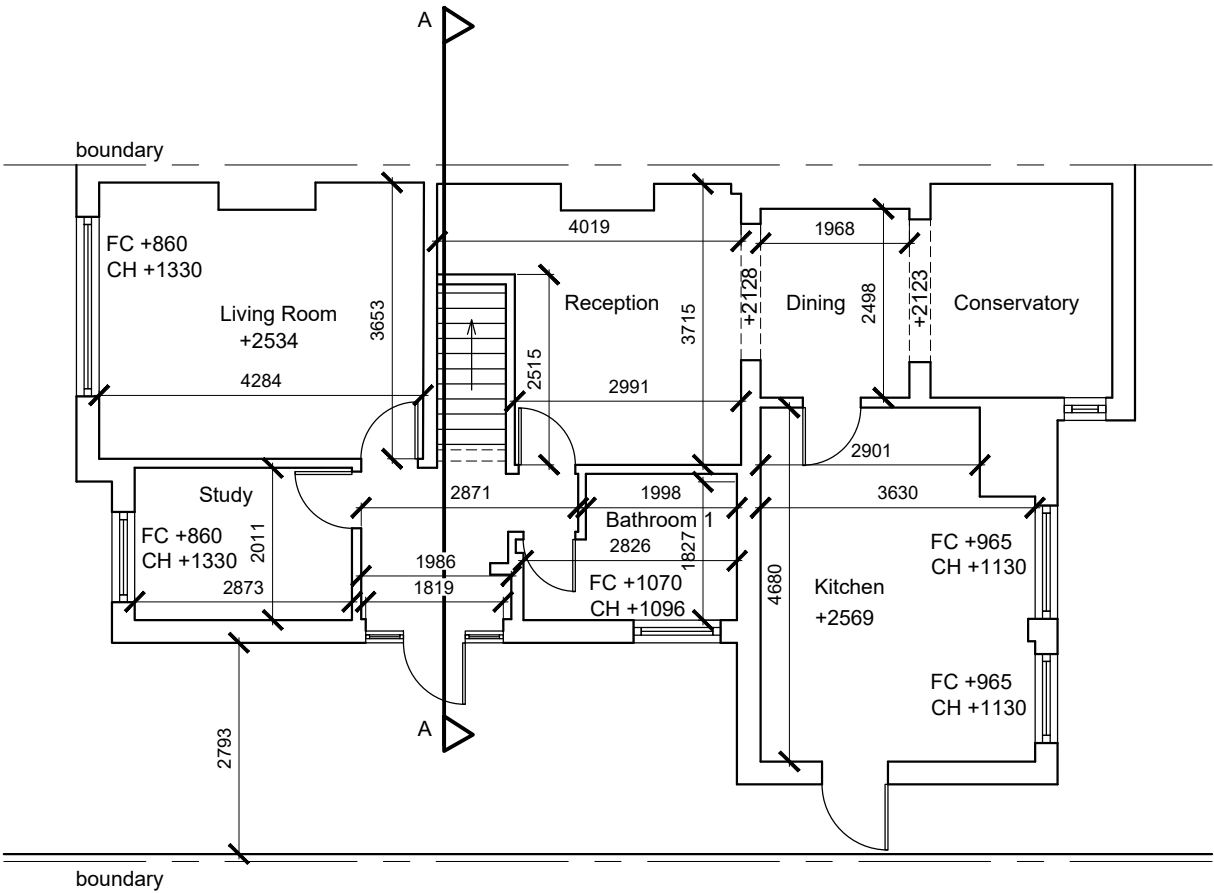

EXISTING GROUND FLOOR PLAN

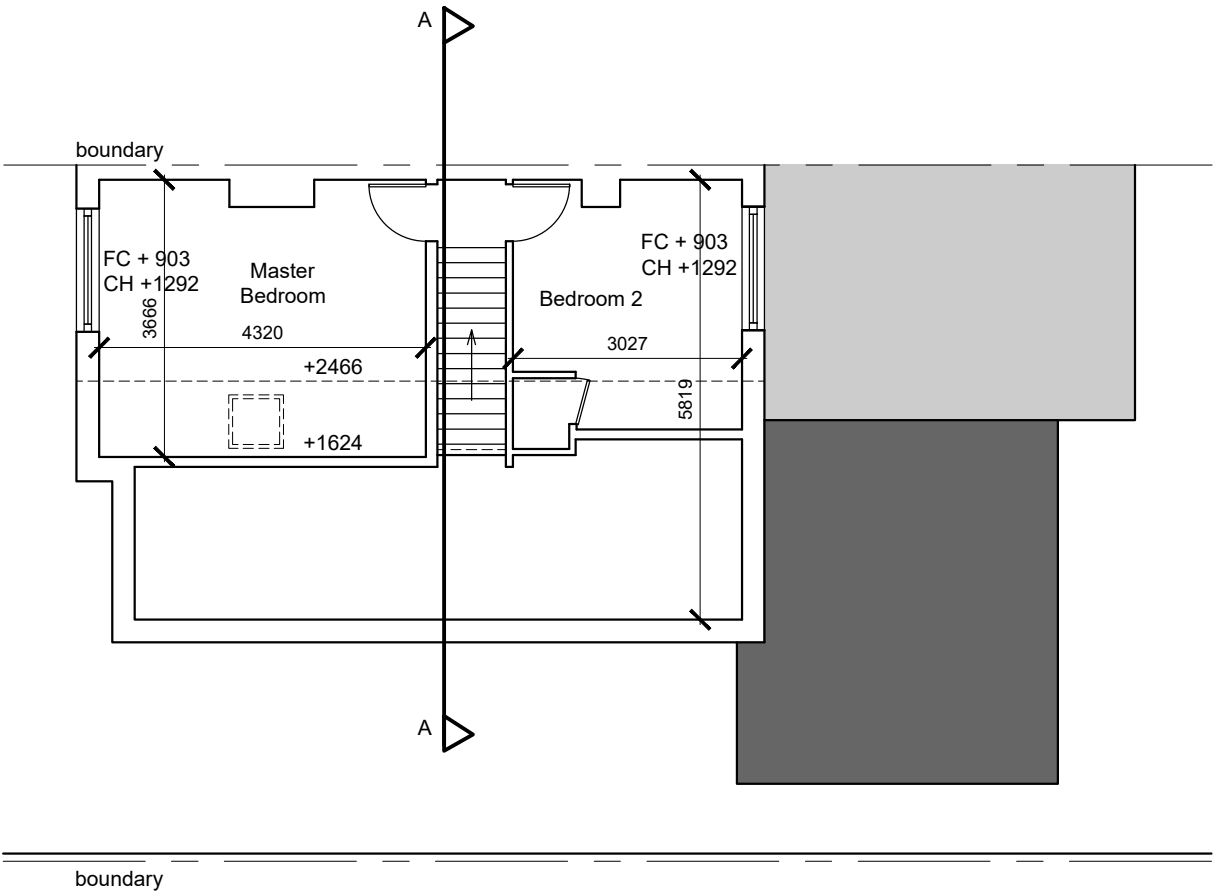

EXISTING FIRST FLOOR PLAN

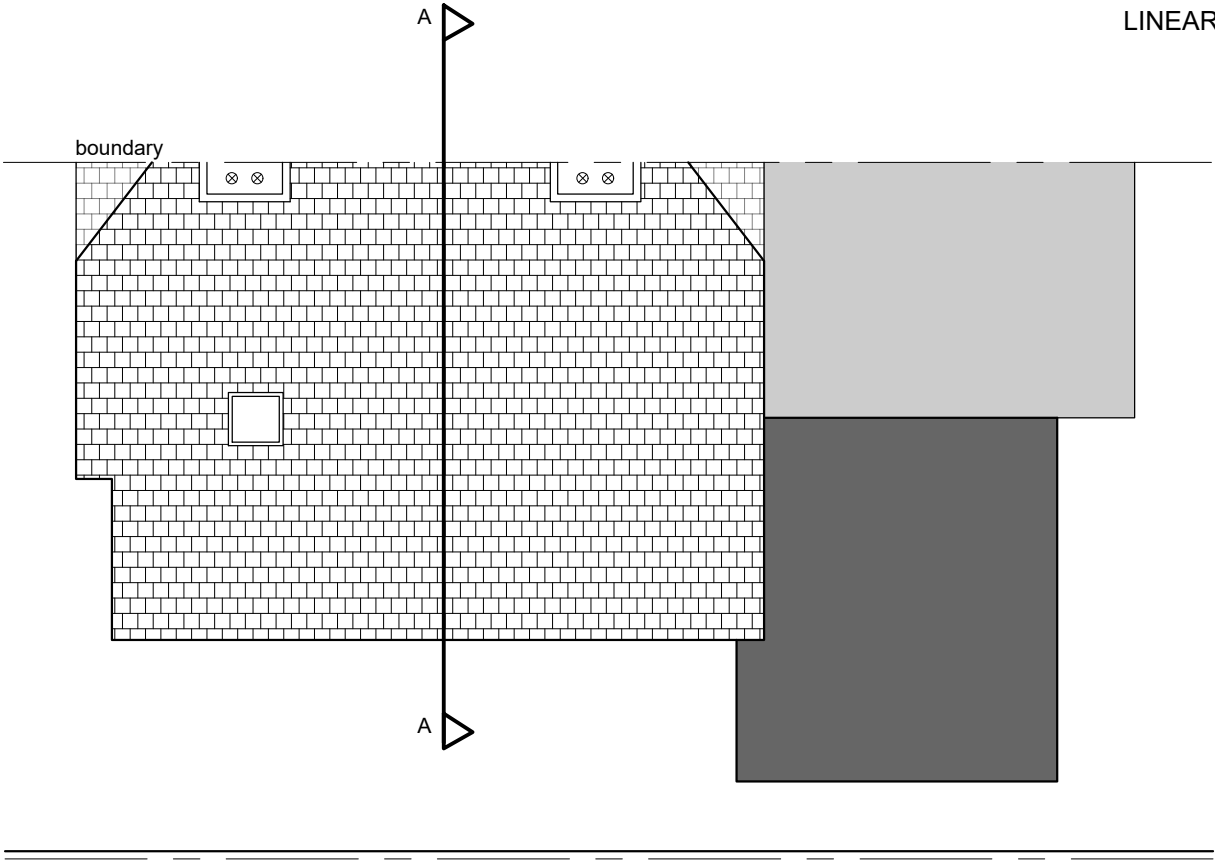

EXISTING ROOF PLAN

revisions

project
105 West Drayton Road
Uxbridge
UB8 3LE

client
Stuart & Sharon Burton

drawing title
Existing Plans

SEPIA DESIGN
Chartered Architectural Technologists

20-22 St Dunstons Road
Feltham, Middlesex
Tel: 0208 831 9629
Mob: 07595 032 939
E-mail: info@sepiadesign.co.uk



date July 2021 number A210024PA-001

scale 1:100 @ A3 revision -