


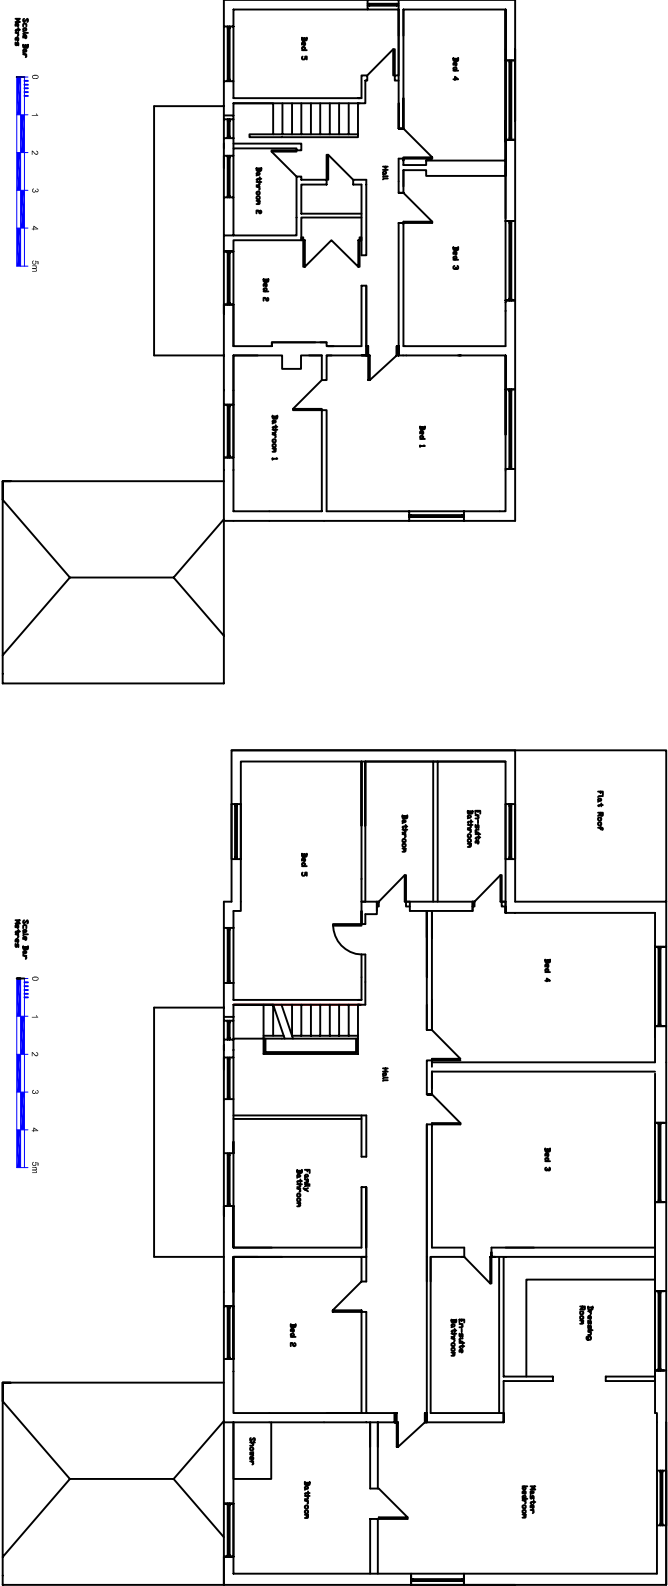

Existing

Proposed

Ref.		Date		Revision		Preliminary Drawing			
		Oct 17							
Existing & Proposed First Floor Plan						Dwg. No.		Rev.	
						P002		J	
Scale 1:200 @ A3		Drn. By Chkd. By		R.D. M.F.		Job No.		217189	
Client		Kam.							
Project		Five Rivers, Northwood.							
FIDLER ASSOCIATES									
STRUCTURAL ENGINEERS, SURVEYORS & PROJECT MANAGERS									
31 Hillside Road, Northwood, Middx HA6 1PY									
Tel : 01923 840482 Fax : 01923 840483									
Email : mikedfider@blueyonder.co.uk									