
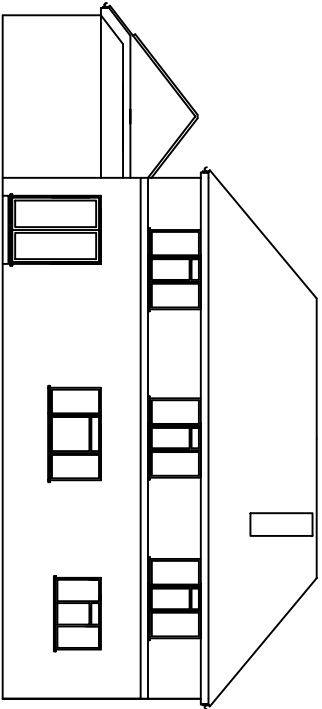
 


Existing

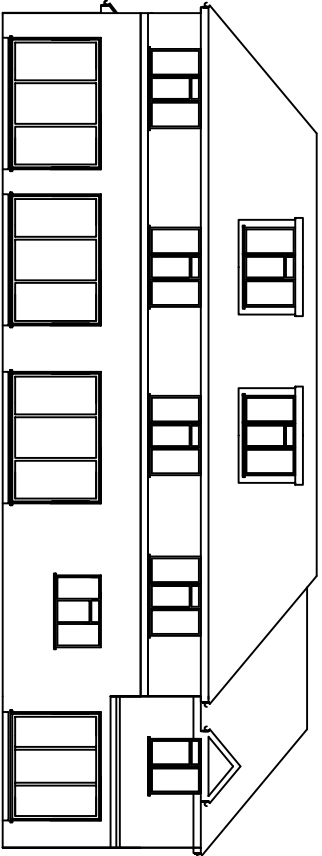

Proposed

Ref.		Date	Revision		Preliminary Drawing		
		Oct 17					
Existing & Proposed Rear Elevation						Dwg. No.	Rev.
						P004	L
Scale 1:200 @ A3				Drwn. By R.D.		217189	
				Chkd. By M.F.			
Client				Kam.			
Project							
Five Rivers, Northwood.							
FIDLER ASSOCIATES							
STRUCTURAL ENGINEERS, SURVEYORS & PROJECT MANAGERS							
31 Hillside Road, Northwood, Middx HA6 1PY							
Tel : 01923 840482 Fax : 01923 840483							
Email : mikedfelder@blueyonder.co.uk							