


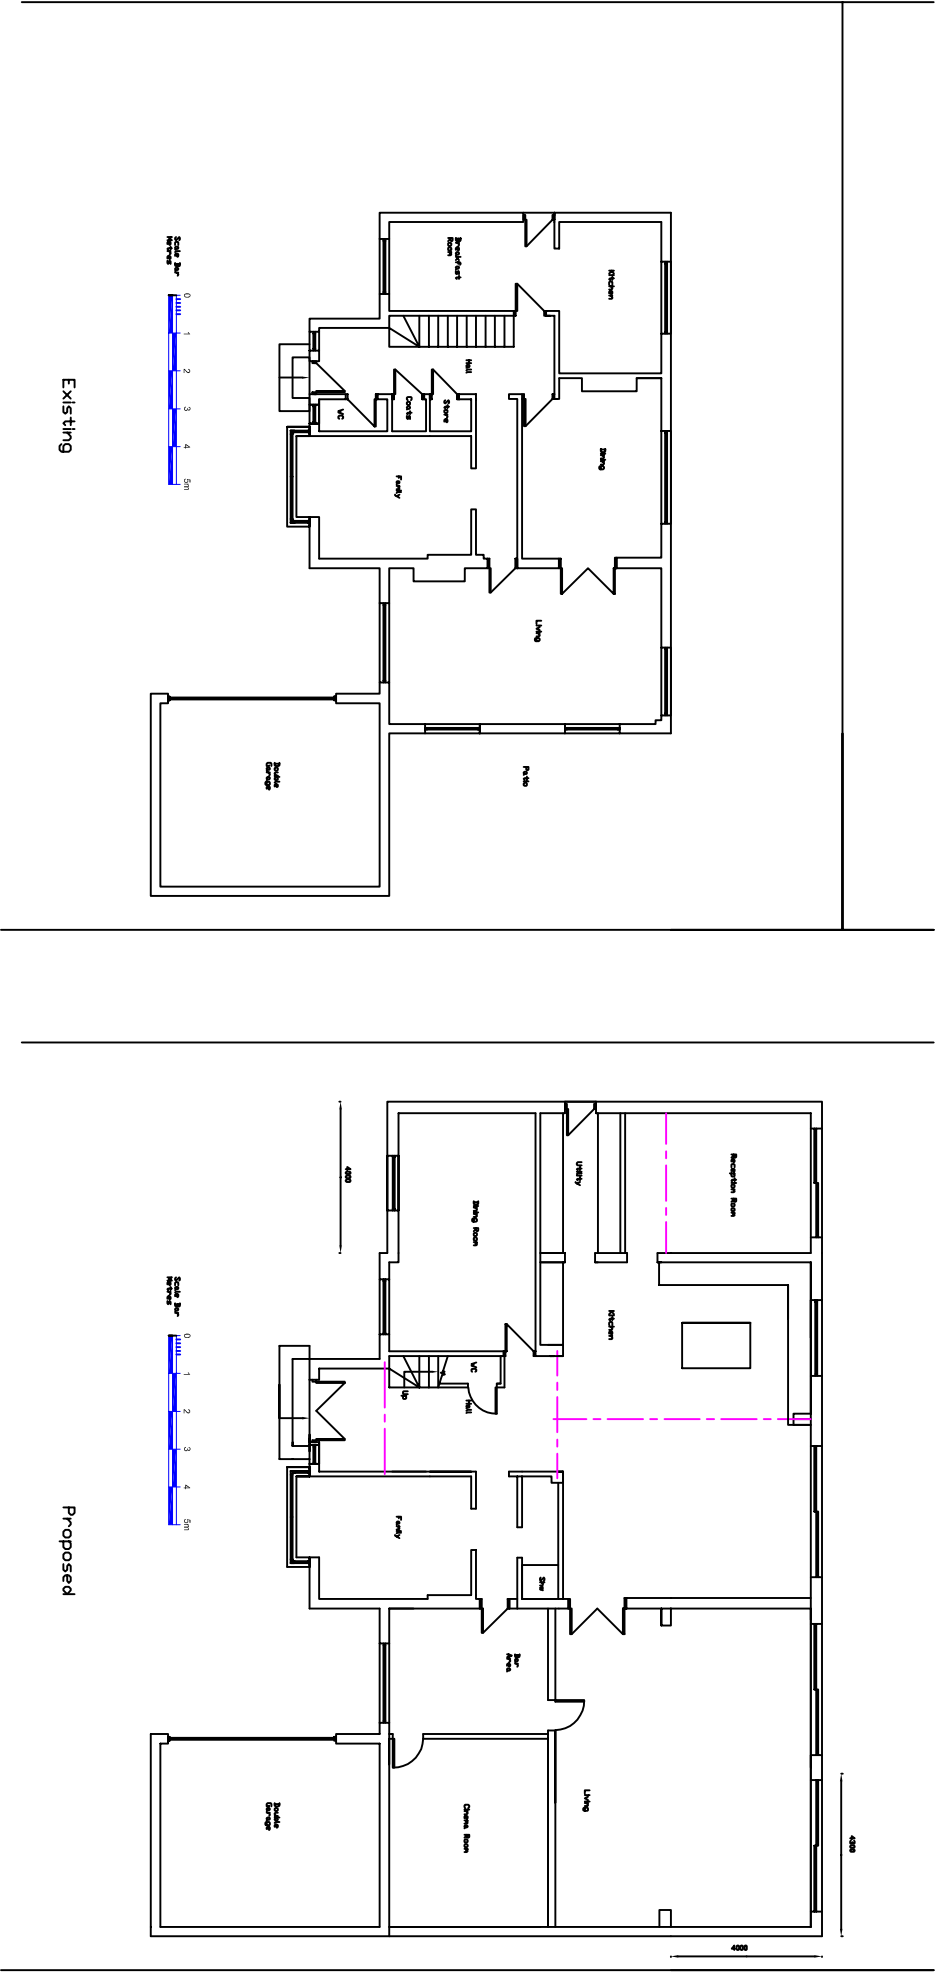

Ref.		Date		Revision		Preliminary Drawing			
		Oct 17							
Existing & Proposed Ground Floor Plan						Dwg. No.		Rev.	
						P001		L	
Scale 1:200 @ A3				Dwn. By		217189			
				Chkd. By		M.F.			
Client				Kam.					
Project				Five Rivers, Northwood.					
FIDLER ASSOCIATES									
STRUCTURAL ENGINEERS, SURVEYORS									
& PROJECT MANAGERS									
31 Hillside Road, Northwood, Middx HA6 1PY									
Tel : 01923 840482 Fax : 01923 840483									
Email : mikedfider@blueyonder.co.uk									