


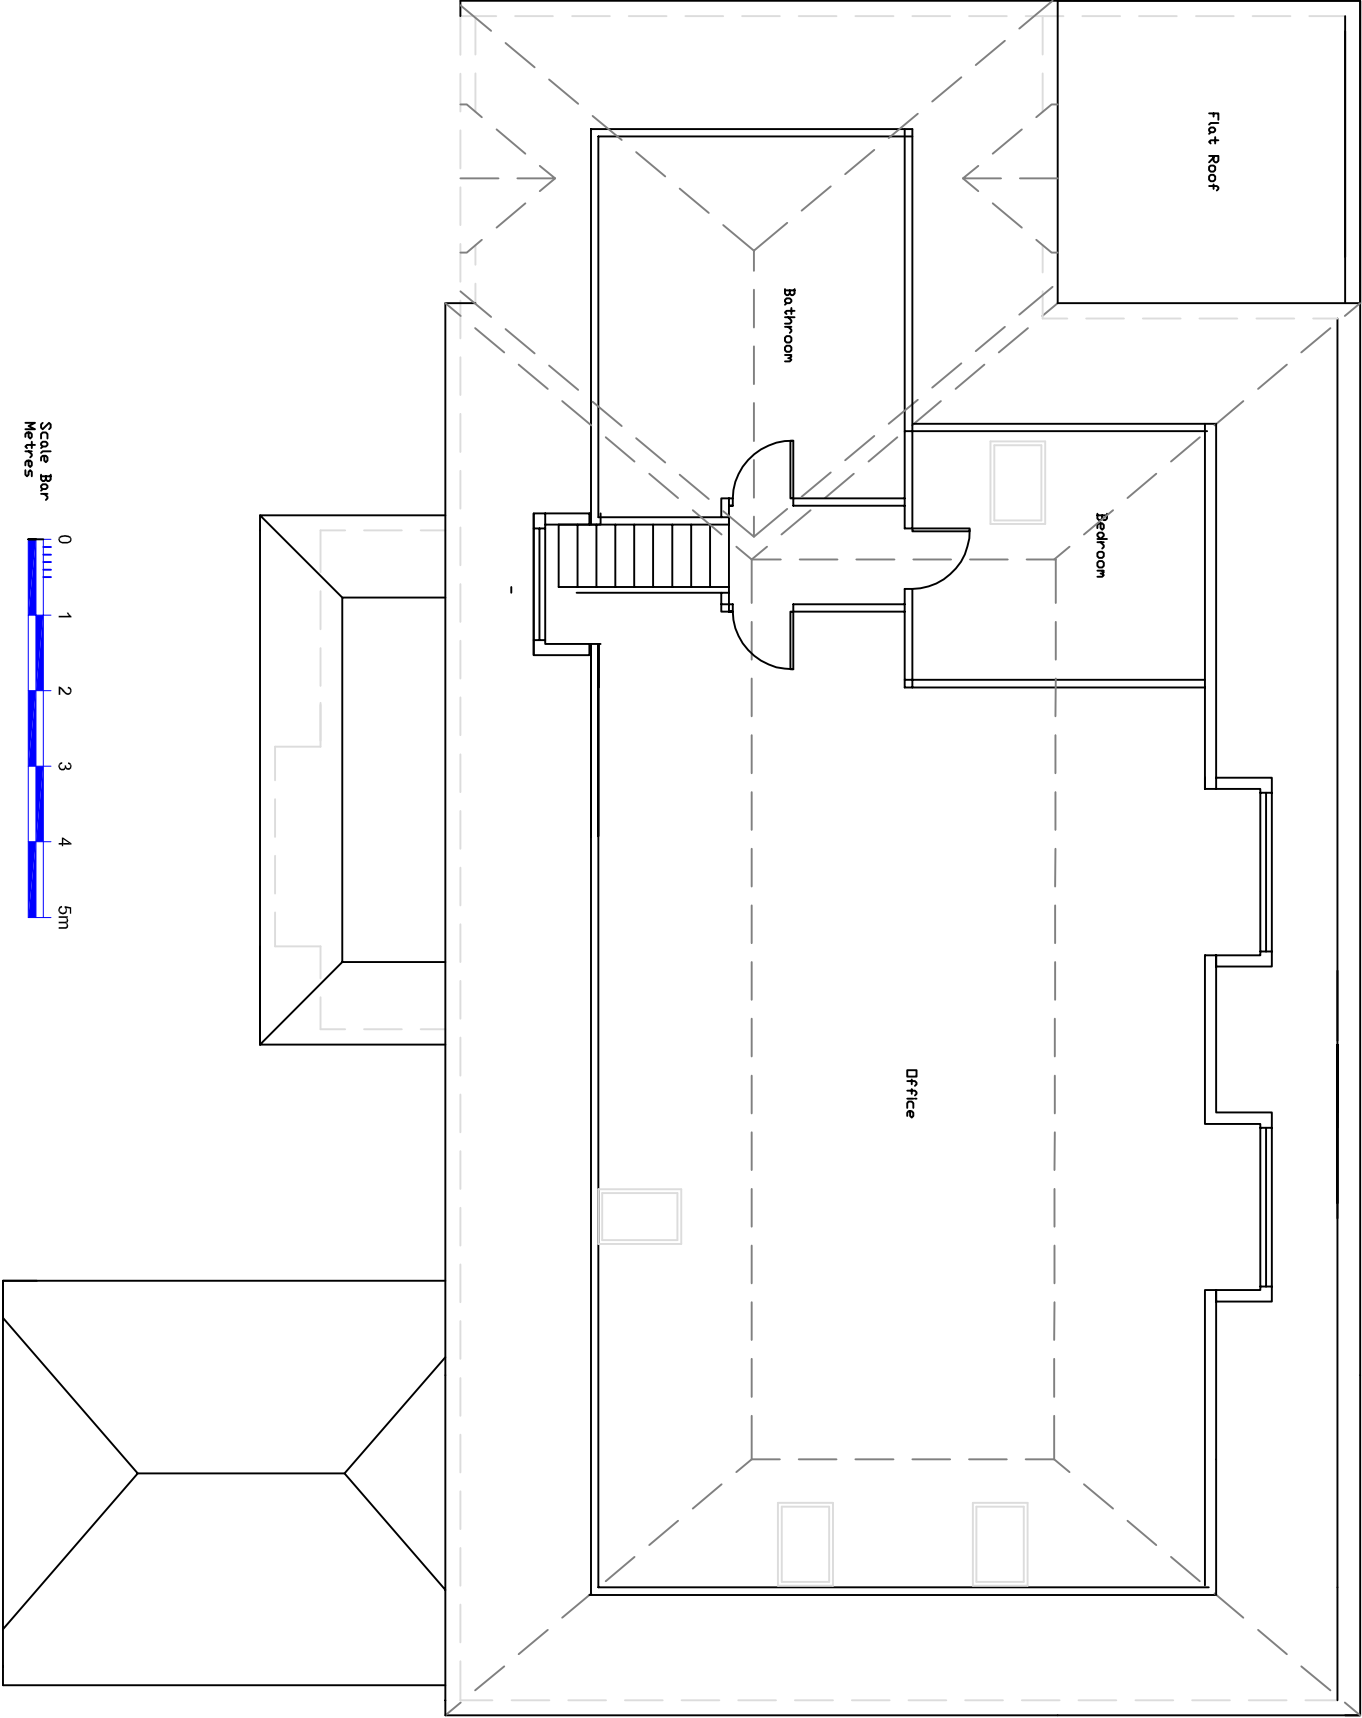

Ref.		Date		Revision		Preliminary Drawing			
		Oct 17							
Proposed Second Floor Plan						Dwg. No.		Rev.	
						P008		J	
						Job No.			
Scale		1:100 @ A3		Dwn. By		R.D.		217189	
				Chkd. By		M.F.			
Client						Kam.			
Project									
Five Rivers, Northwood.									
FIDLER ASSOCIATES									
STRUCTURAL ENGINEERS, SURVEYORS									
& PROJECT MANAGERS									
31 Hillside Road, Northwood, Middx HA6 1PY									
Tel : 01923 840482 Fax : 01923 840483									
Email : mikedfider@blueyonder.co.uk									