



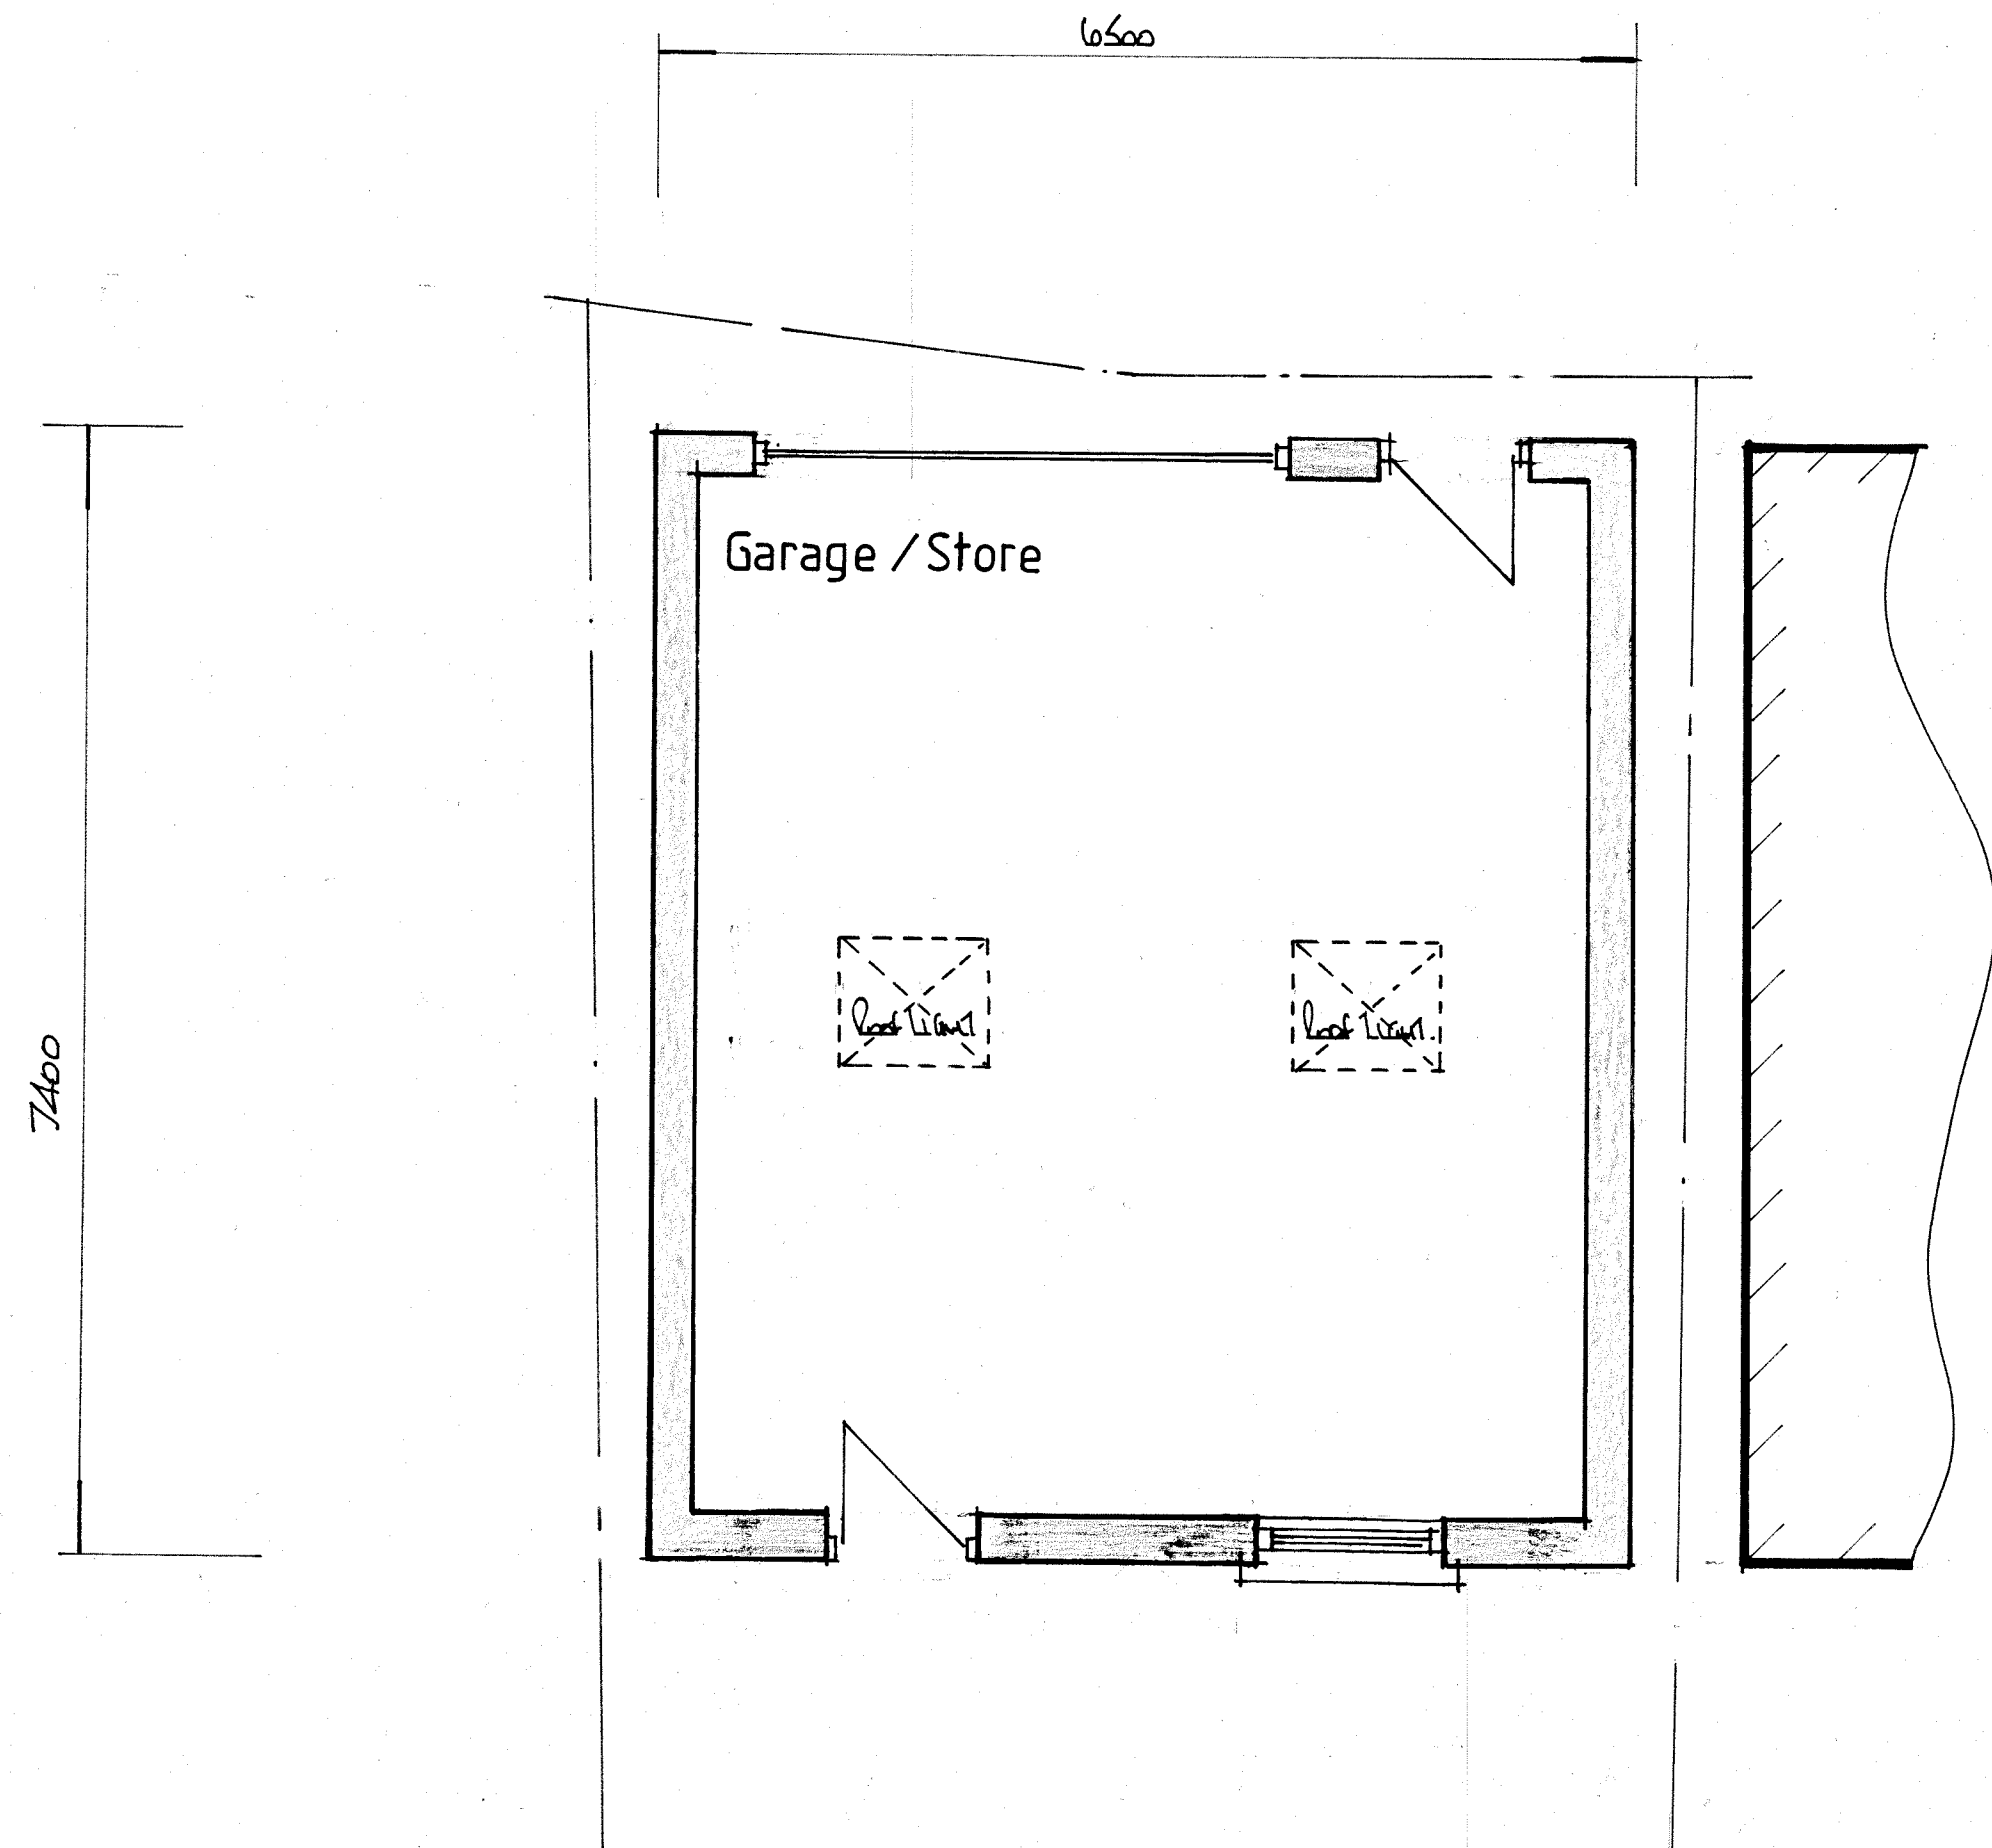


PLAN

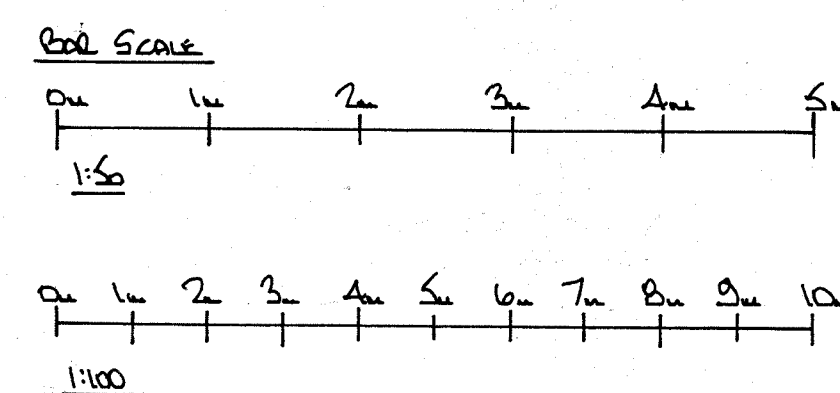


MATERIALS


Walls:- Face Brickwork (Red)
Roof Tiles:- Brown Interlocking - Redland AG or similar.
Garage Door:- Roller Shutter
Windows / Doors:- White UPVC

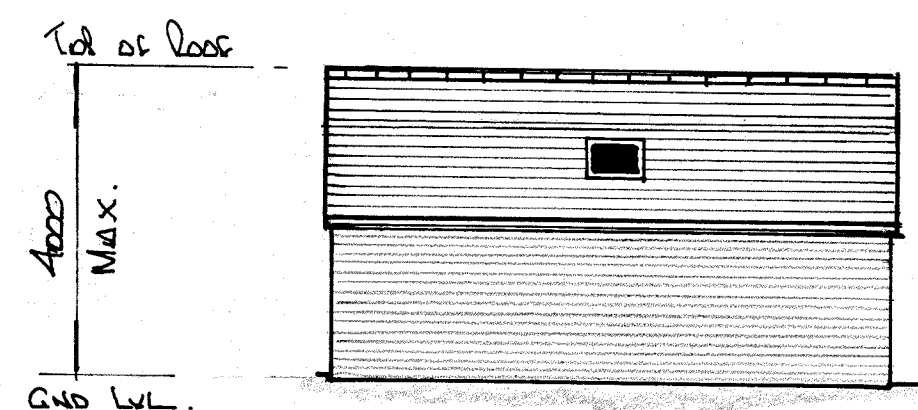


SIDE ELEVATION

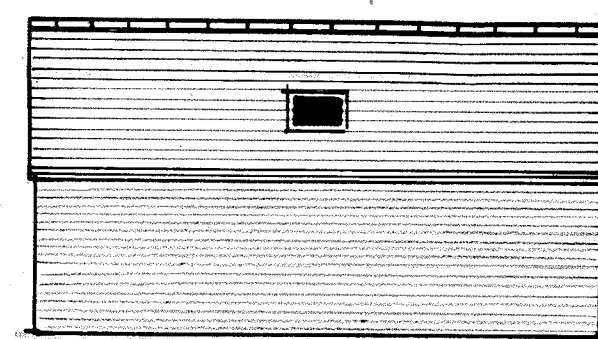


SIDE ELEVATION

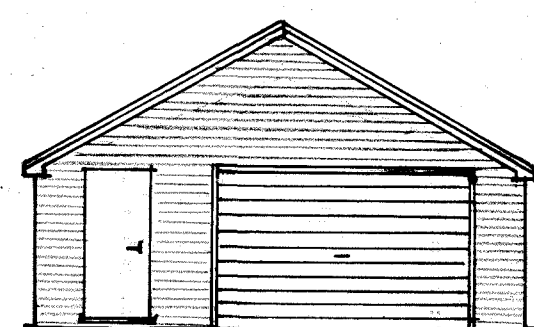

FRONT ELEVATION

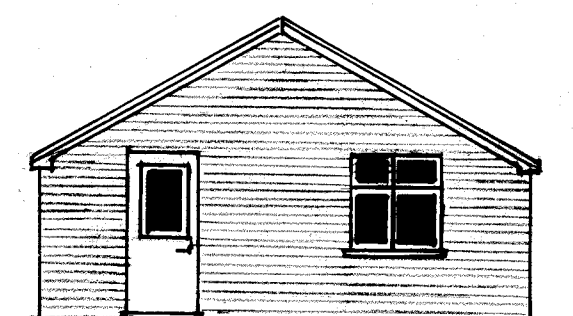

REAR ELEVATION

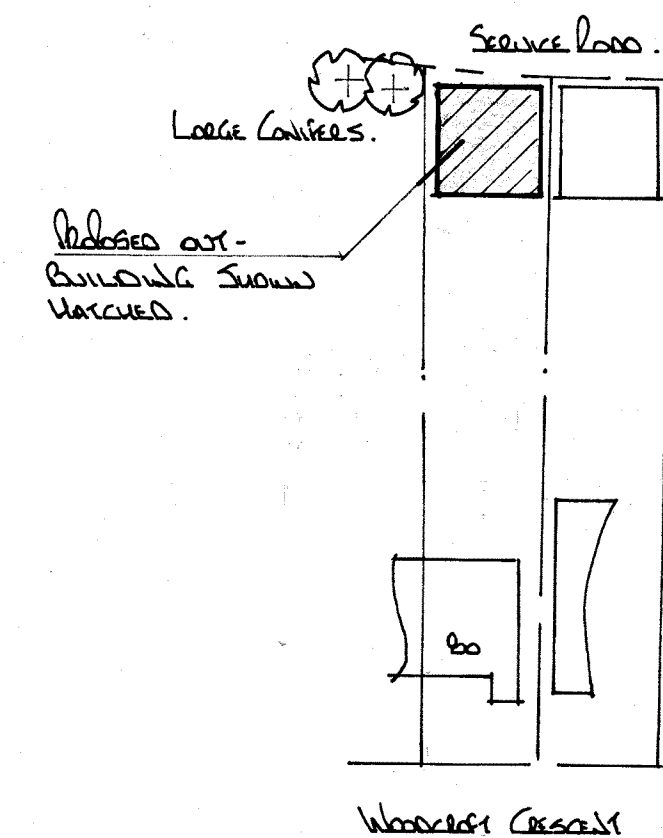

SITE PLAN scale 1:500

NOTES:
All dimensions must be checked on site and not scaled from this drawing.

Revisions		
REVISIONS		
A	10/10/21	REVISED DRAWING TO CLIENTS
Date	Revisions	

© copyright

Pottle & Co Ltd
Planning & Building Consultants

Suite A, 128 Manor Way
Ruislip, Middlesex, HA4 8HR

Tel: 01895 622800
www.pottle.uk.com

Client
MR J. ARCHER

Job Title
80 WOODCROFT CRESCENT
HILLINGDON
MIDDXX

Drawing Title
PROPOSED OUTBUILDING

Scale 1:50, 100, 500.

Date 02/10/2020 Drawn by GEL

Drg No.	4453/01	Rev.	A.
---------	---------	------	----