

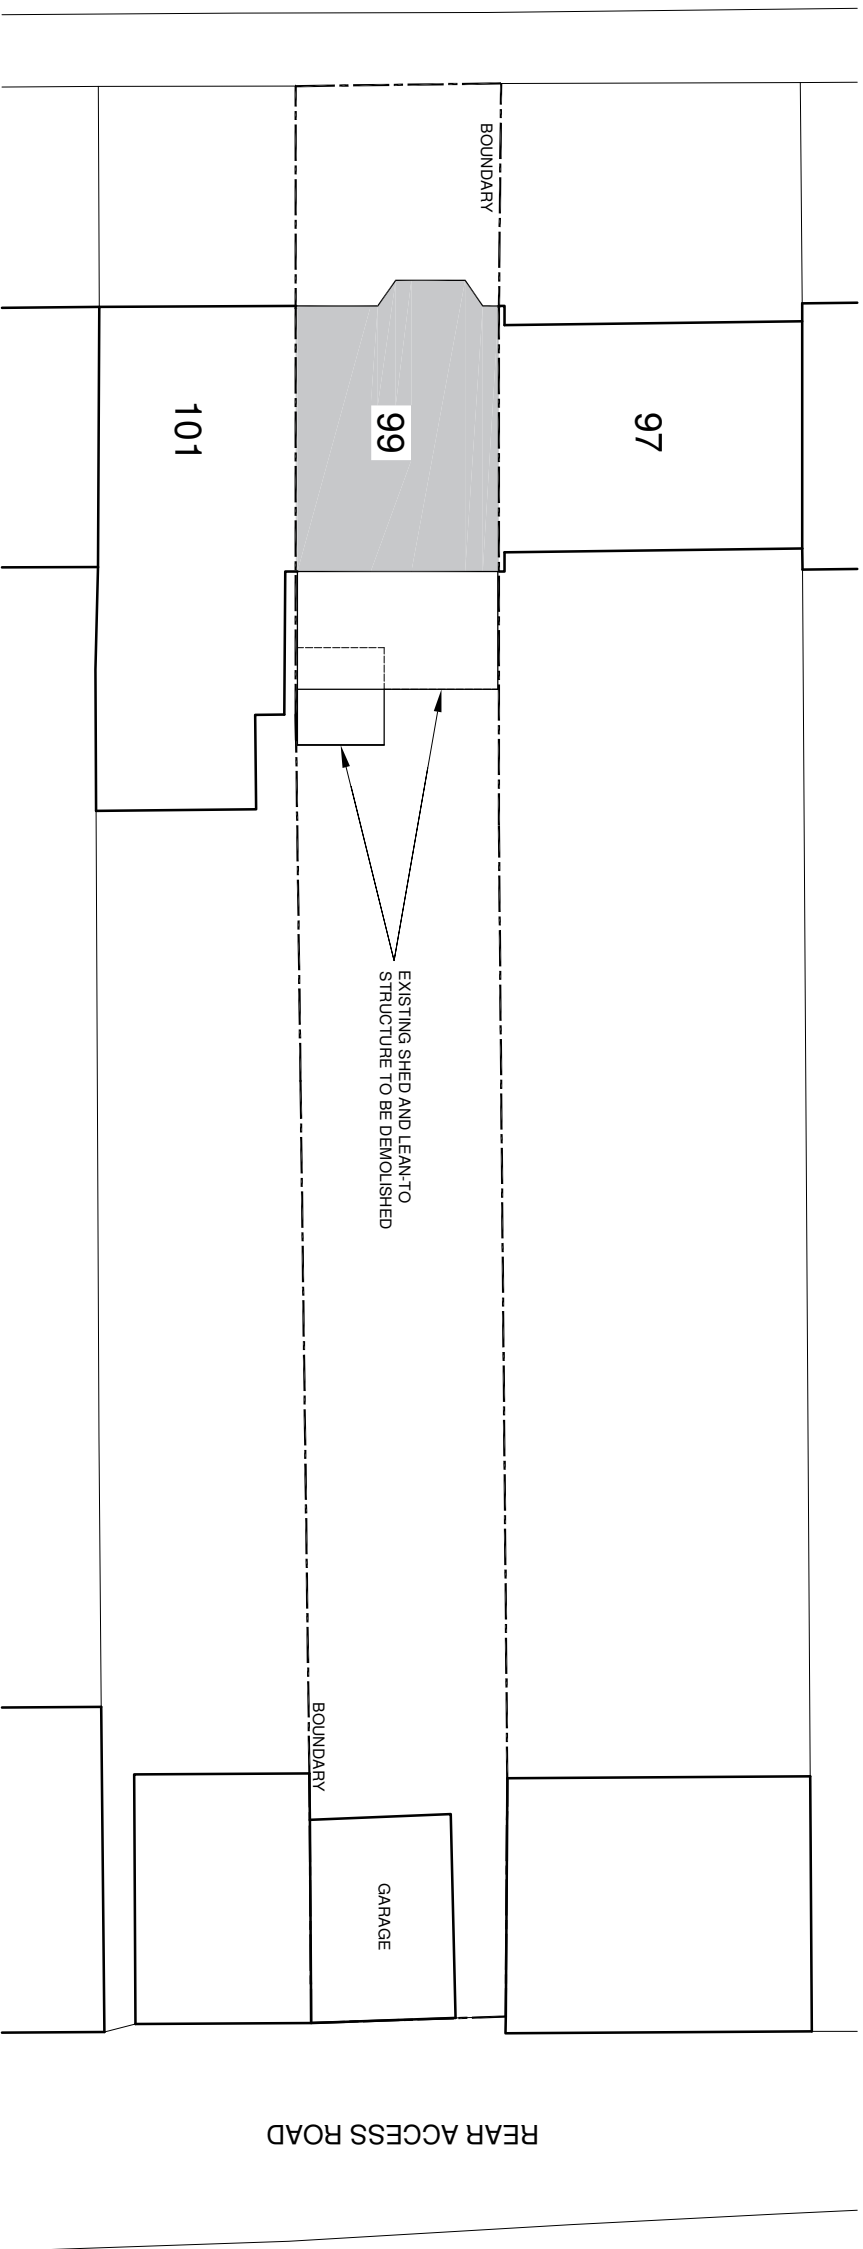
 


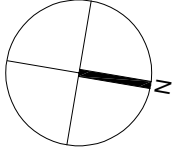

EXISTING SITE PLAN

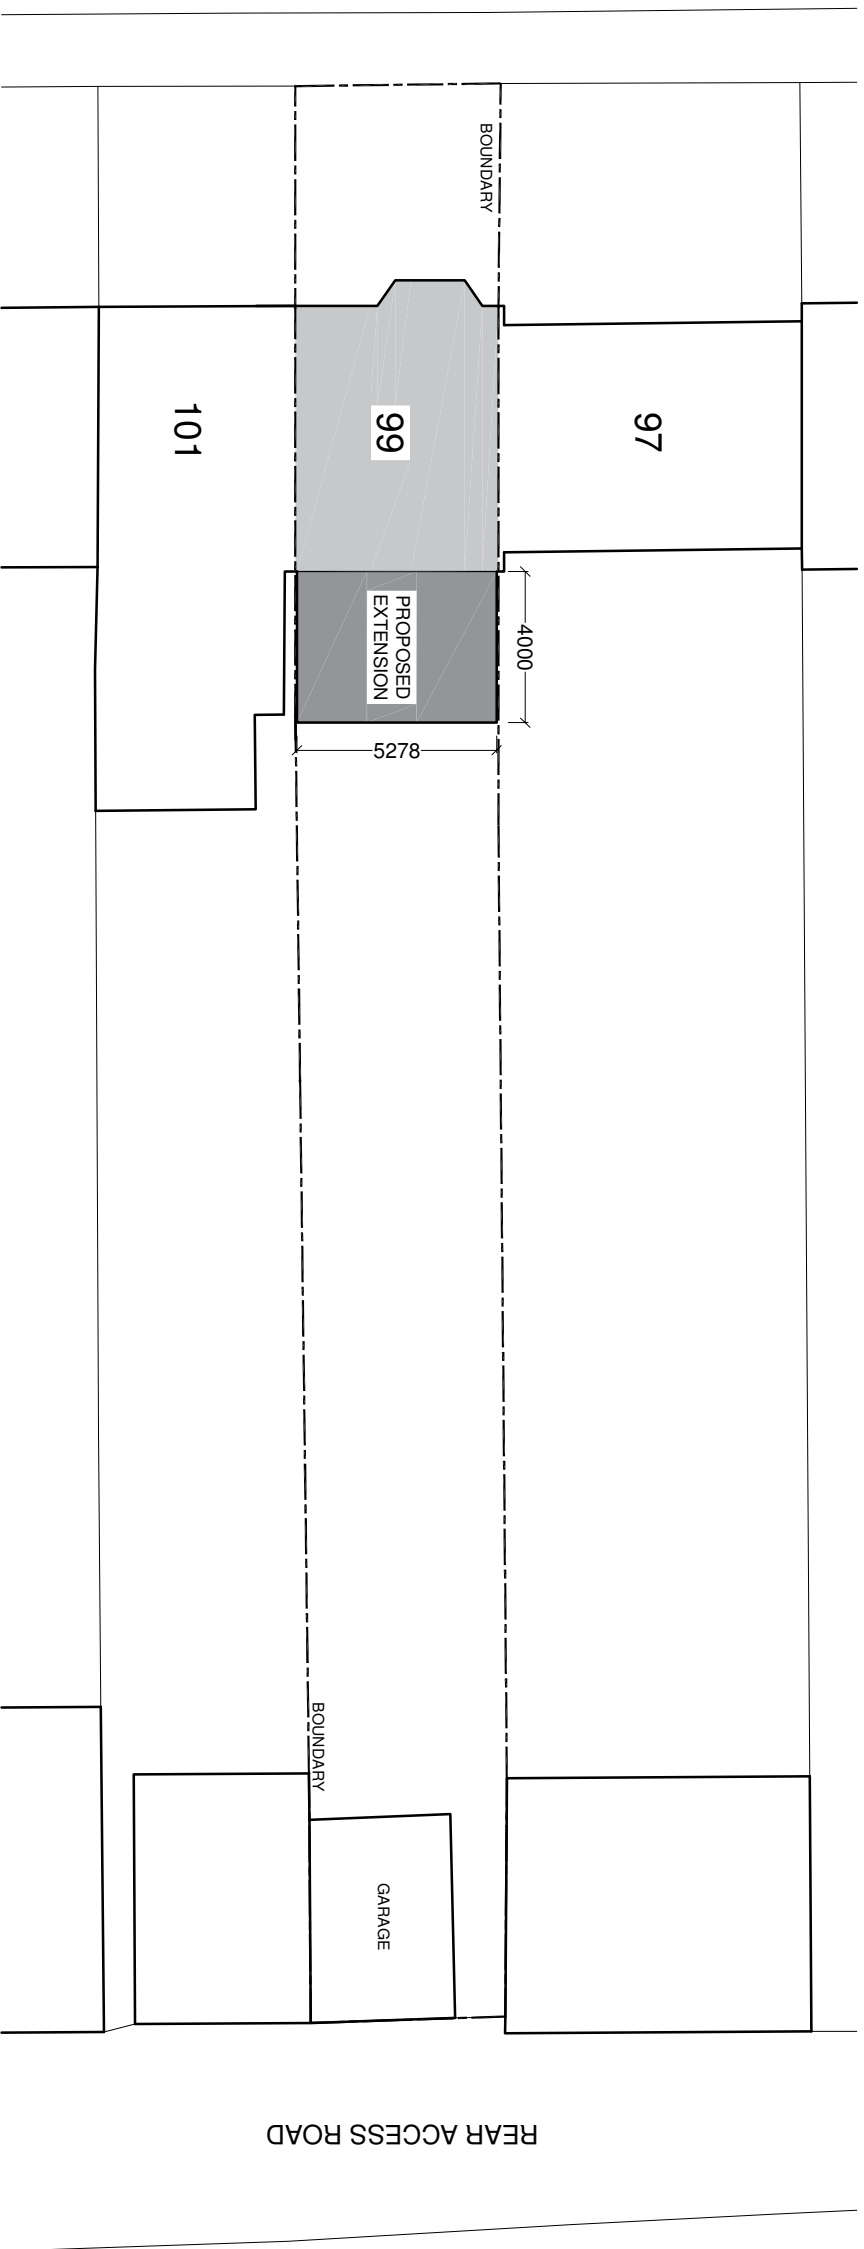

AMENDMENTS	DATE	REV.
------------	------	------

Dimensions, areas and levels where given are only approximate and subject to site survey. All dimensions are to be checked on site. Figured dimensions only are to be taken from this drawing. The drawings are to be read in conjunction with all relevant consultants' and/or specialists' drawings/documents and any discrepancies or variations are to be notified to the architect before the affected work commences. This drawing is copyright and remains the property of the Architects.



PROJECT
99 LYNHURST CRESCENT
UXBRIDGE
UB10 9EQ

CLIENT
JAITA MUKHERJEE

DRAWING
EXISTING AND PROPOSED
SITE PLAN

SCALE	1:200 @ A3	DRAWING NUMBER	REV
--------------	------------	-----------------------	------------

DATE	SEP 2026	1266-10
DRAWN	BM	