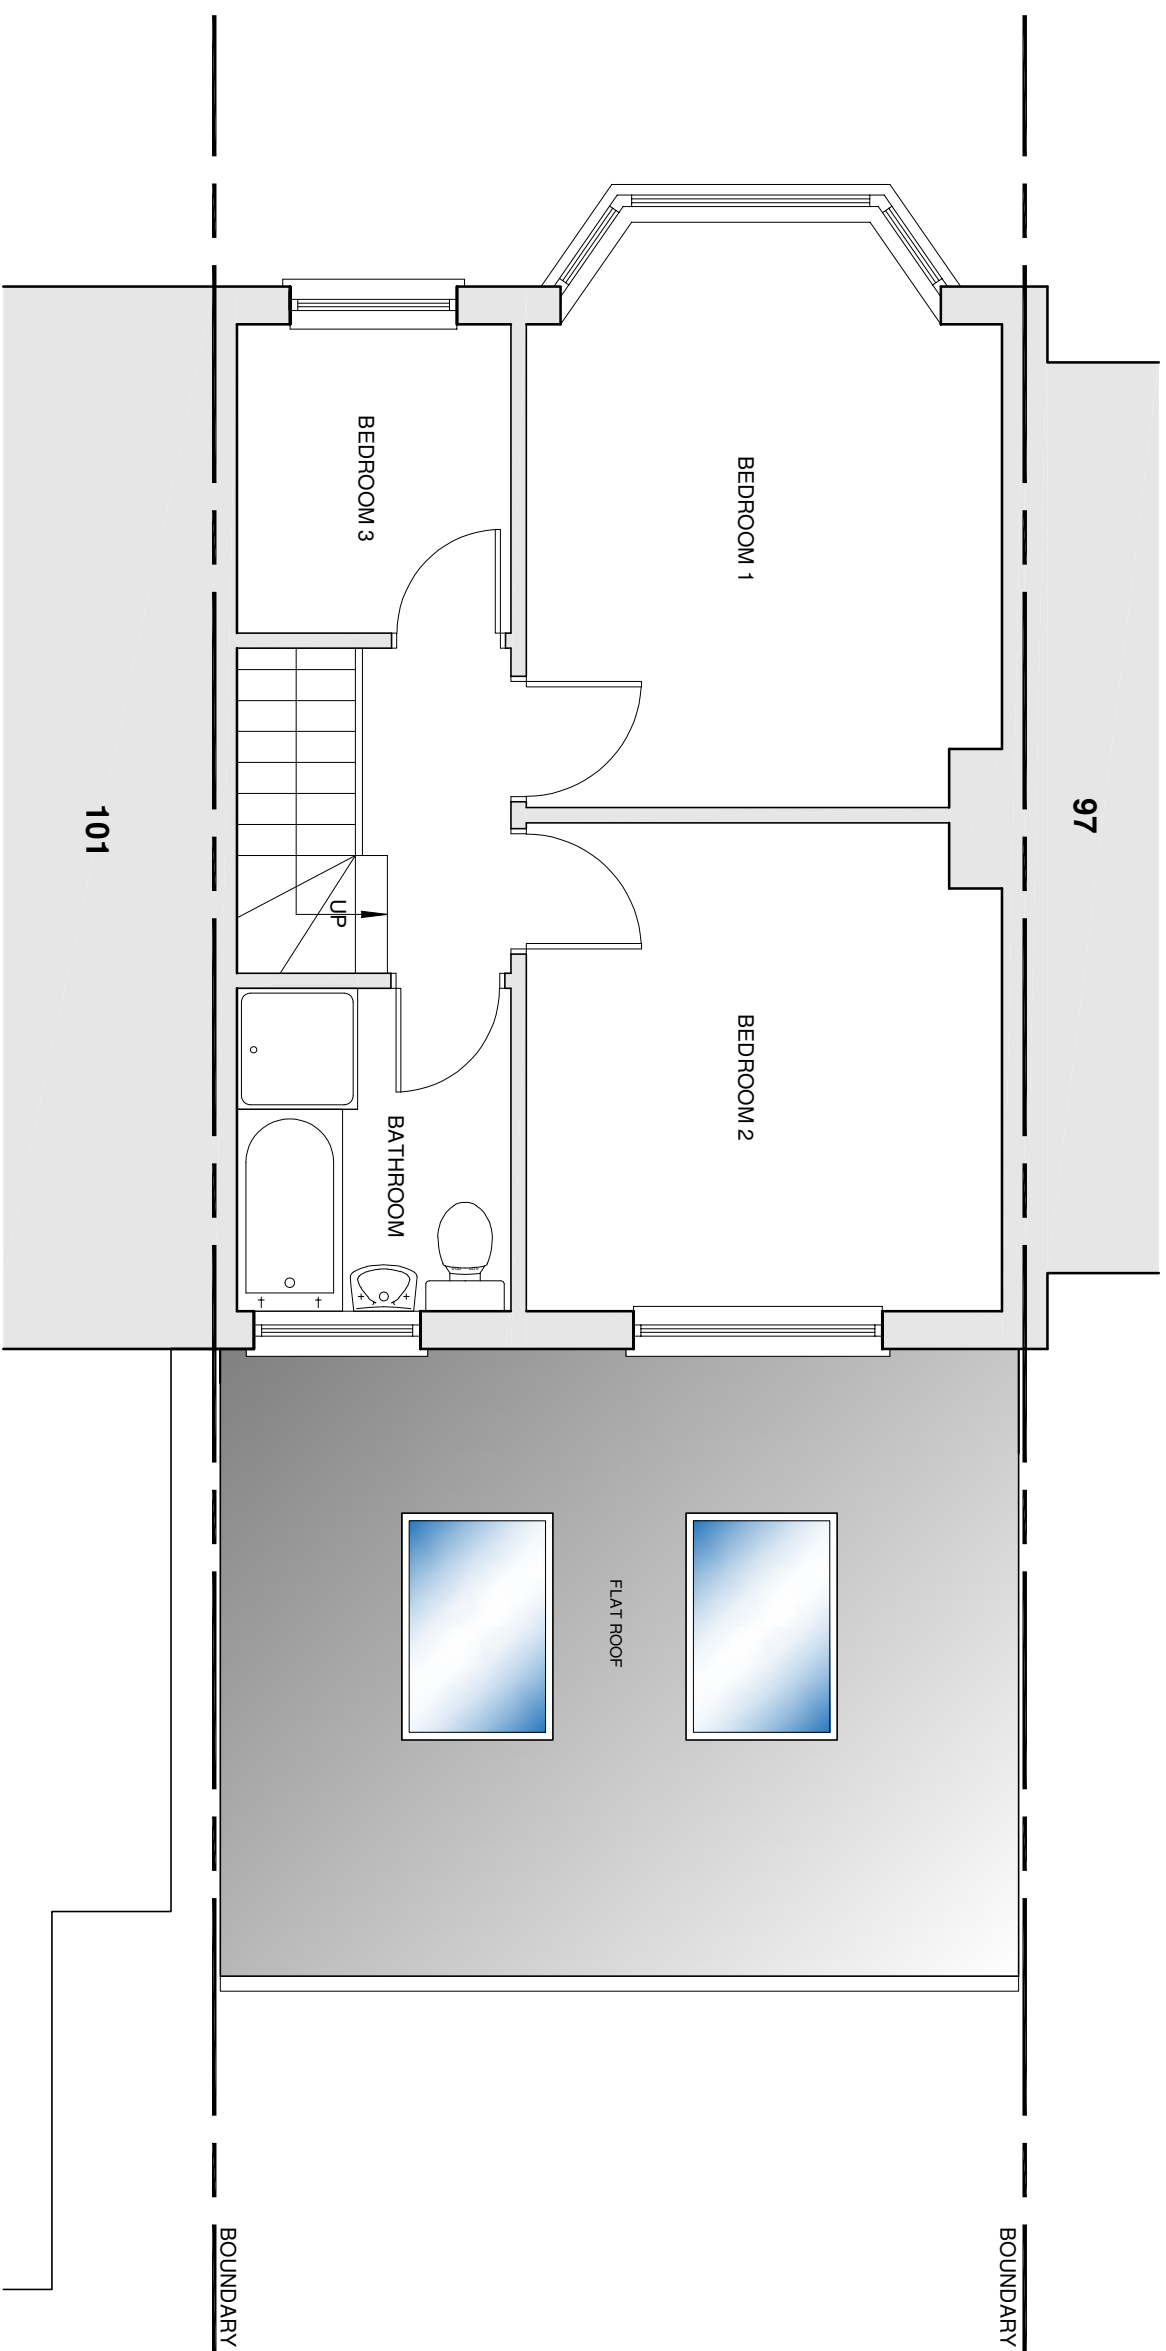


ROOF	SEP 2026	A
AMENDMENTS	DATE	REV.

Dimensions, areas and levels where given are only approximate and subject to site survey. All dimensions are to be checked on site. Figured dimensions only are to be taken from this drawing. This drawing is to be read in conjunction with all relevant consultants and/or specialists' drawings/documents and any discrepancies or variations are to be noted to the architect before the affected work commences. The drawing is copyright and remains the property of the Architects.

bernard murray design
chartered architect

WWW.BMURRAYDESIGN.CO.UK
78 BRIDGE ROAD, UXBRIDGE, MIDDLESEX UB8 3QW
TEL: 07858 471714 EMAIL: BMURRAYDESIGN@YAHOO.CO.UK

PROJECT
99 L YNHURST CRESCENT
UXBRIDGE
UB10 9EQ

CLIENT
JAITA MUKHERJEE

DRAWING
PROPOSED FIRST FLOOR PLAN

SCALE	1:50 @ A3	DRAWING NUMBER	REV.
DATE	SEP 2026	1266-11	A
DRAWN	BM		