




EXISTING MATERIALS
ROOF: RED INTERLINKING ROOF TILES
WALLS: RENDER AND BRICKWORK

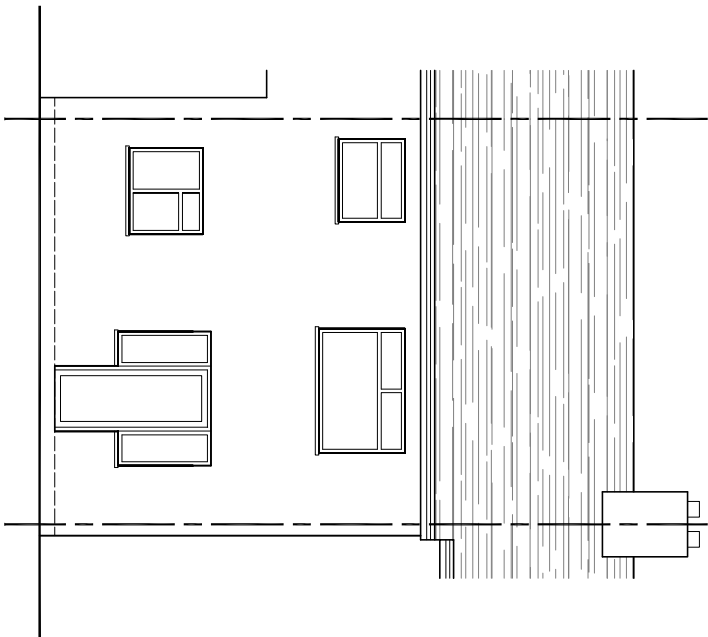


EXISTING EAST ELEVATION

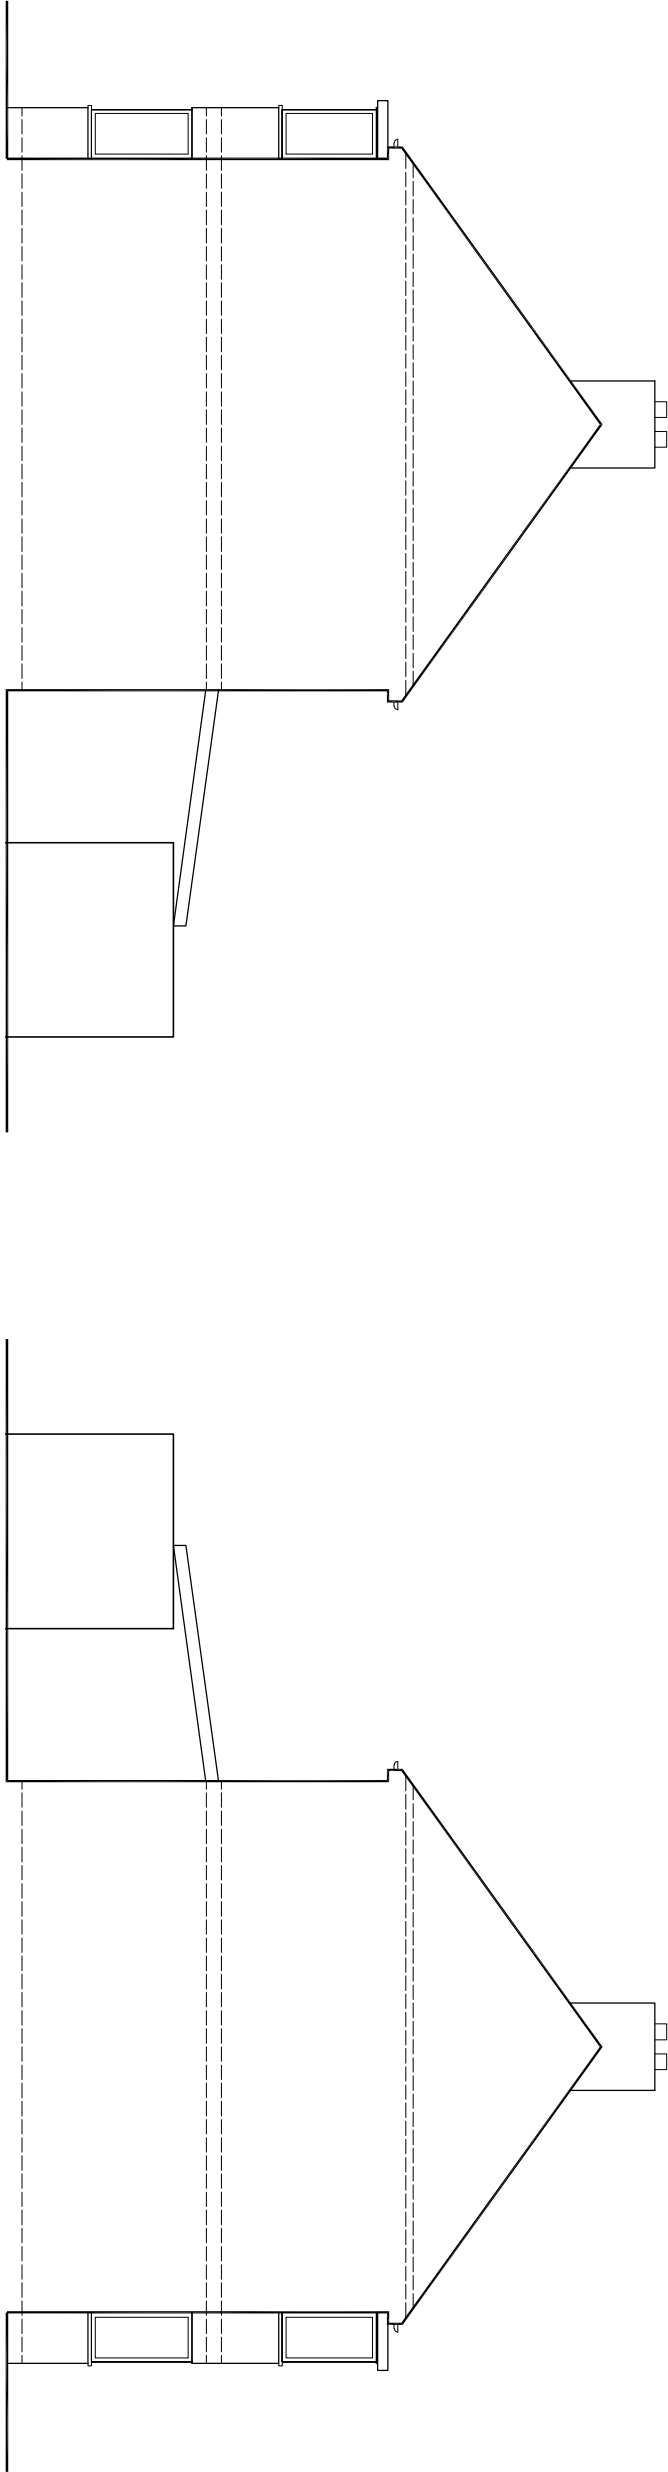

EXISTING SOUTH ELEVATION

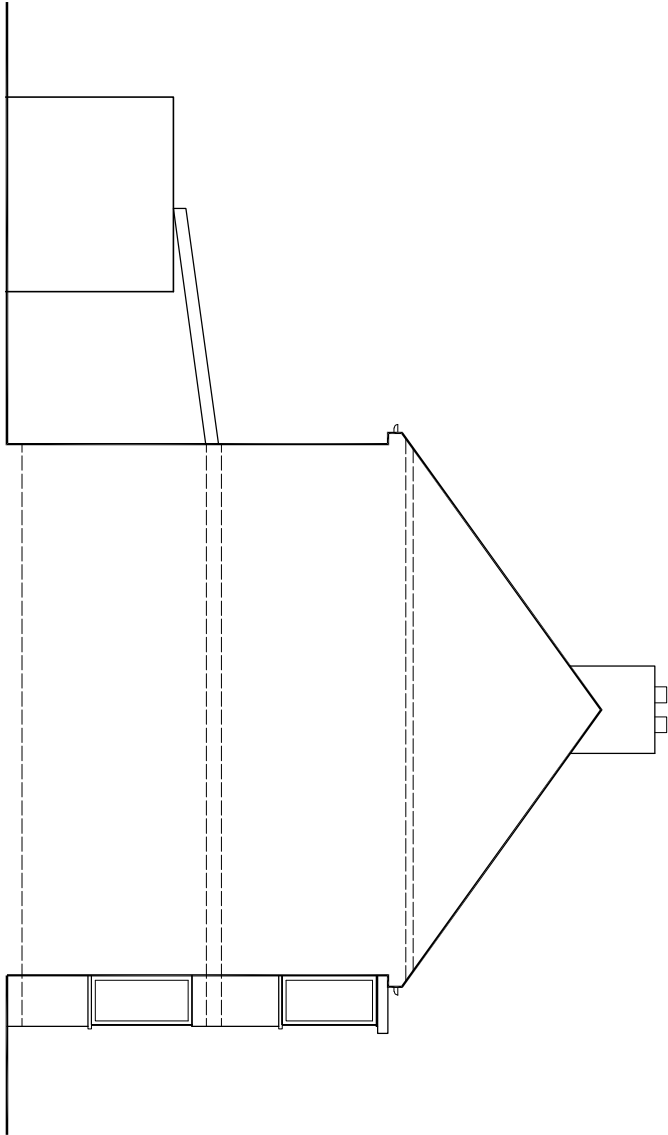

EXISTING NORTH ELEVATION

 

AMENDMENTS		
DATE	REV	
Drawings, areas and levels where given are only approximate and subject to site survey. Dimensions are given in metres unless otherwise stated. This drawing is to be used for information only and is not to be used for construction. It is the responsibility of the client to ensure that the drawing is used for the correct purpose. The drawing is not to be used for any other purpose without the written consent of the architect.		



bernard murray design
chartered architect

www.bmurraydesign.co.uk
13 MERRYFIELDS, UXBRIDGE, MIDDLESEX, UB8 3PT
TEL: 07883 471714 EMAIL: b.murraydesign@yahoo.co.uk

PROJECT
99 LYNHURST CRESCENT
UXBRIDGE
UB10 9EQ

CLIENT JAITA MUKHERJEE			
DRAWING EXISTING ELEVATIONS			
SCALE	1:100 @ A3	DRAWING NUMBER	REV.
DATE	AUG 2026	1266-5	
DRAWN	BM		