


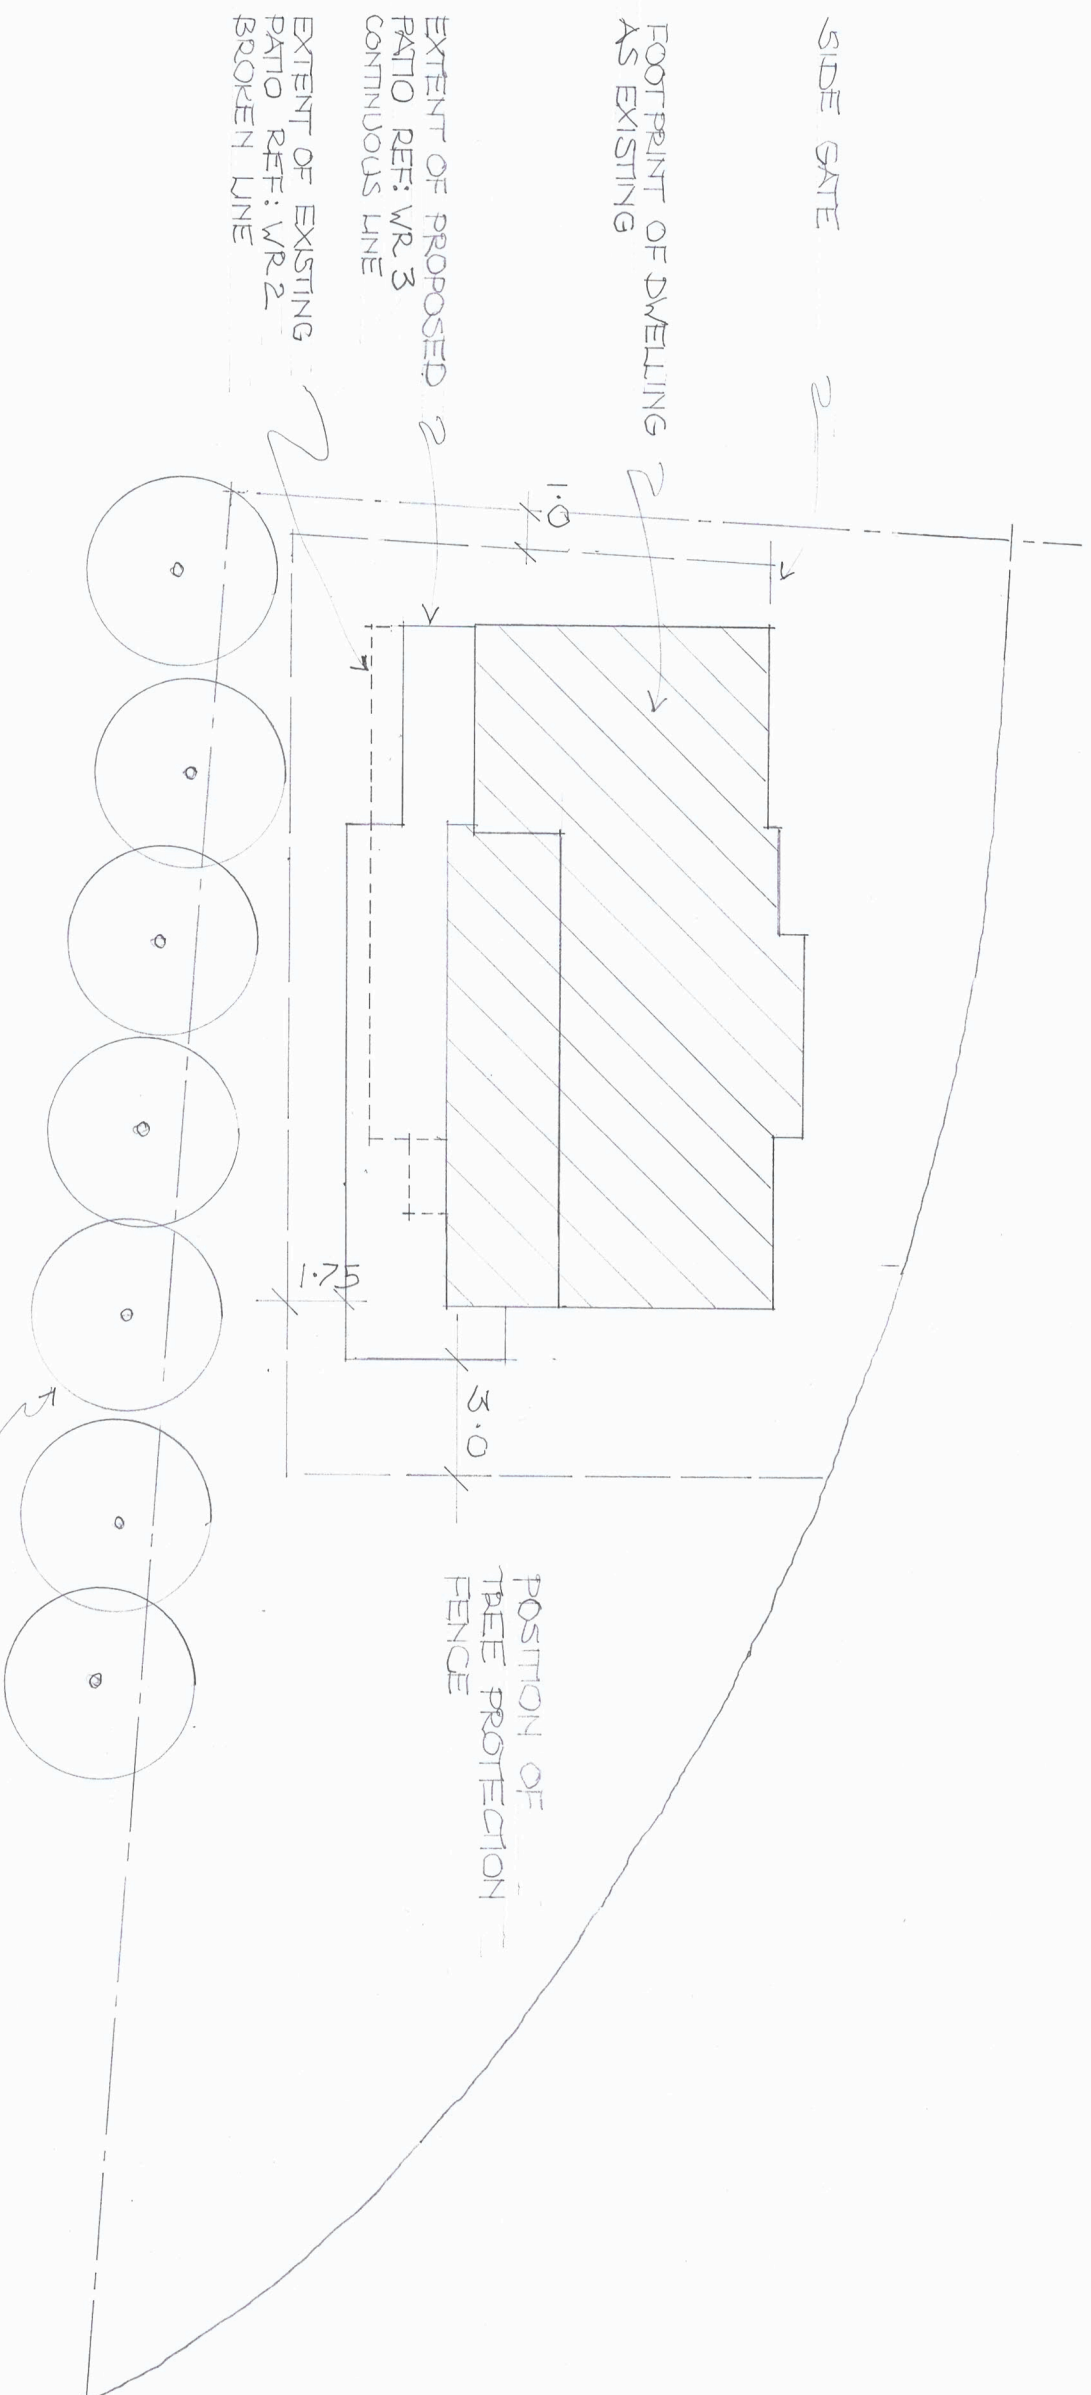

SITE PLAN

SCALE 1:200



Proposals for

12 Wieland Road
Northwood
HA6 3QU

Dwg. No.

WR
1a



keithdunford@gmail.com

07932174640