




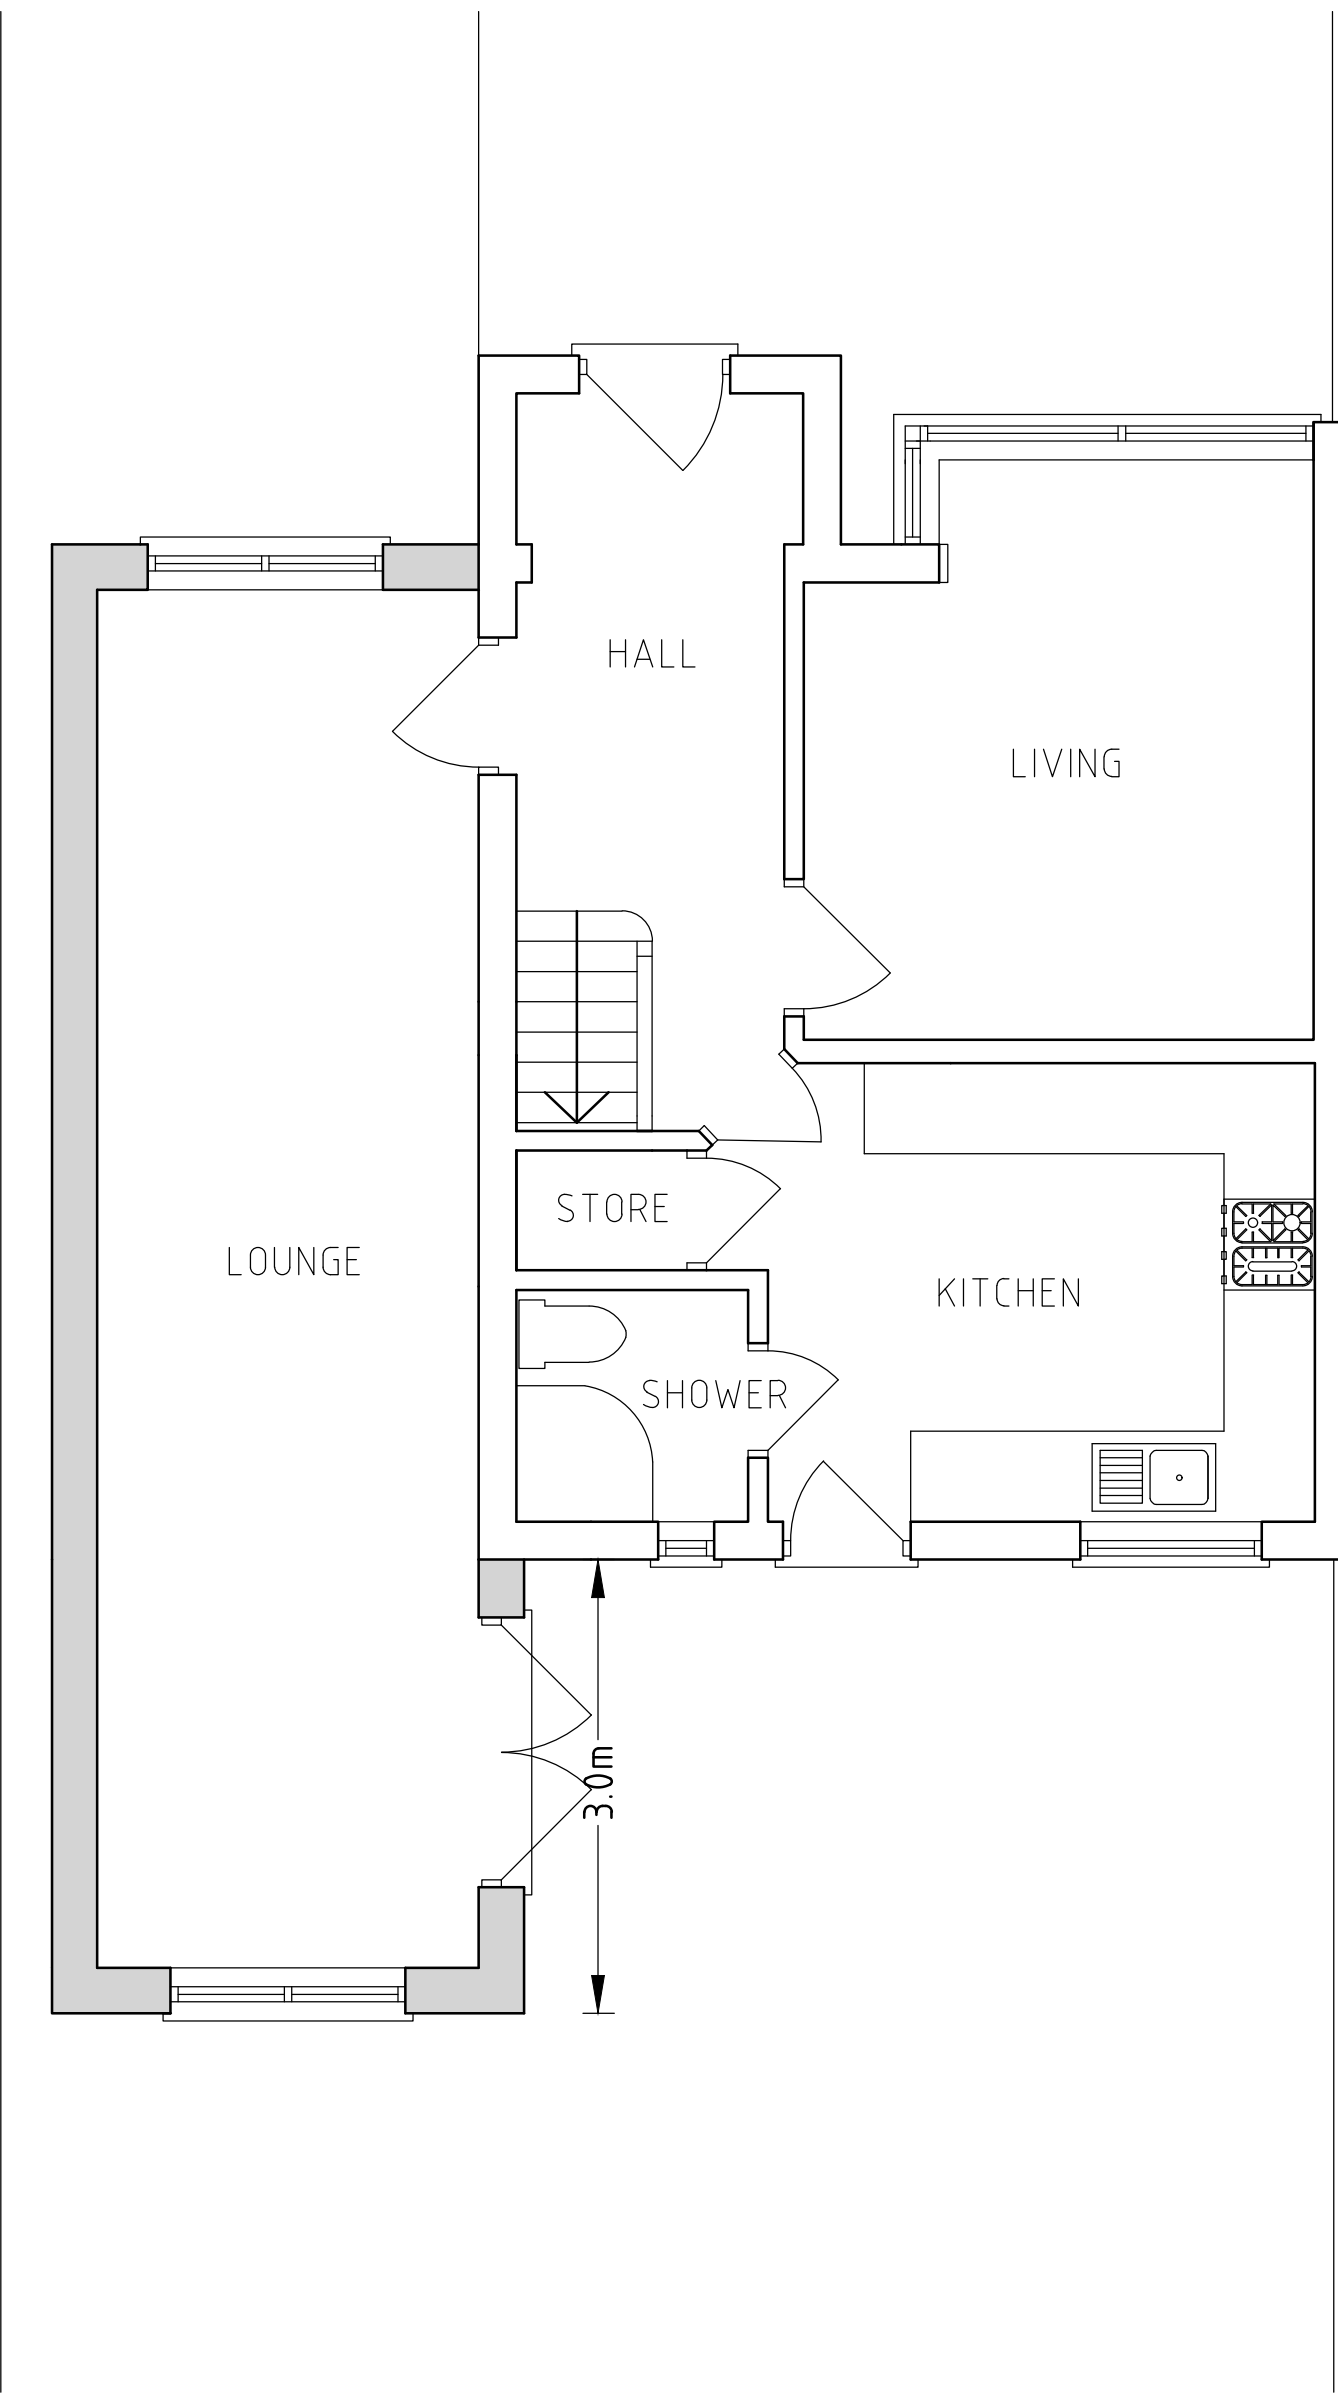


GROUND FLOOR

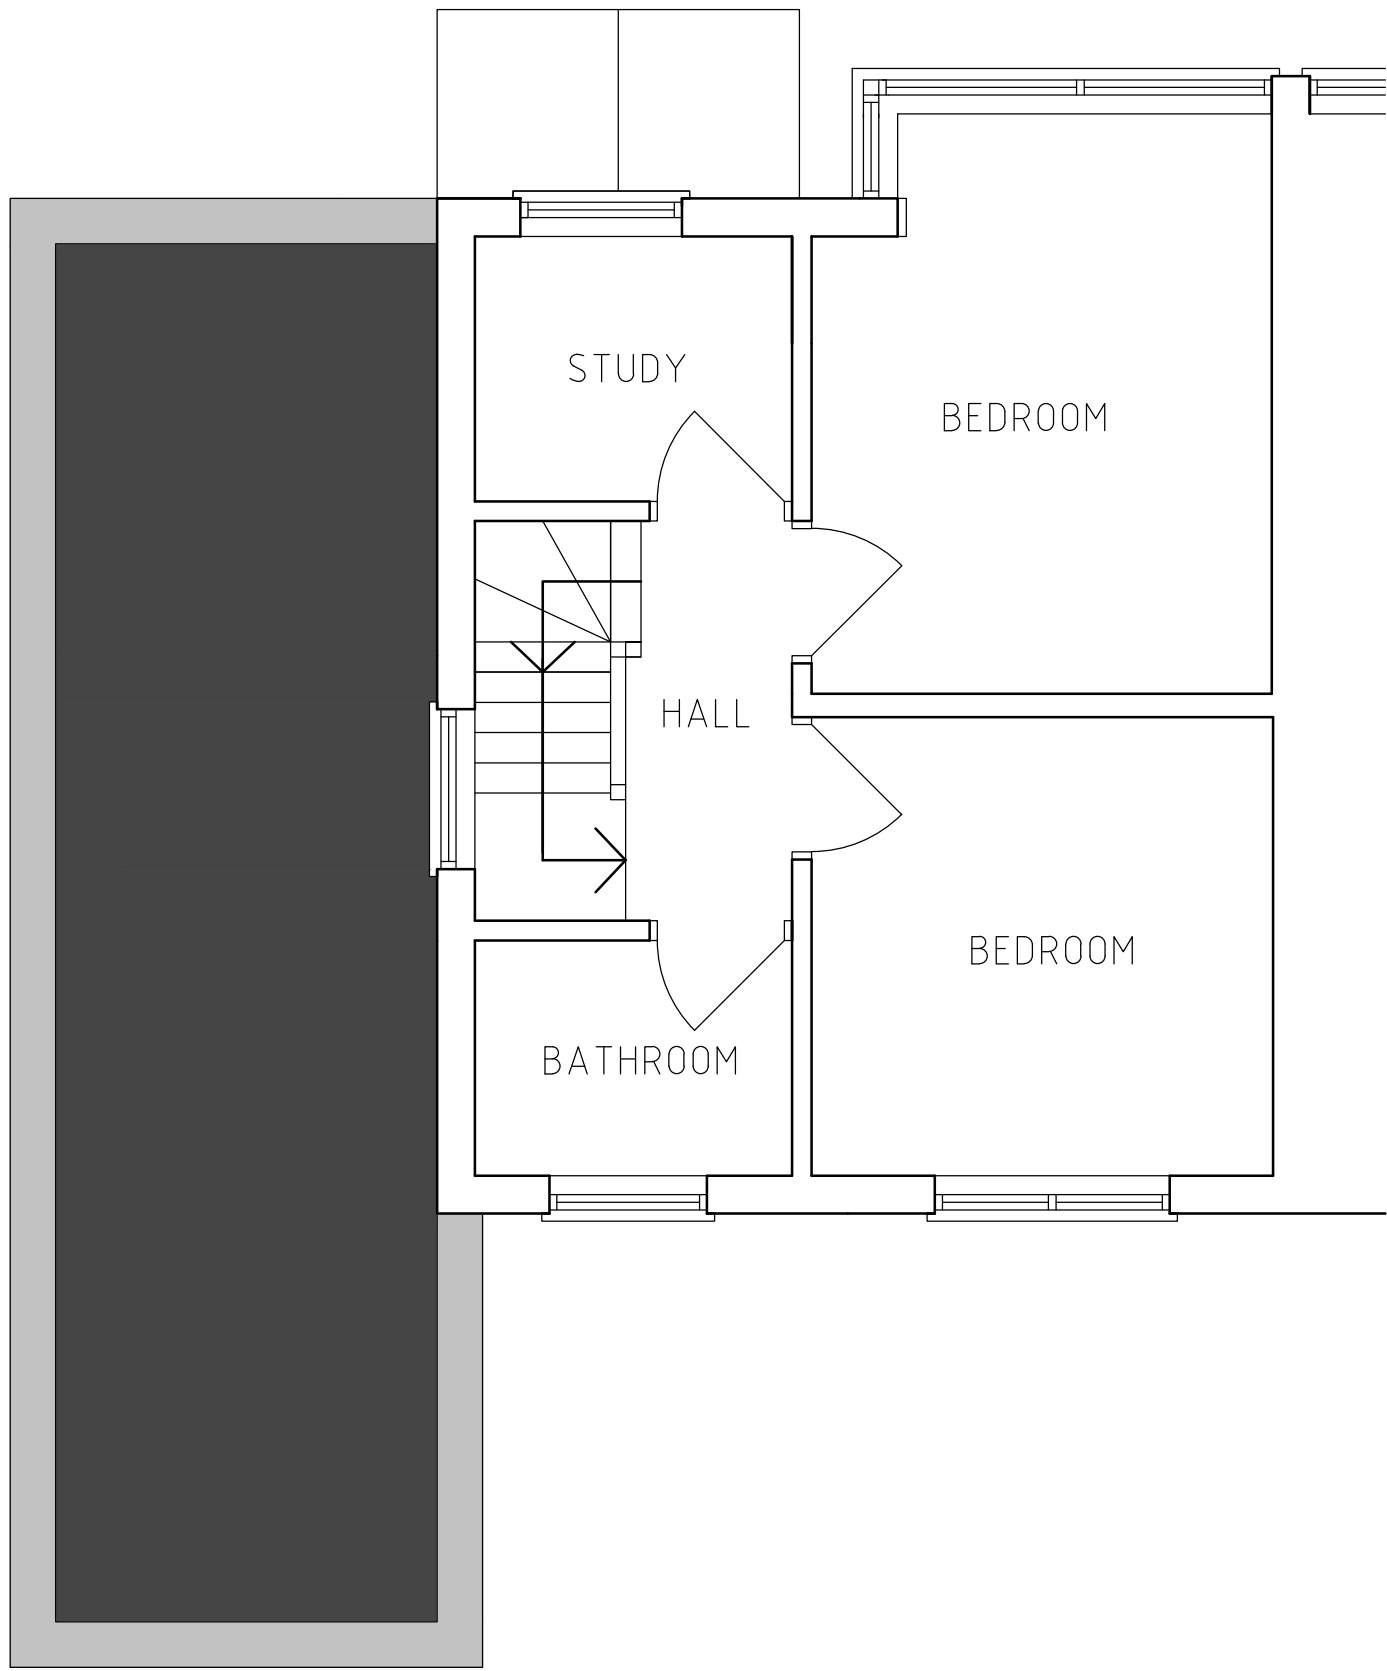

FIRST FLOOR

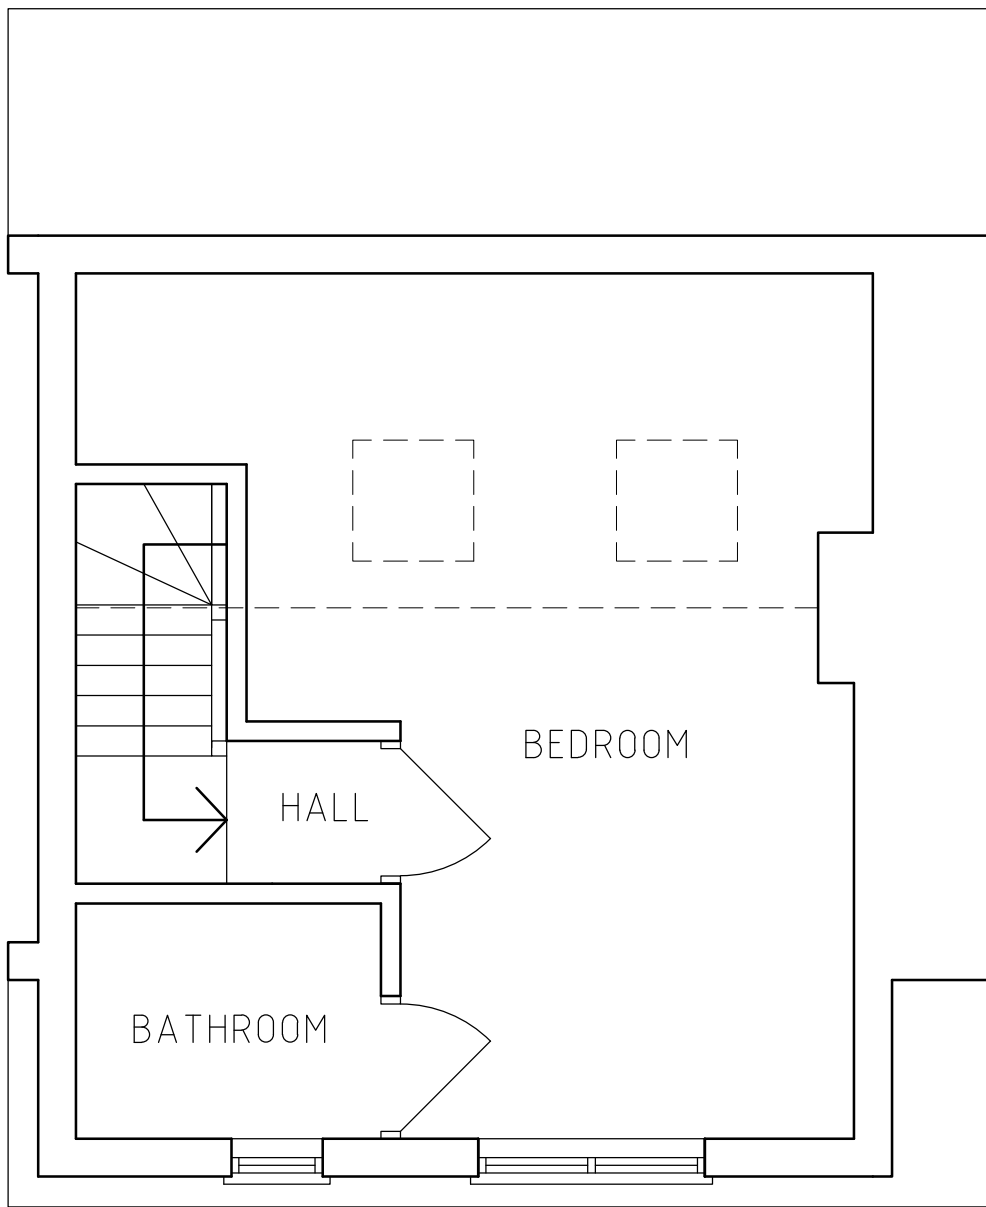

LOFT FLOOR

 

ROOF PLAN

PROPOSED

NOTE
Do not scale from this drawing. All dimensions and levels must be checked and verified on site by contractor, specialist, manufacturer, prior to commencement of work and discrepancies must be reported to the author in writing before proceeding.

The design materials, specification are copyright protected and must not be copied or transmitted without our prior written permission. Copyright infringements shall be legally enforced and pursued.

Client is responsible for all aspects relating to the Party Wall etc. Act 1996.

Contractor is responsible for all aspects relating to CDM Regulations.

Works should not commence before a 'Building Control' approval is received. Client bears full responsibility for alterations due to commencement of works prior to approval. This drawing is intended to illustrate the proposal only and cannot be used for construction purposes without further information.


GRAPHIC SCALE 50 @ A1
0 0.5 1 1.5 2.0 2.5 METRES



REAR ELEVATION



FRONT ELEVATION

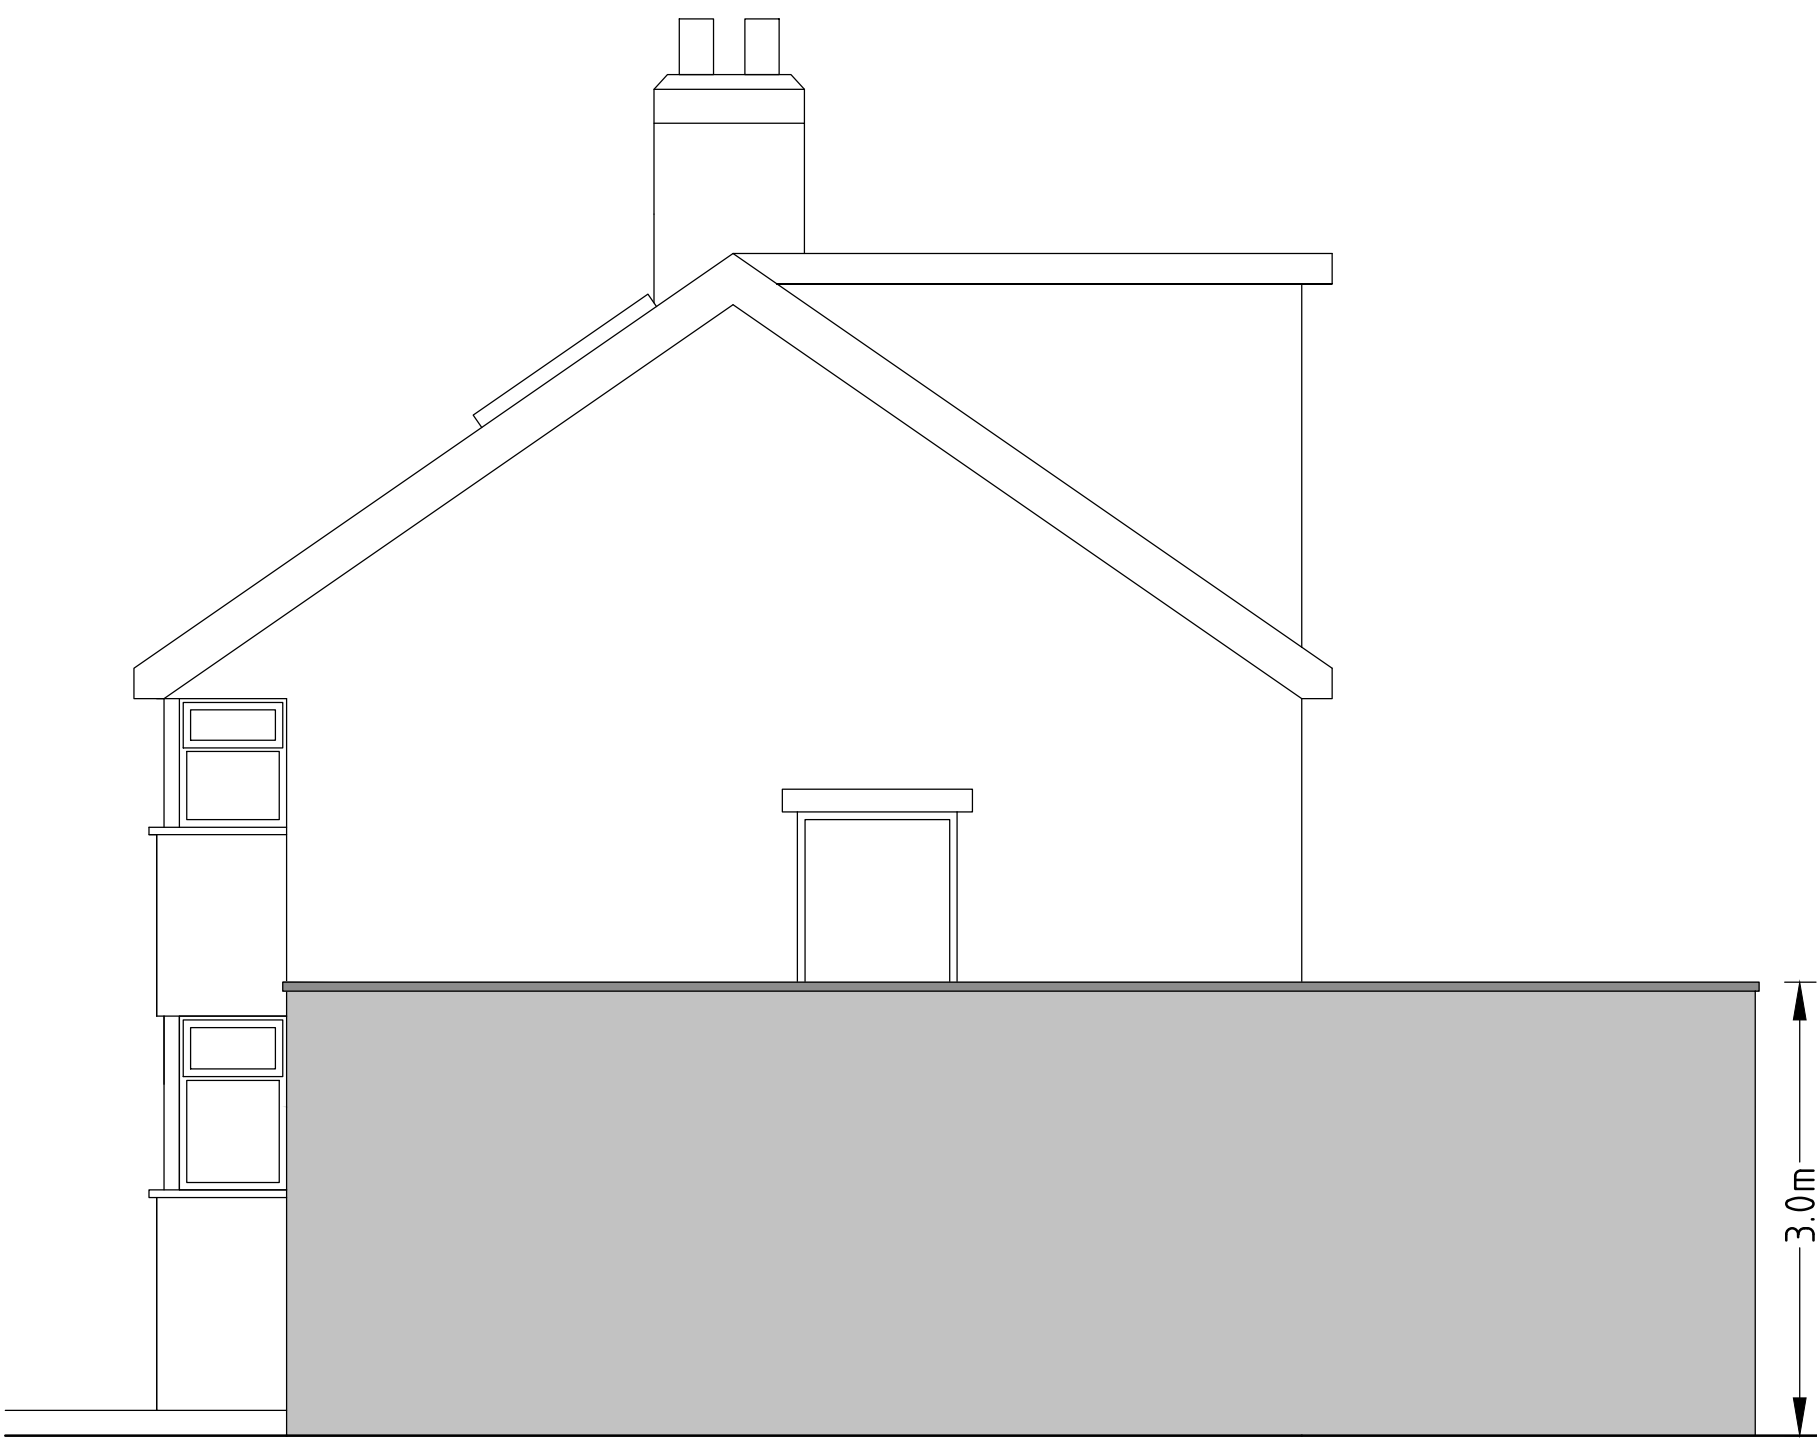

SIDE ELEVATION

A	PRELIMINARY ISSUE	SEP '26
REF	REVISION	DATE
Architecture & Design PRACTICE T 020 8061 9976 E info@ad-p.co.uk		
PROJECT 14 DAWLEY PARADE DAWLEY ROAD HAYES UB3 1EB DRAWING TITLE PROPOSED PLANS AND ELEVATIONS		
SCALE 1:50@A1 DRAWING No 14DP-301-04A	DATE SEP '26	