


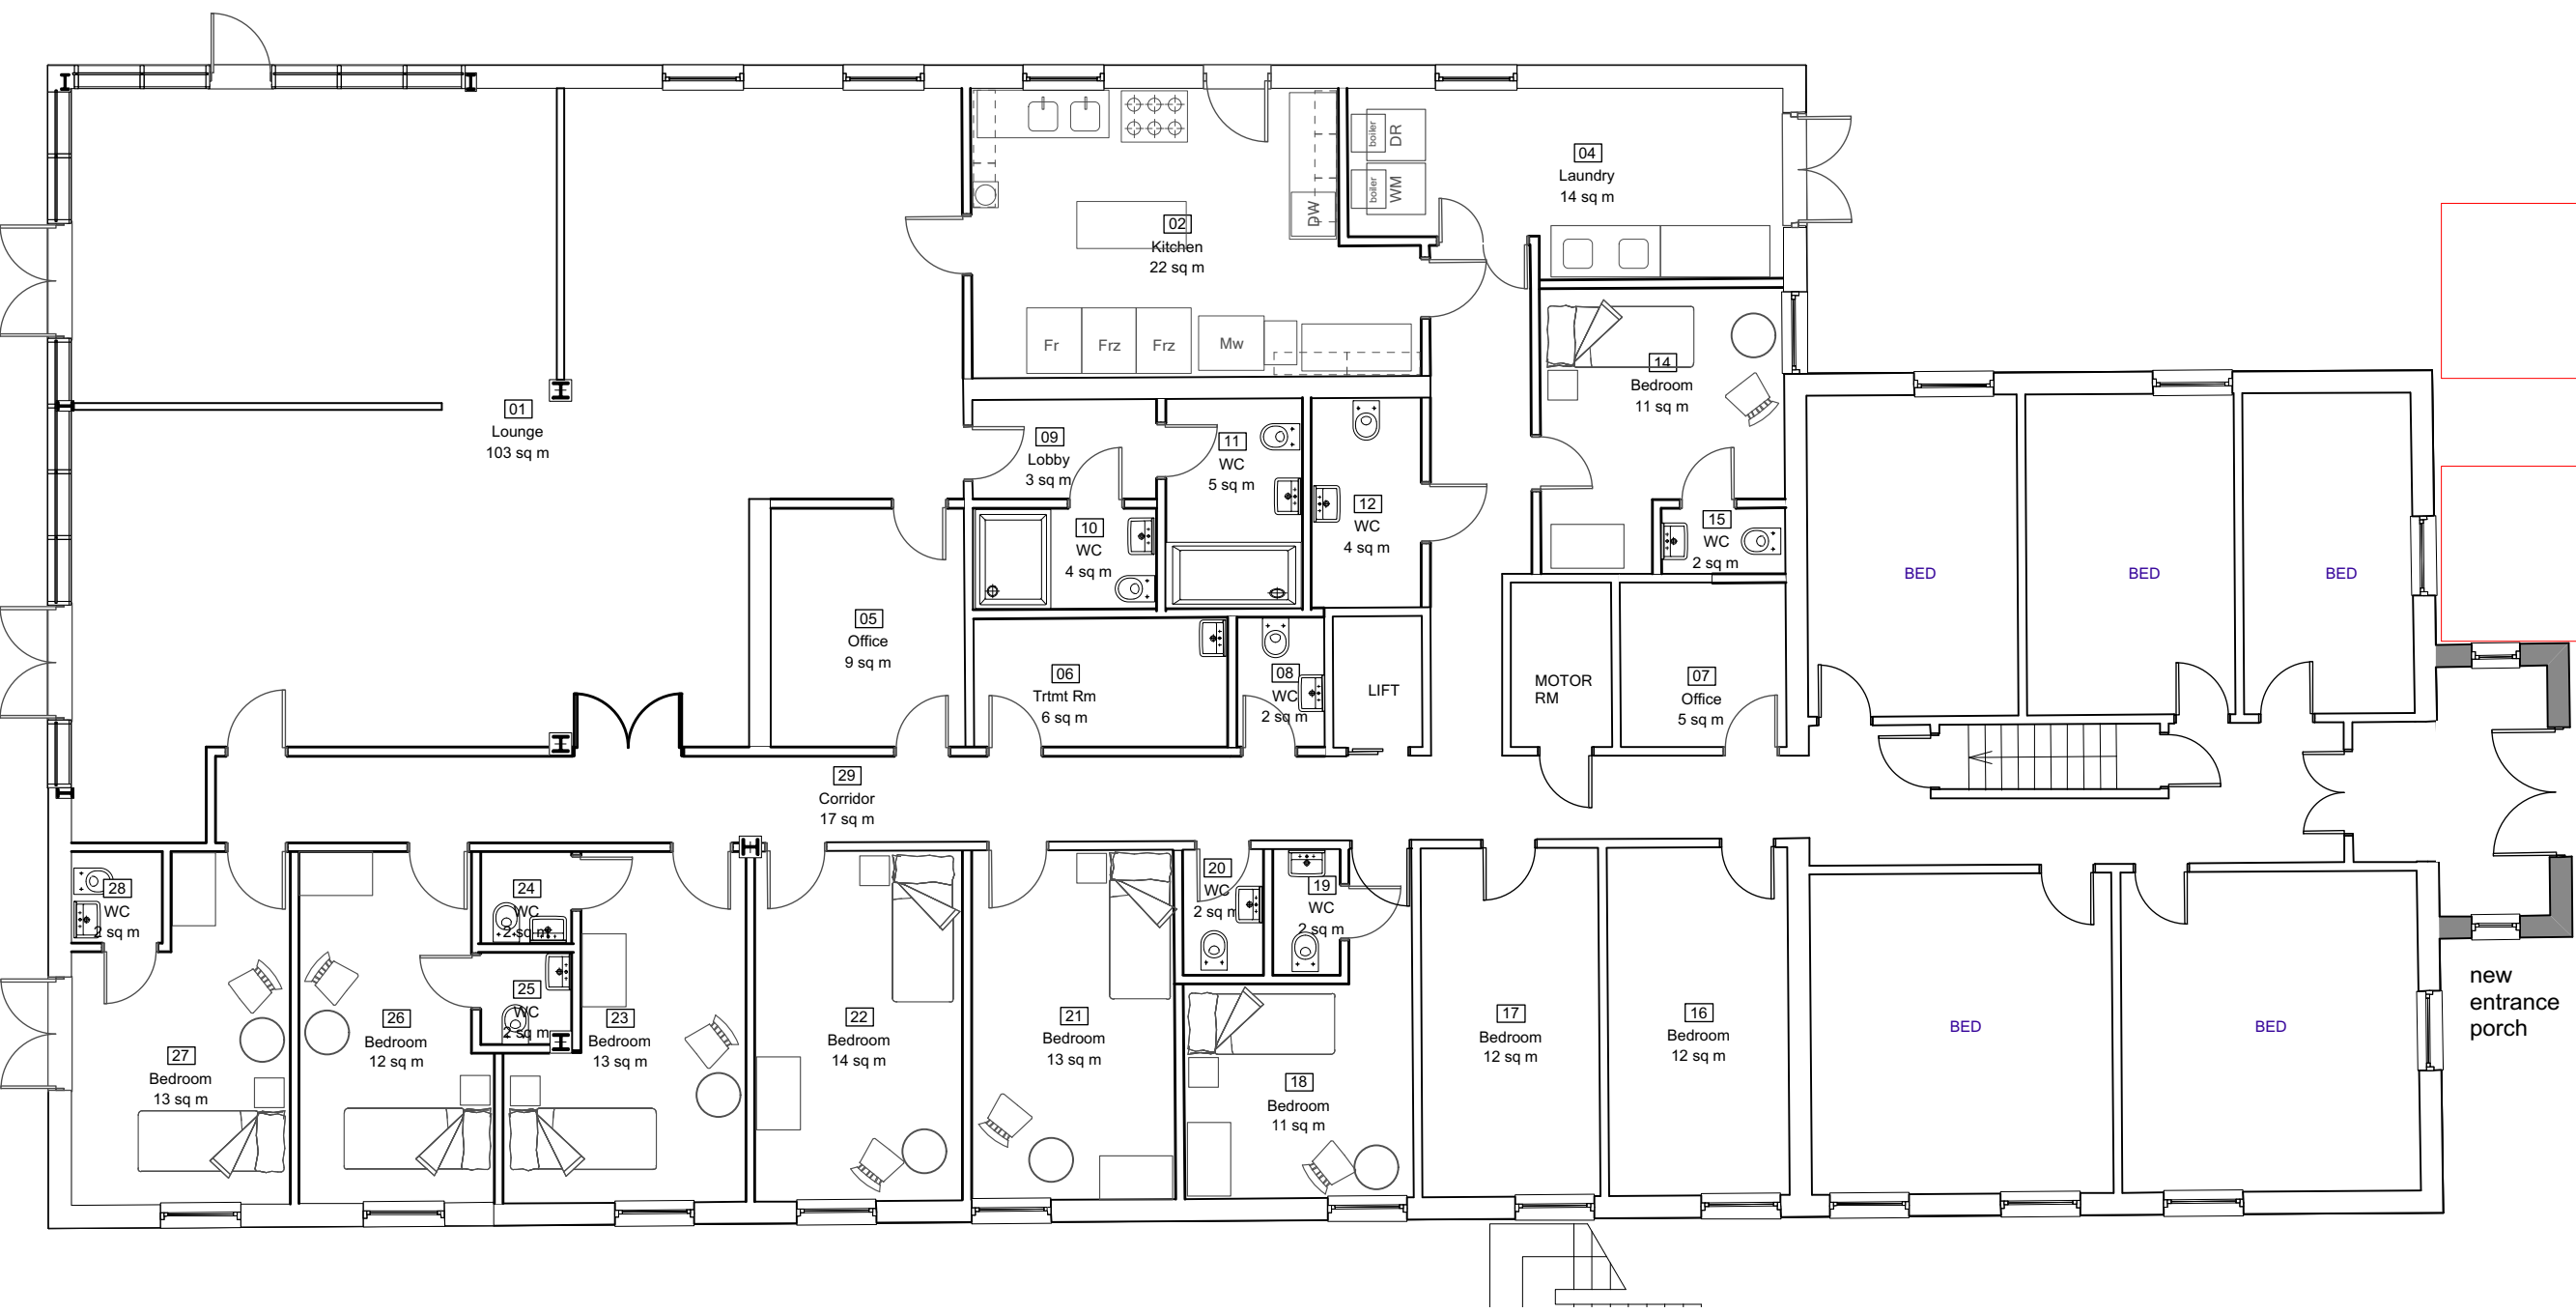

PROPOSED GROUND FLOOR PLAN

© Copyright A3 Architects Ltd.
All rights described in Chapter IV of the Copyright Designs and Patents Act 1988 have been generally asserted.
These designs may not be copied or used without approval. Check all dimensions on site before starting fabrication or any work.
Report any errors or omissions to the Architect.
Do not scale from this drawing.
If in doubt: ASK

No.	Date	Revision Notes
A	10/12/18	Amended
B	02/01/19	Updated for planning

No.	Issue Notes
-----	-------------



architects
party wall surveyors
project managers

18 Paines Close
Pinner HA5 3BN
www.a3architects.uk

Client

MR. J. CADER

Project Title

PROPOSED ENTRANCE PORCH

Sheet Title

PROPOSED PLAN

Project Manager	FAA	Date	DEC'18
Drawn By	FAA	Scale	1:100@A3

CAD File Name

1172-LOD-100.vwx

Project ID	Sheet No.	Issue Ref.
1172	P-02	B