



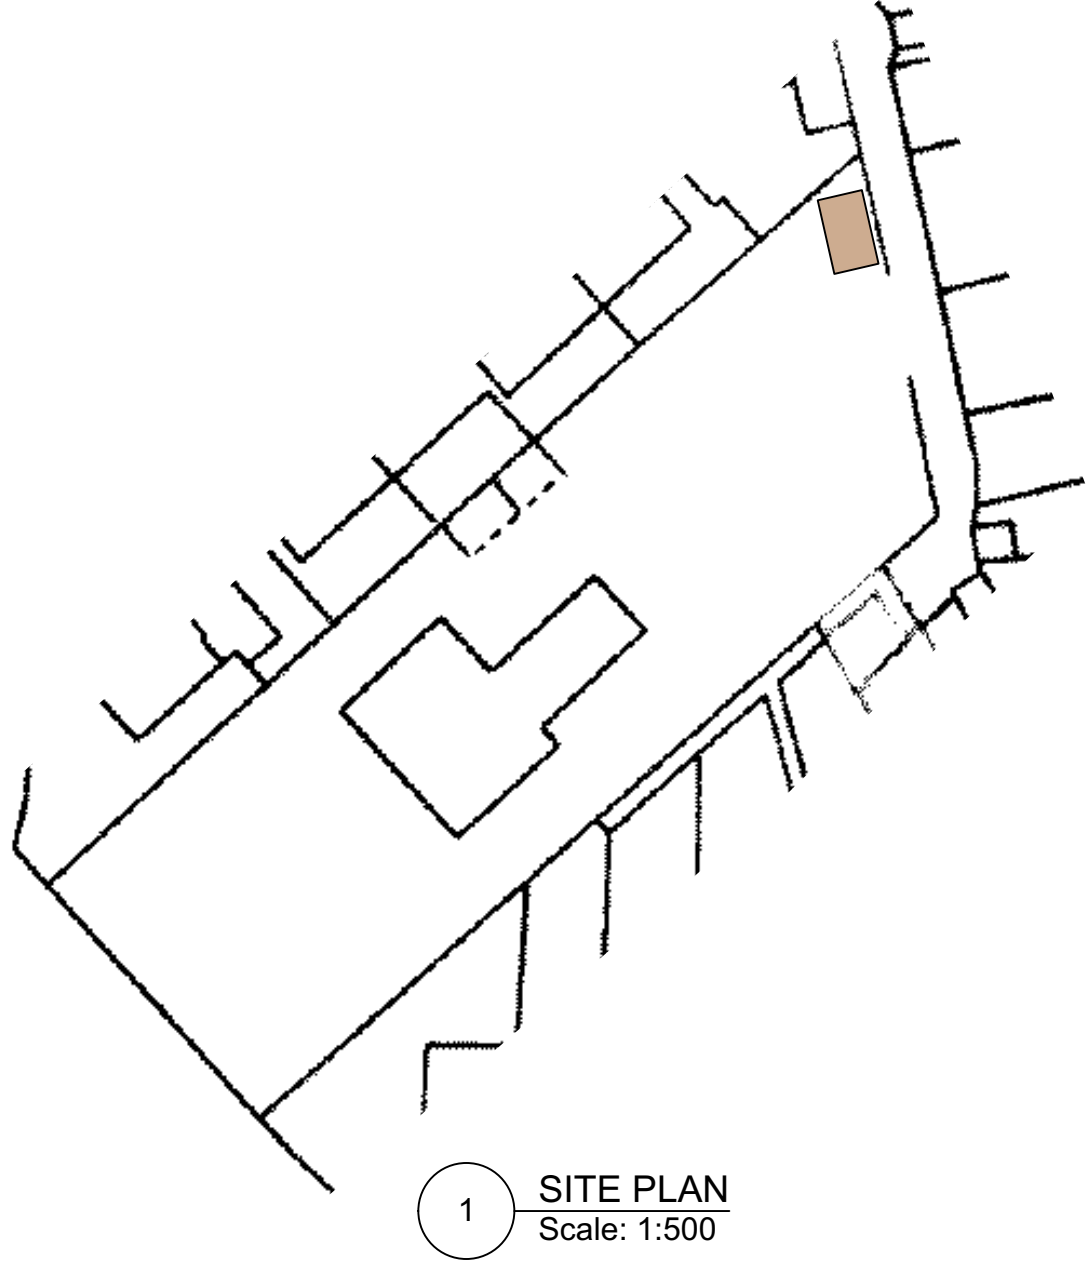


1 SITE PLAN
Scale: 1:500

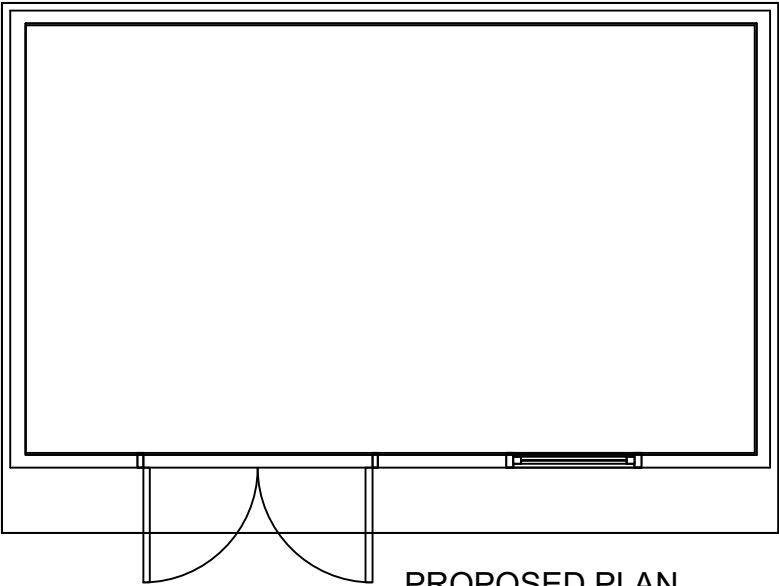


PROPOSED PLAN




PROPOSED FRONT ELEVATION

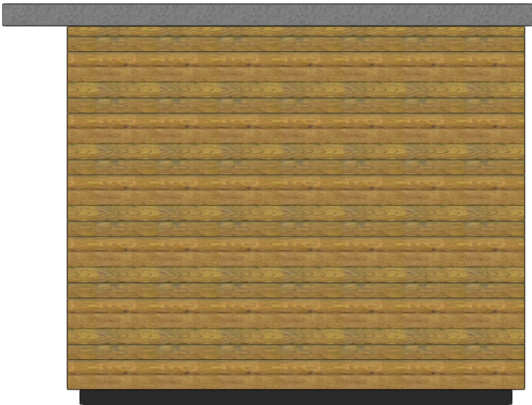


PROPOSED SIDE ELEVATION

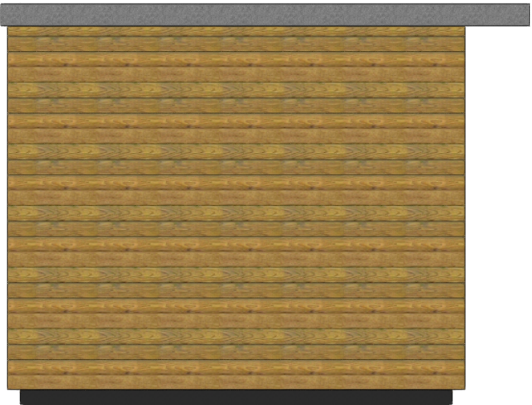

PROPOSED SIDE ELEVATION

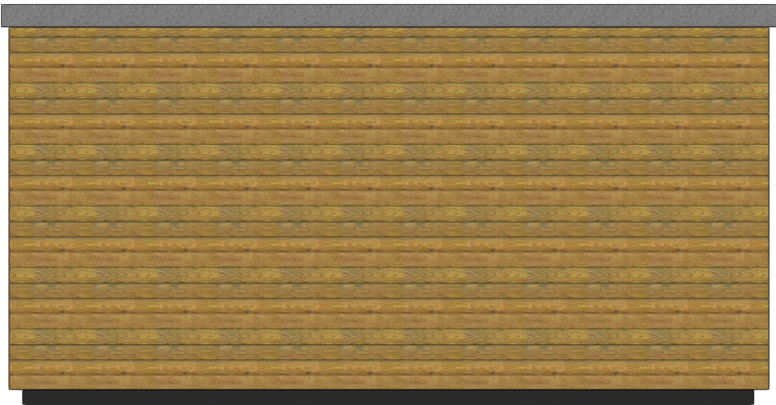

PROPOSED REAR ELEVATION

 

© Copyright A3 Architects Ltd. All rights described in Chapter IV of the Copyright Designs and Patents Act 1988 have been generally asserted. These designs may not be copied or used without approval. Check all dimensions on site before starting fabrication or any work. Report any errors or omissions to the Architect. Do not scale from this drawing. <u>If in doubt: ASK</u>		
No.	Date	Revision Notes
No.	Issue Notes	
	A3 ARCHITECTS architects party wall surveyors project managers 18 Paines Close Pinner HA5 3BN www.a3architects.uk	
Client		
MR. J. CADER		
Project Title		
PROPOSED LAUNDRY BUILDING		
Sheet Title		
PROPOSED SHED		
Project Manager		Date
FAA		
Drawn By		Scale
		1:50@A3
CAD File Name		
1172-LOD-101.vwx		
Project ID	Sheet No.	Issue Ref.
1172	P-202	