



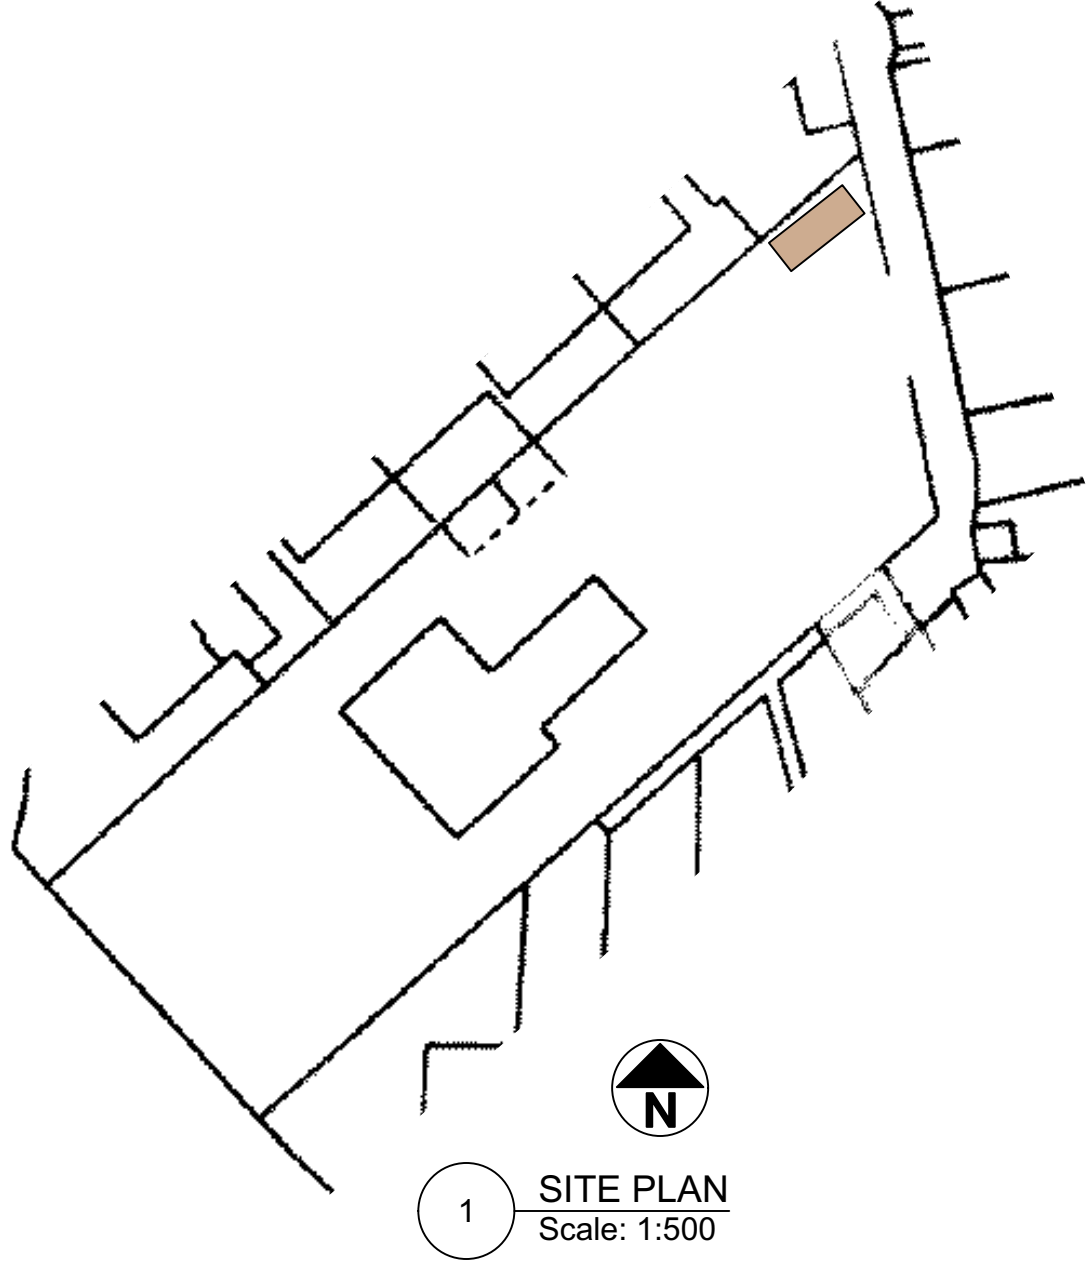


1 SITE PLAN
Scale: 1:500

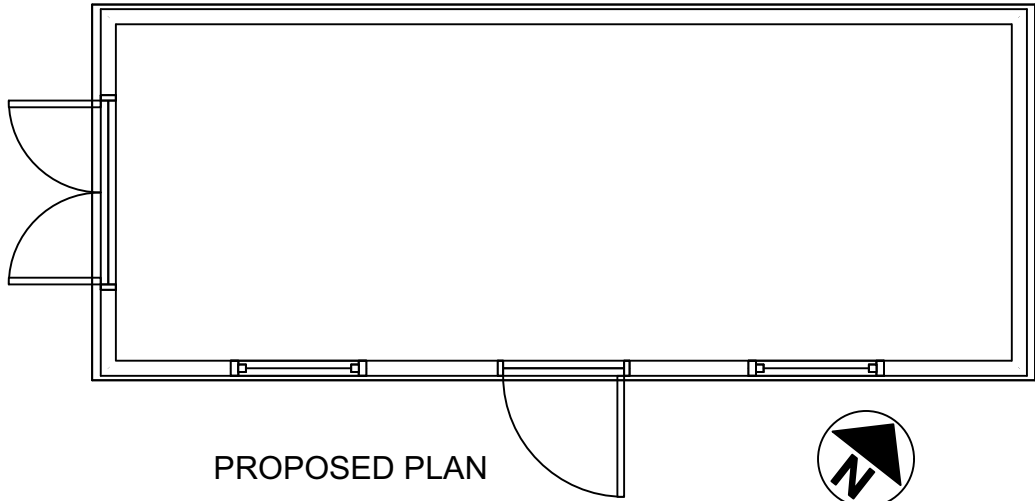

PROPOSED PLAN



PROPOSED FRONT ELEVATION

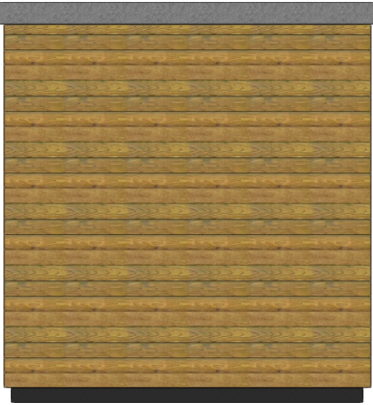


PROPOSED SIDE ELEVATION



PROPOSED SIDE ELEVATION



PROPOSED REAR ELEVATION

 

© Copyright A3 Architects Ltd.
All rights described in Chapter IV of the Copyright Designs and Patents Act 1988 have been generally asserted.
These designs may not be copied or used without approval. Check all dimensions on site before starting fabrication or any work.
Report any errors or omissions to the Architect.
Do not scale from this drawing.
If in doubt: ASK

No.	Date	Revision Notes
A	21/05/19	Updated
B	16/10/2019	Updated

No.	Issue Notes
-----	-------------



architects
party wall surveyors
project managers

18 Paines Close
Pinner HA5 3BN
www.a3architects.uk

Client MR. J. CADER		
Project Title PROPOSED LAUNDRY BUILDING		
Sheet Title PROPOSED SHED		
Project Manager FAA	Date	
Drawn By	Scale 1:50@A3	
CAD File Name 1172-LOD-102.vwx		
Project ID 1172	Sheet No. P-202	Issue Ref. B