






EXISTING FRONT SIDE ELEVATION

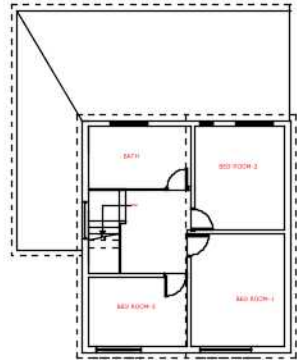


EXISTING FRONT SIDE FIRST FLOOR PLAN

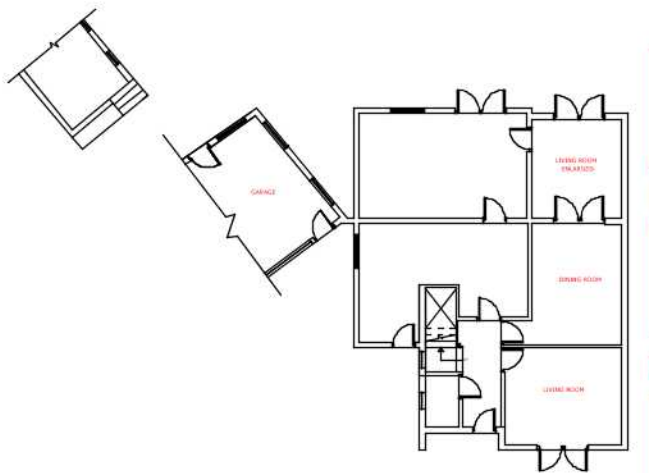


EXISTING FRONT SIDE GROUND FLOOR PLAN

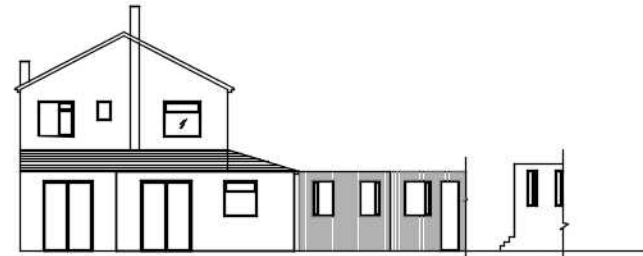


EXISTING BACK SIDE ELEVATION

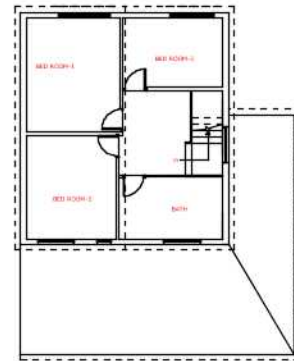


EXISTING BACK SIDE FIRST FLOOR PLAN

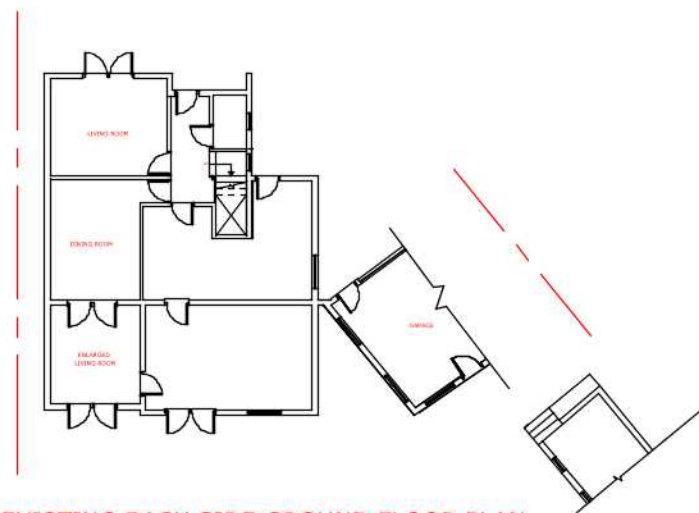


EXISTING BACK SIDE GROUND FLOOR PLAN

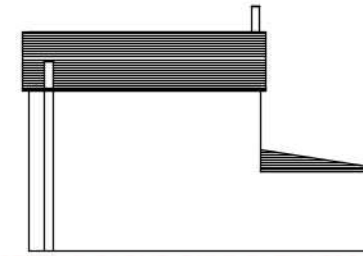


EXISTING RIGHT SIDE ELEVATION

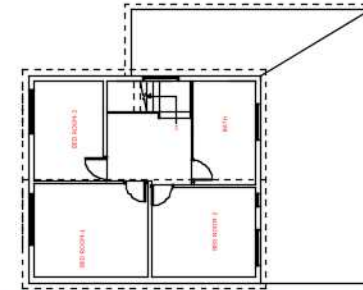


EXISTING RIGHT SIDE FIRST FLOOR PLAN

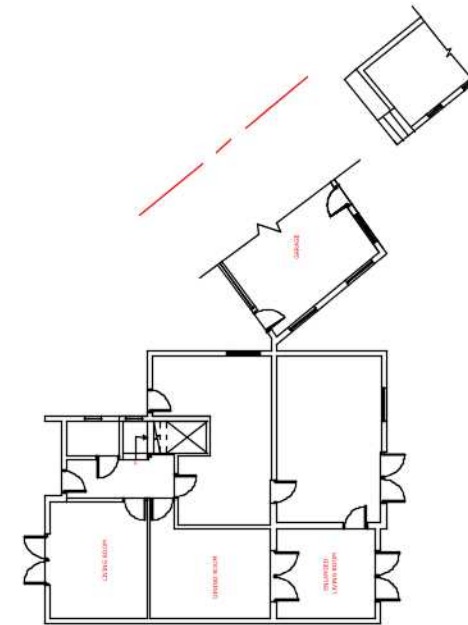


EXISTING RIGHT SIDE GROUND FLOOR PLAN

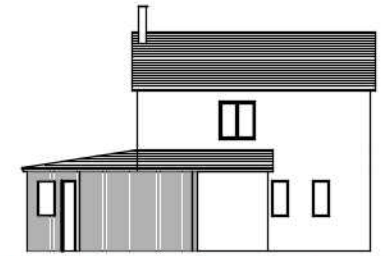

EXISTING LEFT SIDE ELEVATION

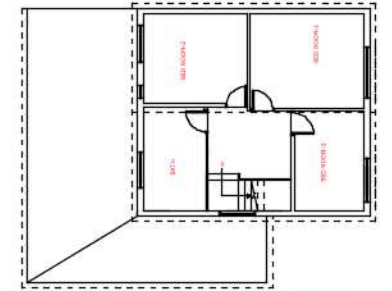

EXISTING LEFT SIDE FIRST FLOOR PLAN

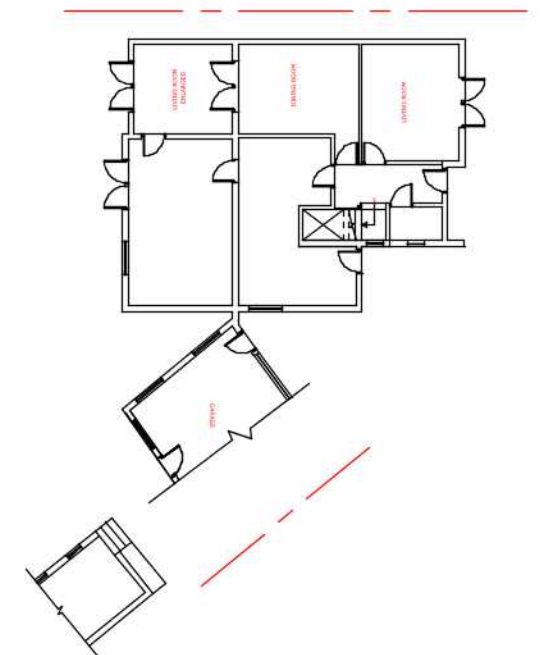

EXISTING LEFT SIDE GROUND FLOOR PLAN

Scale : 1:200
Paper Size : A3



Revision notes:

Rev:	Date:	Notes:
P03		Existing Ground Floor , First Floor plan & Elevations

Client:
P and S Roy

Drawing No:
Existing Ground Floor ,
First Floor plan & Elevations

Site:
30, Maylands Drive UBB 1BH

Drawing Title:

Date:

Scale:
1:200 @A3

Revision:
P03

V Thaker Limited
Hiren Thaker
079 30 265 211