




PROPOSED FRONT SIDE ELEVATION

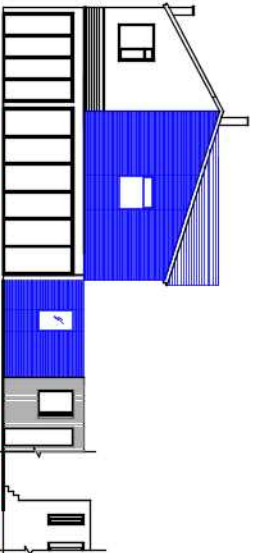


PROPOSED BACK SIDE ELEVATION

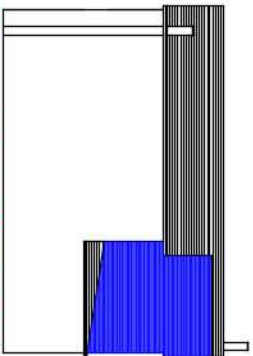


PROPOSED RIGHT SIDE ELEVATION

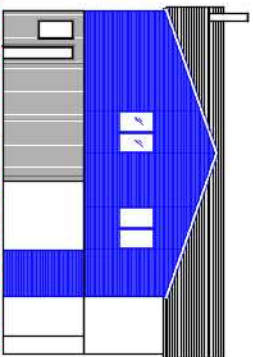


PROPOSED LEFT SIDE ELEVATION

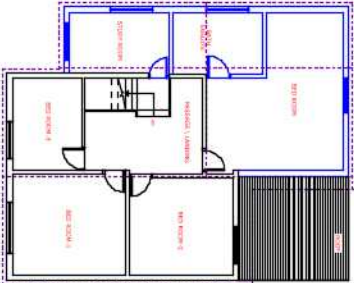


PROPOSED FRONT FIRST FLOOR PLAN

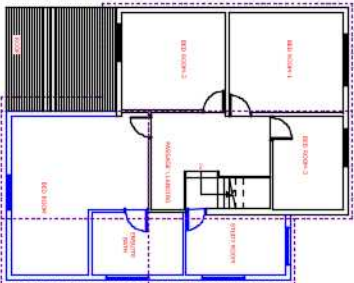


PROPOSED BACK FIRST FLOOR PLAN

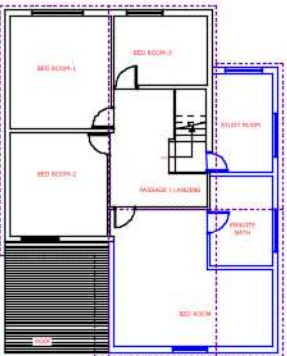


PROPOSED RIGHT FIRST FLOOR PLAN

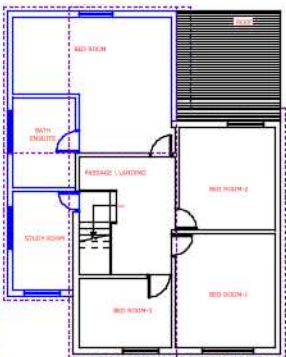


PROPOSED LEFT FIRST FLOOR PLAN

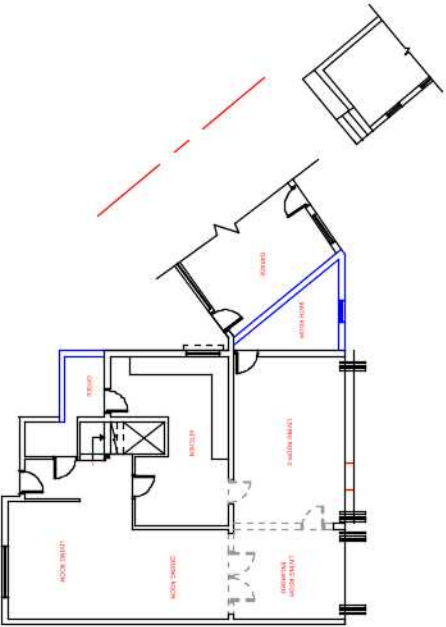


PROPOSED FRONT GROUND FLOOR PLAN

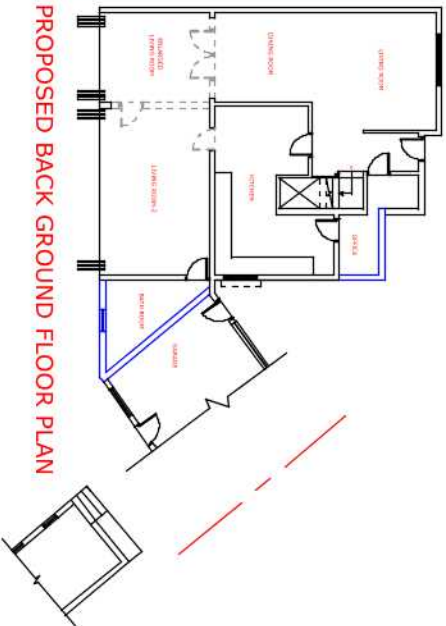

PROPOSED BACK GROUND FLOOR PLAN

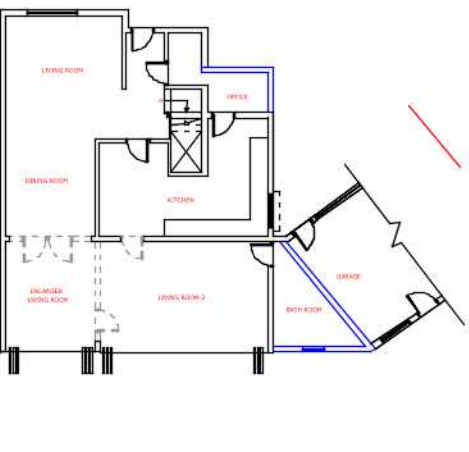

PROPOSED RIGHTGROUND FLOOR PLAN

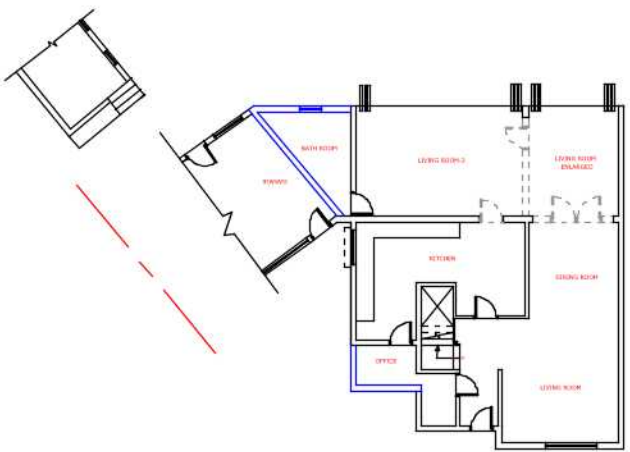

PROPOSED LEFT GROUND FLOOR PLAN

Scale : 1:200

Paper Size : A3



Revision notes:

Client:
P and S Roy

Site:
30, Maylands Drive UBB 1BH

Date:

Scale:

1:200 @A3

Revision:

P03

Date:

Notes:

Proposed Ground Floor ,
First Floor plan & Elevations

Drawing No:

Proposed Ground Floor ,
First Floor plan & Elevations

Drawing Title:

Date:

V Thaker Limited

Hiren Thaker

079 30 265 211