




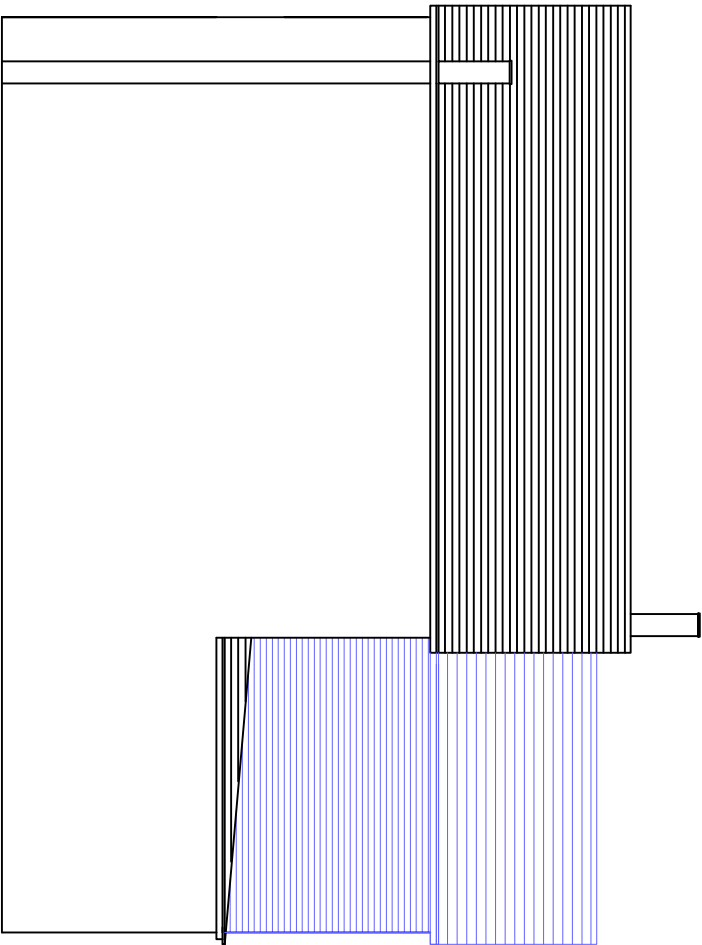


PROPOSED SIDE ELEVATION - 1

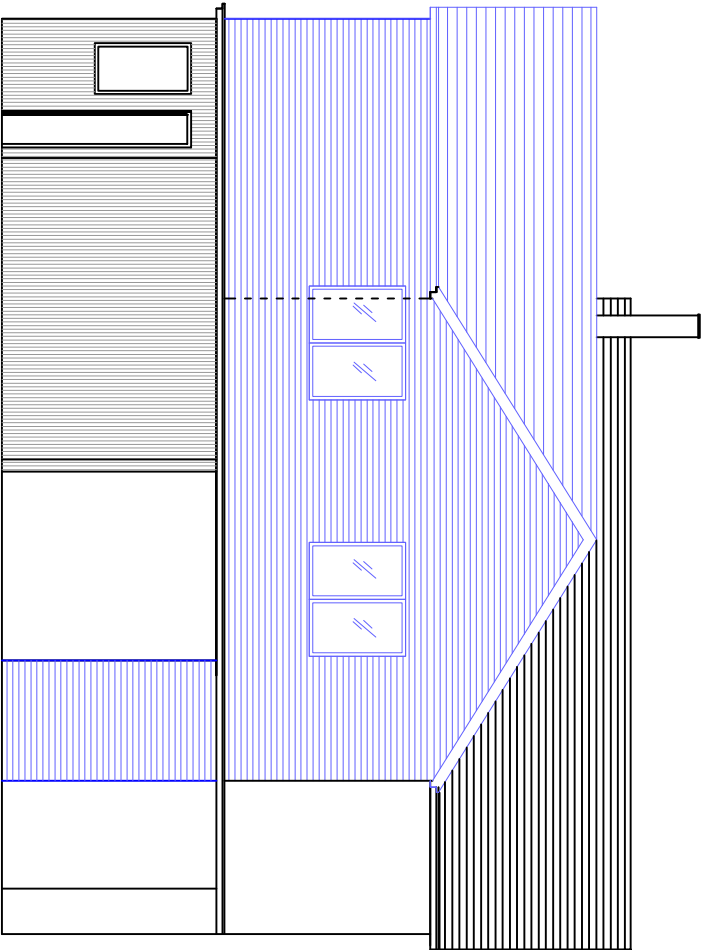


PROPOSED SIDE ELEVATION - 2

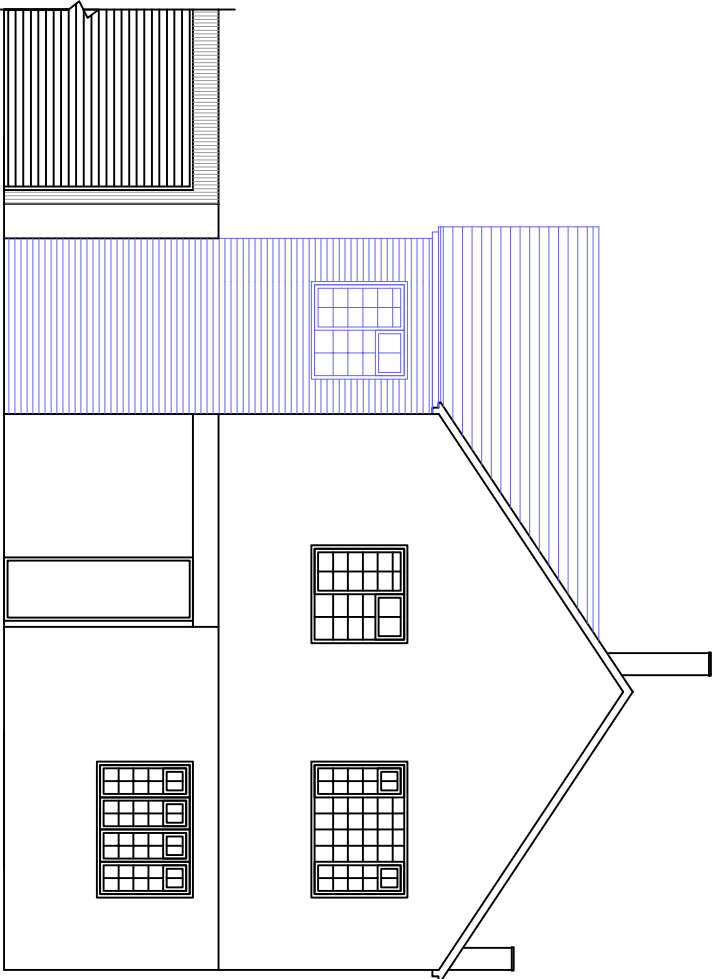

PROPOSED FRONT ELEVATION

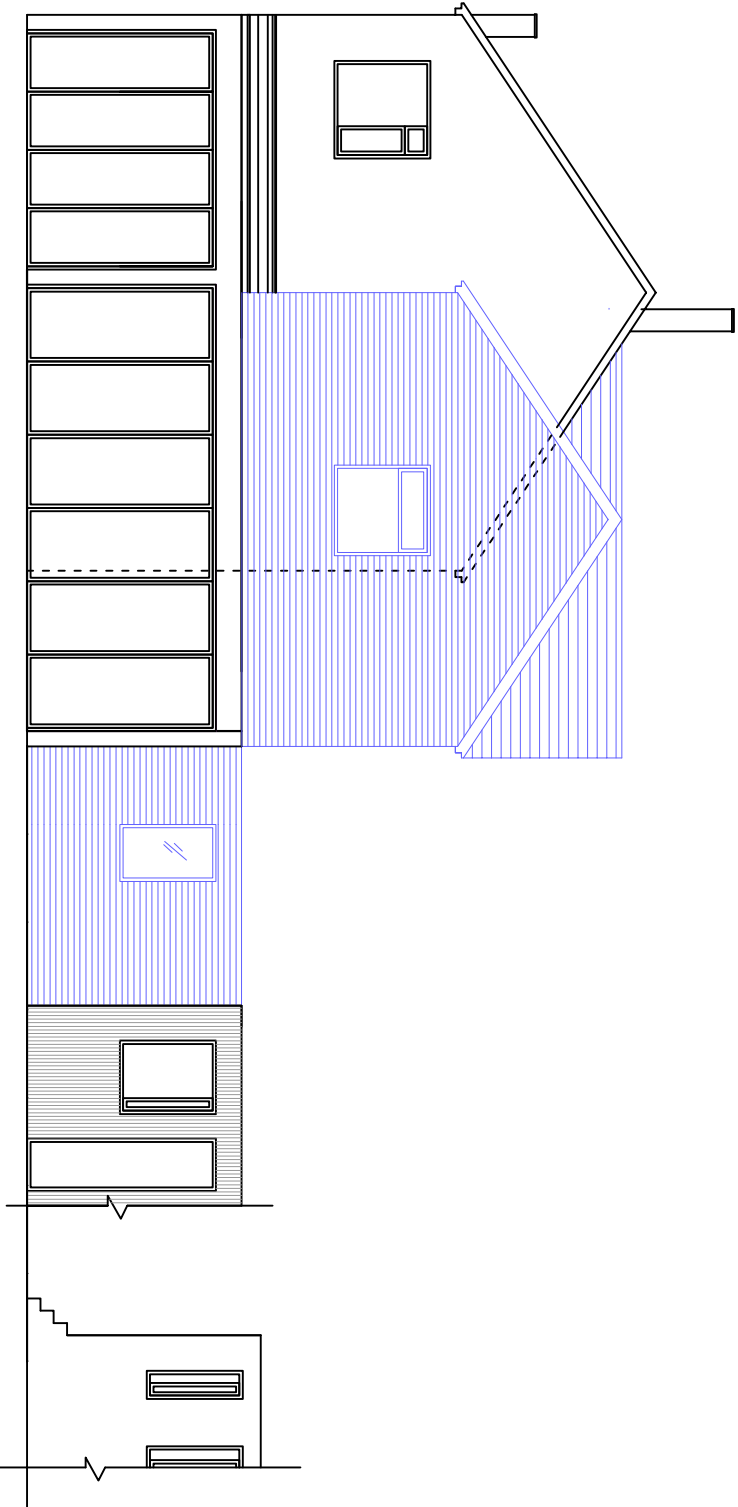

PROPOSED REAR ELEVATION

 

V THAKER LIMITED HIREN THAKER M- 07930 265211				PROPOSED ELEVATIONS			
DRAWN				30 MAYLANDS DRIVE, UB8 1BH			
CHECKED				DATE	07/20	SIZE	A3
DESIGN				DWG NO.		04	REV
				SCALE		1:100 @ A3	SHEET 04 OF 05