




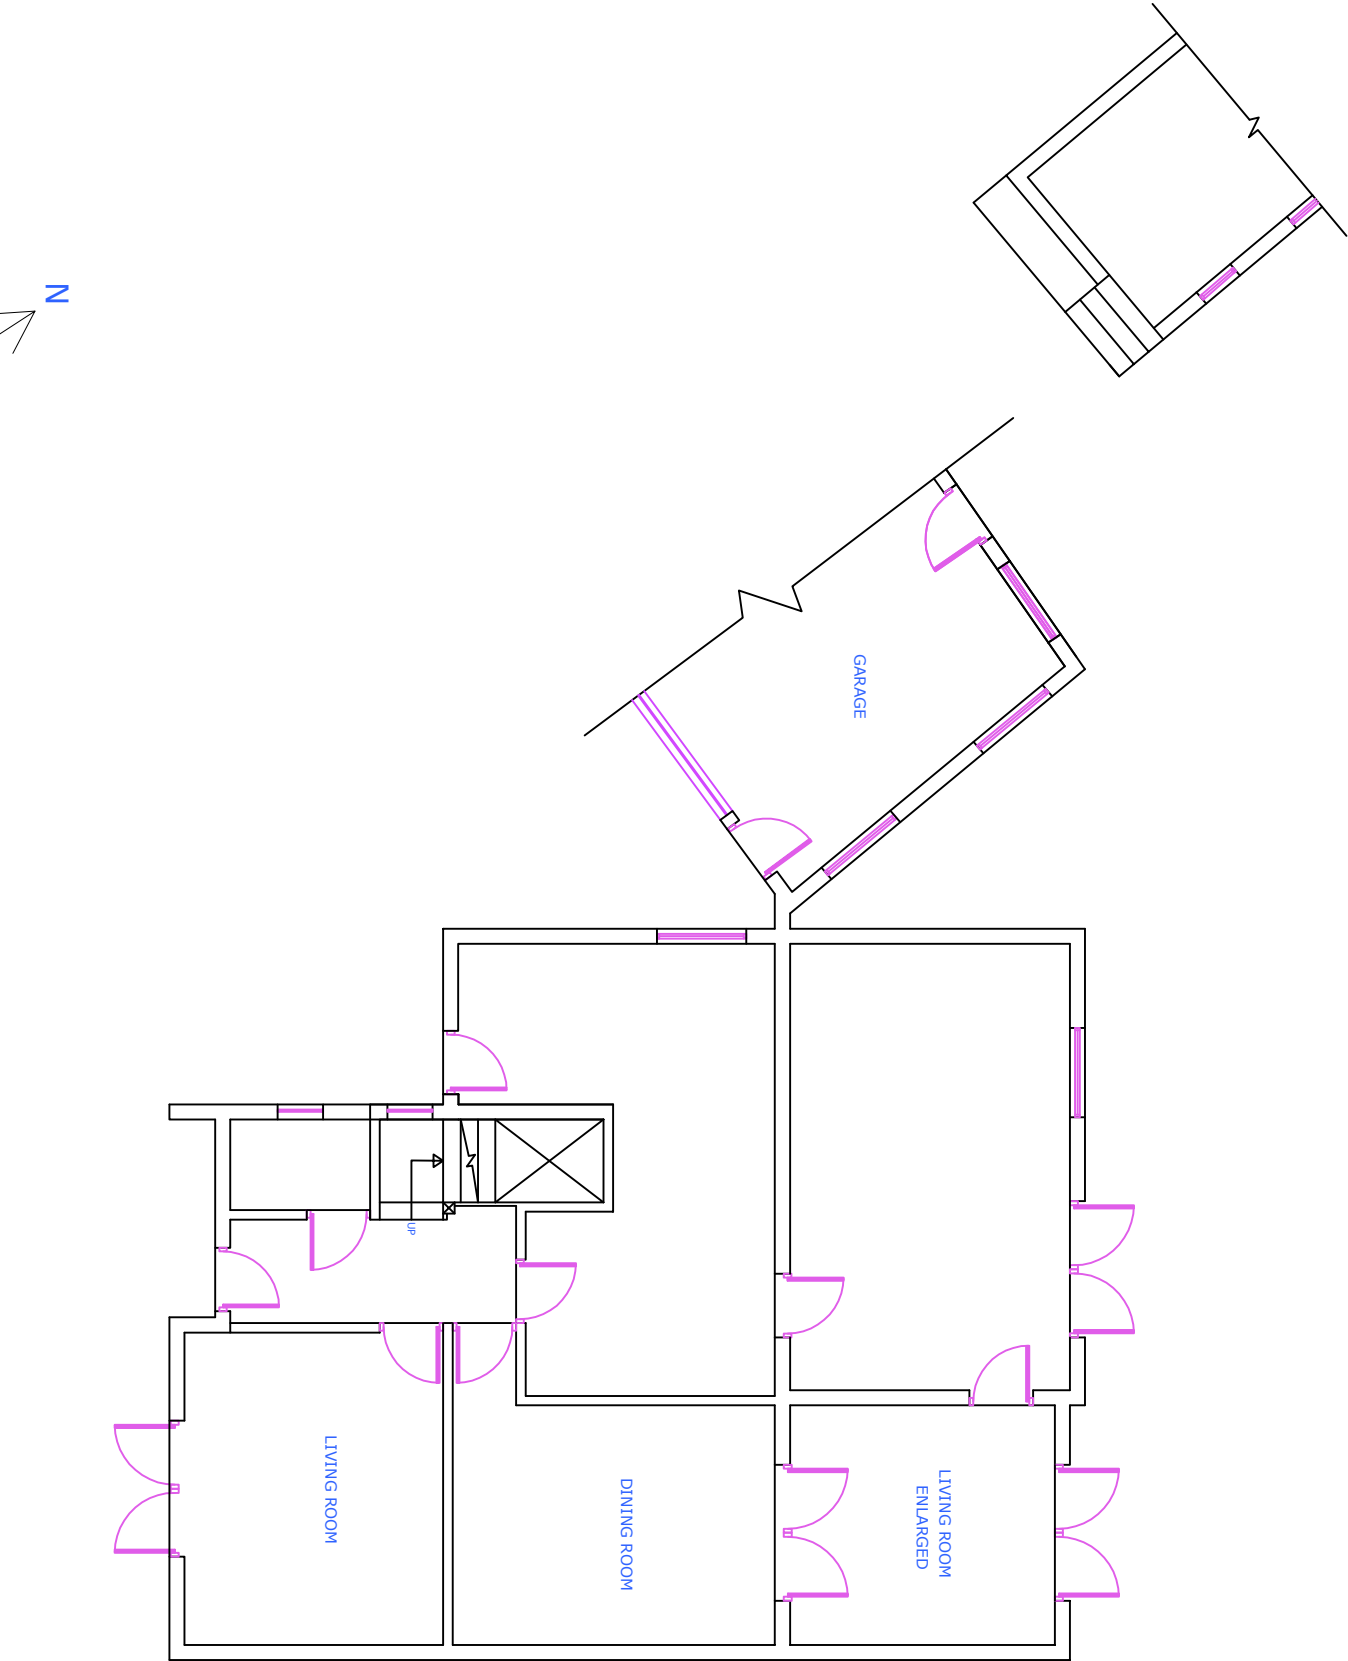

EXISTING GROUND FLOOR PLAN

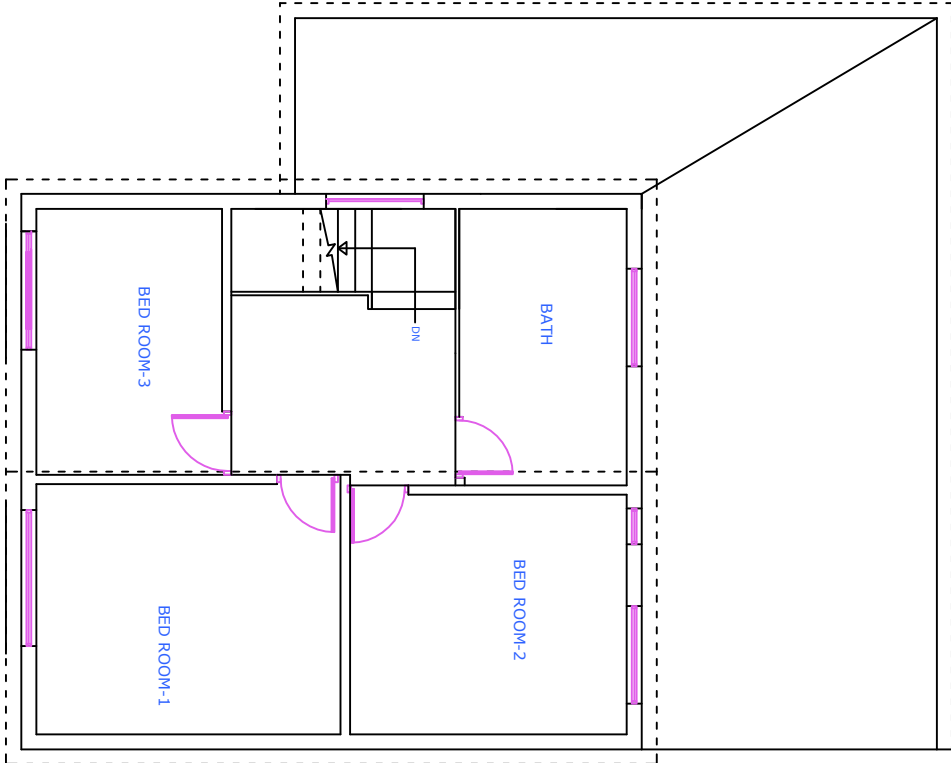

EXISTING FIRST FLOOR PLAN

 

V THAKER LIMITED				EXISTING GROUND, FIRST FLOOR PLAN			
HIREN THAKER				30 MAYLANDS DRIVE,			
M-079530 265211				UB8 1BH			
DRAWN	DATE	07/20		SIDE	A3	DWG NO.	01
CHECKED				SCALE	1:100 @ A3	SHEET	01 OF 05
DESIGN							REV A