




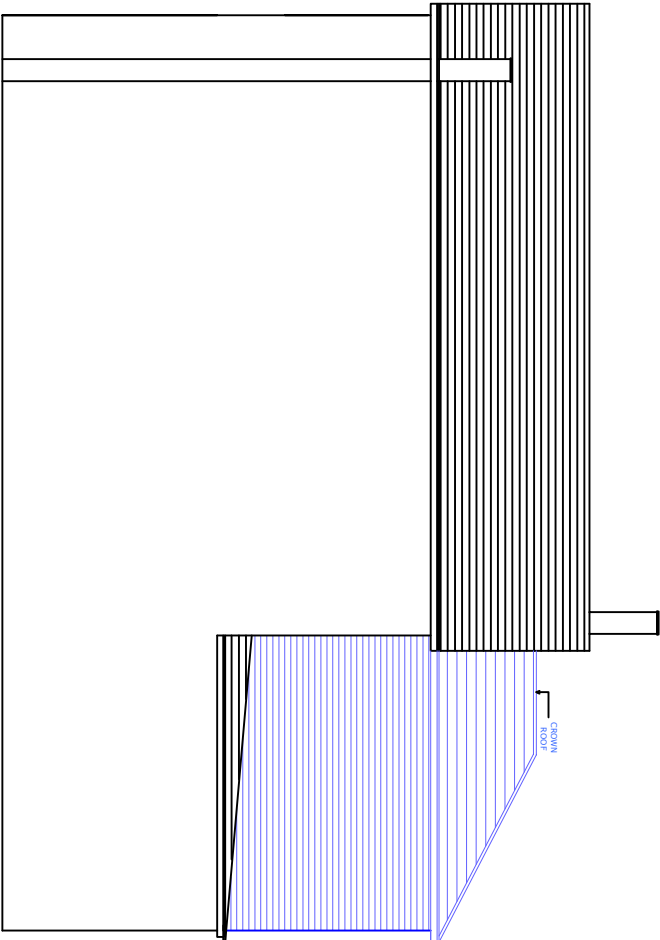


PROPOSED SIDE ELEVATION - 1

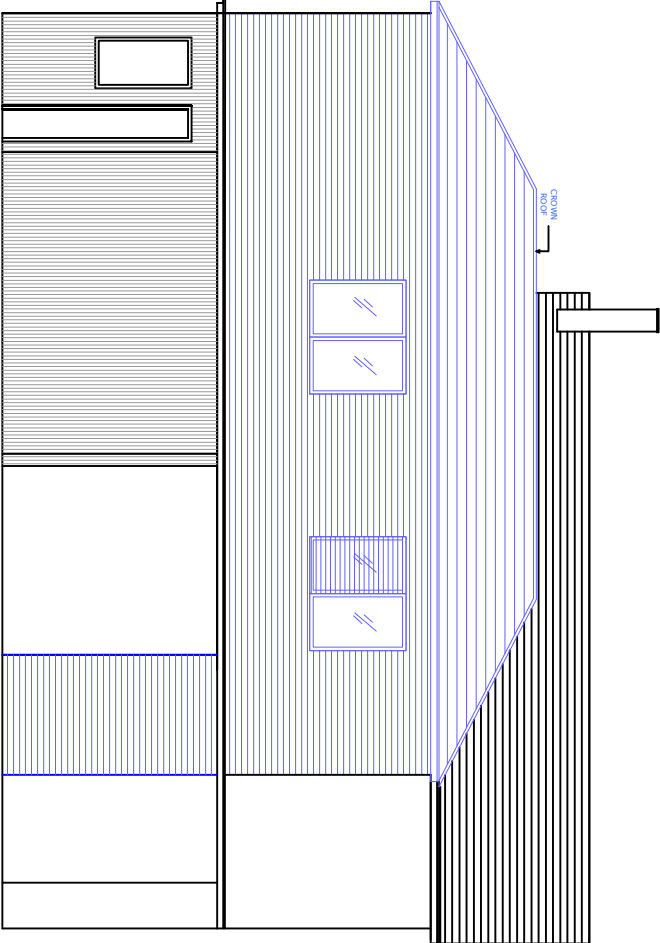


PROPOSED SIDE ELEVATION - 2

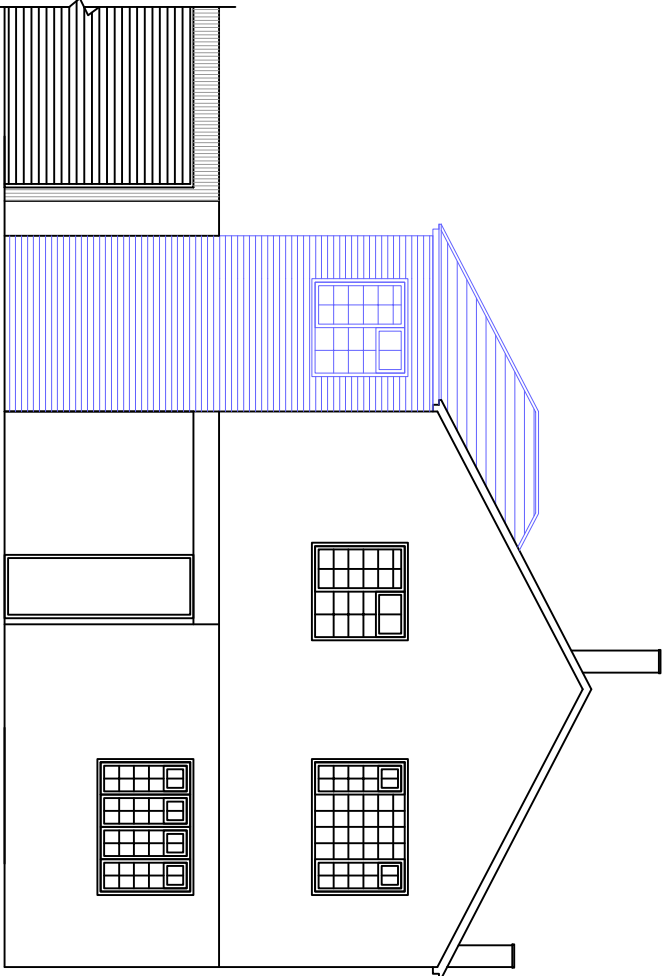

PROPOSED FRONT ELEVATION

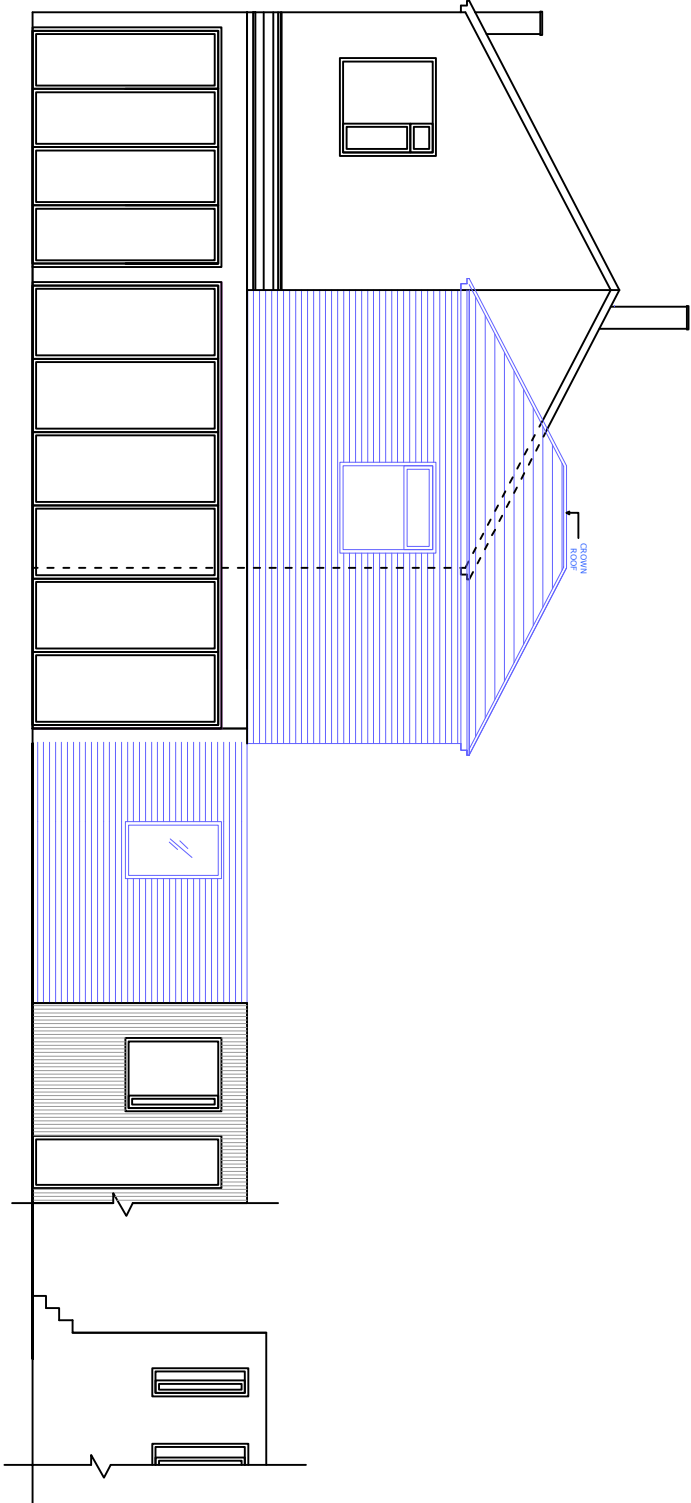

PROPOSED REAR ELEVATION

 

|                  |      |       |  |                     |  |            |     |
|------------------|------|-------|--|---------------------|--|------------|-----|
| V THAKER LIMITED |      |       |  | PROPOSED ELEVATIONS |  |            |     |
| HIREN THAKER     |      |       |  | 30 MAYLANDS DRIVE,  |  |            |     |
| M: 07930 265211  |      |       |  | UB8 1BH             |  |            |     |
| DRAWN            | DATE | 07/20 |  | DWG NO.             |  | 04         | REV |
| CHECKED          | DATE | 07/20 |  | SCALE               |  | 1:100 @ A3 | A   |
| DESIGN           | DATE | 07/20 |  | SCALE               |  | 1:100 @ A3 | A   |