


Copyright of this drawing is the property of Urban Edge Architecture Limited. It must not be reproduced or amended nor used in the execution of any works whether in conjunction with the proposed works for which it is prepared or otherwise without the express consent in writing of Urban Edge Architecture Limited.

UrbanEdge Architecture Limited
One Scotgate Mews, Scotgate,
Stamford, Lincolnshire, PE9 2FX.

Tel.++44 (0)1780 755665
Fax. ++44 (0)1780 755360

Scale for planning purposes only

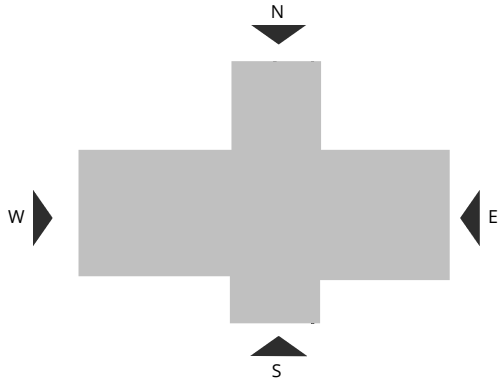

MATERIALS LEGEND:

- A - CLADDING FINISHED IN DARK GREY
- B - ROOF ACCESS LADDER
- C - INTENSIVE GREEN ROOF
- D - CERAMIC WALL CLADDING
- E - BLACK MATT GRC BLACK CLADDING PANELS
- F - GLASS CANOPY
- G - RAL 7021 DARK GREY CURTAIN WALLING SYSTEM
- H- EXPOSED STEEL FINISHED IN POWDER COAT RAL 7021
- J - EXPANDED VERTICAL MESH CLADDING
- K - SOLID CORE MAPLE TIMBER DOOR
- L - CIRCULAR ROOF LIGHT
- M - DARK GREY MILD STEEL DOOR

D03	Dimensions amended	16/06/2017
D02	Dimensions amended	16/06/2017
D01	Materials legend updated and dimensions added	25/05/2017
Revision	Description	Date


URBANEDGE
architecture / masterplanning / design

Client **RREEF WILLOWTREE LIMITED**

Project **WILLOWTREE RETAIL PARK,
YEADING PROPOSED
STARBUCKS DRIVE THRU**

Drawing **PROPOSED ELEVATIONS 1 OF 2**

Scale	1:100 @ A3	Drawn	JS
Date	MAR 17		
Project No.	Drawing No.	Revision	
1479	URB - PU [08] 70 01	D03	

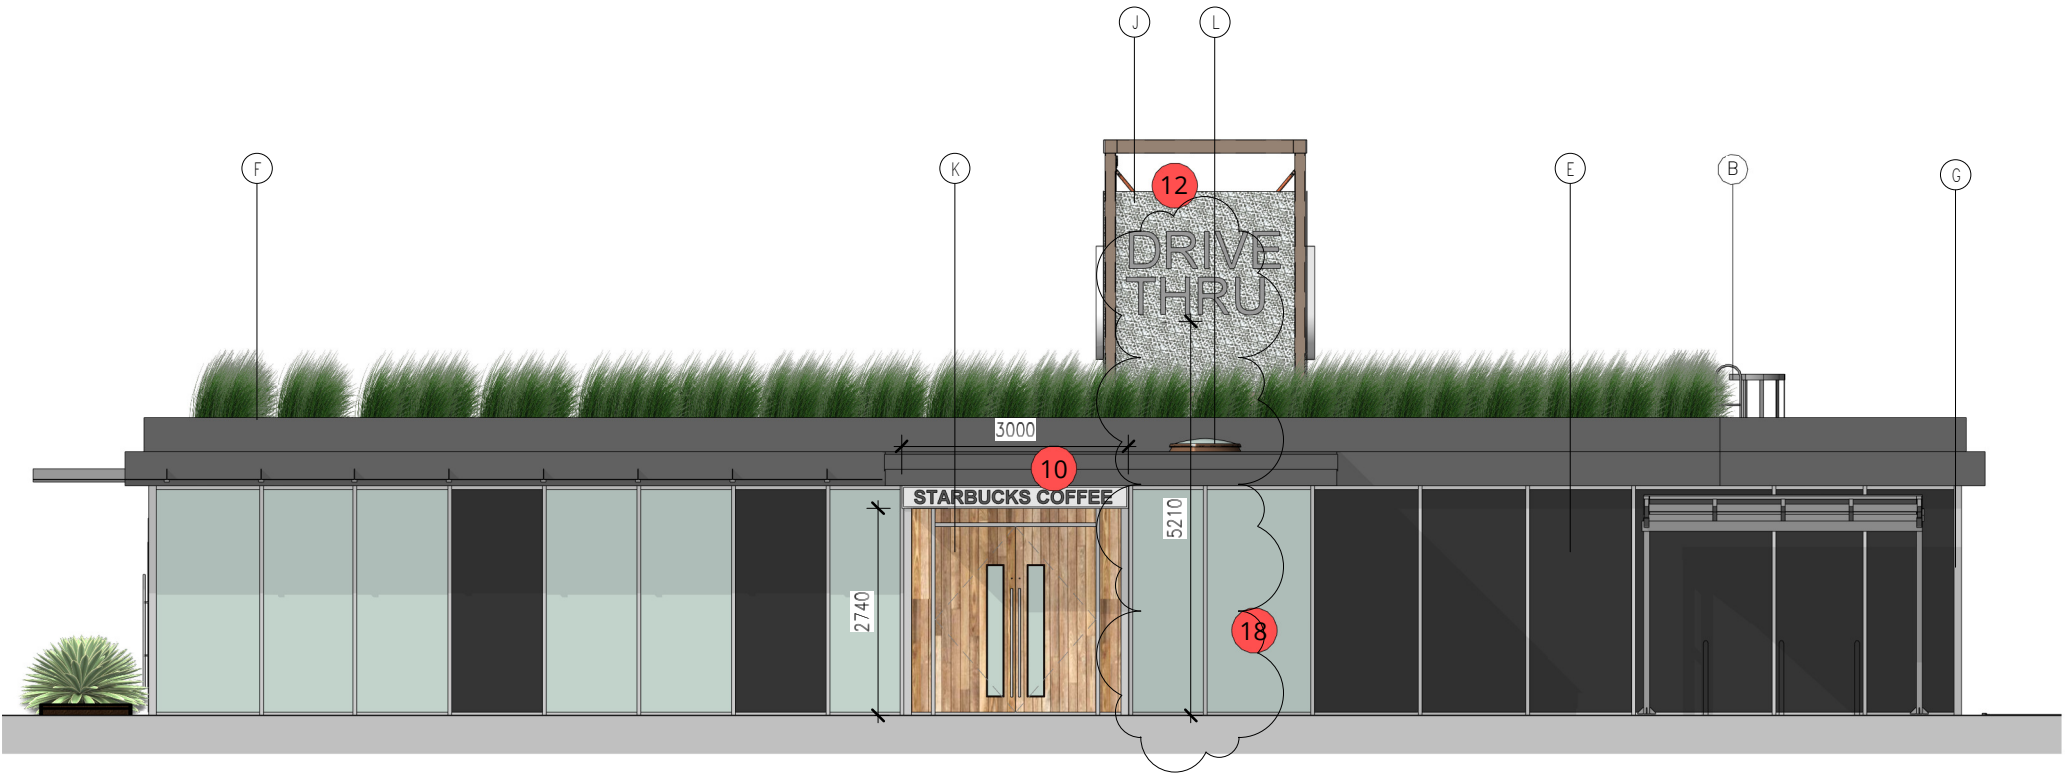

S SOUTH ELEVATION
1 : 100



W WEST ELEVATION
1 : 100

SCALE 1 : 100
SCALE 1 : 1
0m 1m 2m 4m 6m 8m 10m
0mm 10mm 20mm 40mm 60mm 80mm 100mm

PLANNING