


LEGEND

 REFUSE/ PLANT ZONE



D01	Planters updated	25/05/2017
Revision	Description	Date

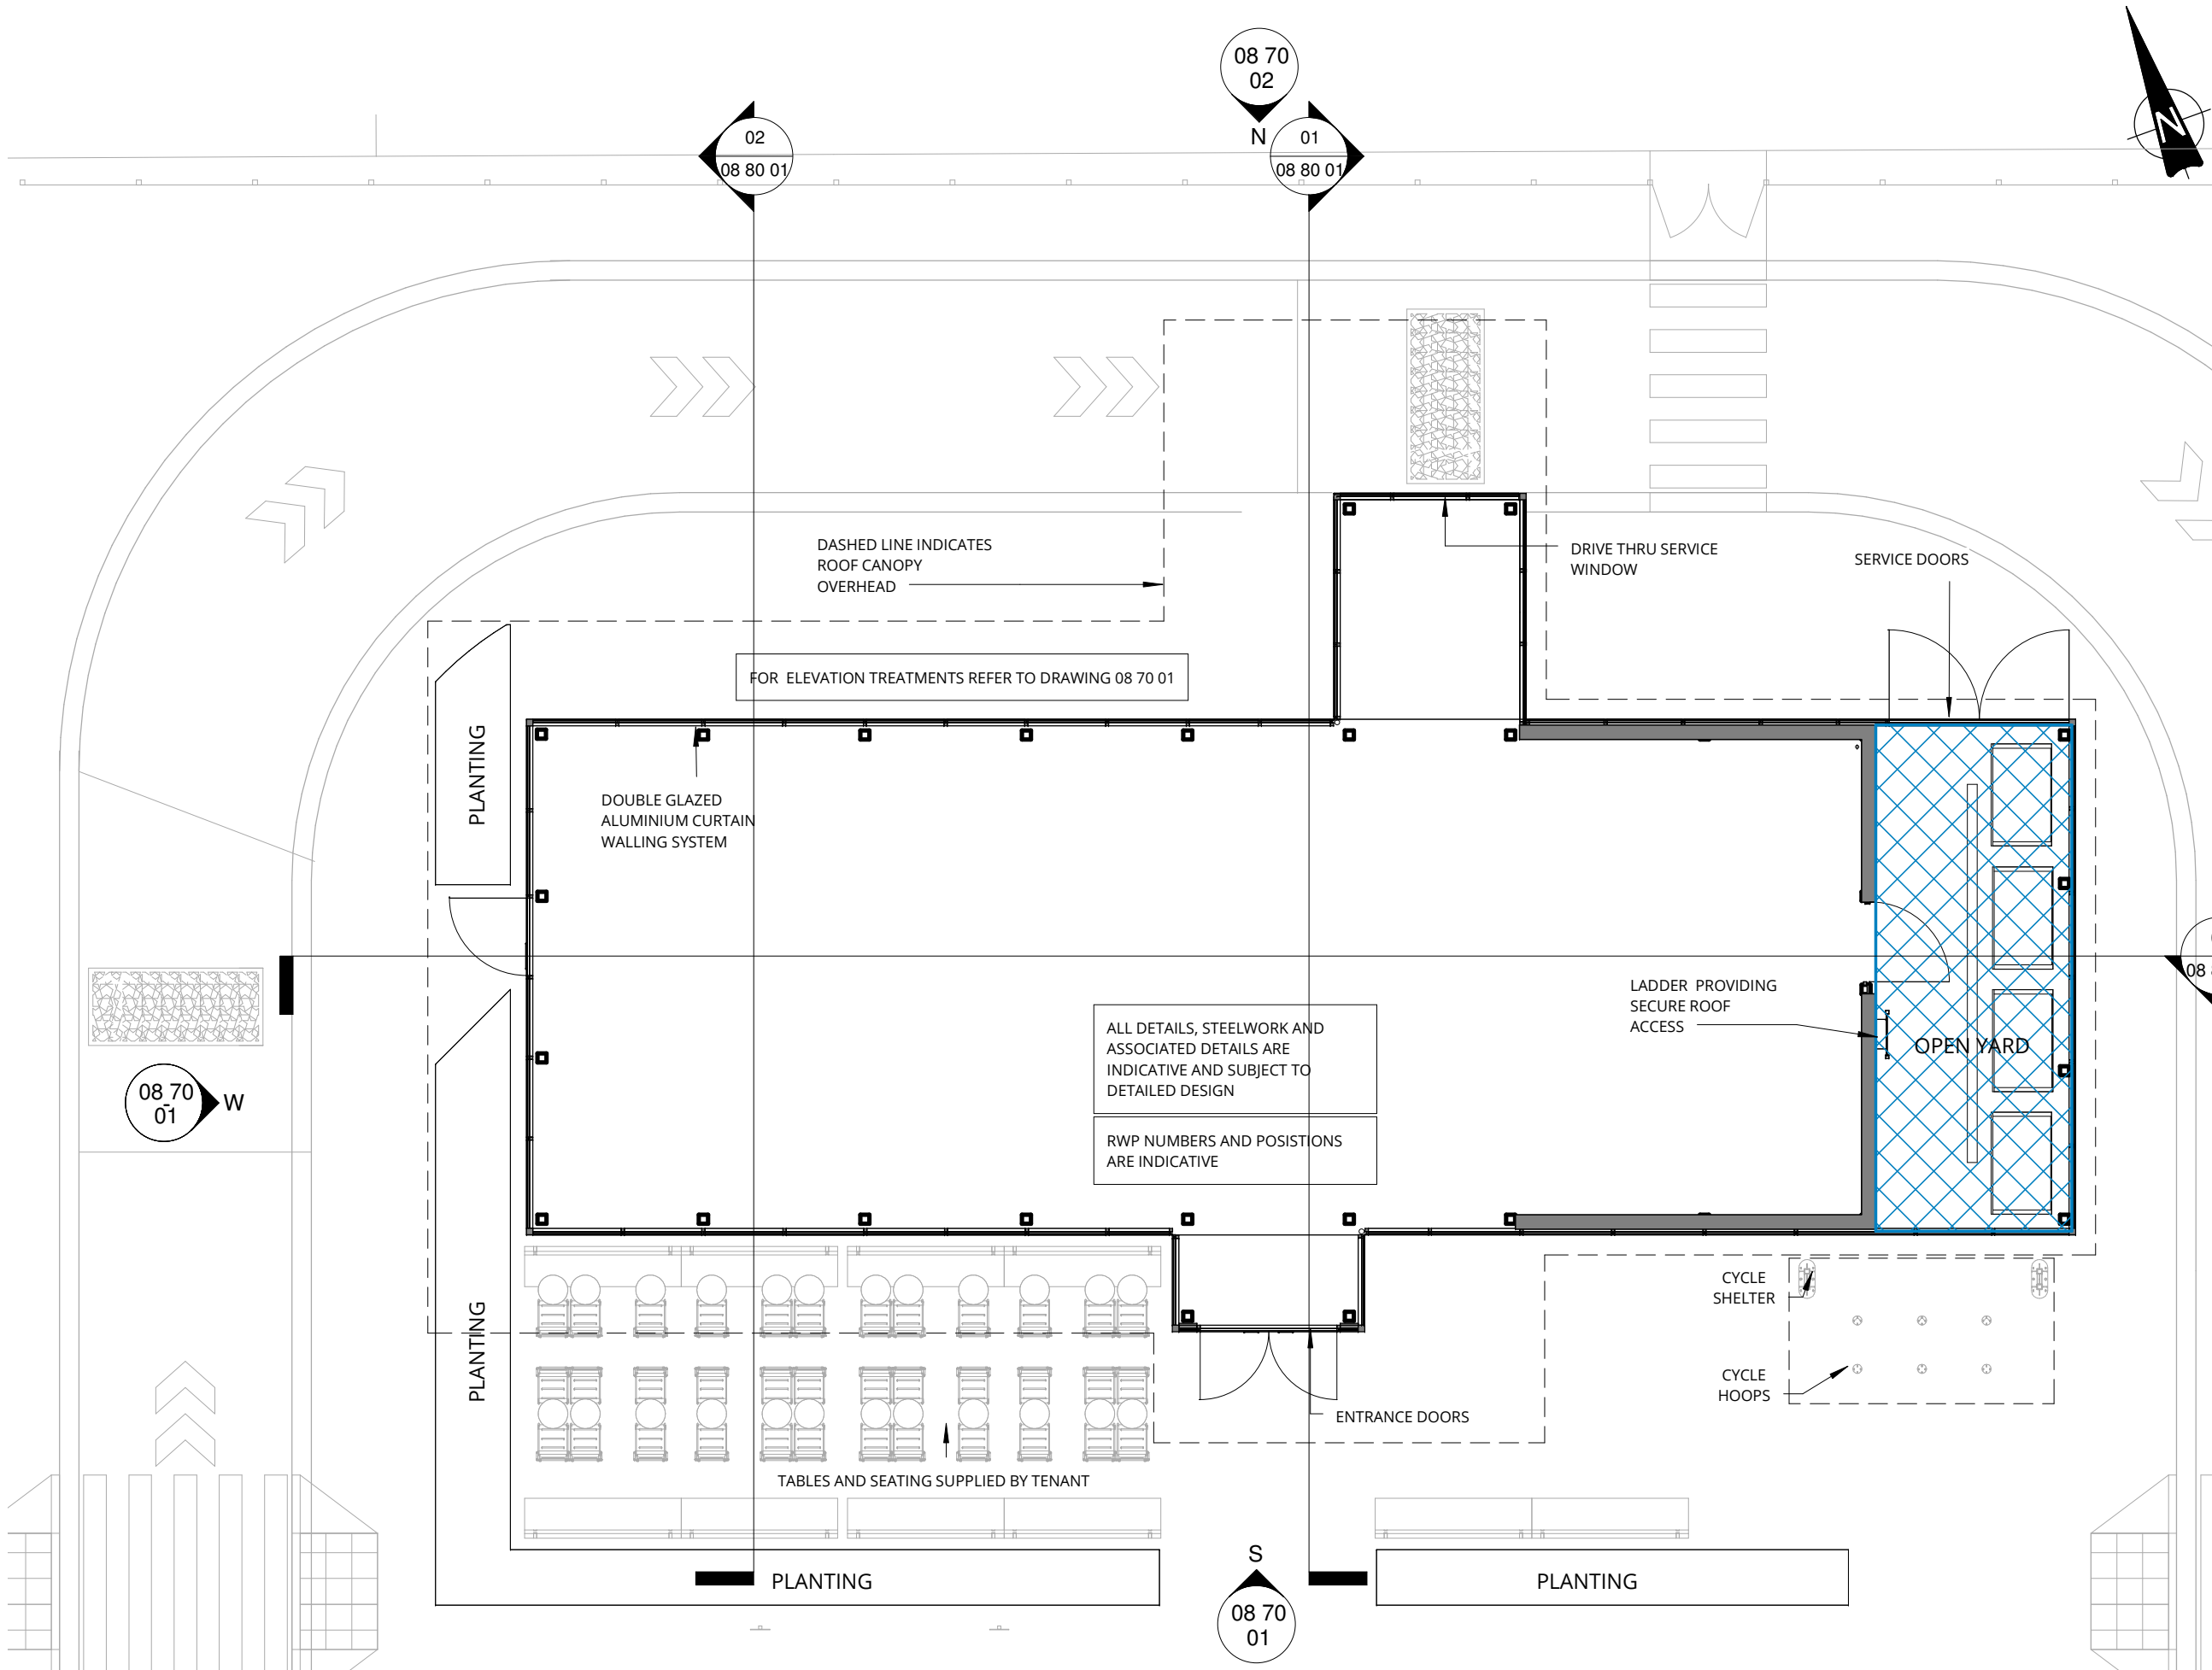


Client **RREEF WILLOWTREE LIMITED**

Project **WILLOWTREE RETAIL PARK,
YEADING PROPOSED
STARBUCKS DRIVE THRU**

Drawing **PROPOSED GROUND FLOOR PLAN**

Scale	1:100 @ A3	Drawn	JS
Date	APR 17		
Project No.	Drawing No.	Revision	
1479	URB - PU [08] 00 05	D01	

 

PLANNING