


NOTES;

DO NOT SCALE THE DRAWING DIMENSIONS ARE BE CHECKED AND CONFIRMED BEFORE CONSTRUCTION PHASE.


ALL NEW EXTERNAL MATERIALS TO MATCH, AS CLOSE AS POSSIBLE, TO EXISTING EXTERNAL MATERIALS.

THE CLIENT IS RESPONSIBLE FOR PARTY WALL AGREEMENT OR ISSUES RELATING TO PARTY WALL


ALL STRUCTURAL ELEMENTS ARE TO BE DESIGNED AND SPECIFIED BY THE STRUCTURAL ENGINEER.

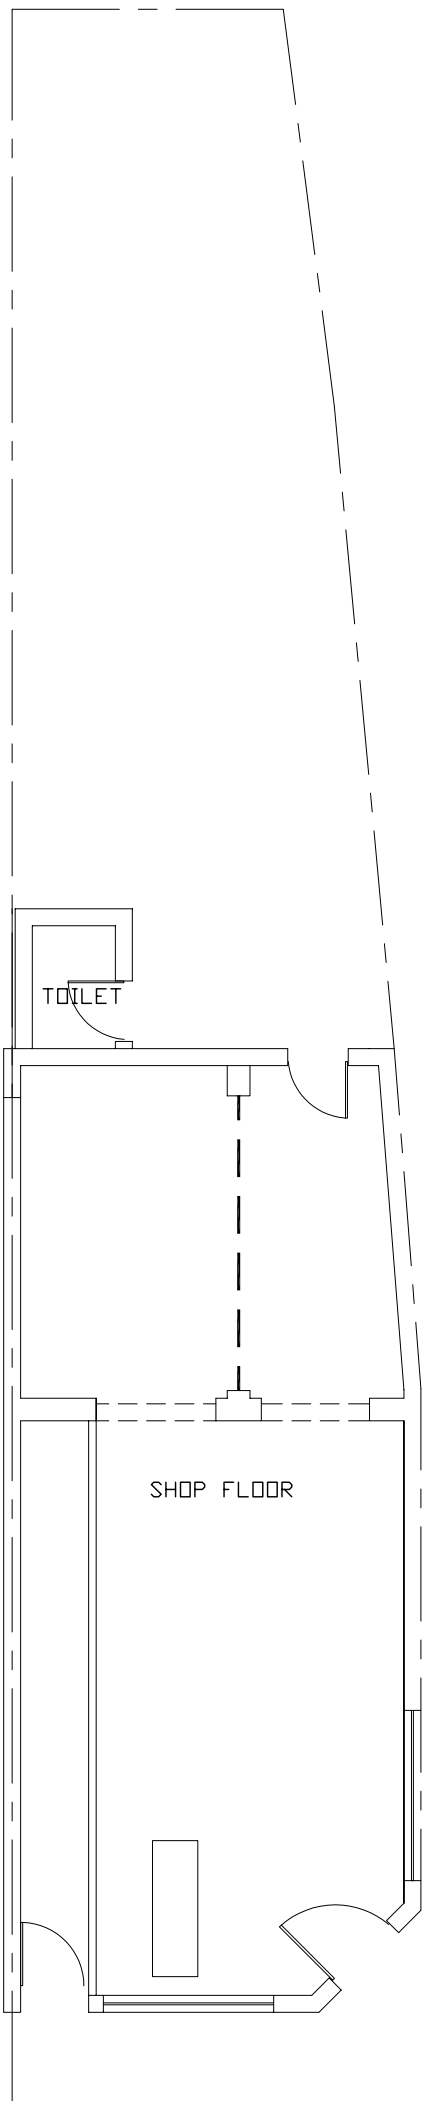


EXISTING FLOOR PLAN

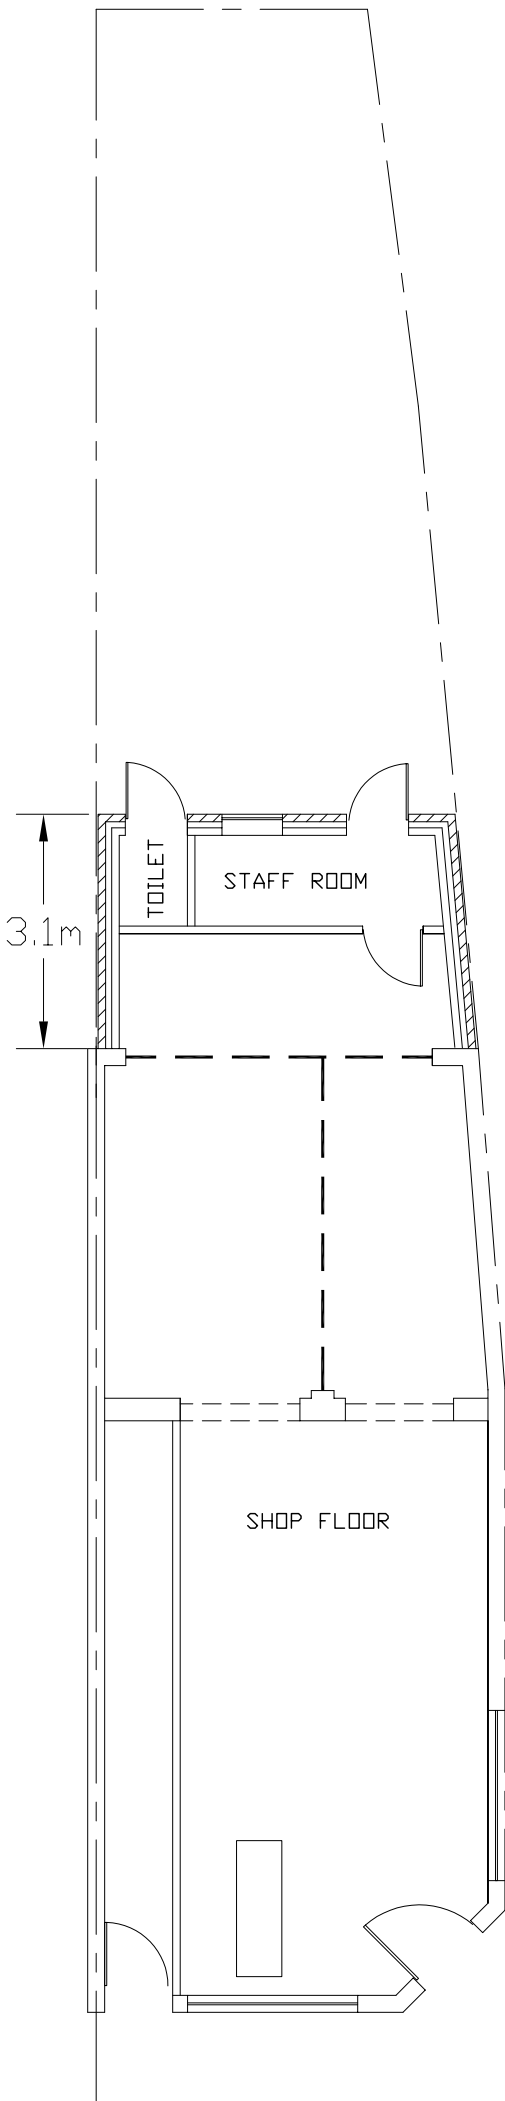


PROPOSED FLOOR PLAN

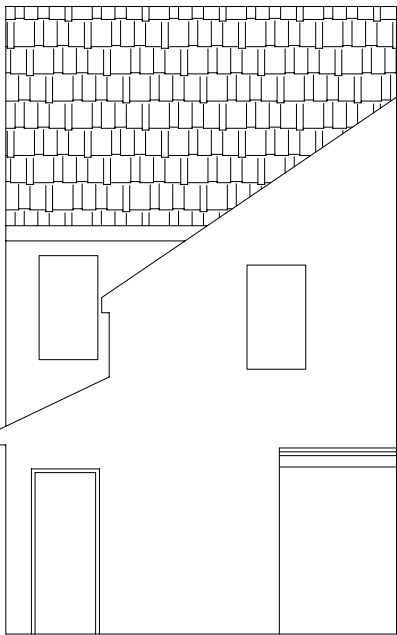

EXISTING REAR ELEVATION

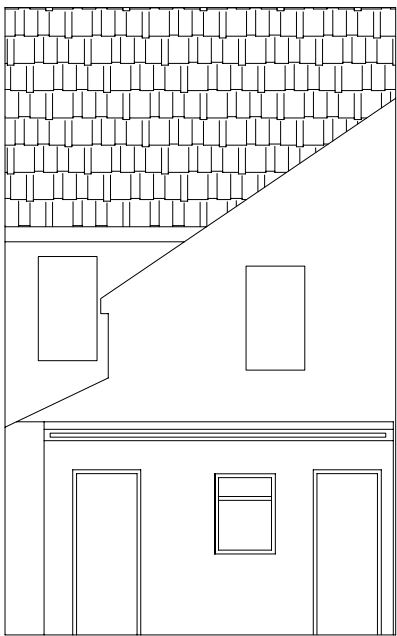

PROPOSED REAR ELEVATION

 

Scale bar 1:100

Project PROPOSED SINGLE STOREY REAR EXTENSION AT 79 ROCKINGHAM ROAD UXBRIDGE UB8 2UA	Drawing Title GROUND FLOOR PLANS AND REAR ELEVATIONS	Scale 1:100@A3
		Date OCTOBER 2020
		Drawing No. 79/RD/01