




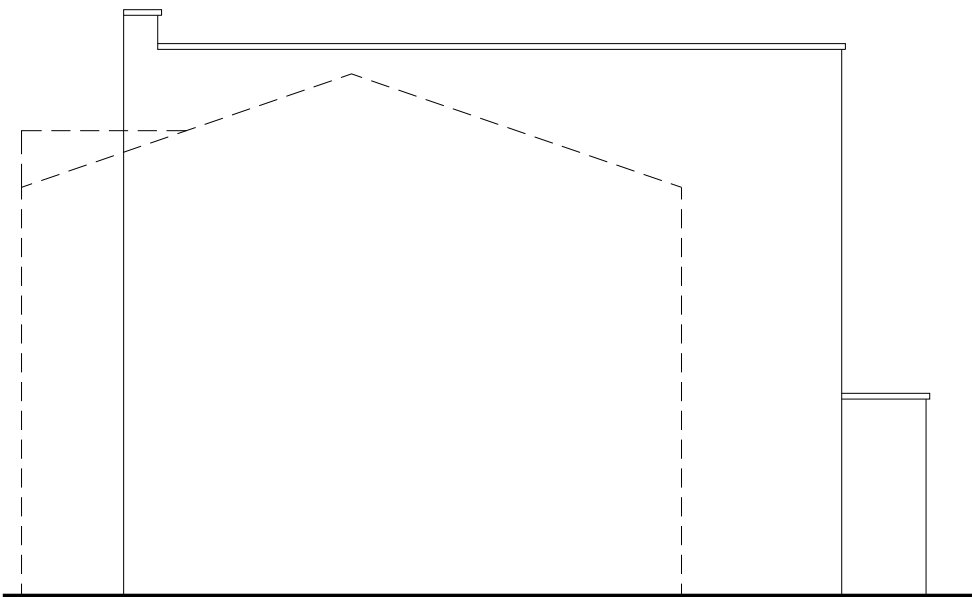


EXISTING EAST ELEVATION

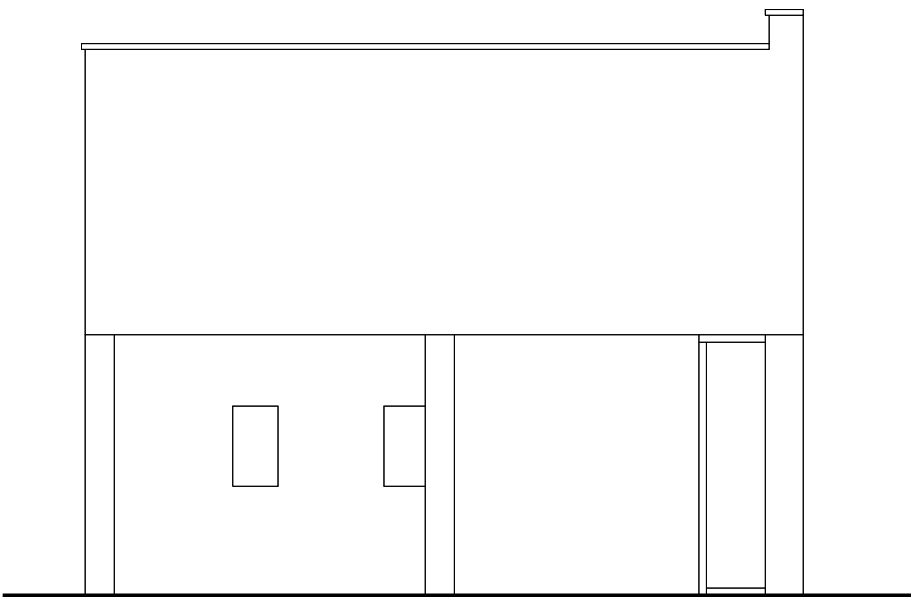

EXISTING WEST ELEVATION

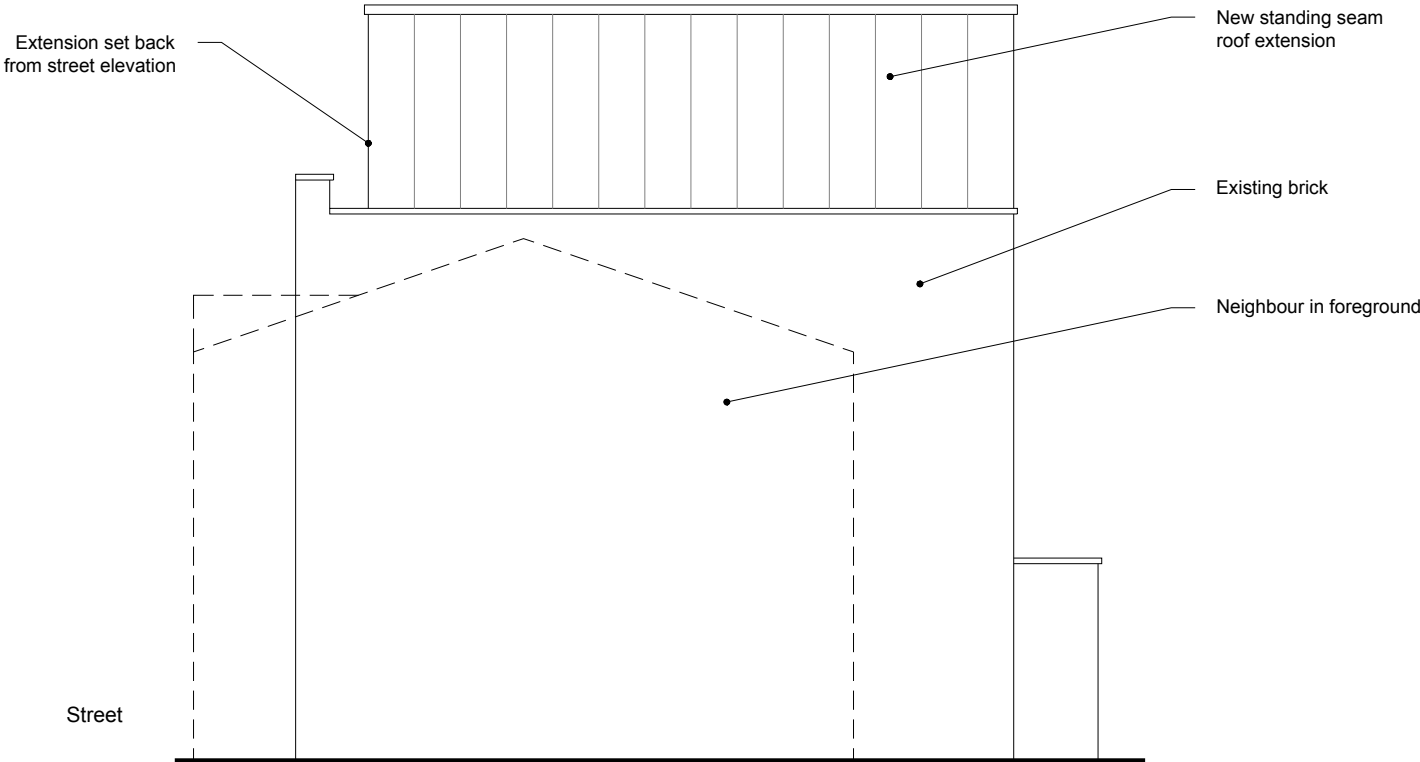


PROPOSED EAST ELEVATION

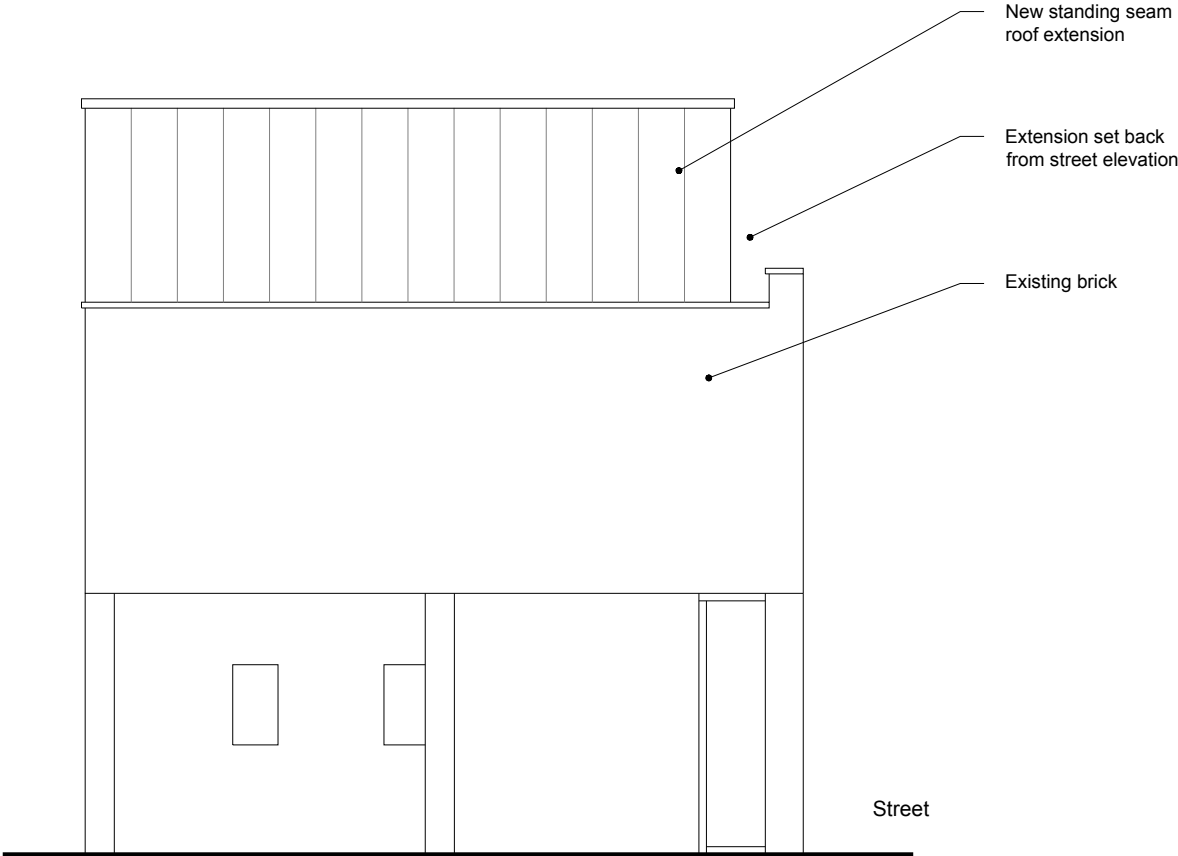

PROPOSED WEST ELEVATION

Notes:

 

EXISTING MATERIALS
Front - Painted brick + painted render
Rear - Red brick
Windows - white framed
Shop fronts - Sign boards, metal windows, roller shutters

PROPOSED MATERIALS
New extension - standing seam Zinc or similar
Windows - black framed

General: 1. Do not scale drawings. Dimensions govern. 2. All dimensions are in millimeters unless noted otherwise. 3. All dimensions shall be verified on site before proceeding with the work. 4. Architect shall be notified in writing of any discrepancies.

/	05.08.21	Planning Issue	Drawing Title		Caitriona Casey - Architect caitriona@caitrionacasey.com +44 (0)7843958169		
			EXISTING + PROPOSED SIDE ELEVATIONS				
			Client N. Chawla		Issue Date 05.08.21	Scale @ A3 1:100	Scale @ A1 1:50
			Job Title 2114 166 High Street, Yiewlsey UB7 7BE		Drawing No 2114 03.05	Rev /	Status PLANNING