



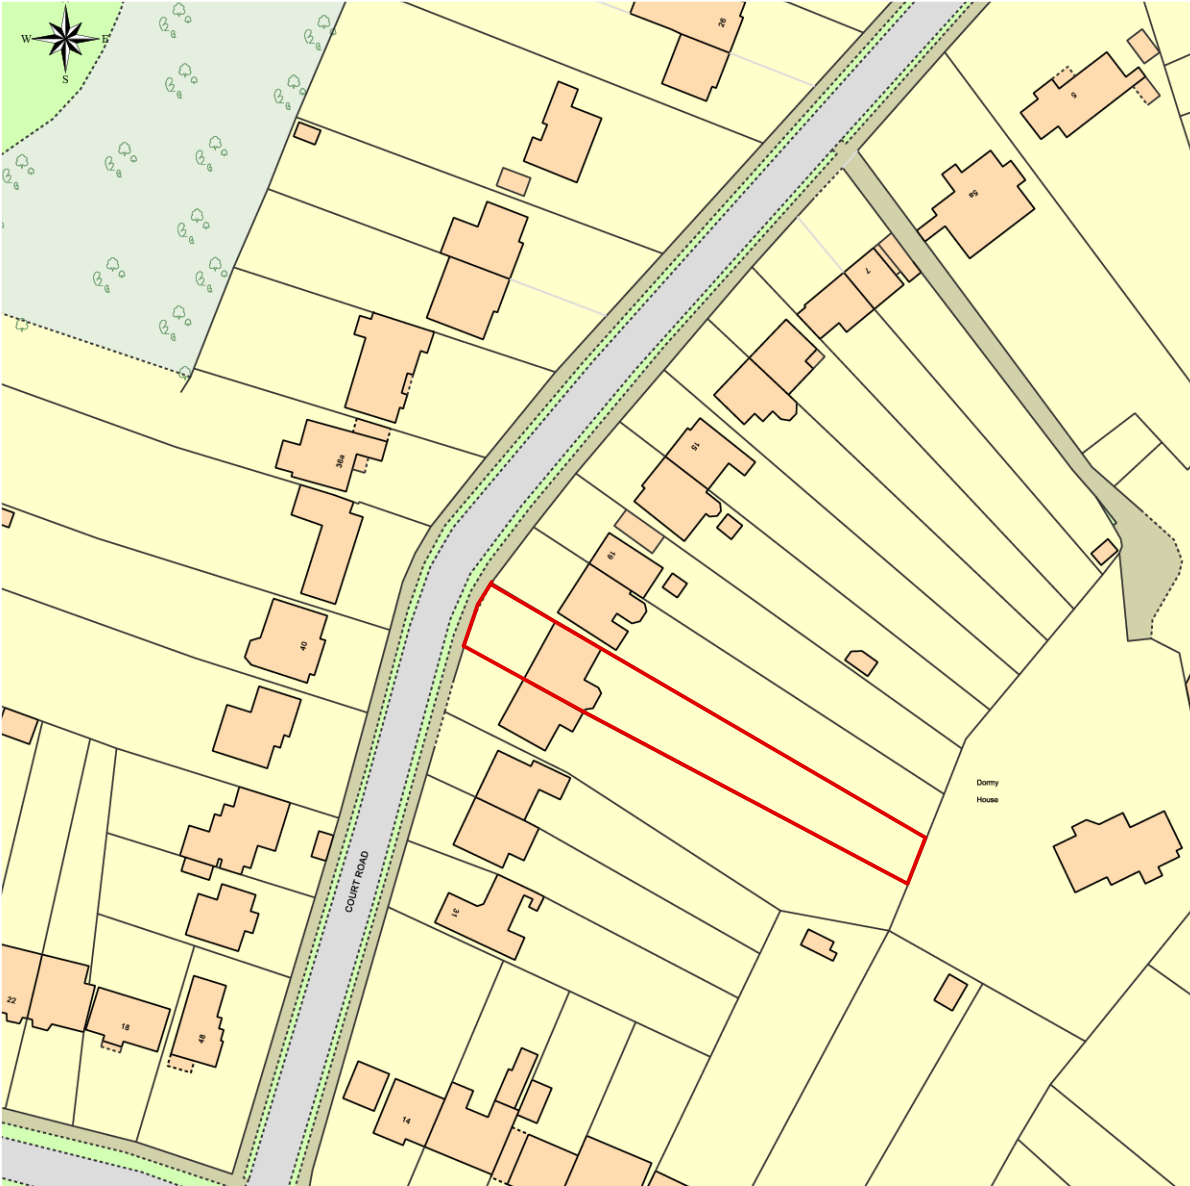


Site Location Plan 1:1250

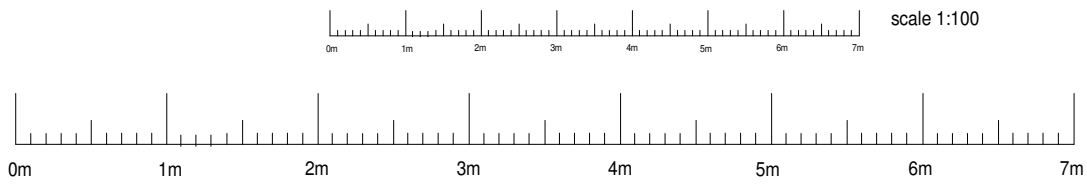

This drawing has not been approved by the council do not use for construction or to order materials

This drawing to be read in accordance with the engineers details and specification sheets



Do not scale or order fittings from this drawings dimensions to be checked on site

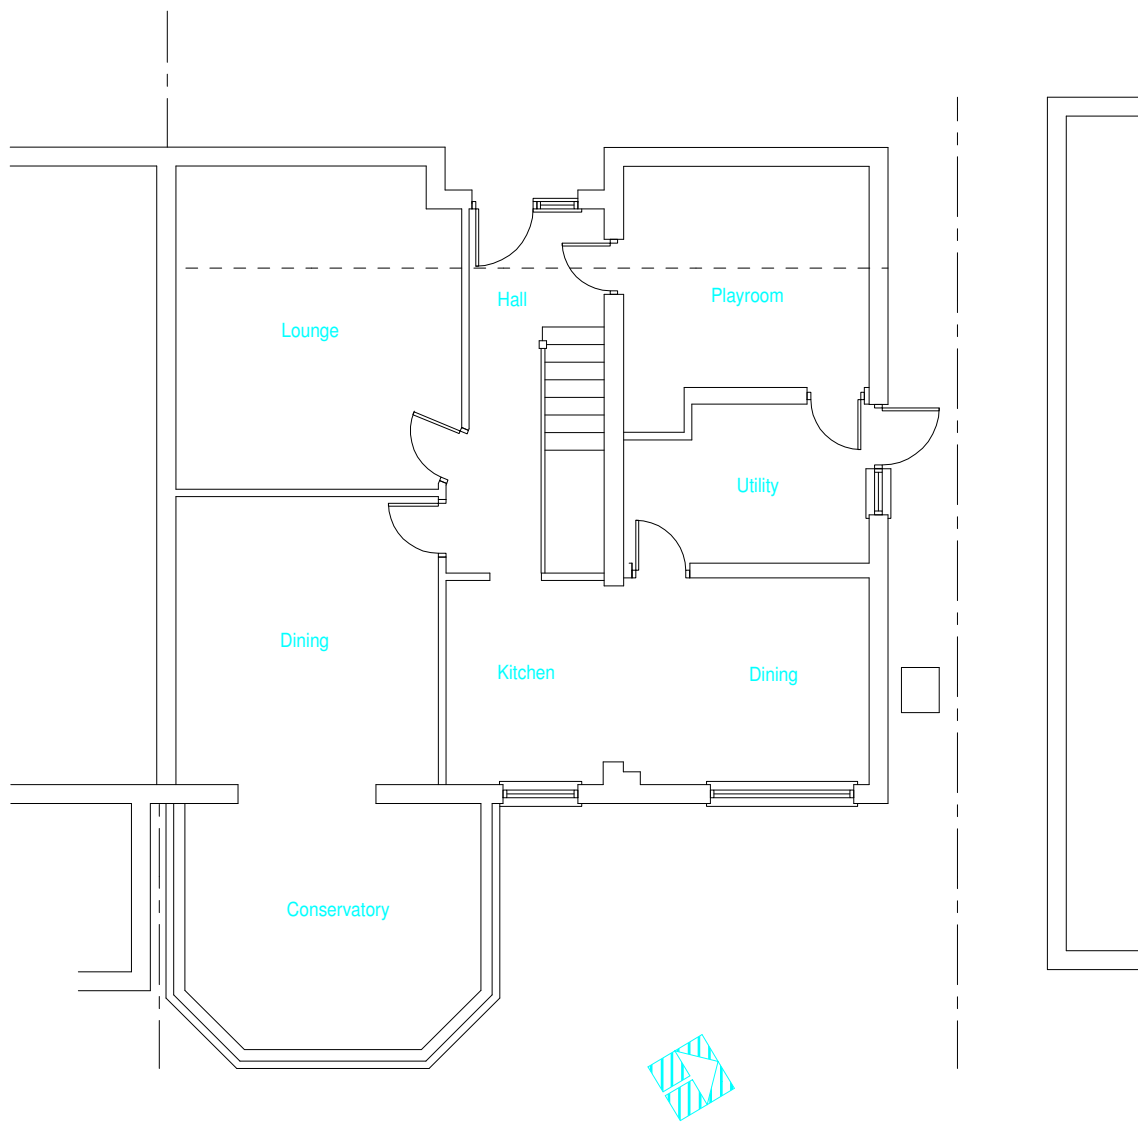



Existing Ground Floor Plan 1:100




Proposed Site Plan 1:500

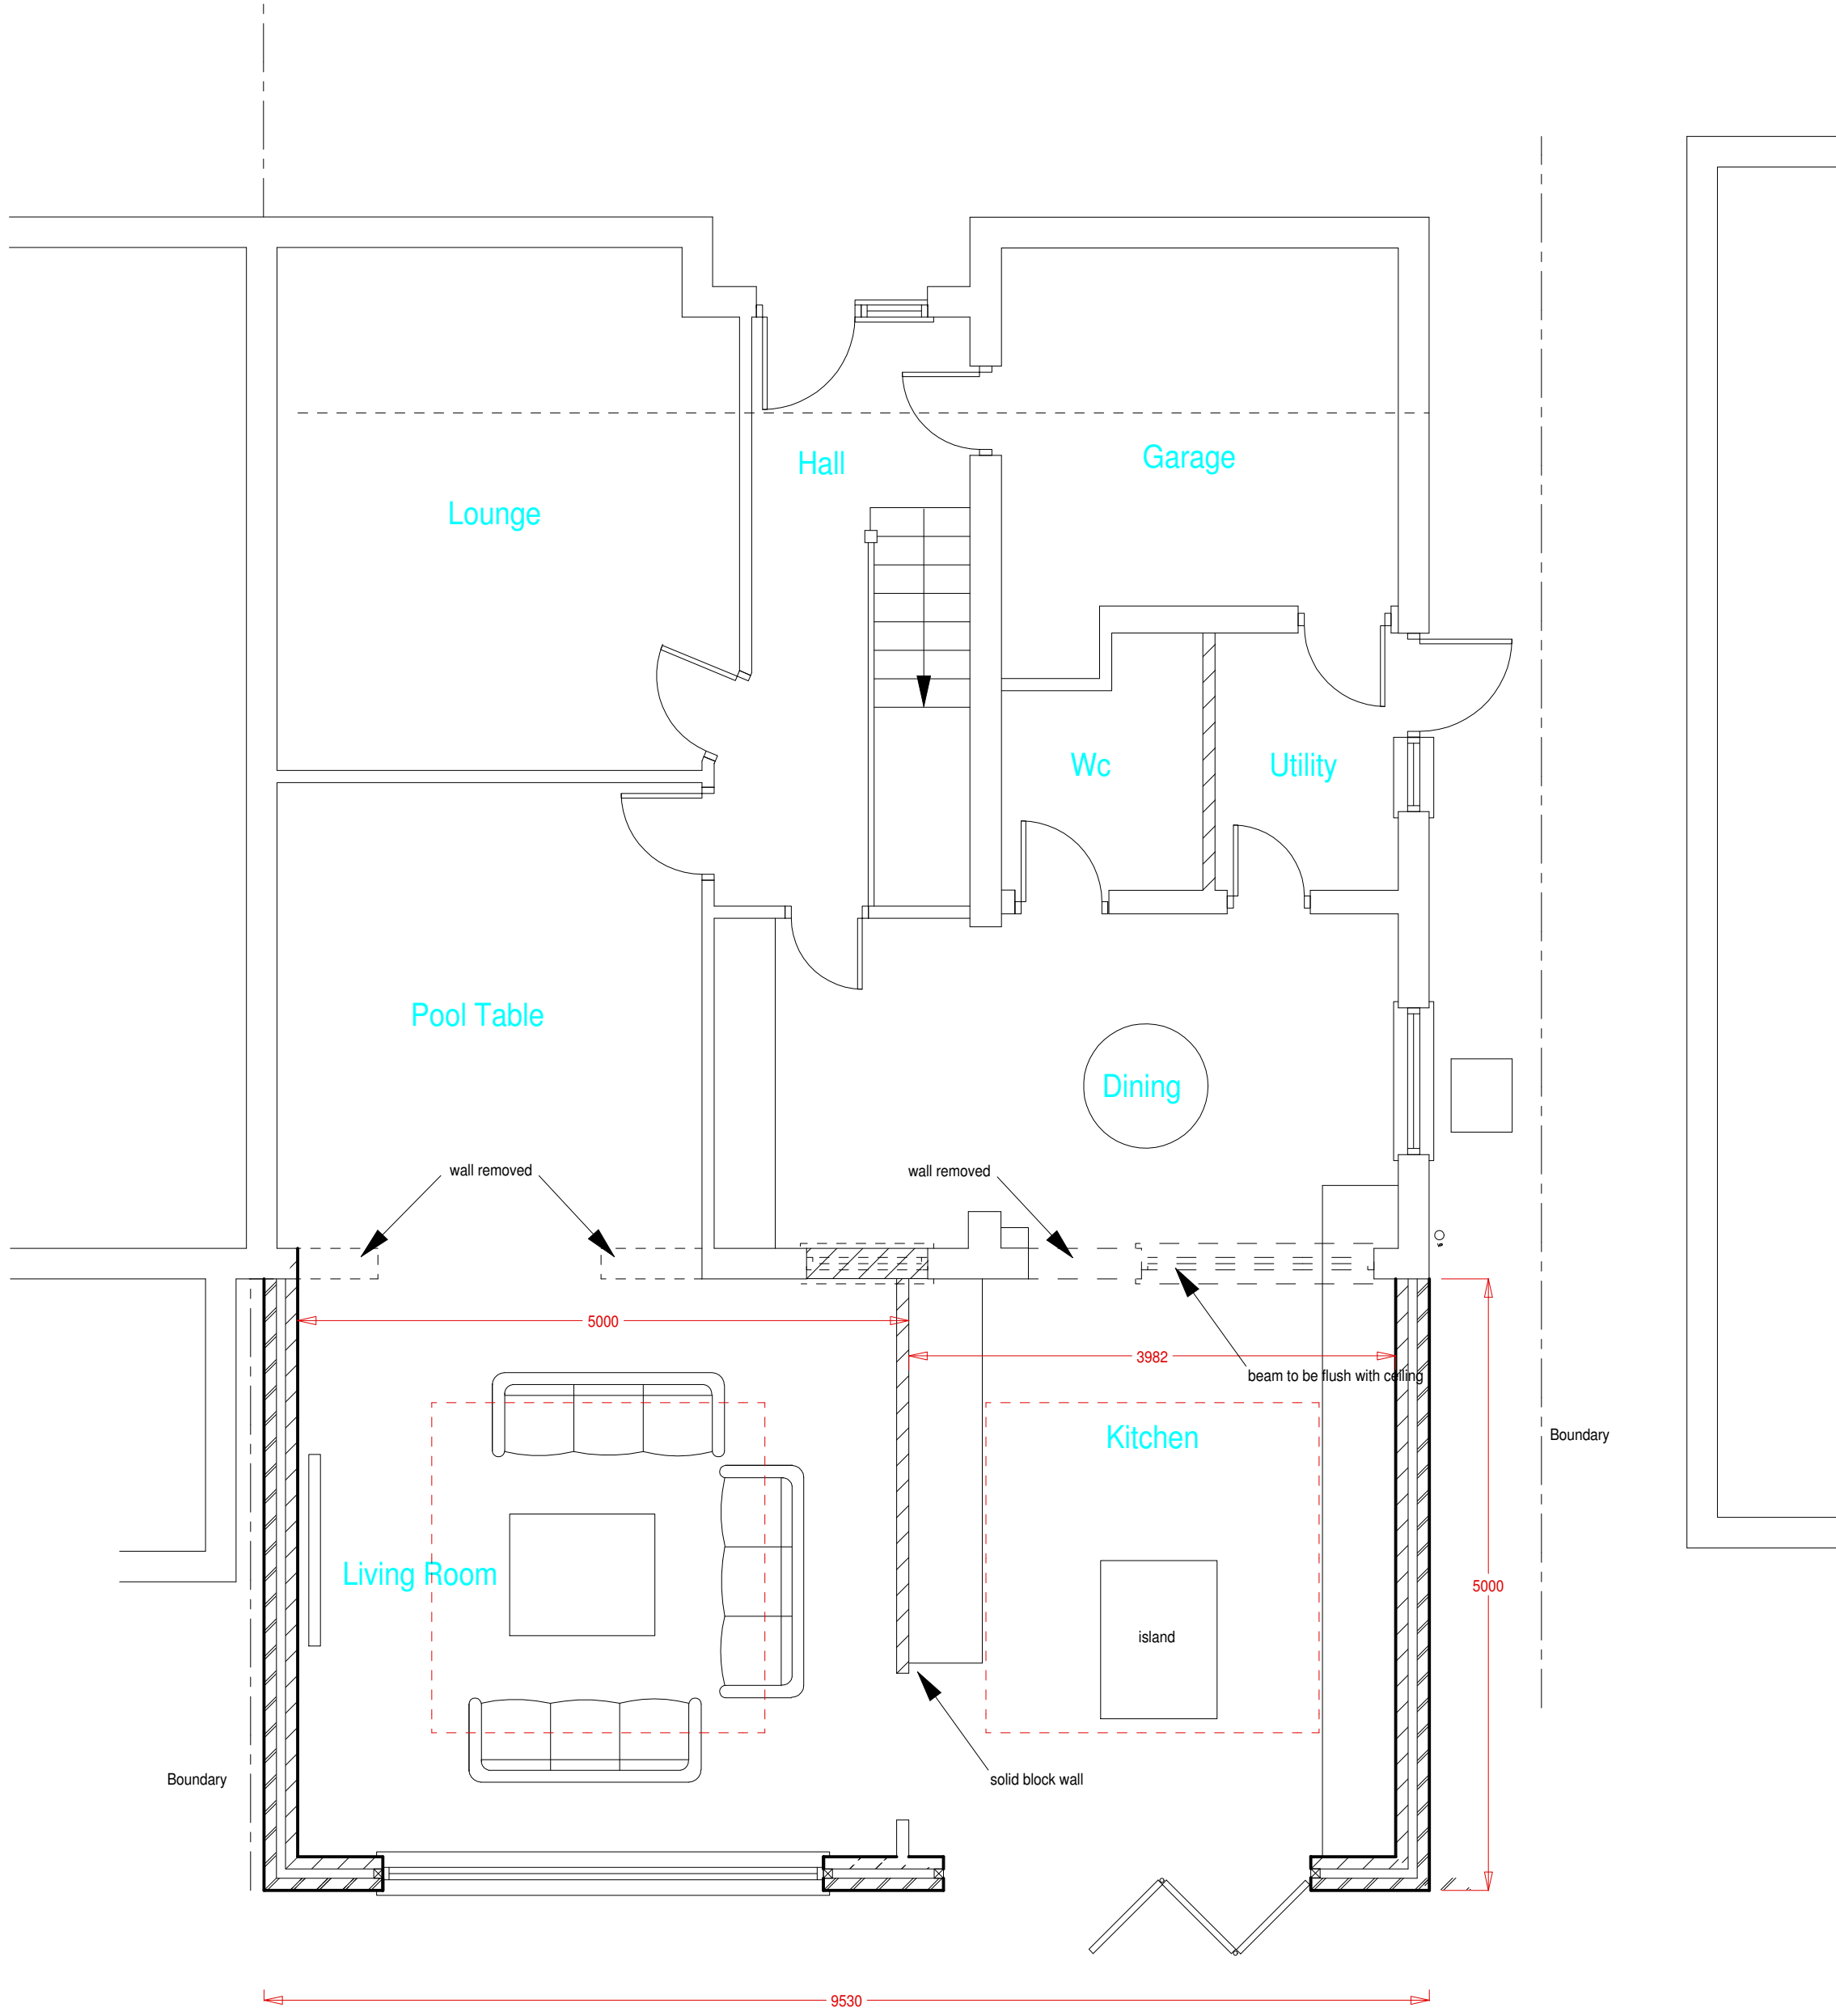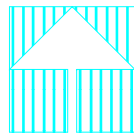


Proposed Ground Floor Plan 1:50

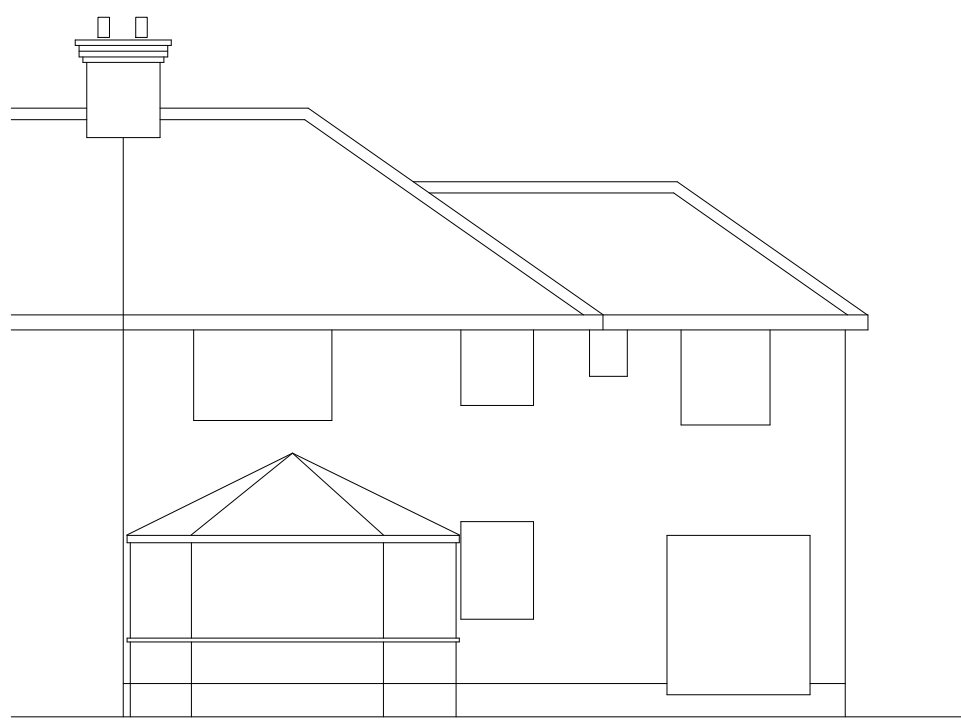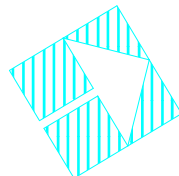

Existing Rear Elevation 1:100

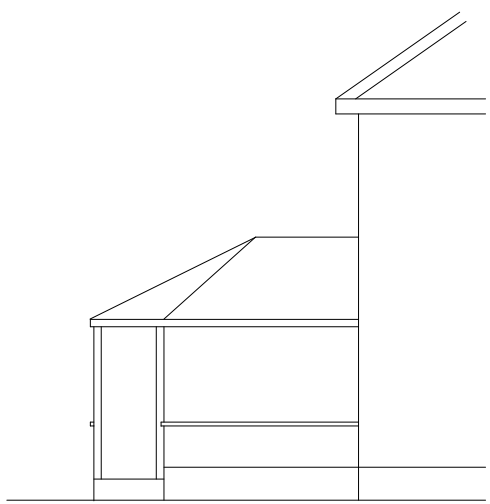


Existing Side Elevation 1:100

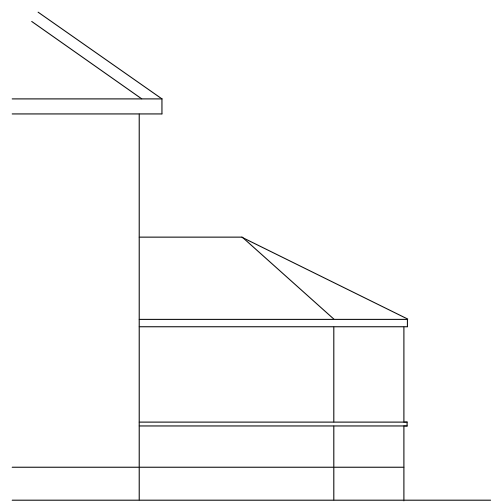


Existing Side Elevation 1:100




Proposed Rear Elevation 1:100

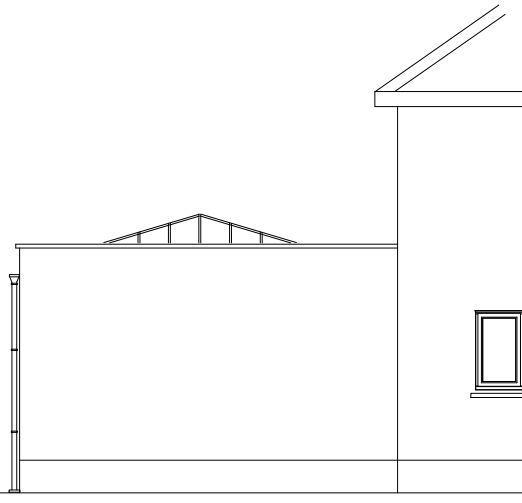


Proposed Side Elevation 1:100

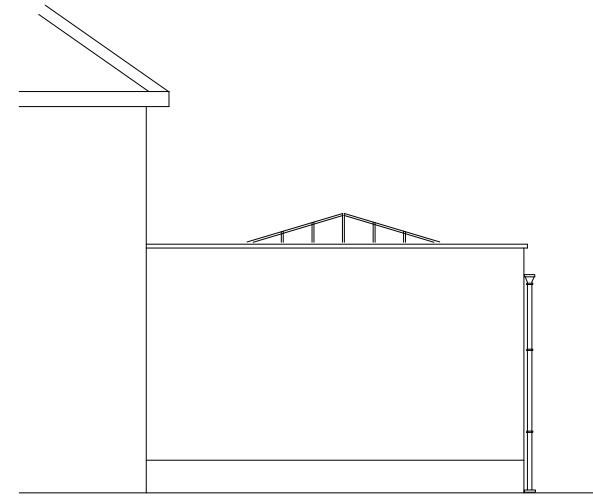

Proposed Side Elevation 1:100

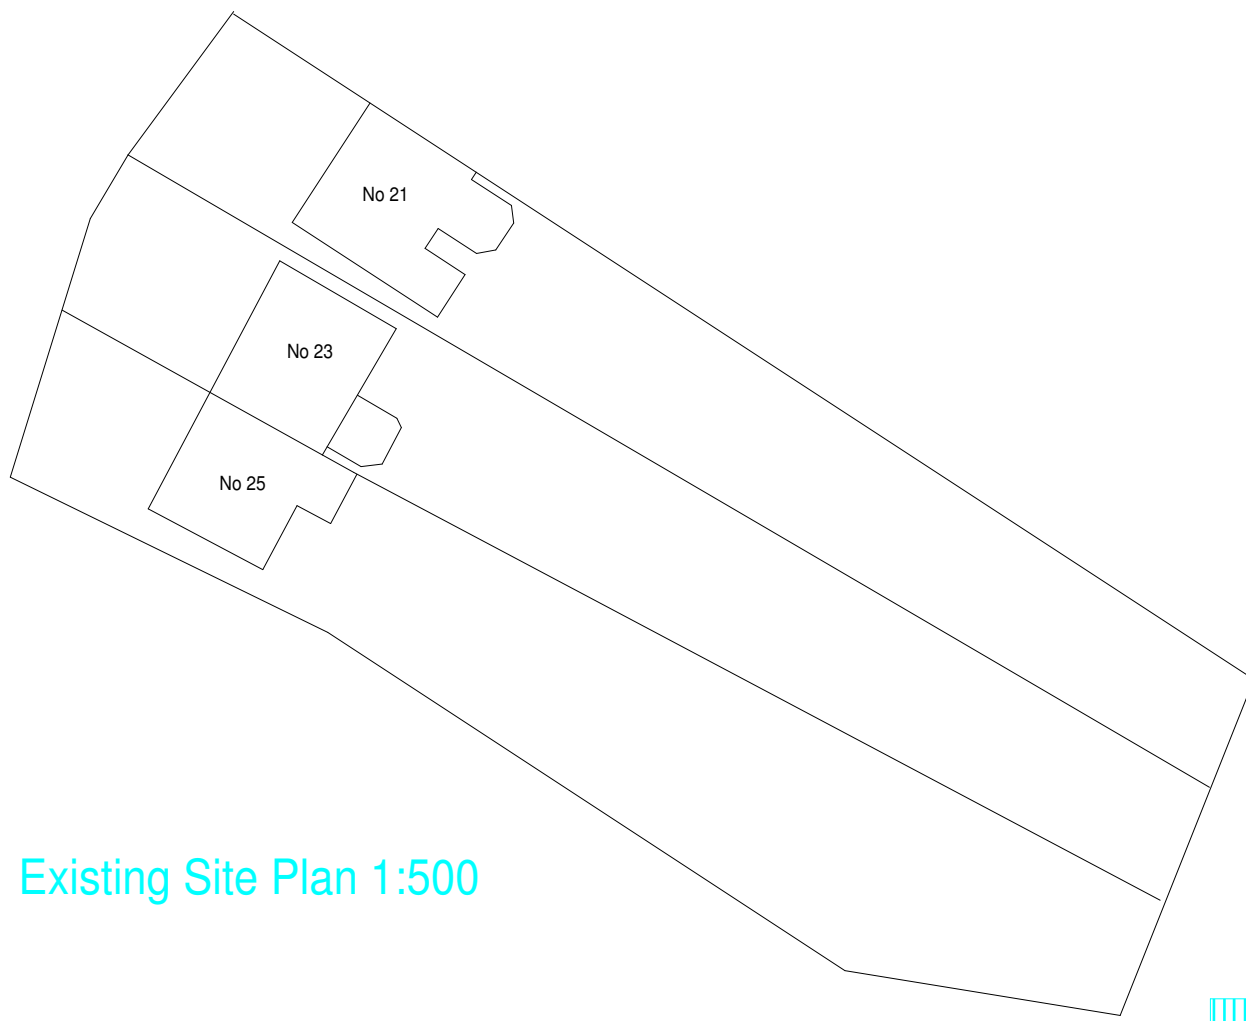

Existing Site Plan 1:500

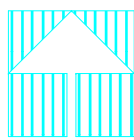

BSL DESIGN

Residential Architecture
Interior Design

Contact Brian Laver
07910026754
01628 530246
bsldesign@outlook.com

Client : Mr A. Kamran
Address 23 Court Road Ickenham Middx UB10 8TF
Drawing No: BL2017/1 Rev 2