


Scale Bar 1:100 @ A4
 0 1 2 3 4 5 Metres


Rev.	Amendments
A	Label added 22/10/20




ROOF PLAN

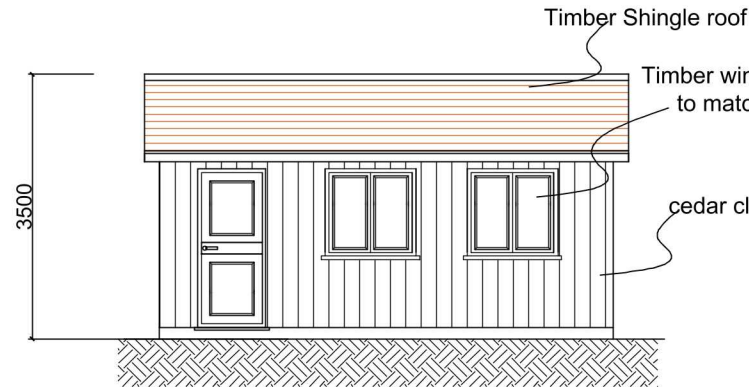


NORTH WEST ELEVATION

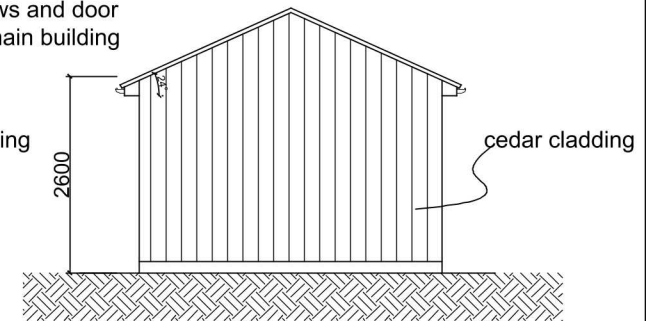


NORTH EAST ELEVATION

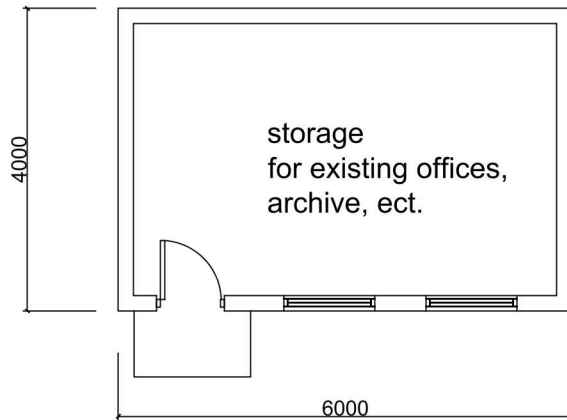

FLOOR PLAN

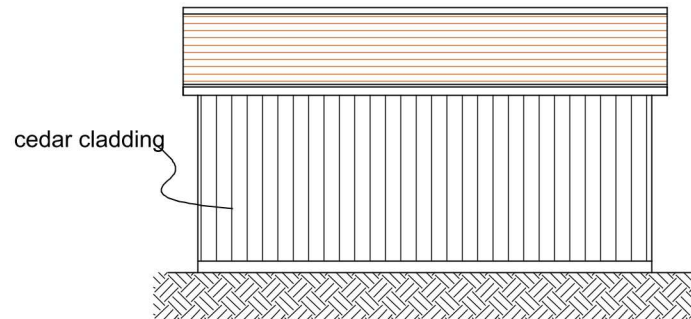

SOUTH EAST ELEVATION

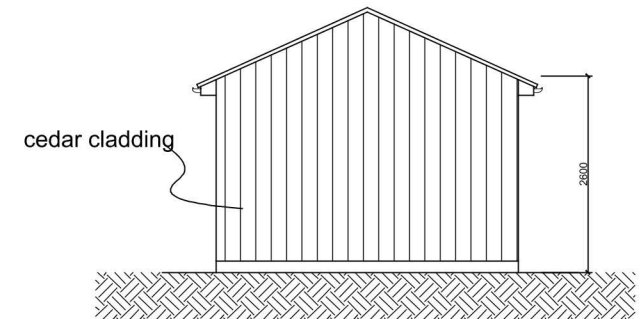

SOUTH WEST ELEVATION

OUTBUILDING PLANS AND ELEVATIONS

**1 HIGH ROAD, OLD EASTCOTE,
PINNERS HA5 2EW**



THE GILLETT MACLEOD PARTNERSHIP
 Chartered Architects & Town Planning Consultants
 1 High Road Old Eastcote Pinner Middlesex HA5 2EW tel. 0208 868 1333

Drg. No. 20/3367/2A
 Scale 1:100@A4
 Date 08/10/20
 Drawn by AK