



Rev.	Amendments
A	Label added 22/10/20
B	street scene added 16/12/20




ROOF PLAN

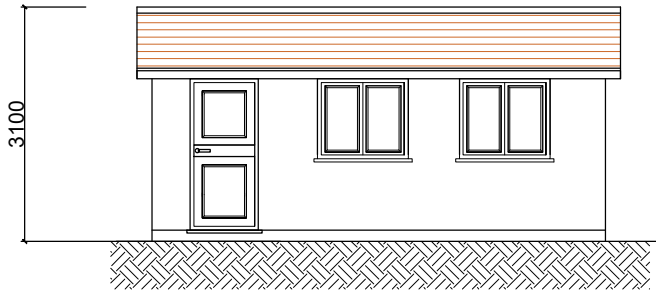


NORTH WEST ELEVATION

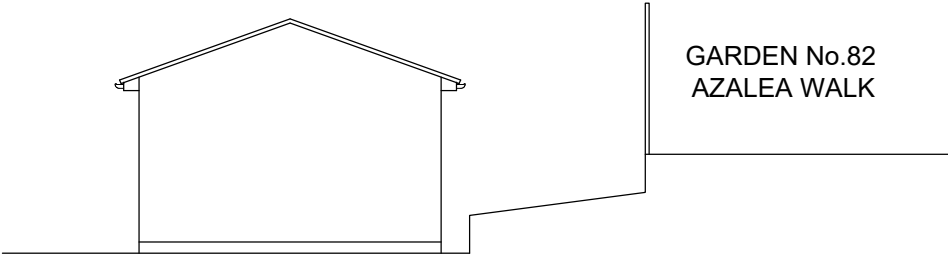


SOUTH WEST ELEVATION

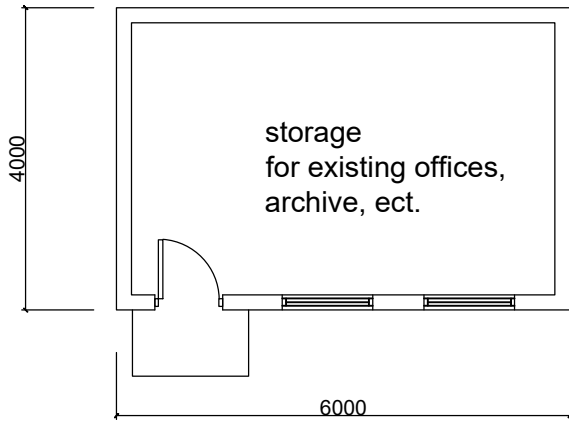

FLOOR PLAN

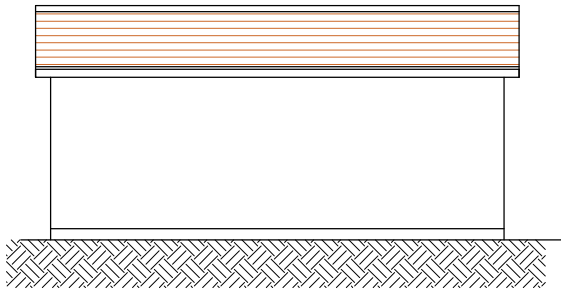


SOUTH EAST ELEVATION

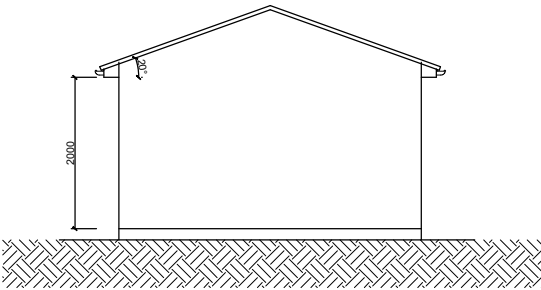

NORTH EAST ELEVATION

82 azalea walk


GARDEN No.82 AZALEA WALK
GRASS VERGE

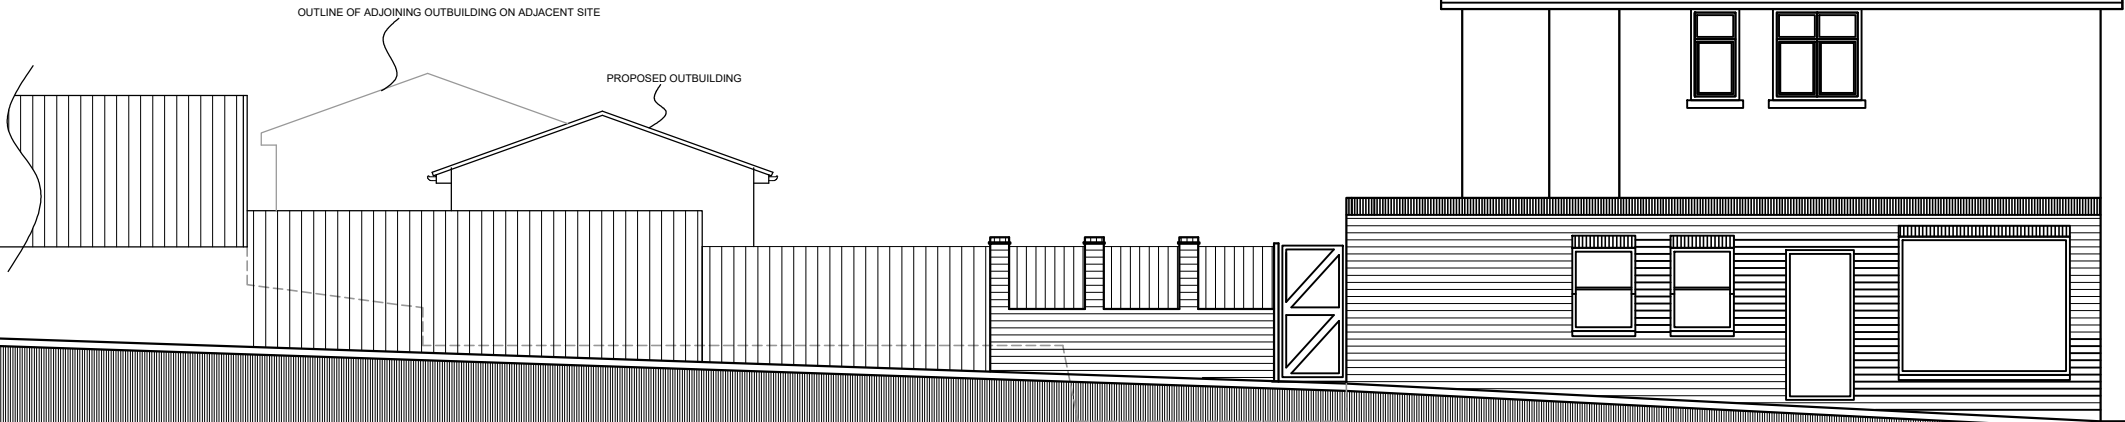

STREET VIEW
ON AZALEA WALK

PROPOSED OUT BUILDING
PLANS AND ELEVATIONS

1 HIGH ROAD, OLD EASTCOTE,
PINNER HA5 2EW

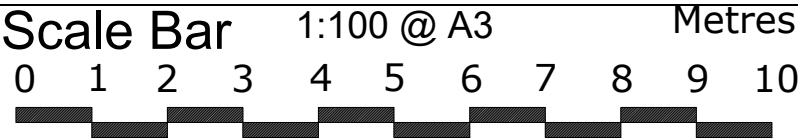

THE GILLETT MACLEOD PARTNERSHIP
Chartered Architects & Town Planning Consultants
1 High Road Old Eastcote Pinner Middlesex HA5 2EW tel. 0208 868 1333

Drg. No. 20/3367/2B
Scale 1:100@A3
Date 08/10/20
Drawn by AK

REVISION
(C) drawer