
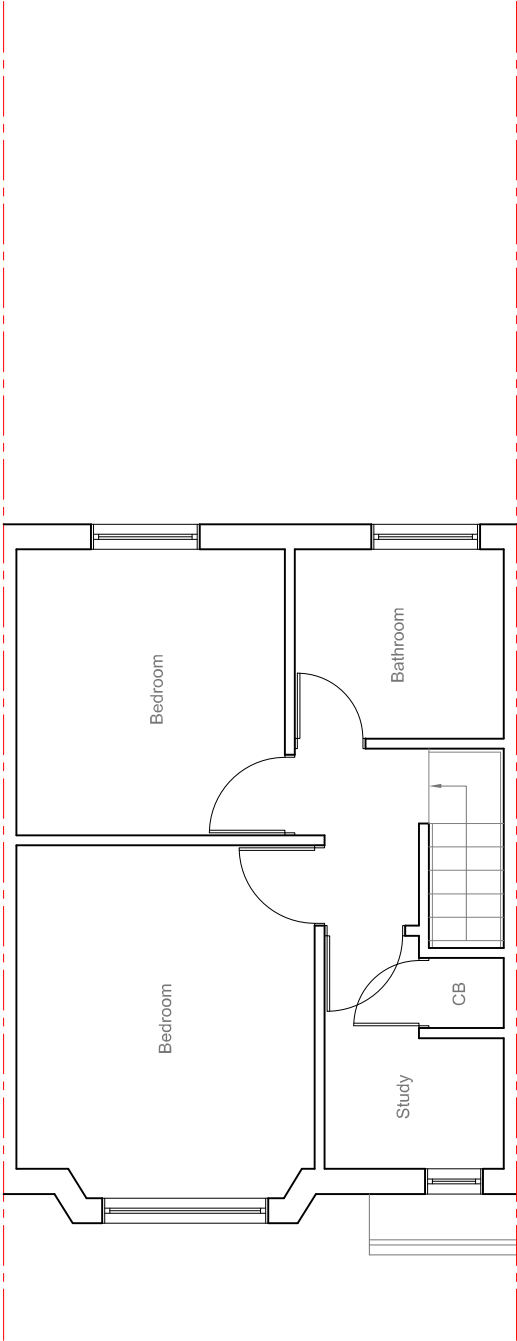


All work to comply with
current building regulations
and codes of practice
Do not scale from drawings
all dimensions to be checked
on site before the start of
any work
All Proposed External Materials to Match
Existing External Materials
Any Proposed Windows to Flank wall to be
Obscure Glazed and Non-Opening below
1.7m from FFL

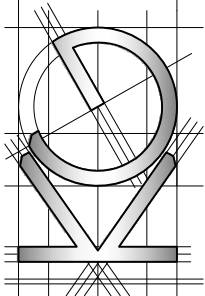

	Site Address: 5 Oakdene Road Hillingdon UB10 0SF	Drawing Content: Existing First Floor Plan	Drawings No: 5oakdeneRoad/2022/02	Date Drawn: 2nd March 2022	Planning Issue	
	1	2	Drawings Scale: 1:50	Drawn By: KG	Revision:	7
						8