
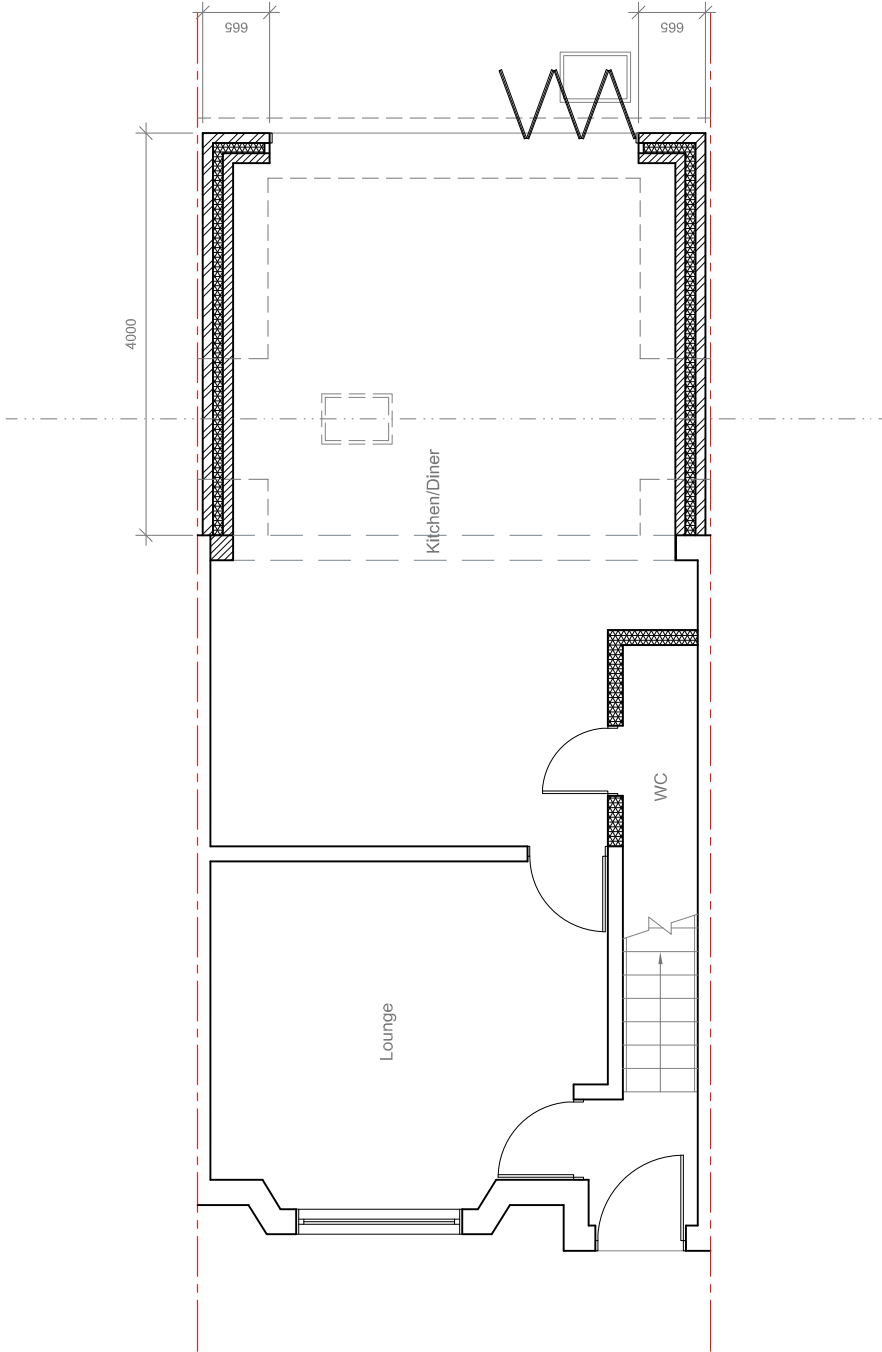


All work to comply with current building regulations and codes of practice
Do not scale from drawings
all dimensions to be checked on site before the start of any work
All Proposed External Materials to Match Existing External Materials
Any Proposed Windows to Flank wall to be Obscure Glazed and Non-Opening below 1.7m from FFL

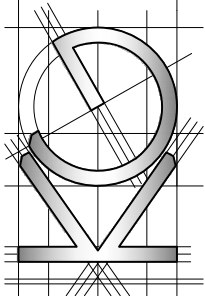

	Site Address: 5 Oakdene Road Hillingdon UB10 0SF	Drawing Content: Proposed Ground Floor Plan	Drawings No: 5oakdene road/2022/04	Date Drawn: 2nd March 2022	Planning Issue
	1	2	Drawings Scale: 1:50	Drawn By: KG	Revision: 7
					8