



All work to comply with current building regulations and codes of practice
Do not scale from drawings
all dimensions to be checked on site before the start of any work
All Proposed External Materials to Match Existing External Materials
Any Proposed Windows to Flank wall to be Obscure Glazed and Non-Opening below 1.7m from FFL

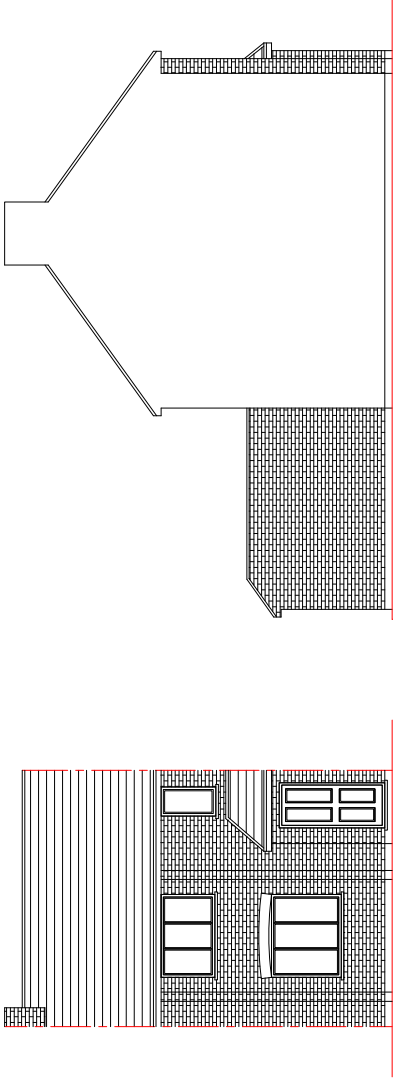


Existing Front Elevation
Scale 1:100


Proposed Side Elevation
Scale 1:100

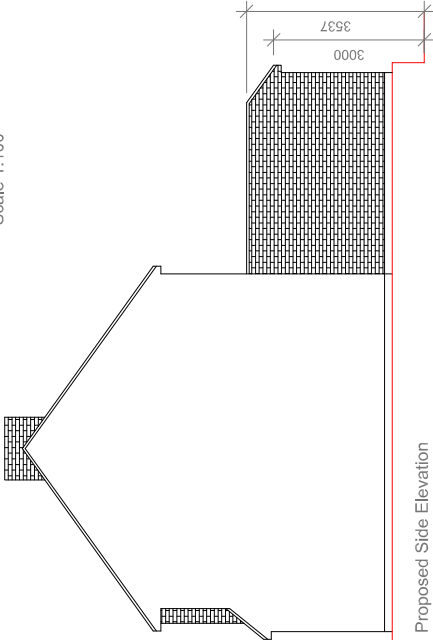

Proposed Side Elevation
Scale 1:100

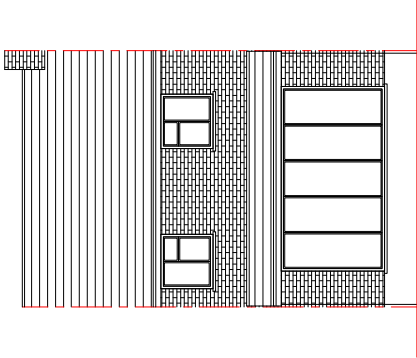

Proposed Rear Elevation
Scale 1:100

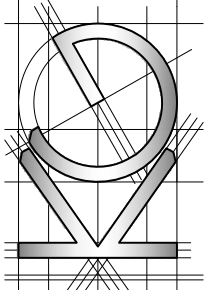	Site Address: 5 Oakdene Road Hillingdon UB10 0SF	Drawing Content: Proposed Elevations	Drawings No: 5oakdeneroad/2022/05	Date Drawn: 2nd March 2022	Planning Issue	
					Revision:	7
1			2	4	6	8