
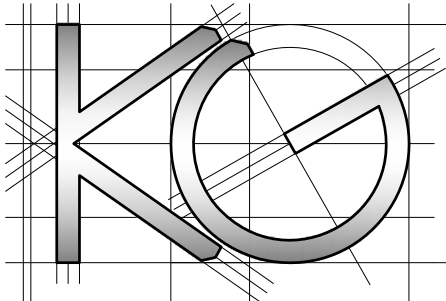


All work to comply with
current building regulations
and codes of practice

Do not scale from drawings
all dimensions to be checked
on site before the start of
any work

All Proposed External Materials to Match
Existing External Materials

Any Proposed Windows to Flank wall to be
Obscure Glazed and Non-Opening below
1.7m from FFL

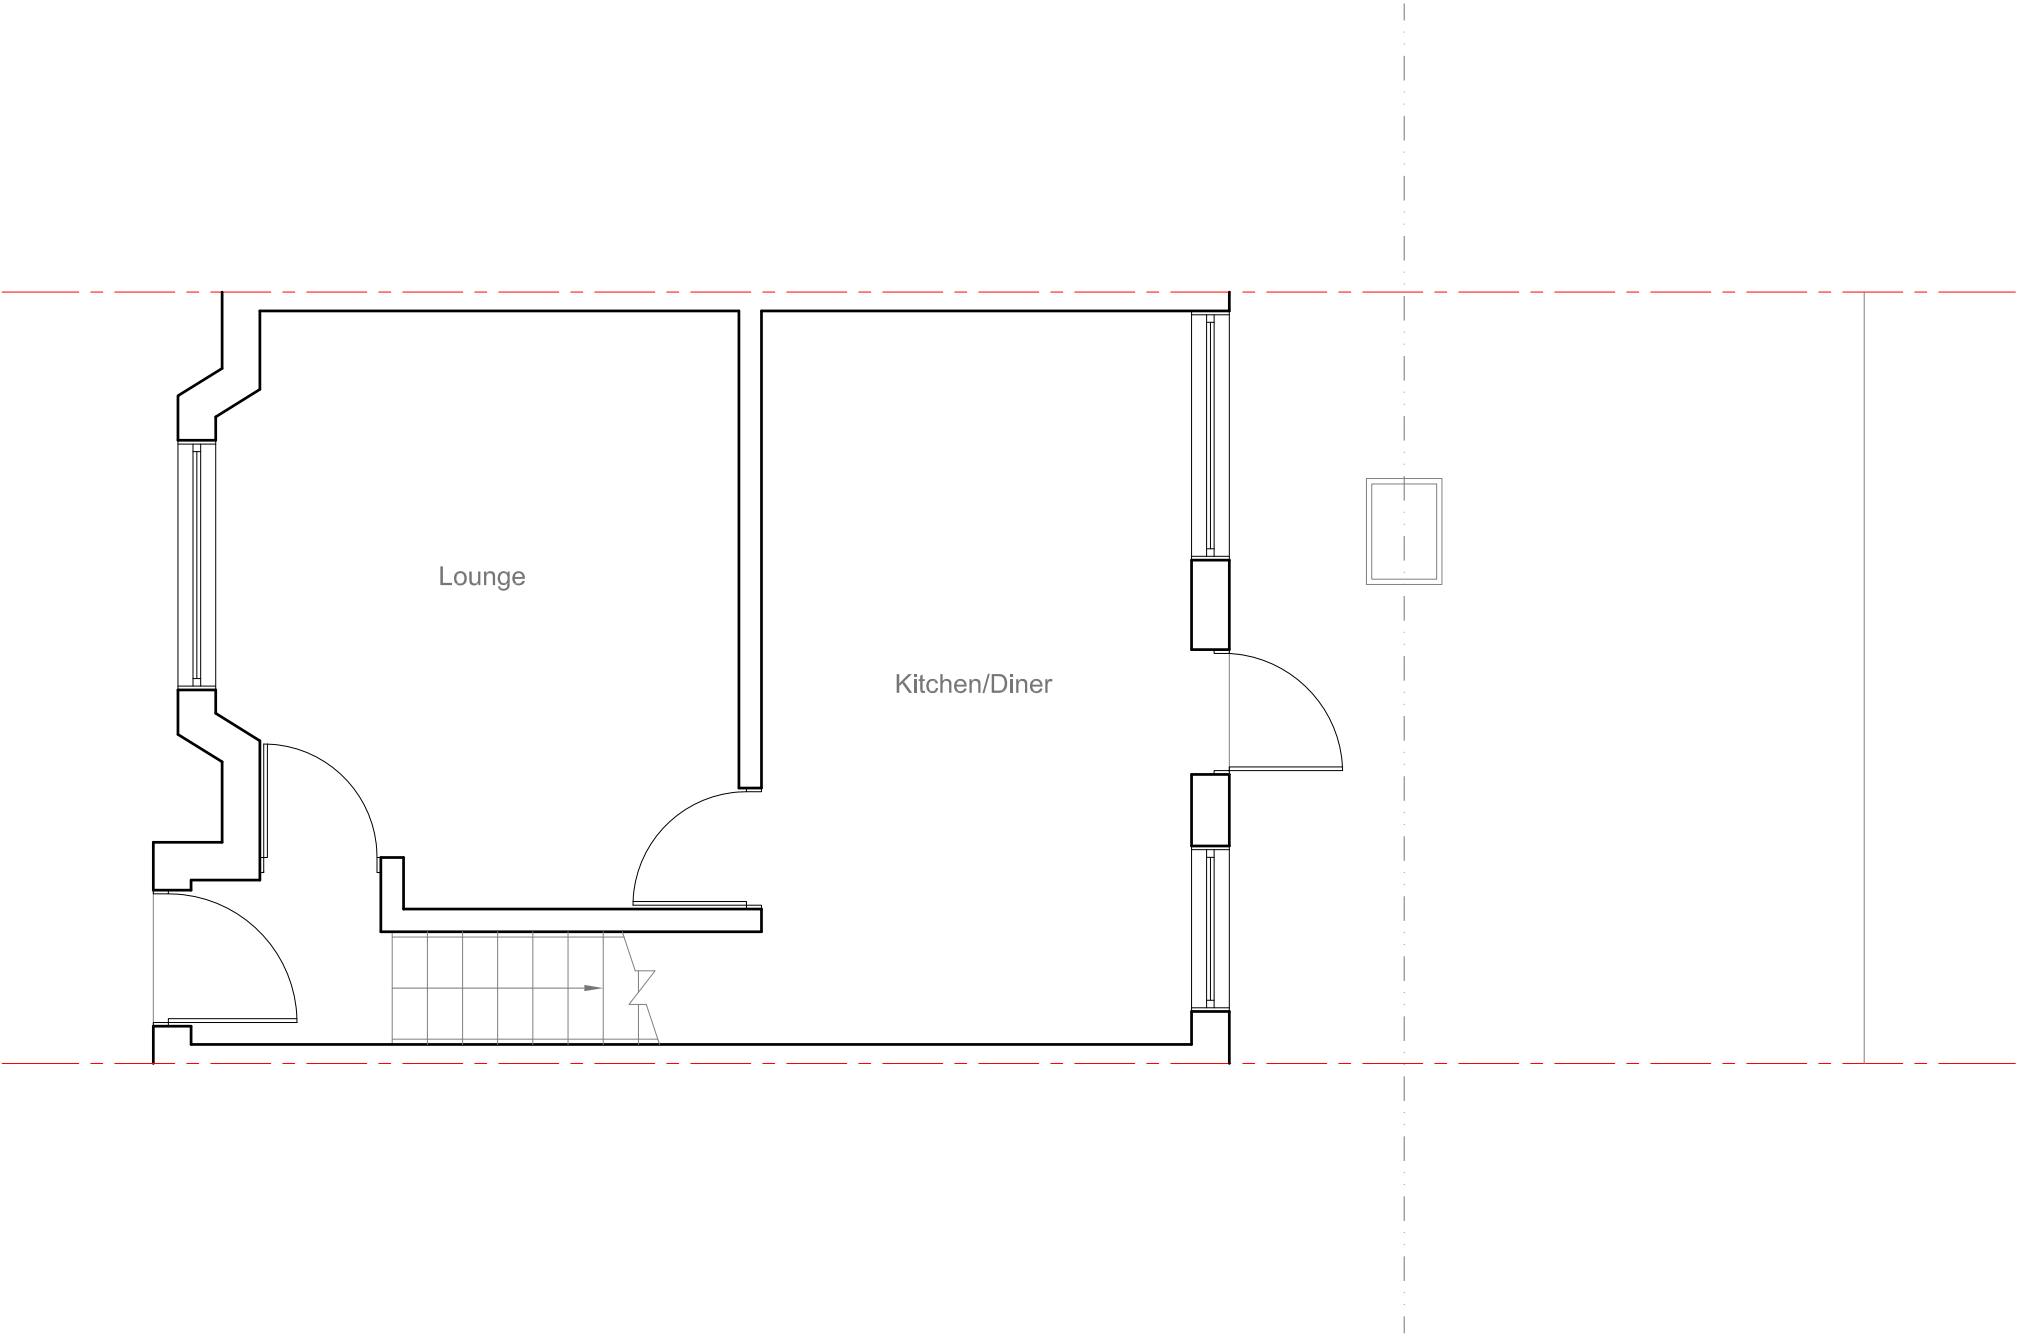


<u>Site Address:</u>	<u>Drawing Content:</u>	<u>Drawings No:</u>	<u>Date Drawn:</u>	Planning Issue											
5 Oakdene Road Hillingdon UB10 0SF	Existing Ground Floor Plan	5oakdeneroad/2022/01	3	2nd Marchr 2022	5	7									
1		2	<u>Drawings Scale:</u>	1:50	4	<u>Drawn By:</u>	KG	6	<u>Revision:</u>						


All work to comply with
current building regulations
and codes of practice

Do not scale from drawings
all dimensions to be checked
on site before the start of
any work

All Proposed External Materials to Match
Existing External Materials

Any Proposed Windows to Flank wall to be
Obscure Glazed and Non-Opening below
1.7m from FFL

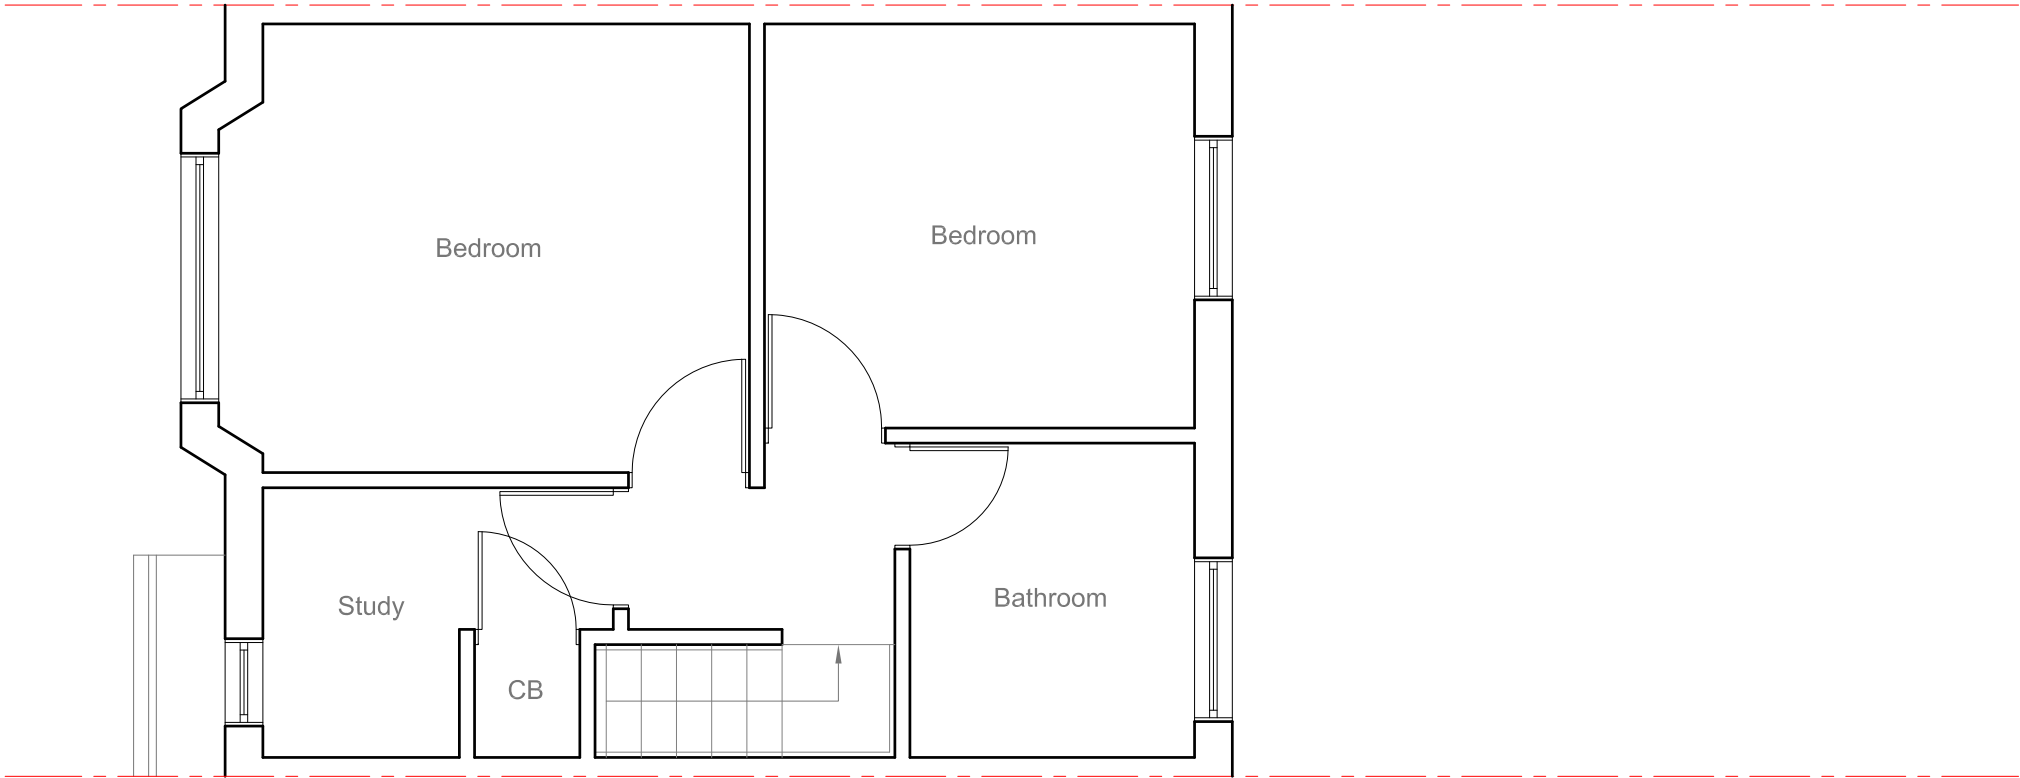

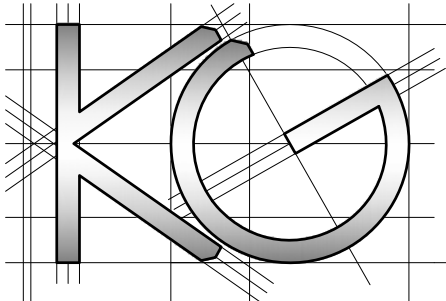	<u>Site Address:</u> 5 Oakdene Road Hillingdon UB10 0SF	<u>Drawing Content:</u> Existing First Floor Plan	<u>Drawings No:</u> 5oakdeneroad/2022/02	<u>Date Drawn:</u> 2nd Marchr 2022	Planning Issue	
	1	2	3	5	7	
			<u>Drawings Scale:</u> 1:50	<u>Drawn By:</u> KG	<u>Revision:</u>	
			4	6		8


All work to comply with current building regulations and codes of practice

Do not scale from drawings


all dimensions to be checked on site before the start of any work

All Proposed External Materials to Match Existing External Materials


Any Proposed Windows to Flank wall to be Obscure Glazed and Non-Opening below 1.7m from FFL

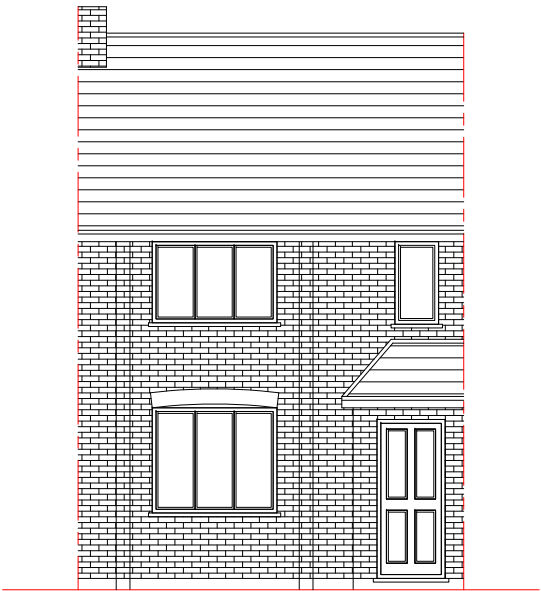


Existing Front Elevation
Scale 1:100

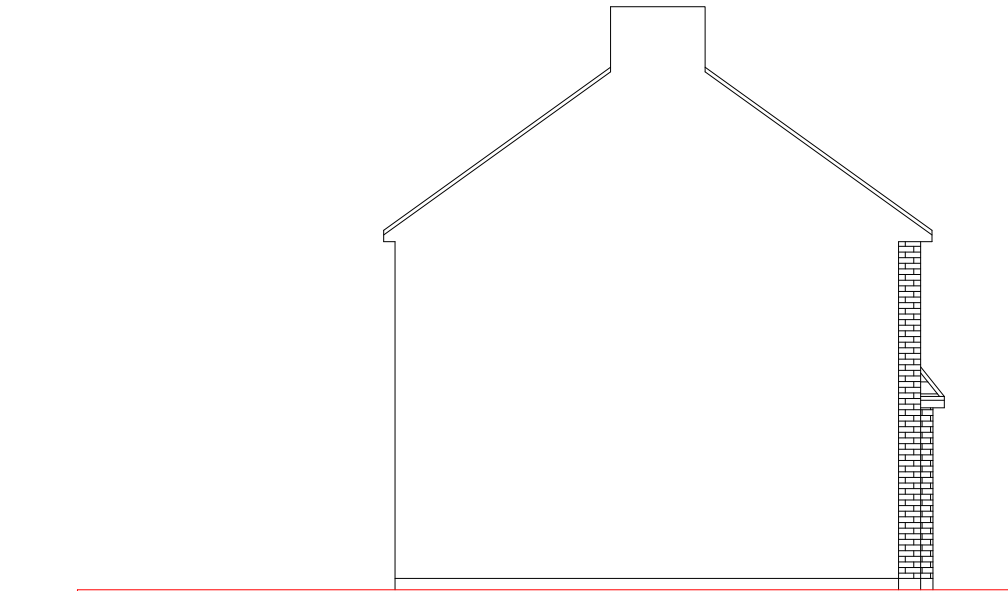


Existing Side Elevation
Scale 1:100

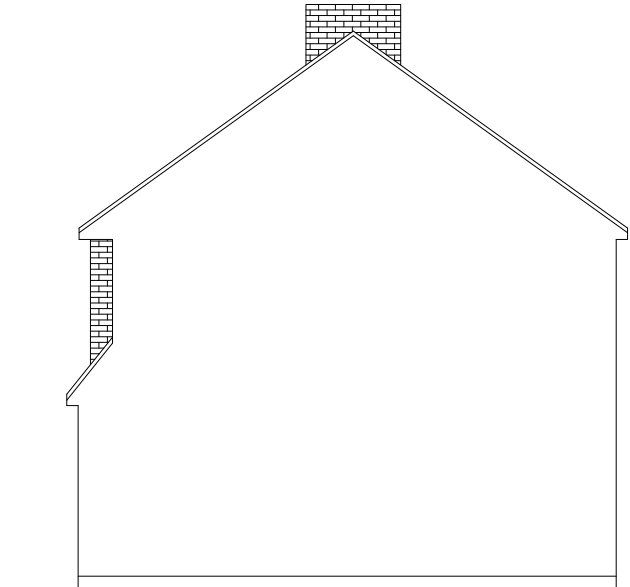

Existing Side Elevation
Scale 1:100

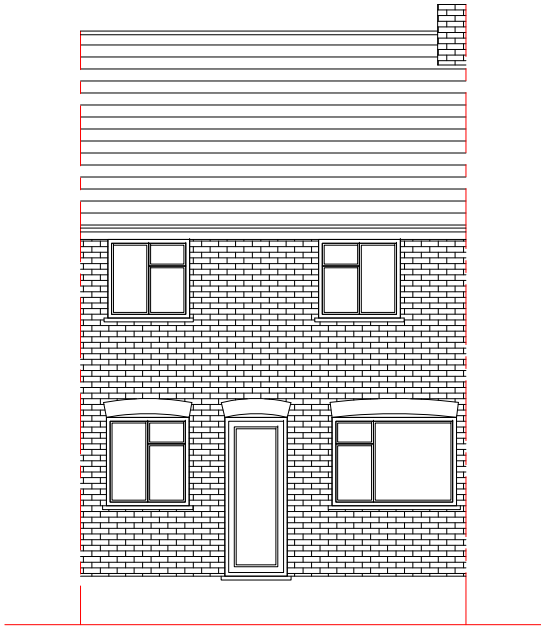

Existing Rear Elevation
Scale 1:100

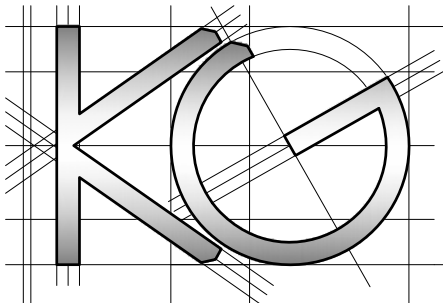

Site Address:
5 Oakdene Road
Hillingdon
UB10 0SF

1

Drawing Content:
Existing Elevations

2

Drawings No:
5oakdeneroad/2022/03

3

Drawings Scale:
1:100

4

Date Drawn:
2nd Marchr 2022

5

Drawn By:
KG

6

Planning Issue

7

Revision:

8



All work to comply with current building regulations and codes of practice

Do not scale from drawings

all dimensions to be checked on site before the start of any work

All Proposed External Materials to Match Existing External Materials

Any Proposed Windows to Flank wall to be Obscure Glazed and Non-Opening below 1.7m from FFL

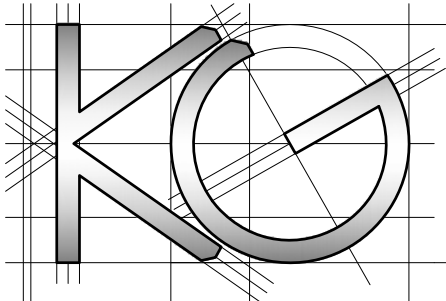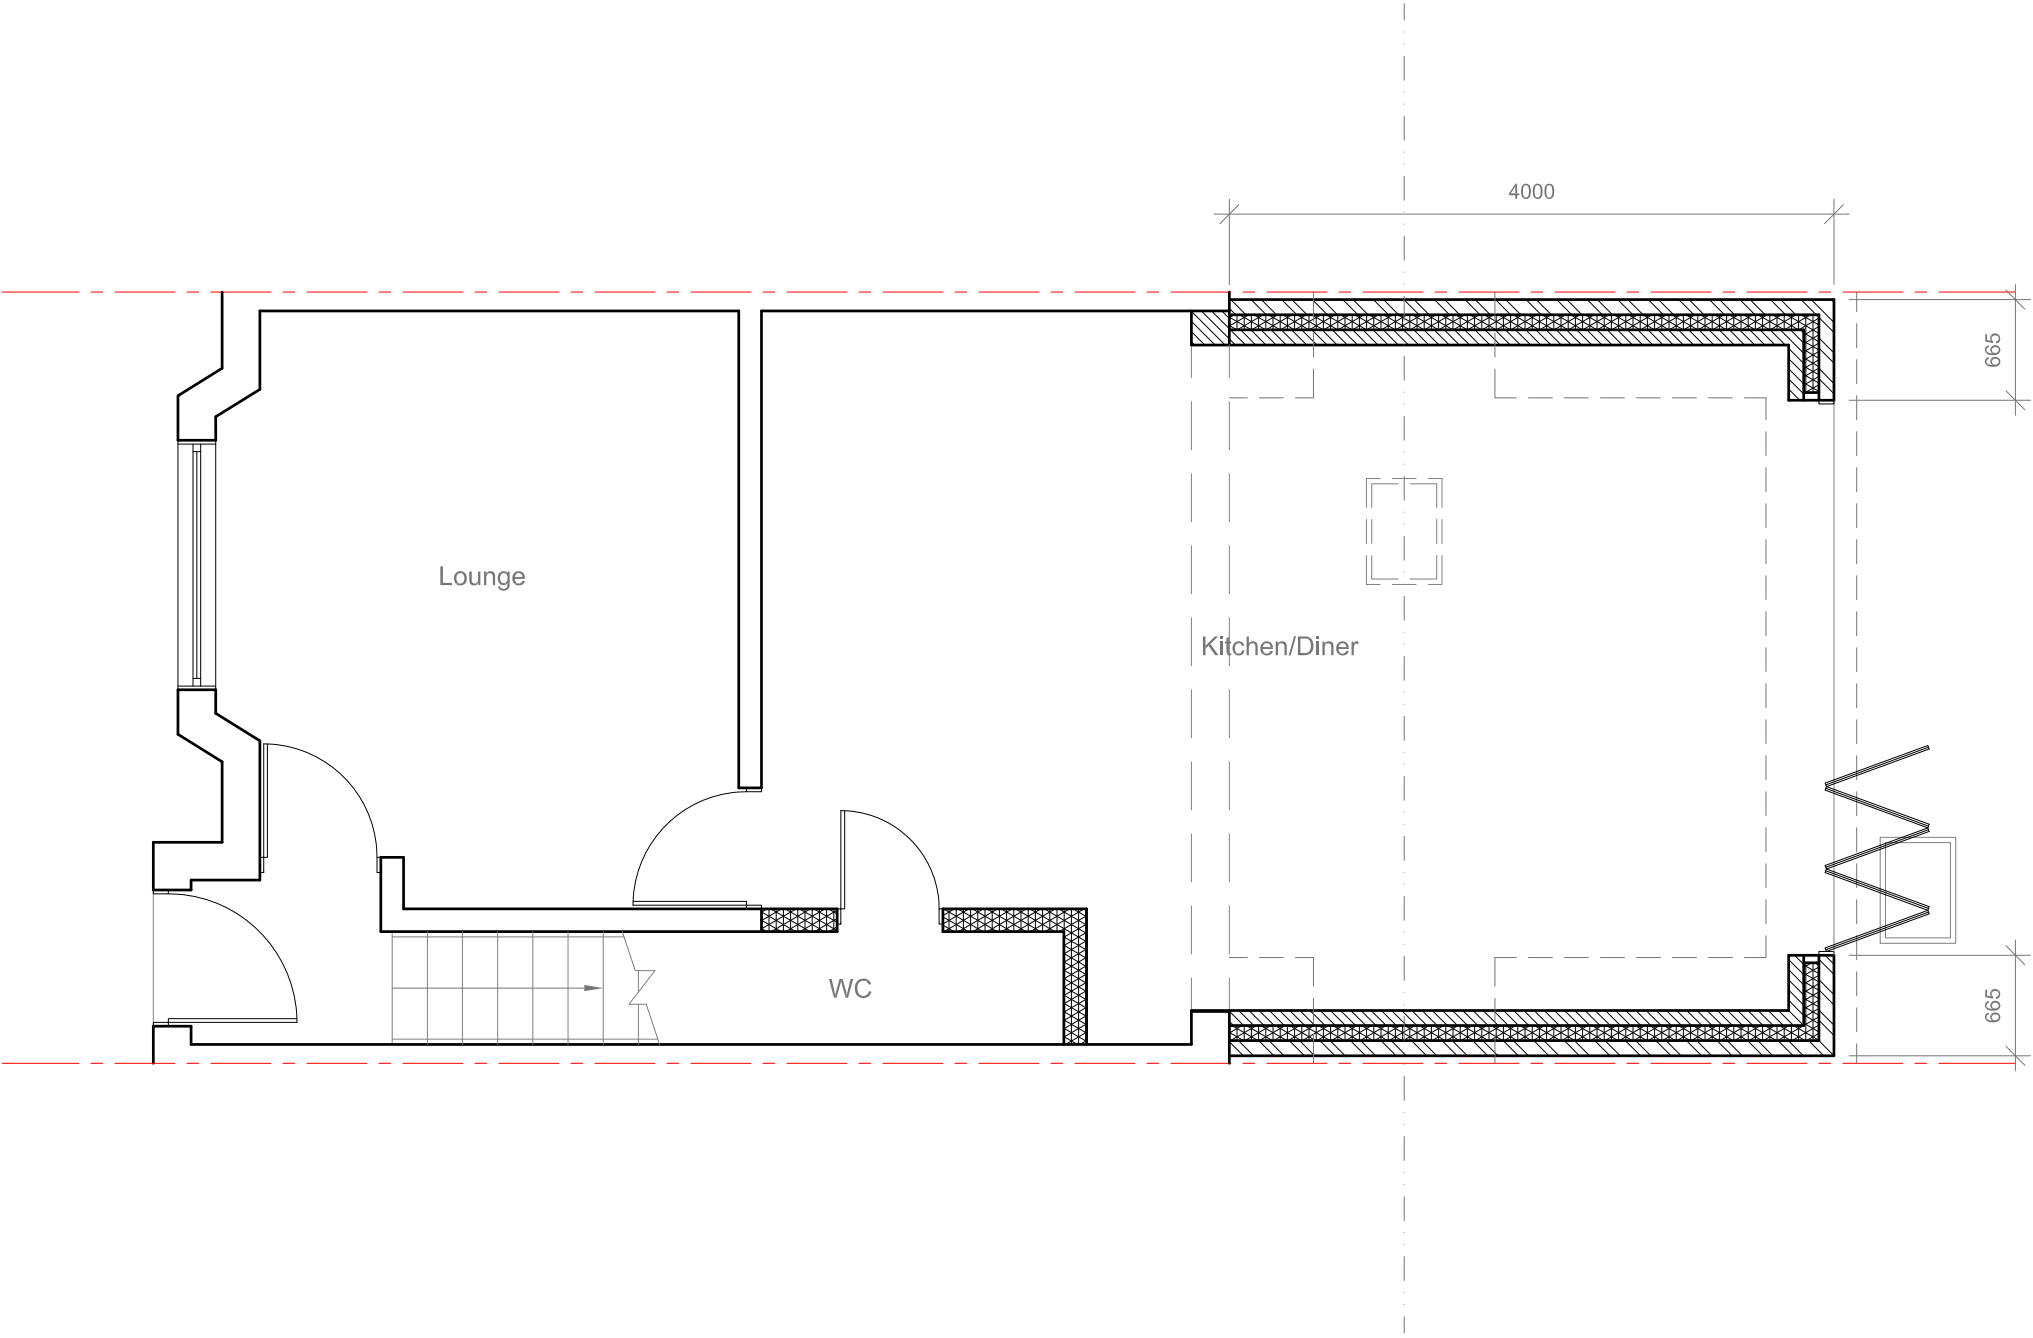

<u>Site Address:</u>	<u>Drawing Content:</u>	<u>Drawings No:</u>	<u>Date Drawn:</u>	Planning Issue								
5 Oakdene Road Hillingdon UB10 0SF	Proposed Ground Floor Plan	5oakdeneroad/2022/04	3	2nd Marchr 2022	5	7						
1		<u>Drawings Scale:</u>	4	<u>Drawn By:</u>	6	<u>Revision:</u>						


All work to comply with current building regulations and codes of practice

Do not scale from drawings


all dimensions to be checked on site before the start of any work

All Proposed External Materials to Match Existing External Materials


Any Proposed Windows to Flank wall to be Obscure Glazed and Non-Opening below 1.7m from FFL

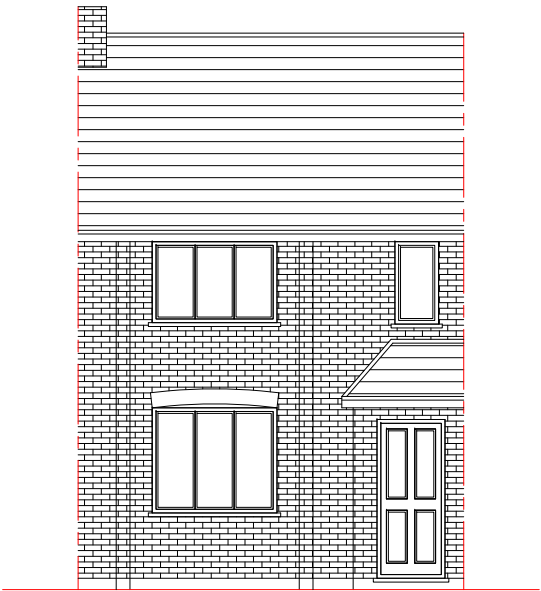


Existing Front Elevation
Scale 1:100

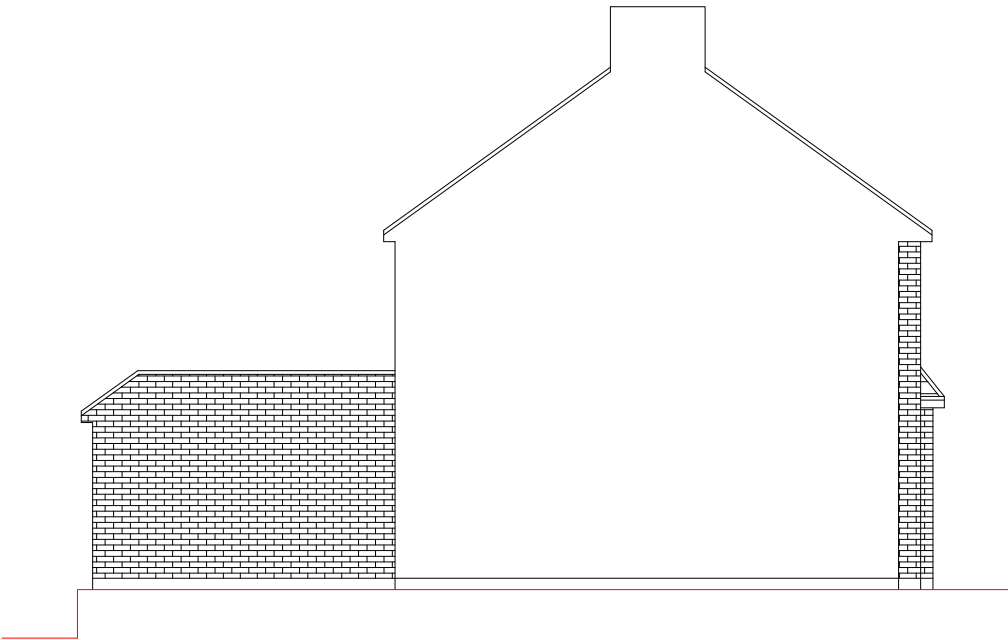


Proposed Side Elevation
Scale 1:100

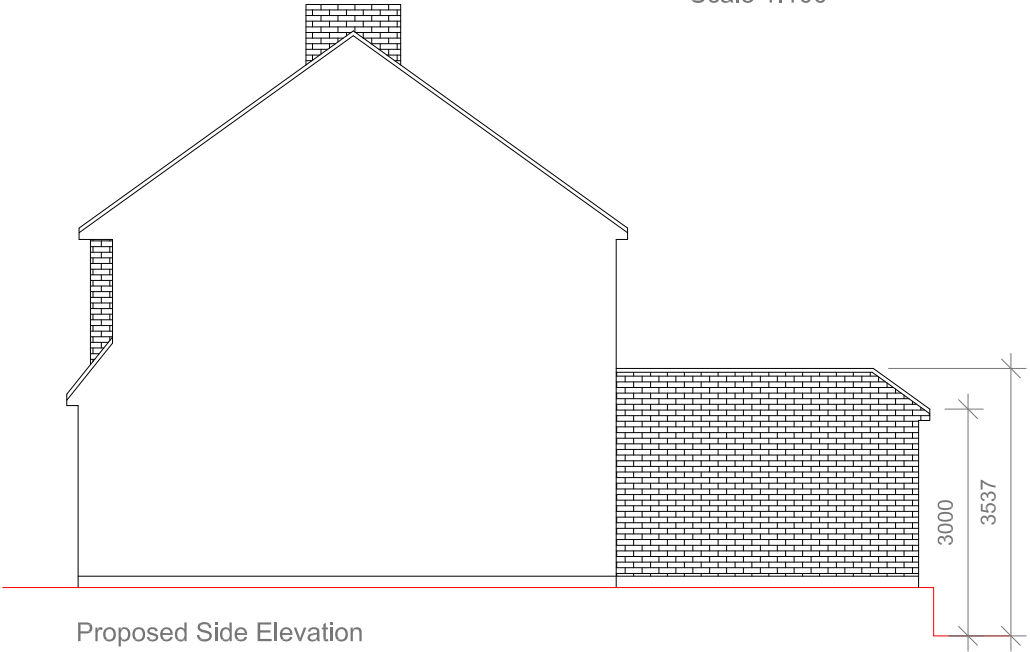

Proposed Side Elevation
Scale 1:100

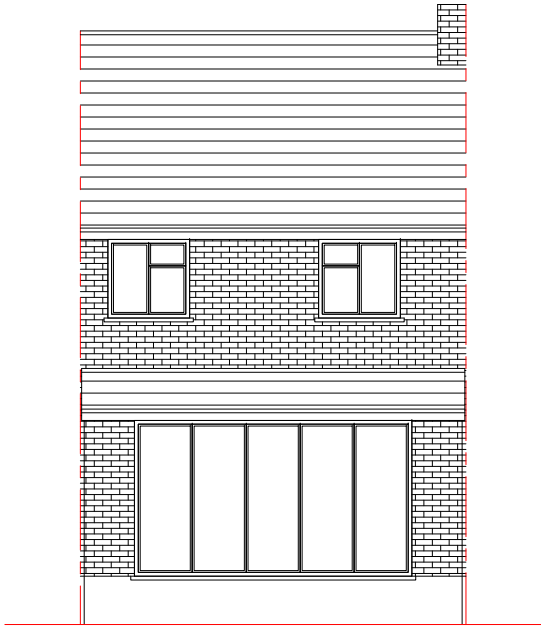

Proposed Rear Elevation
Scale 1:100

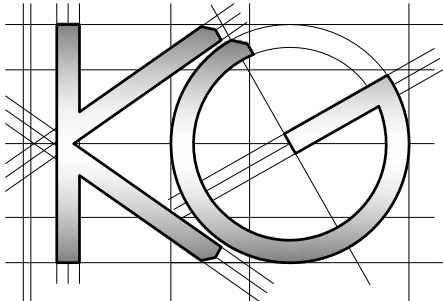

<u>Site Address:</u> 5 Oakdene Road Hillingdon UB10 0SF	<u>Drawing Content:</u> Proposed Elevations	<u>Drawings No:</u> 5oakdeneroad/2022/05		<u>Date Drawn:</u> 2nd Marchr 2022		Planning Issue	
		3		5		7	
		<u>Drawings Scale:</u> 1:100		<u>Drawn By:</u> KG		<u>Revision:</u>	
1	2	4		6			8