






Proposed Front Elevation
Scale 1:100

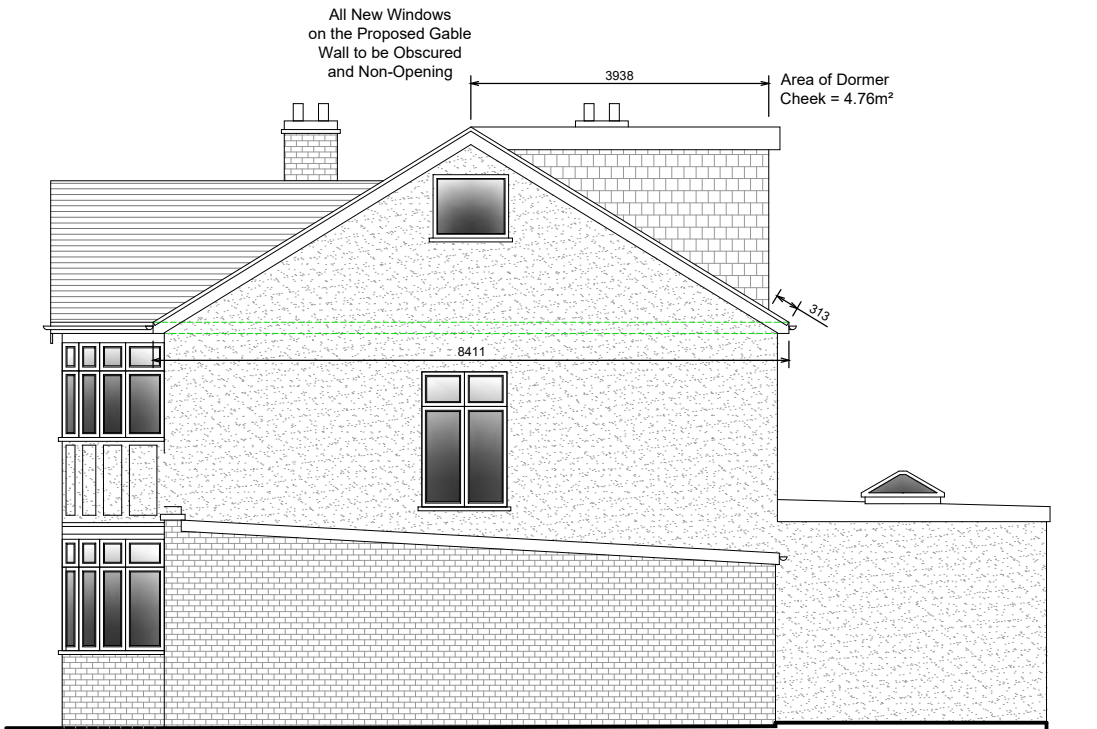


Proposed Side Elevation
Scale 1:100

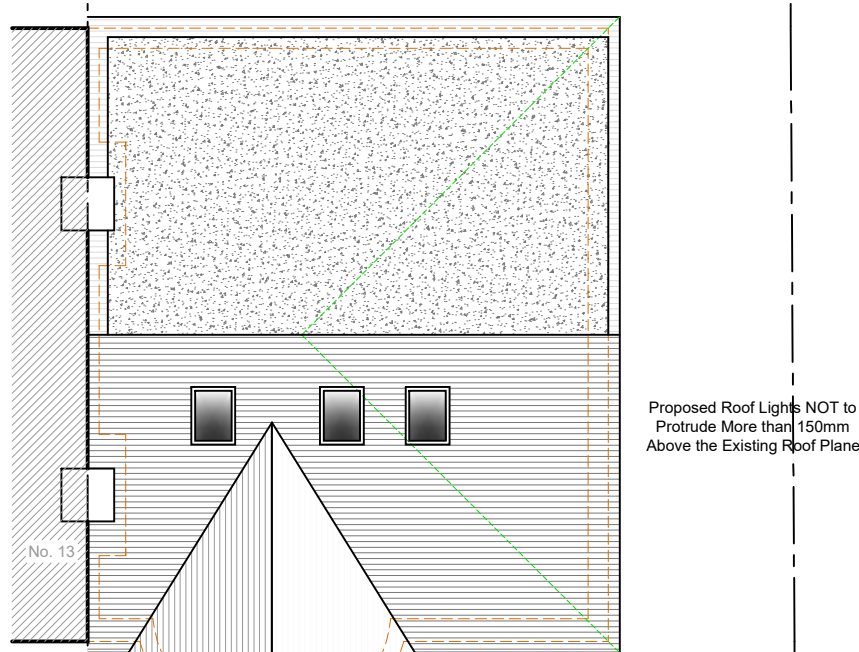


Proposed Roof Plan
Scale 1:100

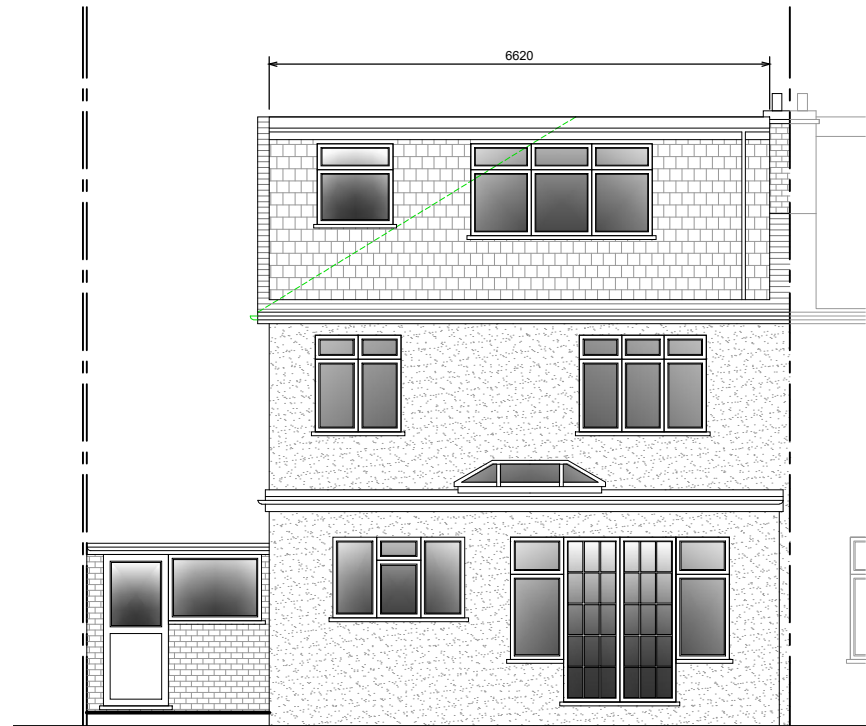

Proposed Rear Elevation
Scale 1:100

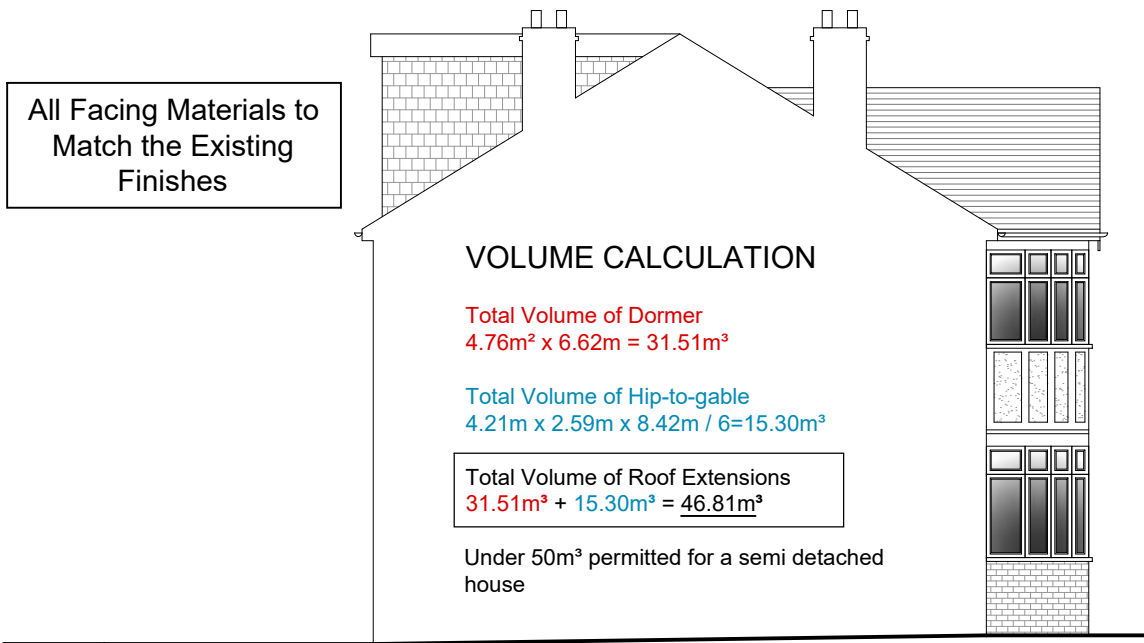

Proposed Side Elevation
Scale 1:100

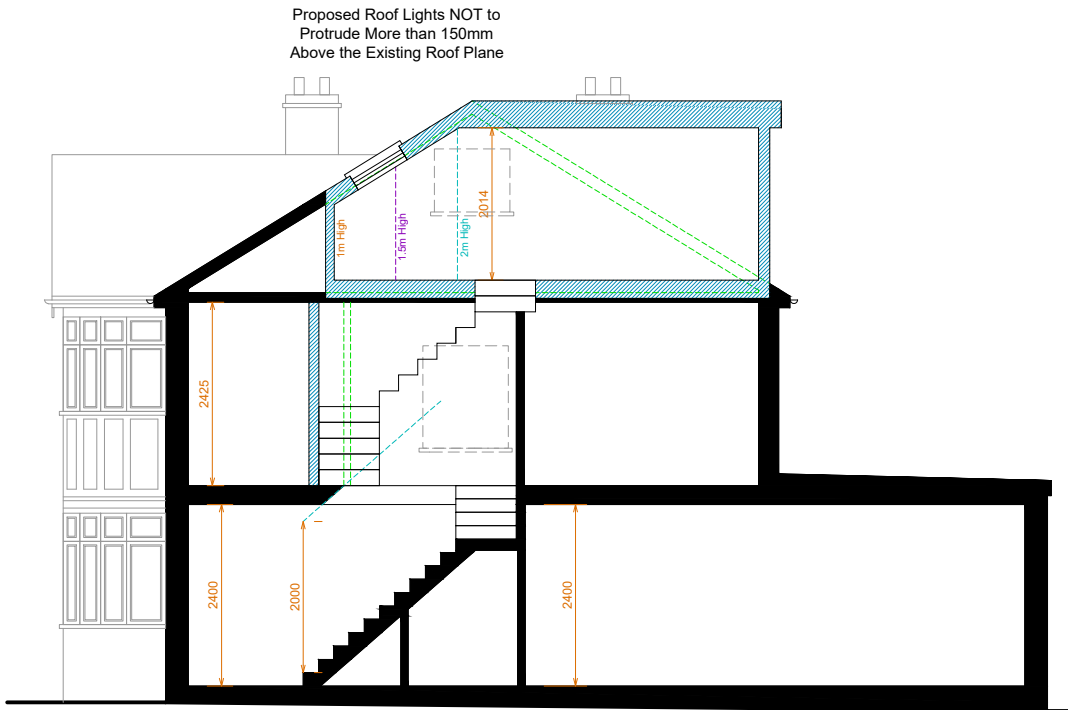

Proposed Side Section
Scale 1:100

VOLUME CALCULATION

Total Volume of Dormer
 $4.76\text{m}^2 \times 6.62\text{m} = 31.51\text{m}^3$

Total Volume of Hip-to-gable
 $4.21\text{m} \times 2.59\text{m} \times 8.42\text{m} / 6 = 15.30\text{m}^3$

Total Volume of Roof Extensions
 $31.51\text{m}^3 + 15.30\text{m}^3 = 46.81\text{m}^3$

Under 50m^3 permitted for a semi detached house

Please note that construction must only commence once planning, building control and any other approvals have been received. It is the responsibility of the owner/contractor to commence prior to these approvals.



Legend	
Walls Removed	
New Walls	
Existing Walls to Remain	
Roof Structure	
Sound Separating Walls	
Boundary	

IMPORTANT GENERAL NOTE
The specification is to be read in conjunction with the plans/section details, and other associated Structural details as may be provided.
All work is to be carried out to the Local Authority Planning and Building Regulations Approval, and the Codes of Practice and British Standards as necessary.
All dimensions, levels, sizes, positions and locations of particulars as indicated on drawings are to be verified by the appointed Contractor on site prior to engaging in works. Any discrepancies must be reported to the Architect/Surveyor/Engineer or responsible person/s immediately.
The Contractor is responsible for ensuring compliance with the CDM Regulations, and appropriate Health & Safety on site precautions.
The Client/Building Owner must obtain any necessary PARTY WALL AGREEMENTS, prior to engaging in the works on site.

Revision	Date	Description

Paper Size
A3

Scale	1:100
Revision	1st
Jun-19	
Drawn By	AG
Checked By	AP

Construct 360 Ltd, Trading as: DontMoveExtend.com info@DontMoveExtend.com Tel: 0208 206 0011	
Site Address: 15 Deane Croft Road Pinner HA5 1SS	Proposed Elevations & Roof Plan
Status: Planning Issue	Drawing Number: DCR15-01-1004

DontMoveExtend.com and the Red Box are Registered Trade Marks Of Construct 360 Ltd