



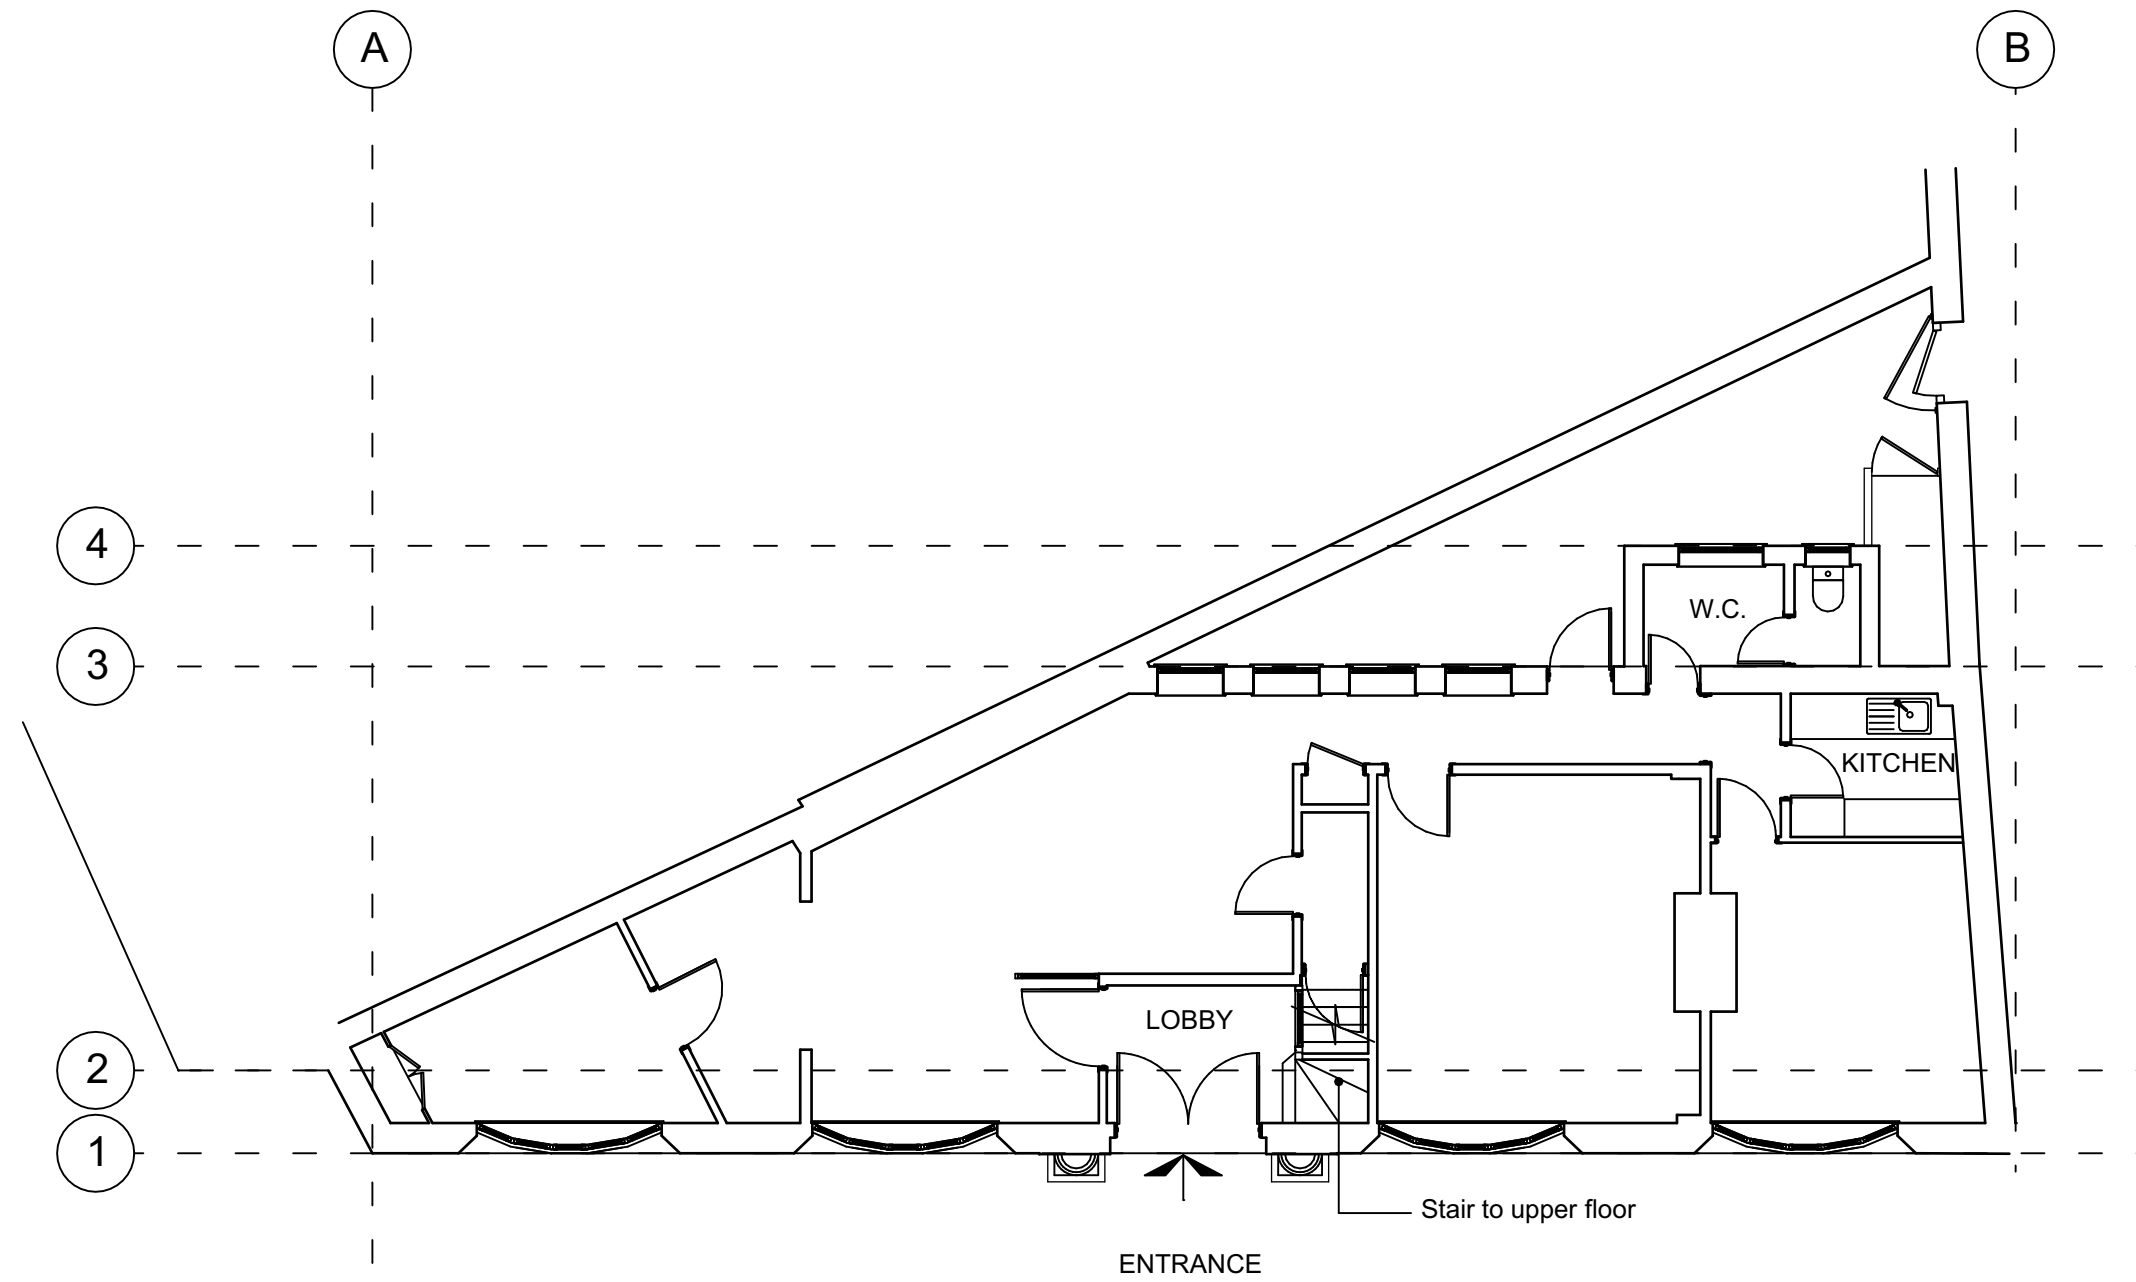

EXISTING GROUND FLOOR PLAN
Scale: 1:100

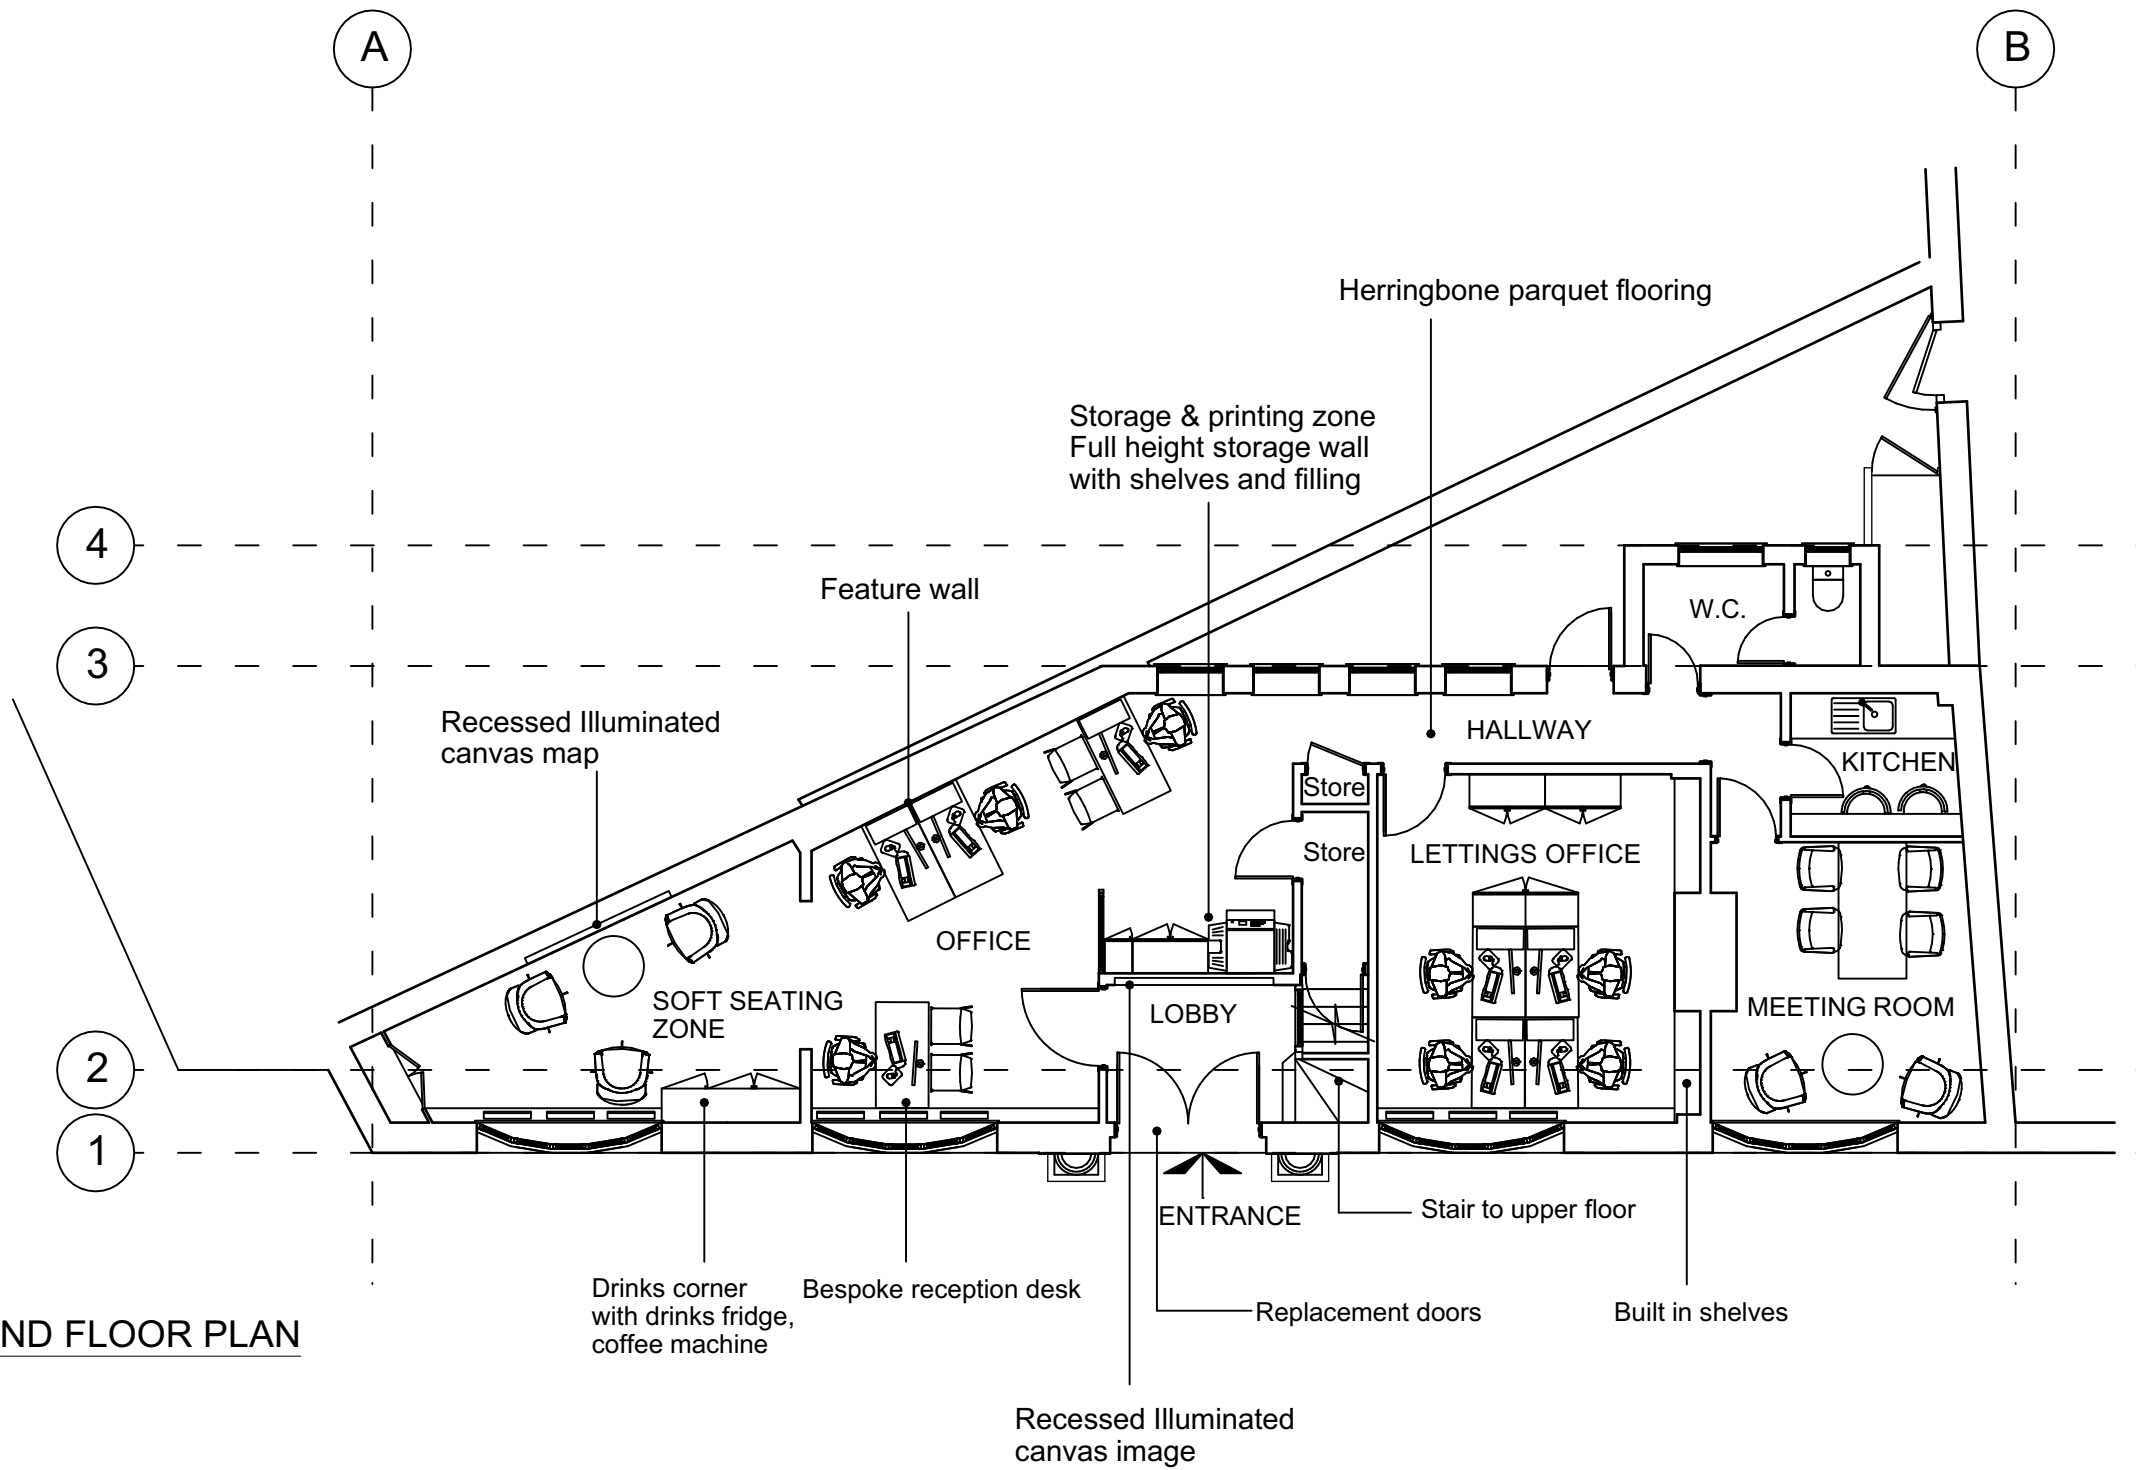

PROPOSED GROUND FLOOR PLAN
Scale: 1:100

No	Date	Revision Notes
dp architects design planning architecture RIBA Chartered Practice CIAT Chartered Institute of Architectural Technicians DP Architects The Old Brewery Tap, 3 Shilburn Street, Watlington, Oxfordshire, OX49 5BU Tel: 01491 613 066 Email: mail@dparchitects.co.uk		
Client	COOPERS RESIDENTIAL	
Project	1 VINE STREET UXBRIDGE UB8 1QE	
Drawing	EXISTING & PROPOSED PLANS	
Scale 1:100 @ A2	Dwg No 20 VSCR PE01	Rev
Drawn AB		
Date 14/07/20	Status PLANNING	