


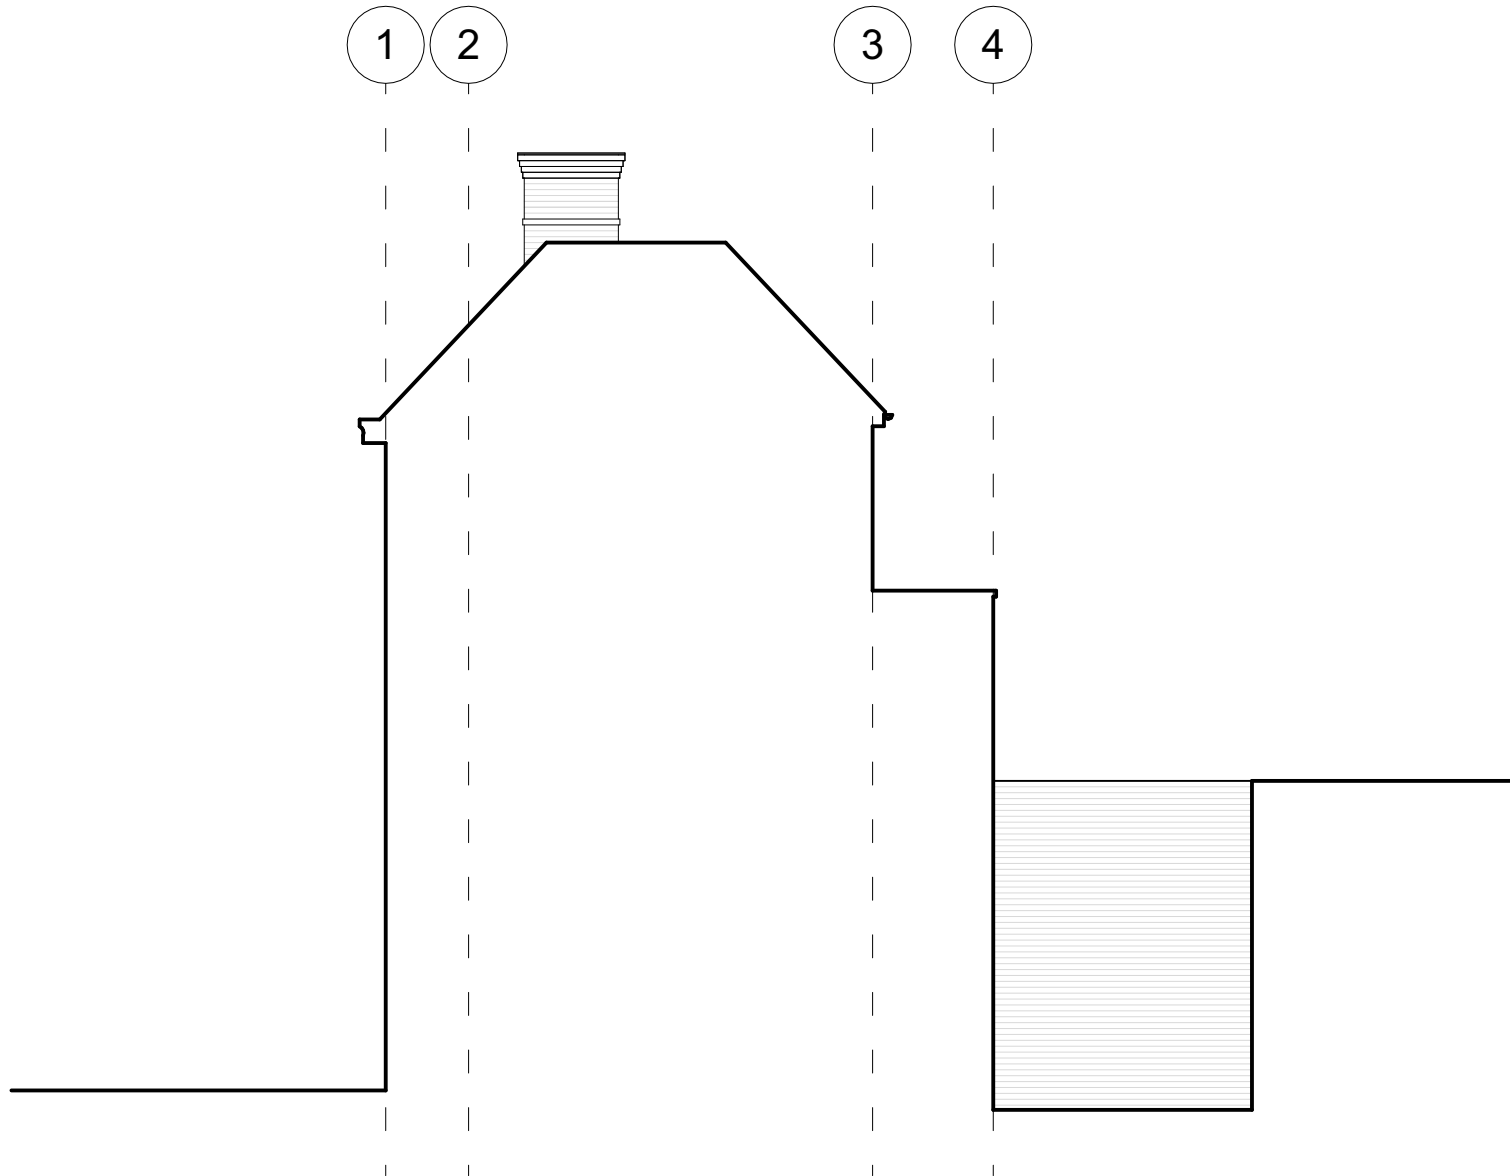

EXISTING RHS ELEVATION
Scale: 1:100



EXISTING LHS ELEVATION
Scale: 1:100



EXISTING REAR ELEVATION
Scale: 1:100

No	Date	Revision Notes
dp architects design planning architecture RIBA Chartered Practice CIAT DP Architects The Old Brewery Tap, 3 Shildum Street, Warrington, Oxfordshire, OX49 5BU Tel: 01491 613 066 Email: mail@dparchitects.co.uk		
Client	COOPERS RESIDENTIAL	
Project	1 VINE STREET UXBRIDGE UB8 1QE	
Drawing	EXISTING ELEVATIONS	
Scale 1:100 @ A2	Dwg No 20 VSCR PE03	Rev
Drawn AB		
Date 14/07/20	Status PLANNING	