


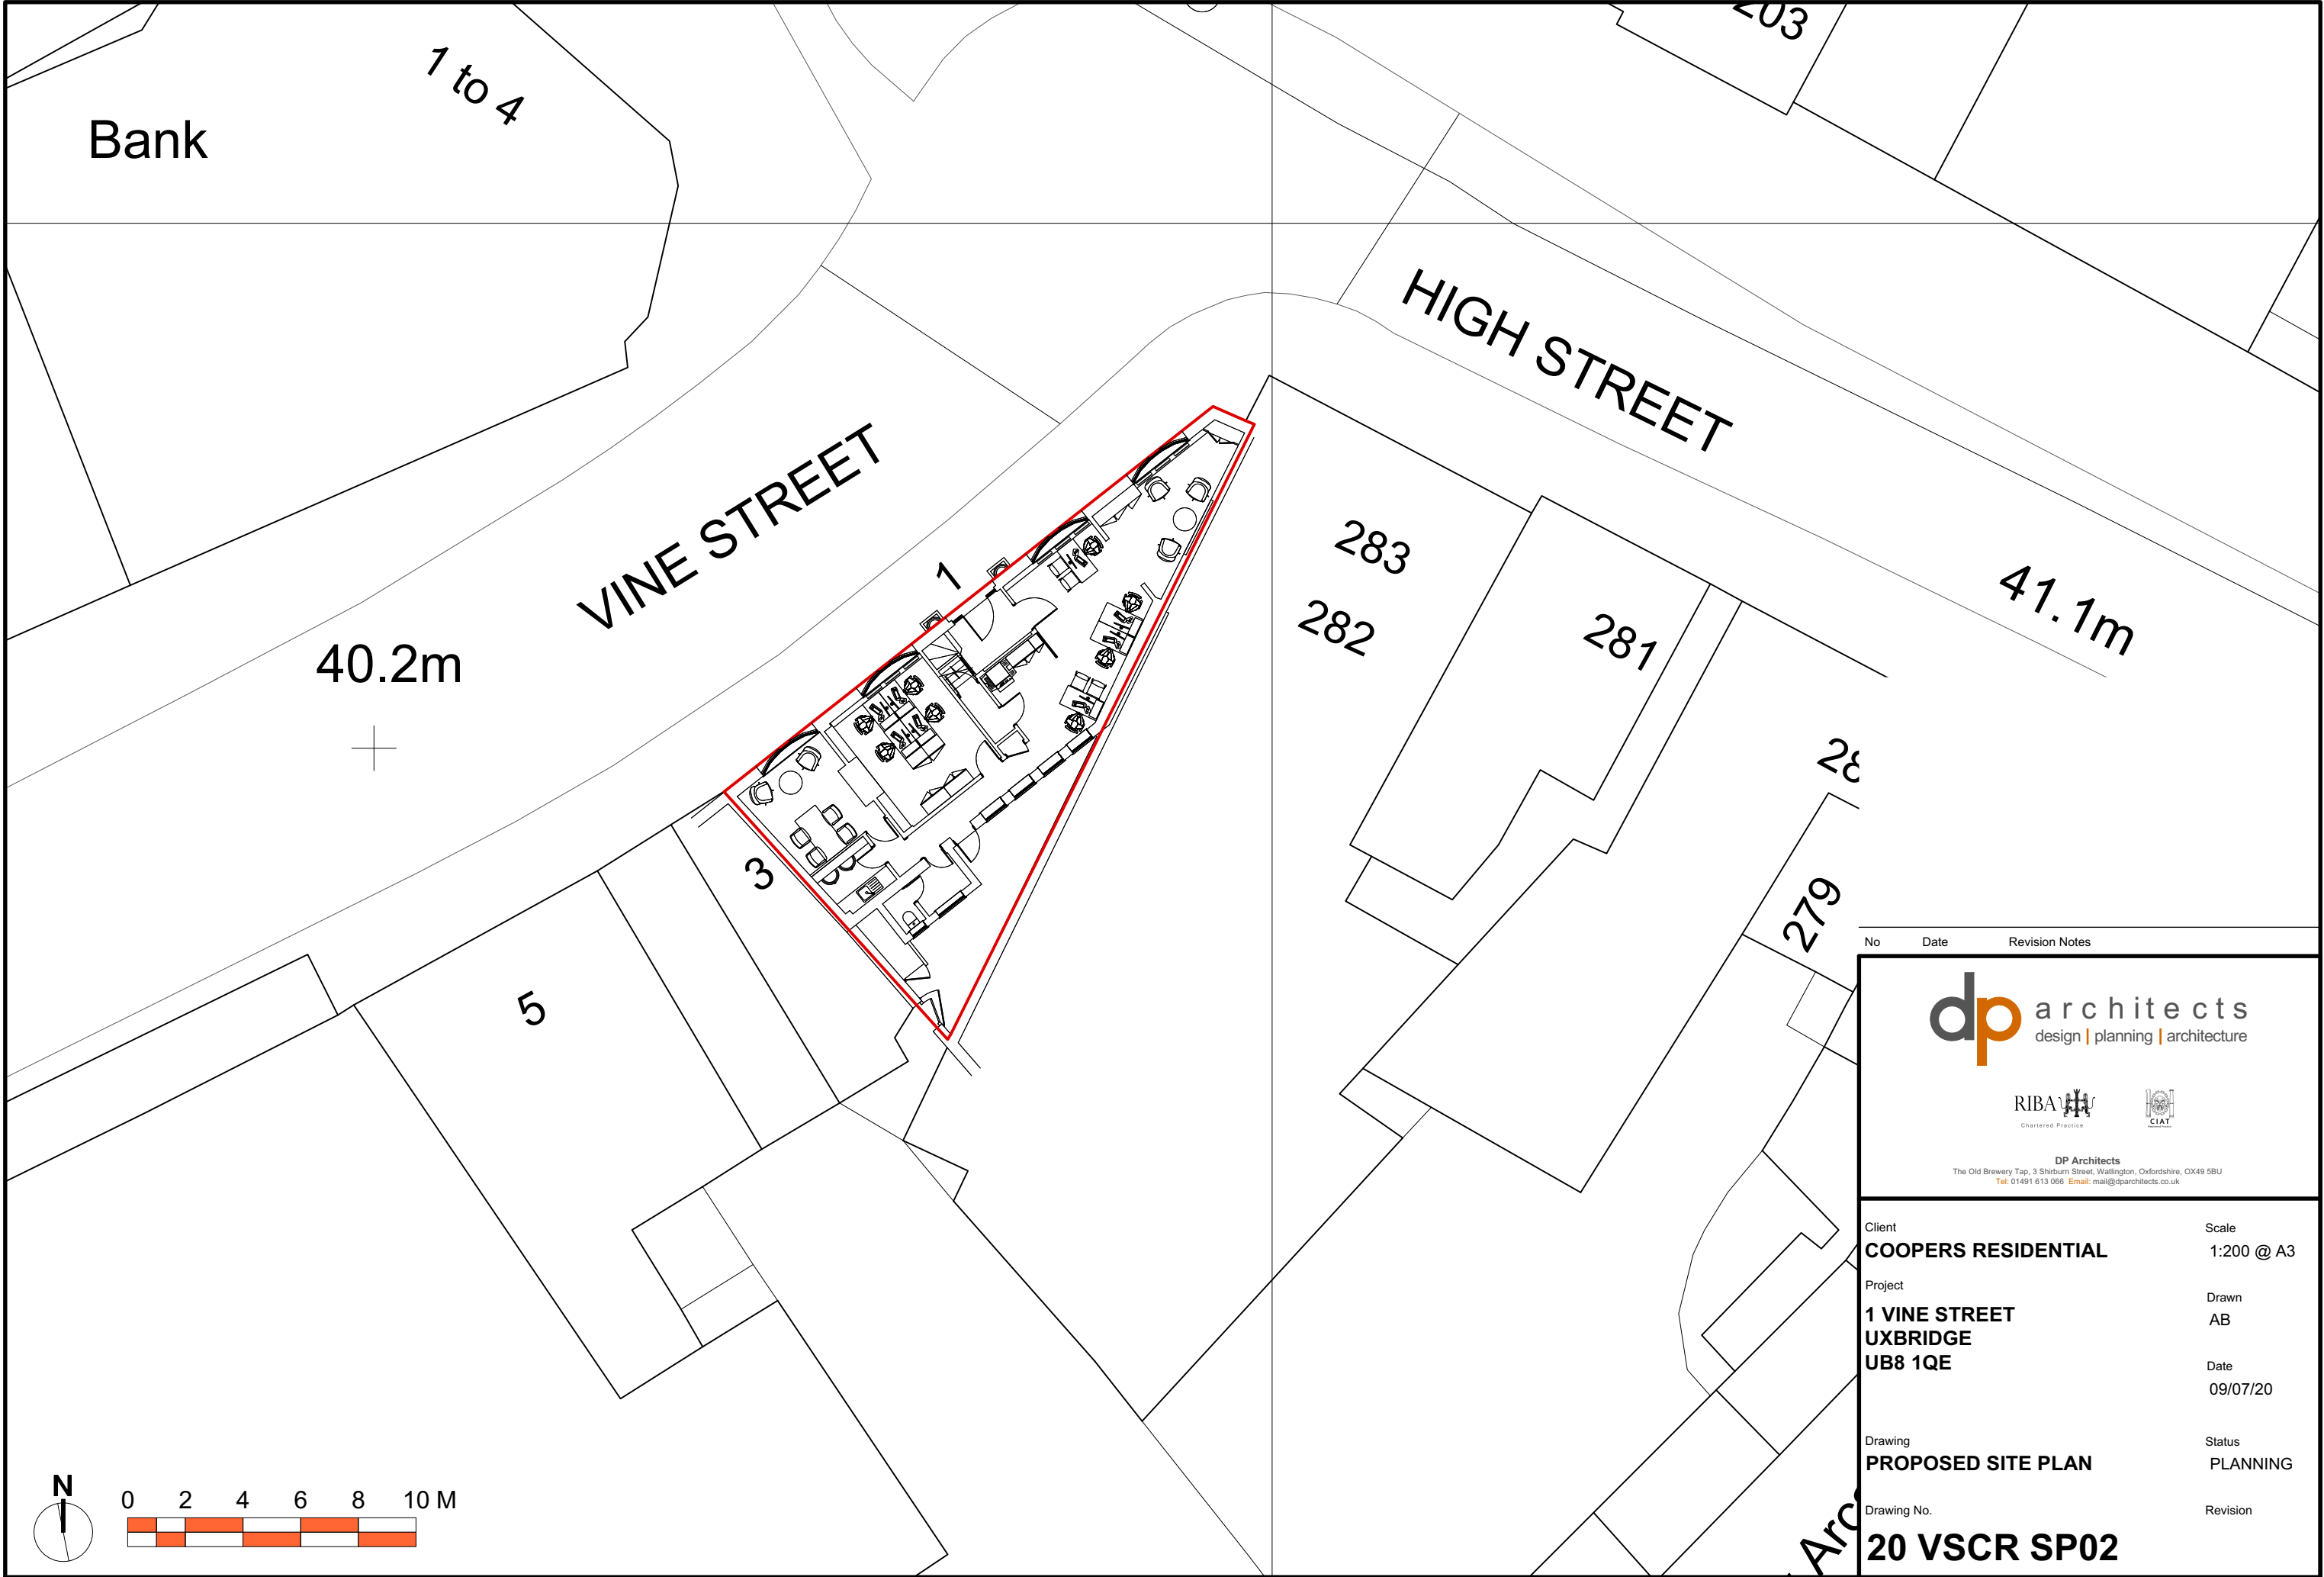

No	Date	Revision	Notes
dparchitects design planning architecture RIBA Chartered Practice CIAT Chartered Institute of Architectural Technicians DP Architects The Old Brewery Tap, 3 Shirburn Street, Watlington, Oxfordshire, OX49 5BU Tel: 01491 613 066 Email: mail@dparchitects.co.uk			
Client	COOPERS RESIDENTIAL		Scale 1:200 @ A3
Project	1 VINE STREET UXBRIDGE UB8 1QE		Drawn AB
			Date 09/07/20
Drawing	PROPOSED SITE PLAN		Status PLANNING
Drawing No.	20 VSCR SP02		Revision