


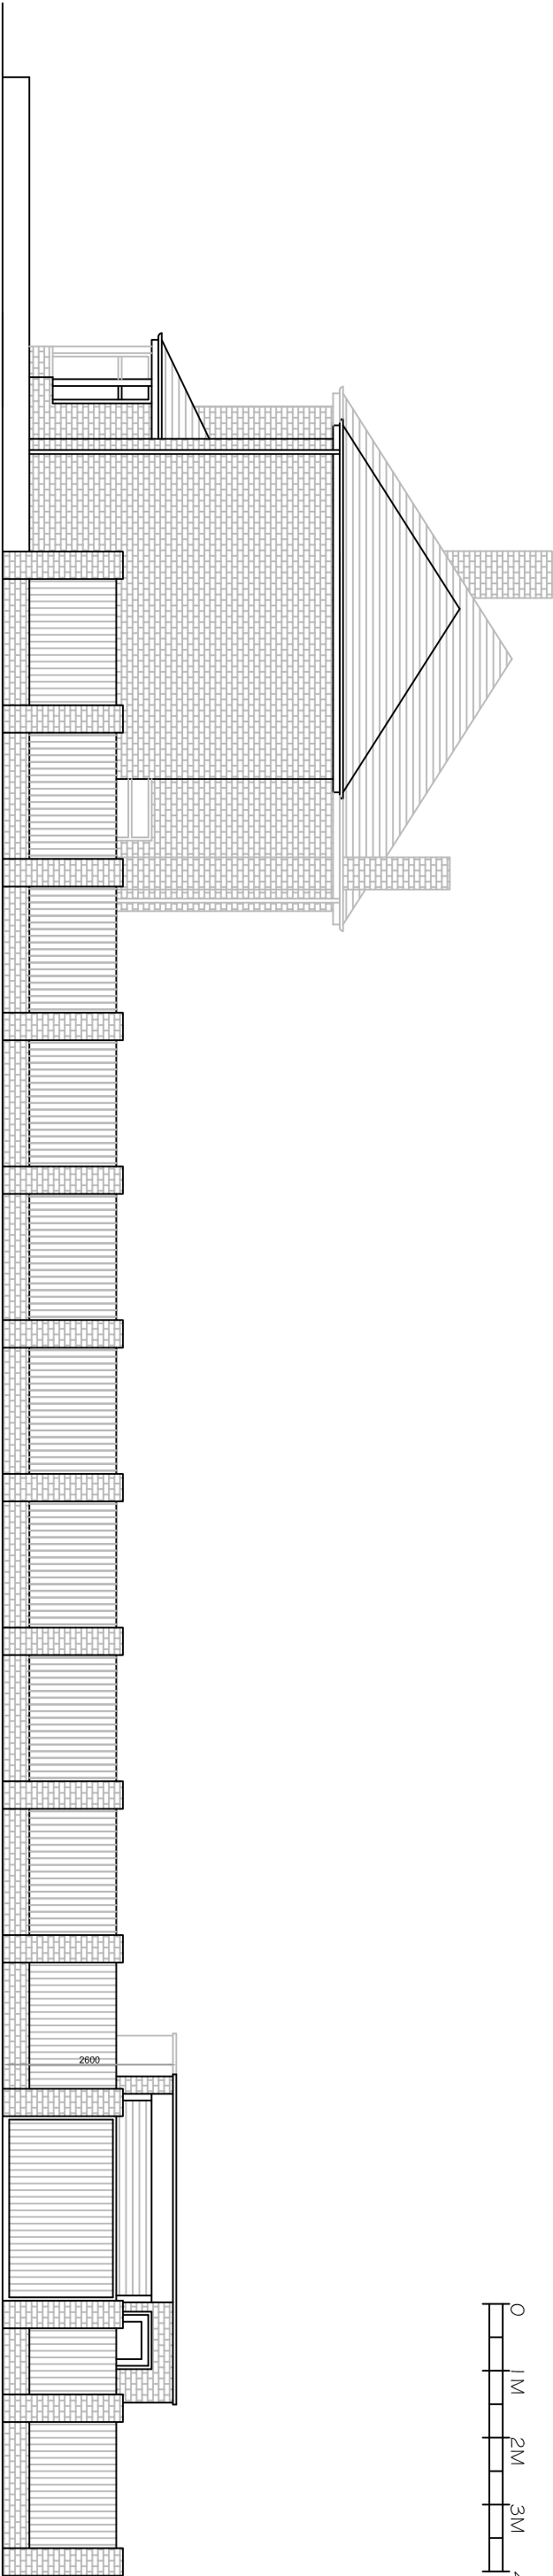


 


Garage (East) Front Elevation

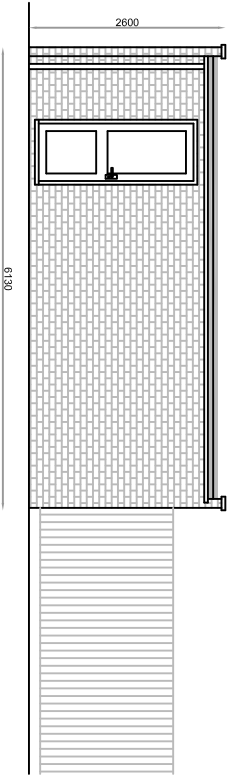

Garage (South) Side Elevation

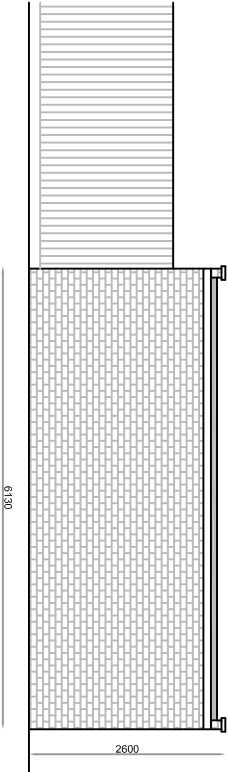

Garage (North) Side Elevation

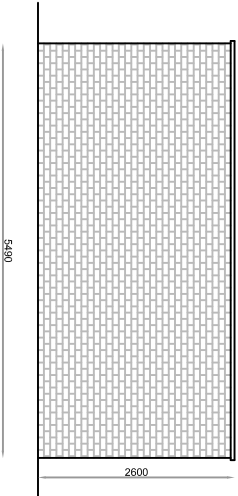

Garage (West) Rear Elevation

REVISIONS	

Dunphy
& Hayes
LIMITED
SURVEYORS

TEL : 0 1 9 3 2 2 1 9 2 2 0
EMAIL: surveyors@dunphyhayes.co.uk

PROJECT	2 Edinburgh Close, UB10 8RA
TITLE	Existing Garage Elevations

DWG NUMBER	1053/03
------------	---------

DATE	20.08.21	SCALE	1:50	SIZE	A3
DESIGNER	MH	CONSULTANT	MH		

NOTE:
All dimensions must be checked on site and not scaled from this drawing.
© This drawing is the property of Dunphy & Hayes Limited and must not be reproduced in whole or part without prior written permission.