


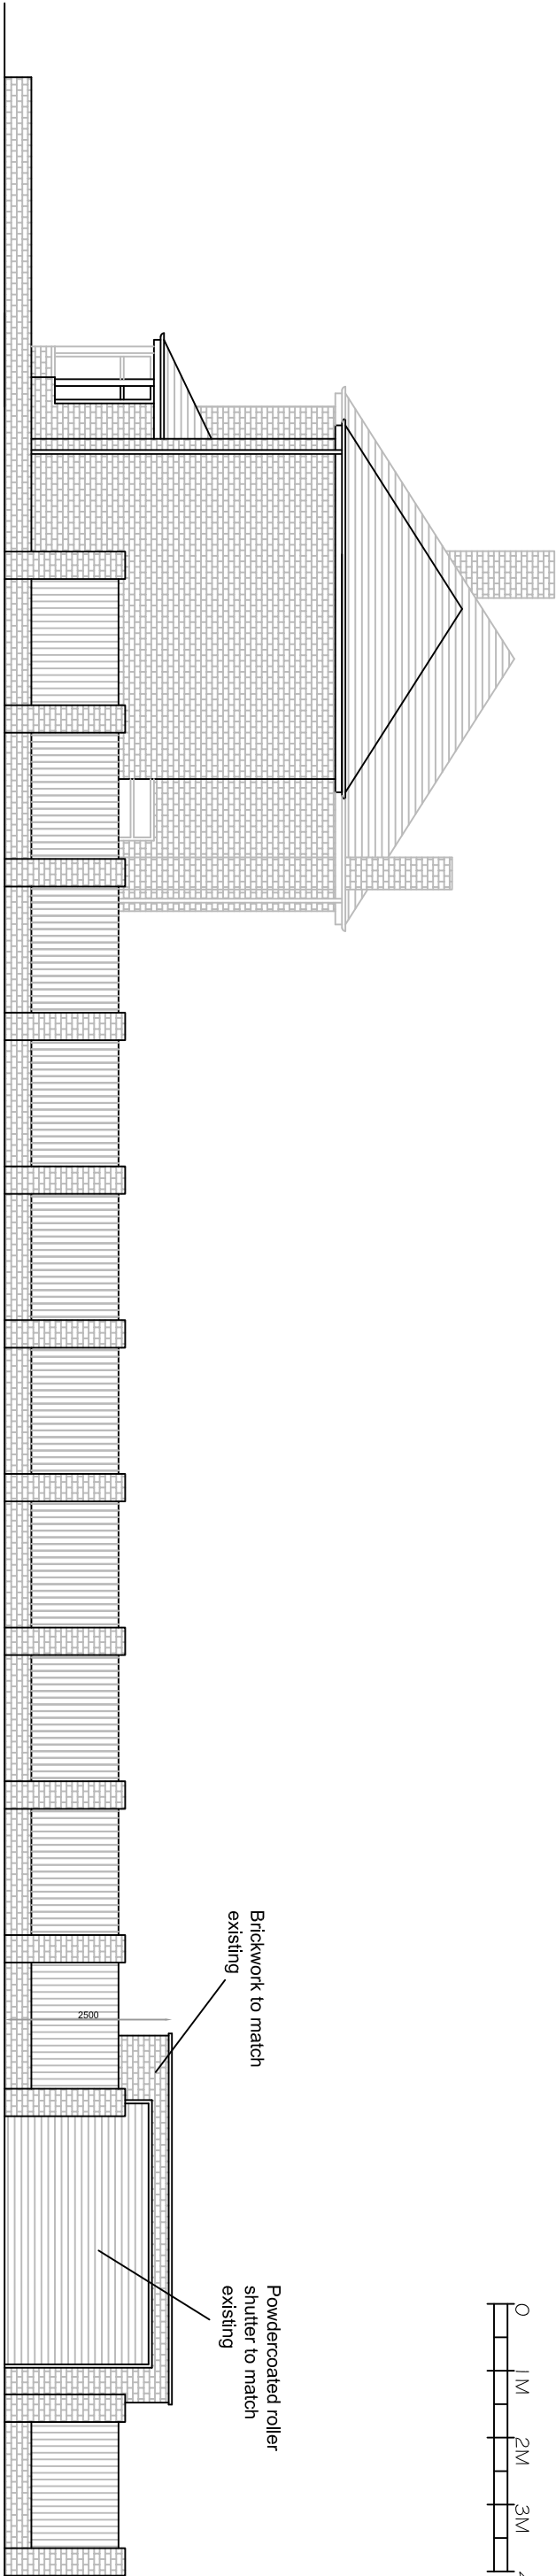


 


Garage (East) Front Elevation

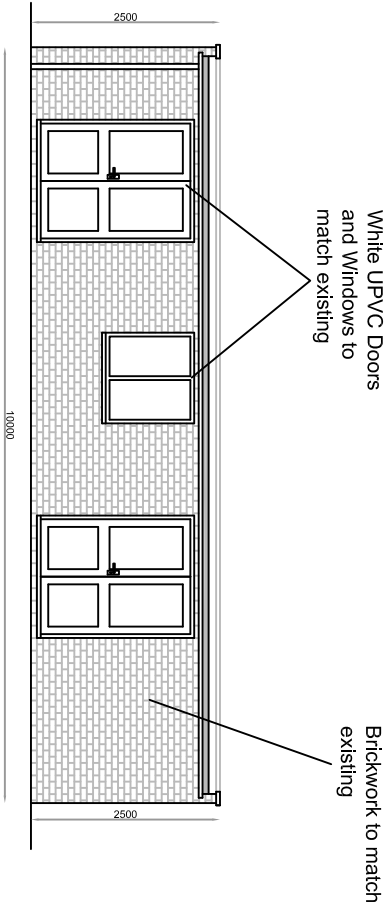

Garage (South) Side Elevation

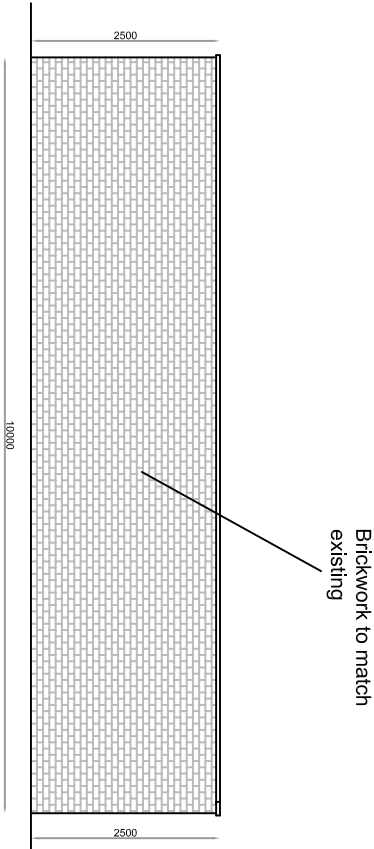

Garage (North) Side Elevation

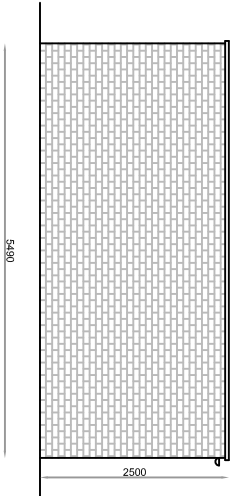

Garage (West) Rear Elevation

DATE	20.08.21	SCALE	1:100	SIZE	A3
DESIGNER	MH	CONSULTANT	MH		

DWG NUMBER	1053/04B
------------	----------

PROJECT	2 Edinburgh Close, UB10 8RA
TITLE	Proposed Garage Elevations

Dunphy

& Hayes

SURVEYORS LIMITED

T E L : 0 1 9 3 2 2 1 9 2 2 0

E M A I L : surveyors@dunphyhayes.co.uk

B 11.11.21 Existing garage (west) wall reduced to 2.5m

REVISIONS

NOTE:
All dimensions must be checked on site and not scaled from this drawing.
© This drawing is the property of Dunphy & Hayes Limited and must not be reproduced in whole or part without prior written permission.