


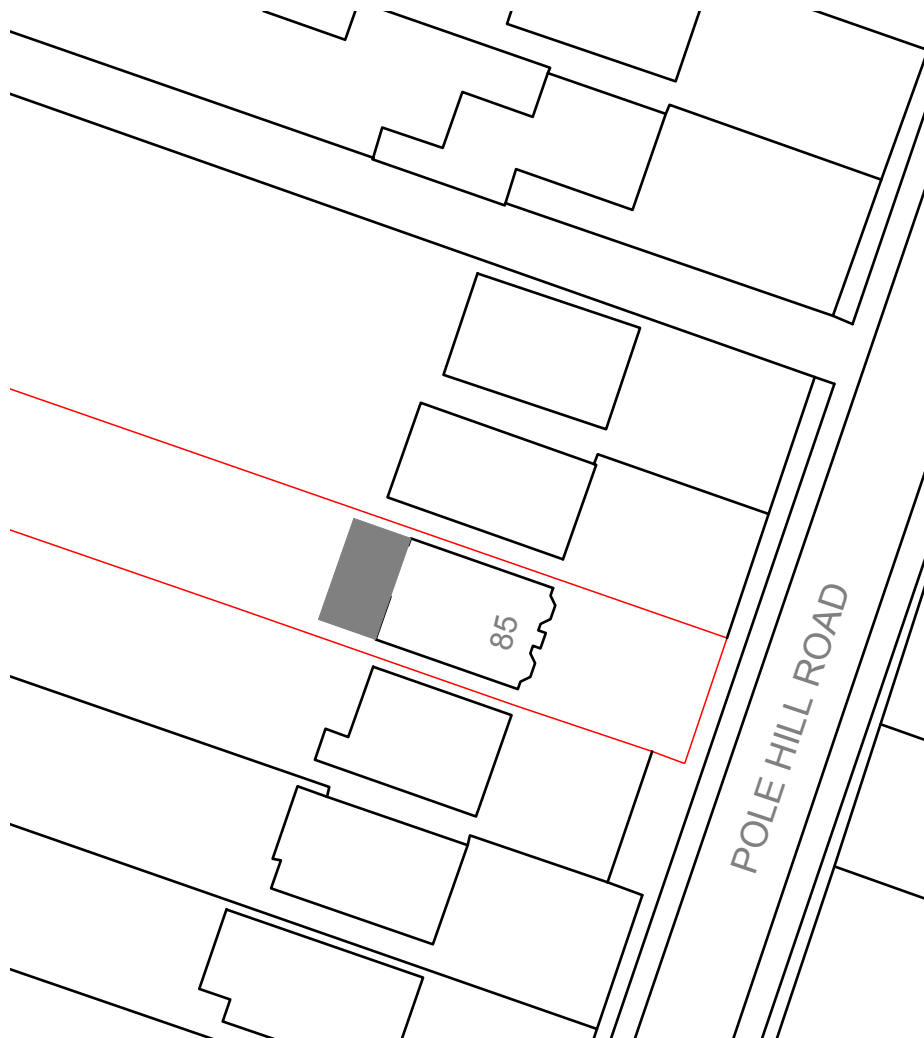


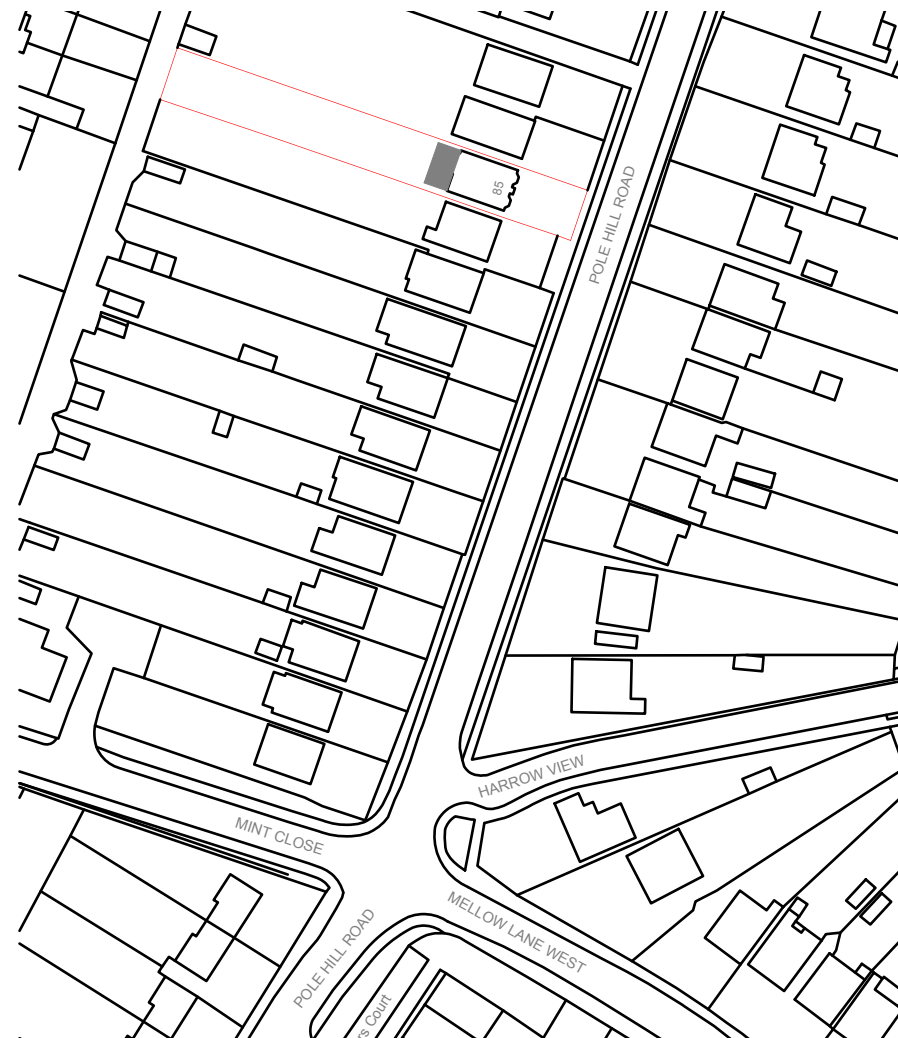



BLOCK PLAN 1:500

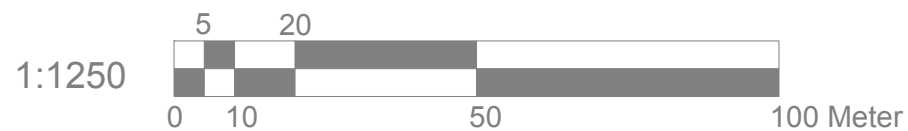


LOCATION PLAN 1:1250

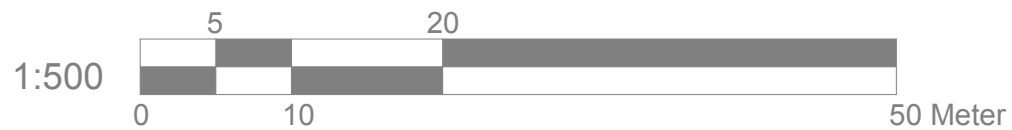

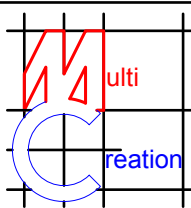
	Project:	Title:	Scale: 1:500/1250 @ A4					
	85 Pole Hill Road Uxbridge UB10 0QB	Block plan Location plan	Date: May 2017					
			Drawing No.: 3207-01/SP					
			Revision					
<table border="1"> <tr> <td></td> <td></td> <td></td> <td></td> <td></td> </tr> </table>								
239 Western Road, Southall, Middx, UB2 5HS Tel: 020 8571 1369 info@multicreation.co.uk								

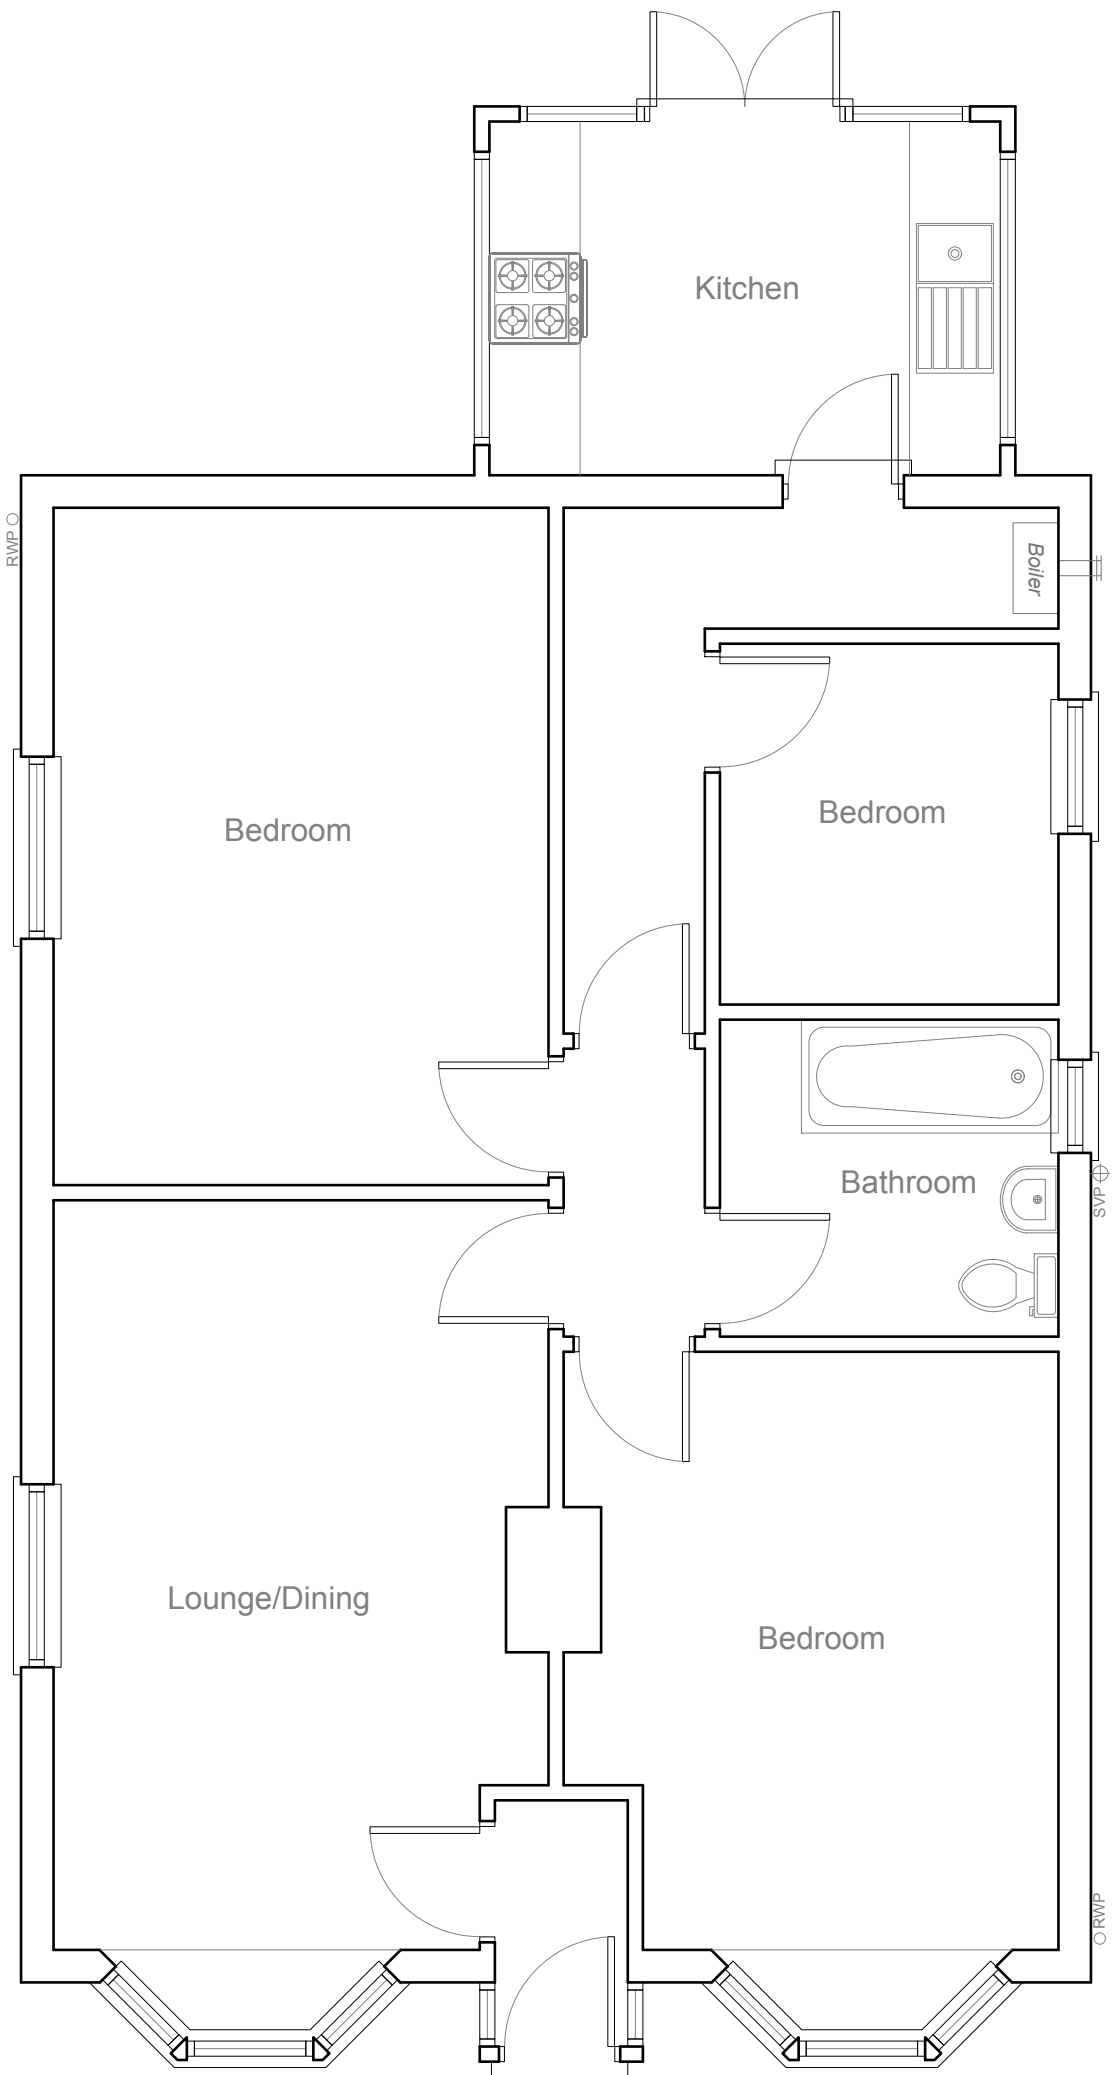


EXISTING
GROUND FLOOR PLAN 1:50

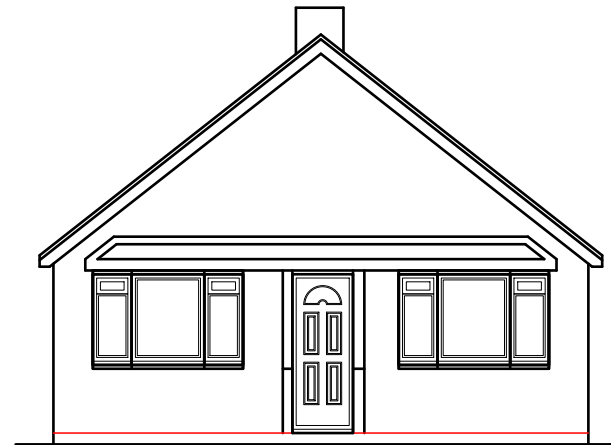


EXISTING
FRONT ELEVATION 1:100

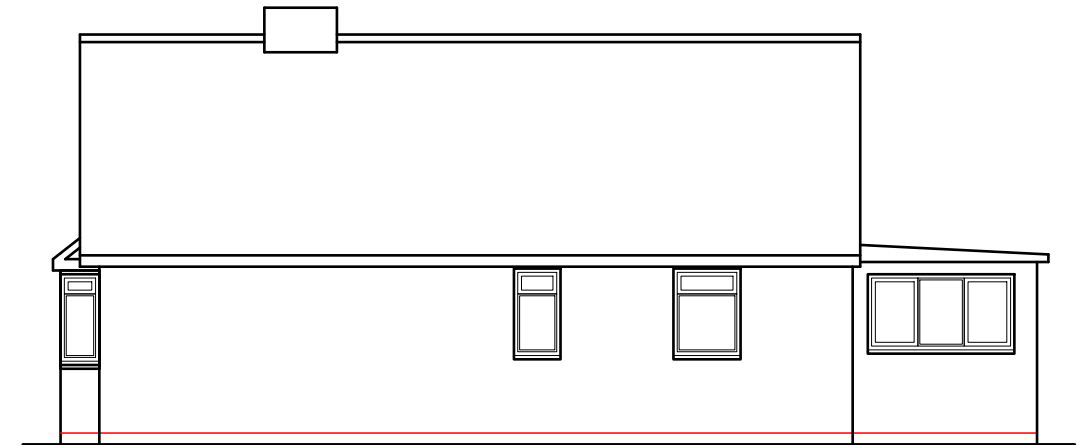


EXISTING
SIDE ELEVATION 1:100

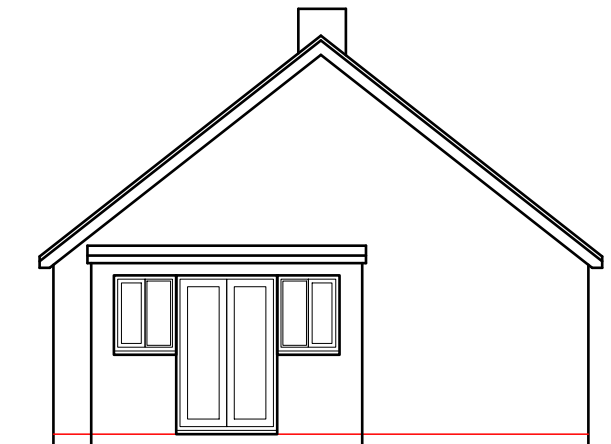



EXISTING
REAR ELEVATION 1:100

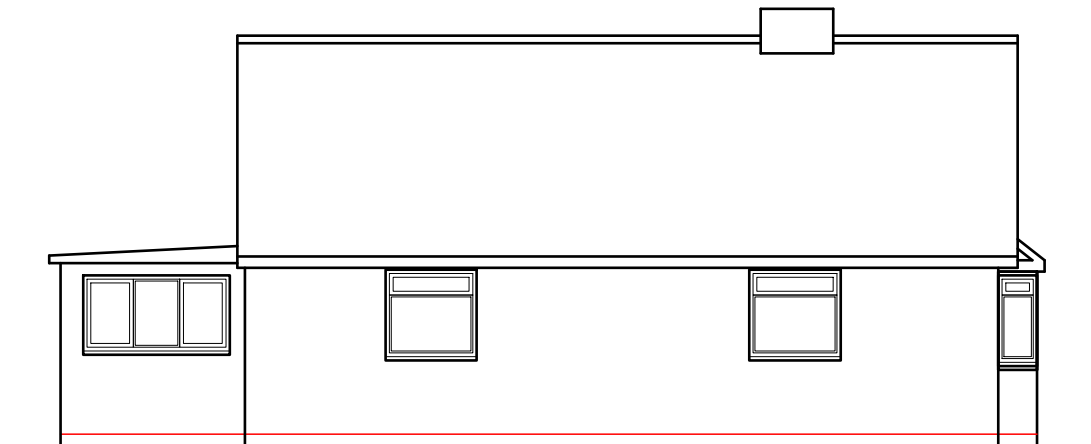

EXISTING
SIDE ELEVATION 1:100

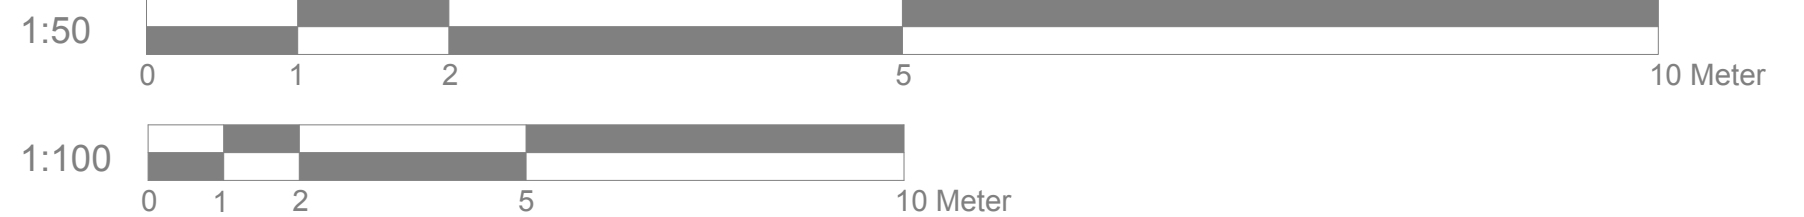


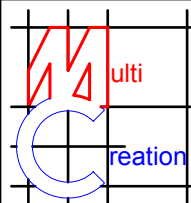
	Project:	Title:	Scale: 1:50 @ A3
	85 Pole Hill Road	Existing	Date: May 2017
	Uxbridge	Ground floor plan	Drawing No.: 3207-02/SP
	UB10 0QB		Revision
239 Western Road, Southall, Middx, UB2 5HS Tel: 020 8571 1369 info@multicreation.co.uk			

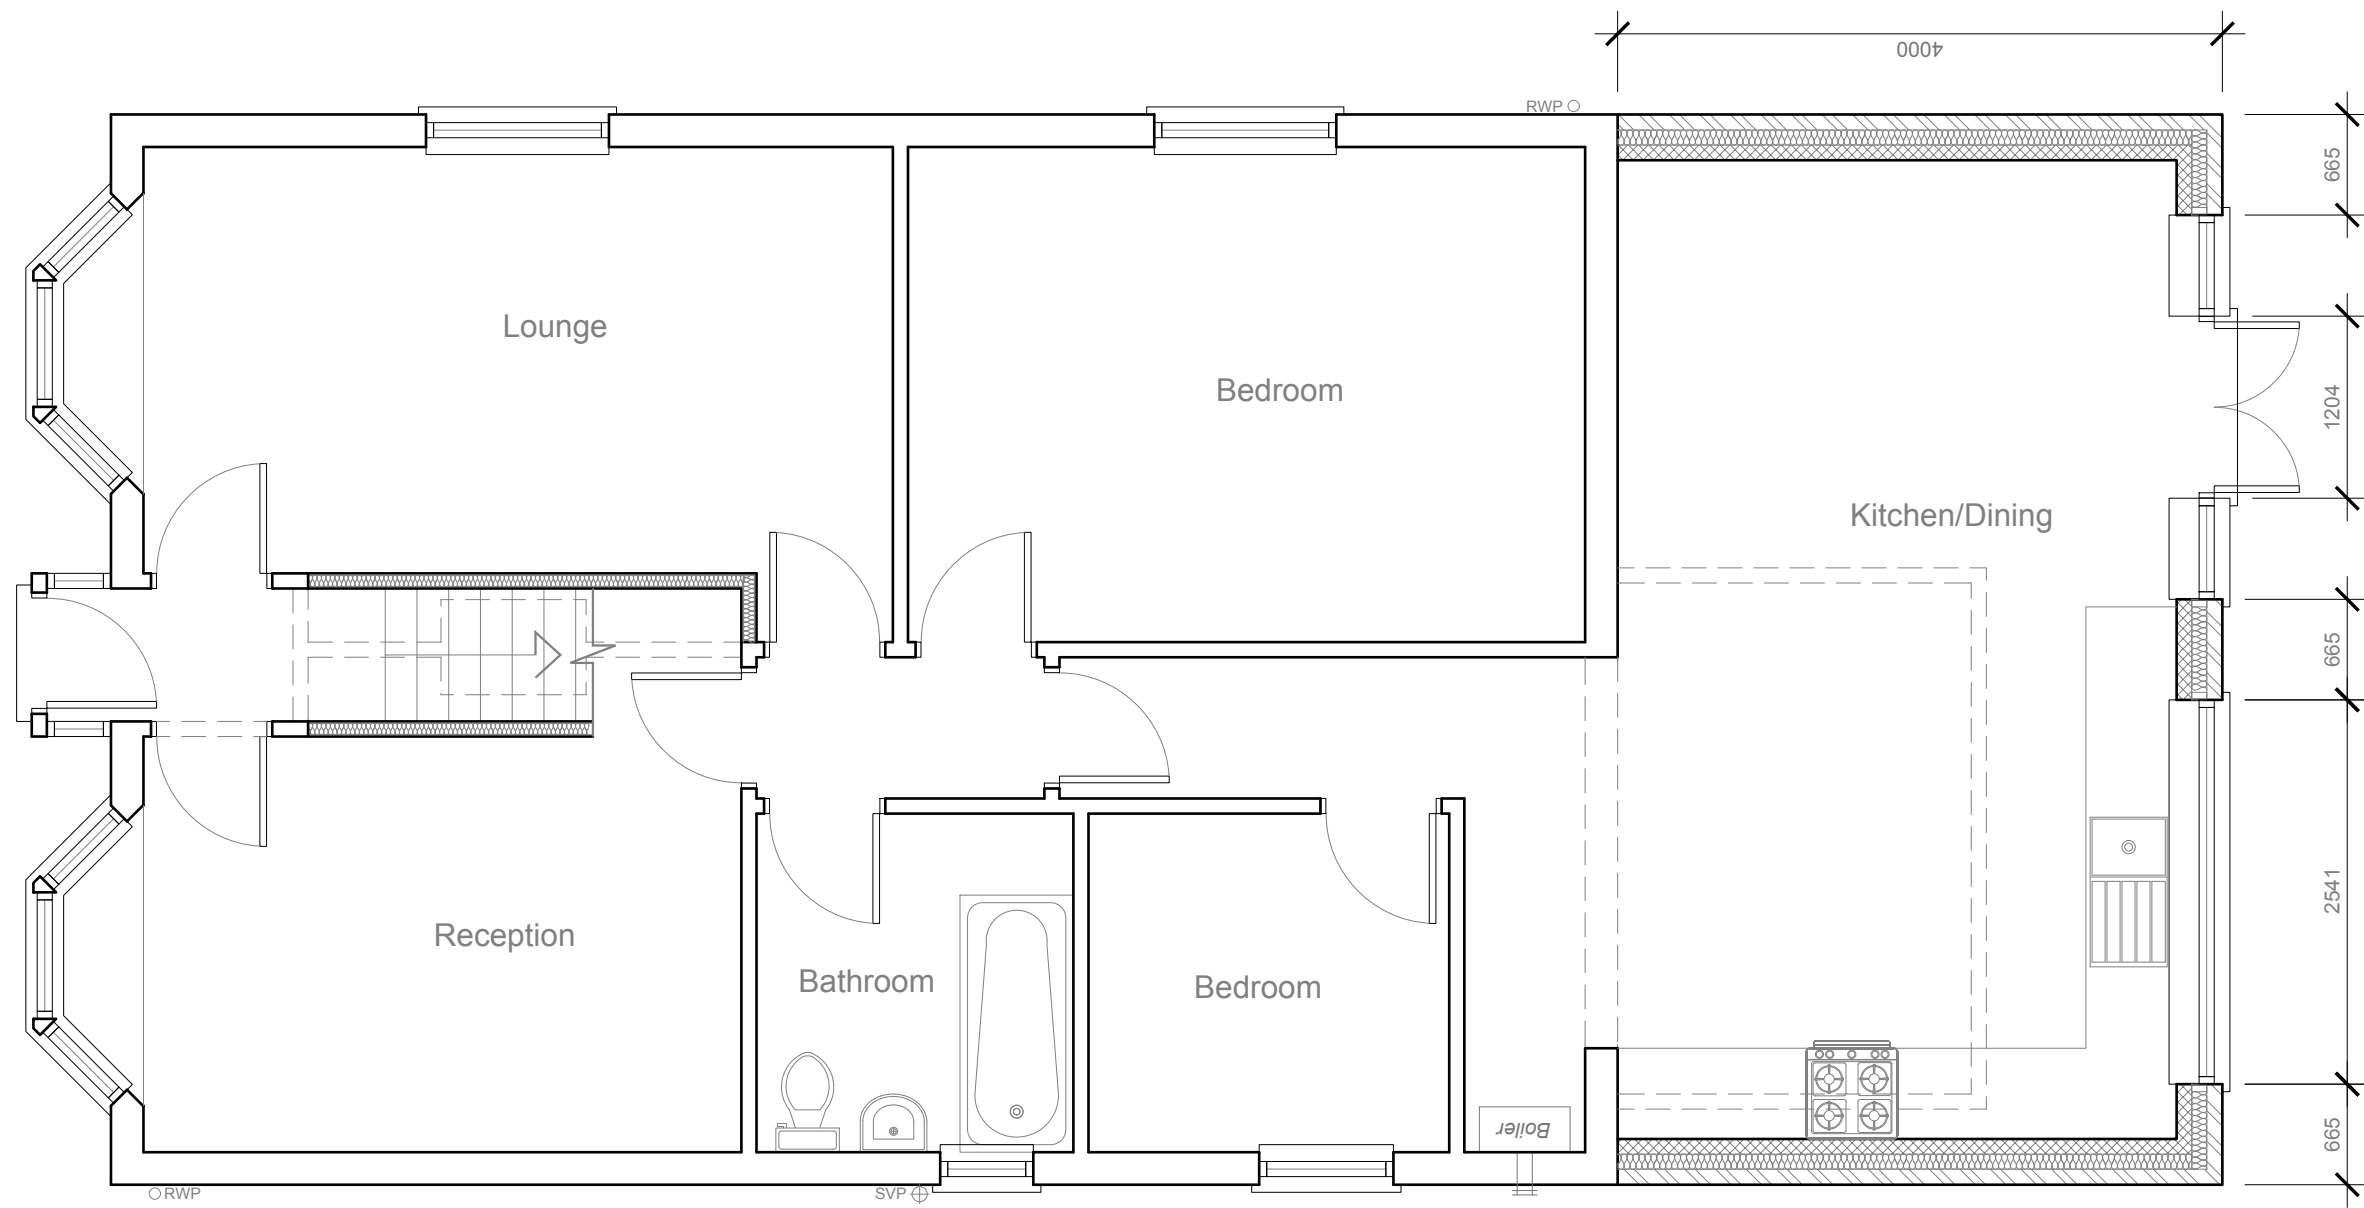


PROPOSED
GROUND FLOOR PLAN 1:50


1:50

 

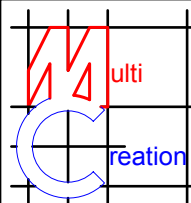	Project:	Title:	Scale: 1:50 @ A3
	85 Pole Hill Road	Proposed	Date: May 2017
	Uxbridge	Ground floor plan	Drawing No.: 3207-03/SP
	UB10 0QB		Revision
239 Western Road, Southall, Middx, UB2 5HS Tel: 020 8571 1369 info@multicreation.co.uk			

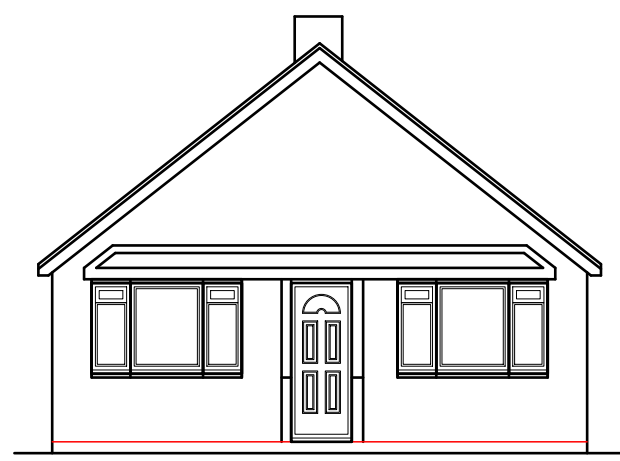


PROPOSED
FRONT ELEVATION 1:100

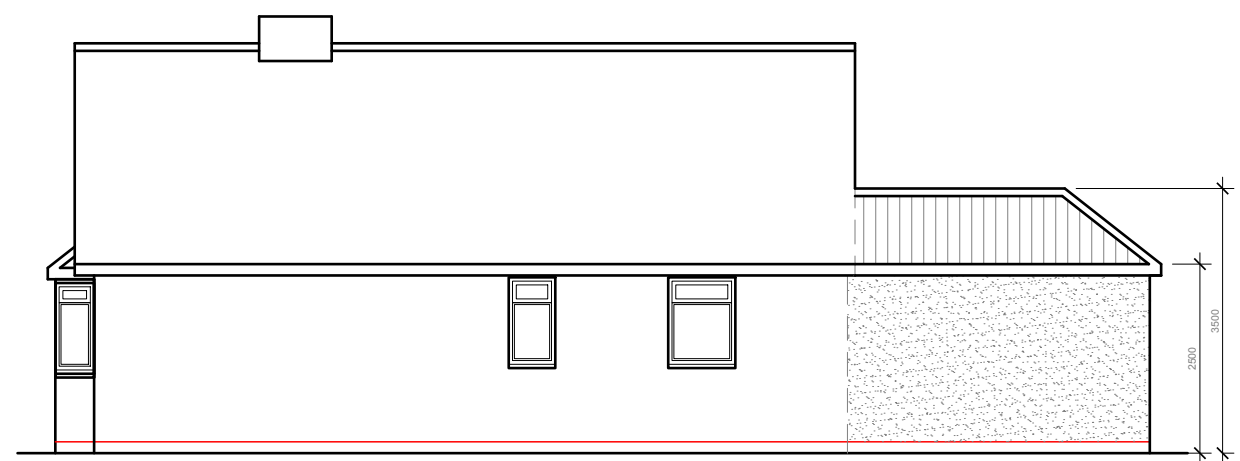


PROPOSED
SIDE ELEVATION 1:100

Pitched roof
pitch and tiles
to match existing
New gutter level
to match existing
New doors and windows
to be double glazed with K glass
to match existing
External finish to be
rendered and painted
to match existing
DPC to be no less than
150mm above ground level

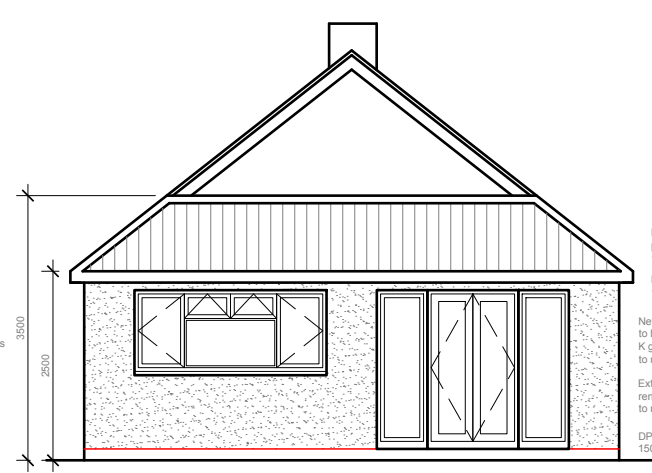

PROPOSED
REAR ELEVATION 1:100

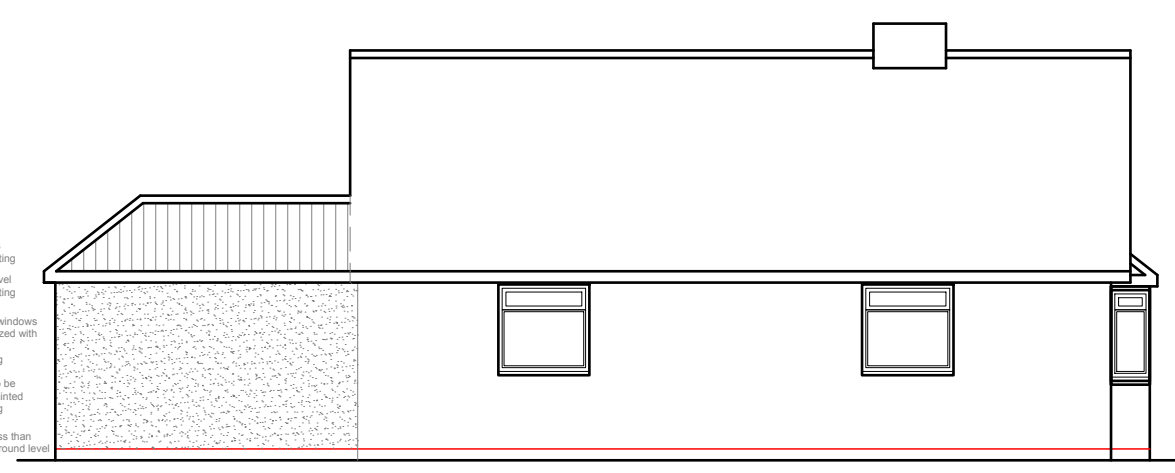


PROPOSED
SIDE ELEVATION 1:100

Pitched roof
pitch and tiles
to match existing
New doors and windows
to be double glazed with K glass
to match existing
External finish to be
rendered and painted
to match existing
DPC to be no less than
150mm above ground level

Pitched roof
pitch and tiles
to match existing
New gutter level
to match existing
New doors and windows
to be double glazed with
K glass
to match existing
External finish to be
rendered and painted
to match existing
DPC to be no less than
150mm above ground level

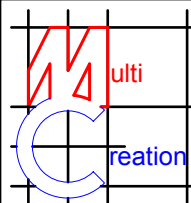

	Project:	Title:	Scale: 1:100 @ A3
	85 Pole Hill Road Uxbridge UB10 0QB	Proposed Elevations	Date: May 2017
			Drawing No.: 3207-04/SP
			Revision
239 Western Road, Southall, Middx, UB2 5HS Tel: 020 8571 1369 info@multicreation.co.uk			