



Existing
Front Elevation




Existing
Rear Elevation

0 5 10 metre



Proposed
Front Elevation

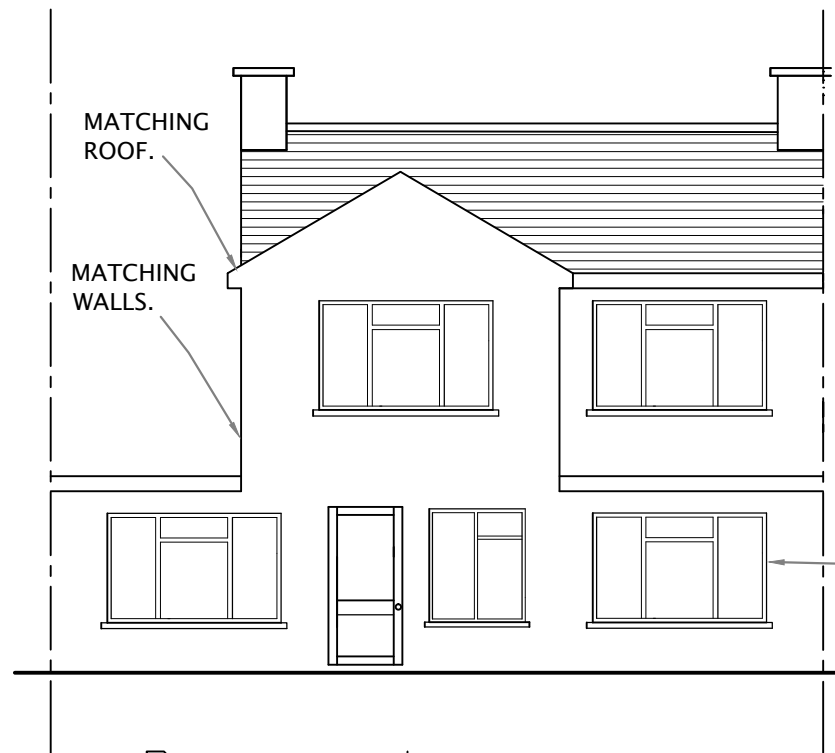

Proposed
Rear Elevation

MATCHING
DOORS AND
WINDOW.

rev.	description	drawn	date	checked
	 MOHAMMED SHAMAUN SYSTEMS DESIGN ENGINEER 42 KNOWSLEY AVENUE, SOUTHALL, MIDDX, UB1 3AU			mob: 07859877288
client Mr Inderjit Raylt		site 7 Cherry Lane, West Drayton, UB7 9HB		
project Part two storey, part single storey side/rear extension		title EXISTING AND PROPOSED Front/Rear ELEVATIONS		
scale 1:100 @ A3	date 23/07/16	drawn by: MS	number 23/07/16/2	revision 2