




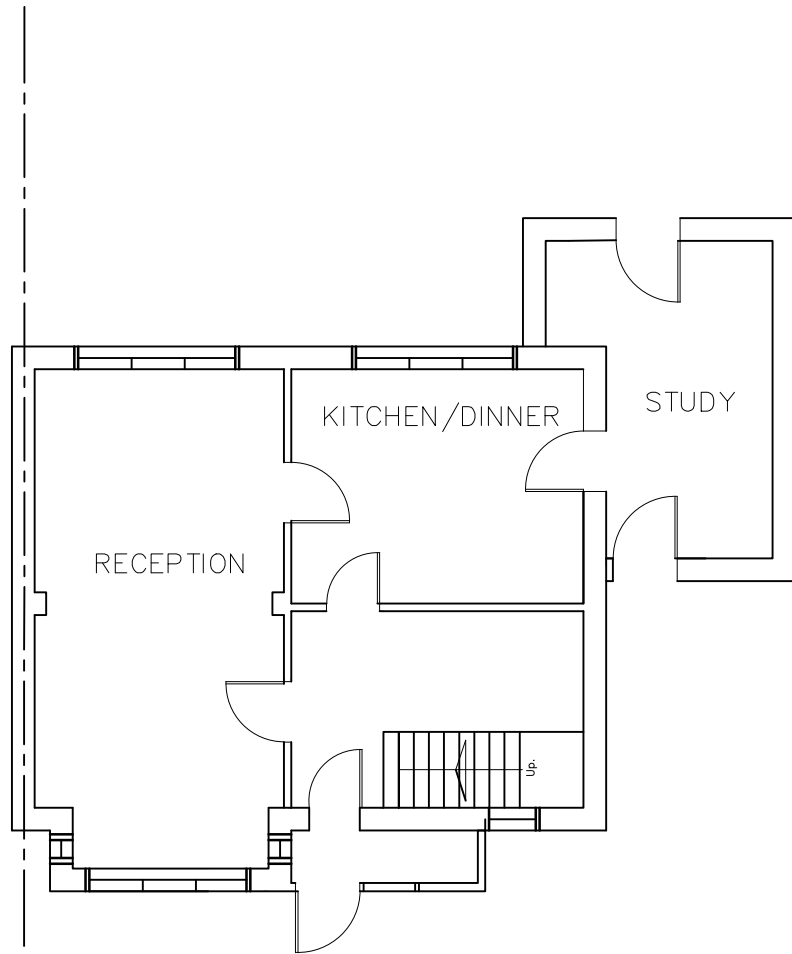


EXISTING FLOOR PLAN Ground Floor

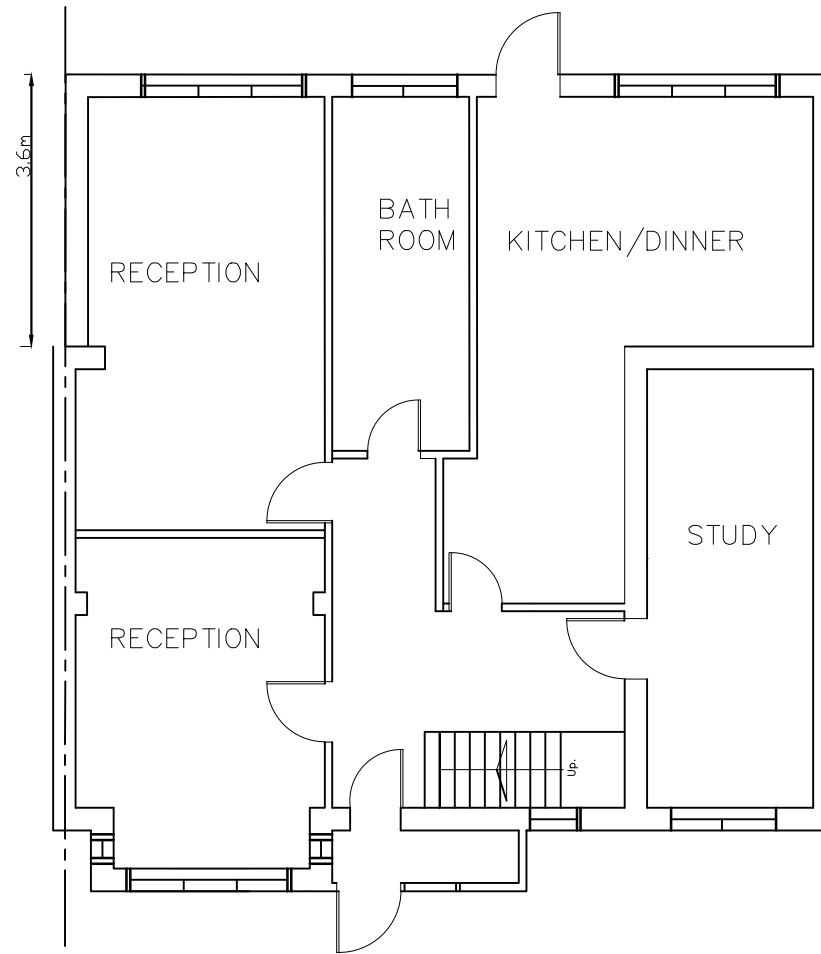

PROPOSED FLOOR PLAN Ground Floor

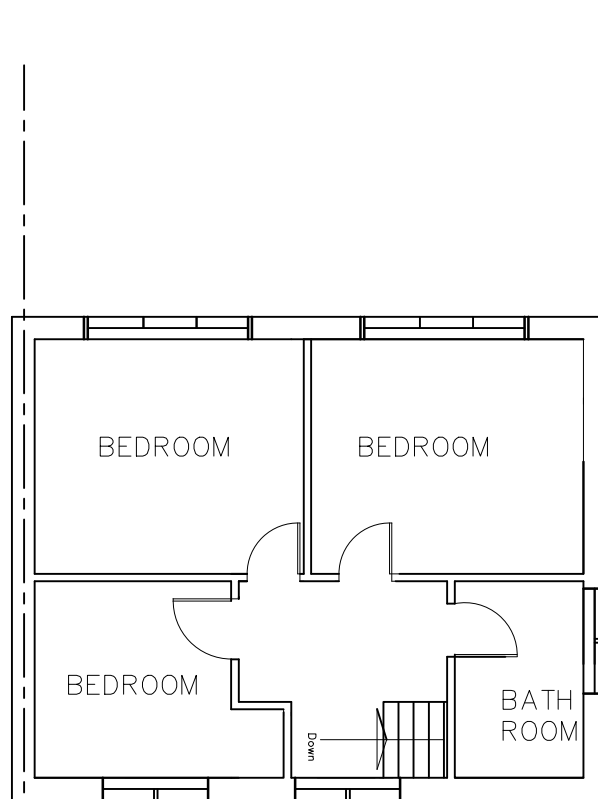

EXISTING FLOOR PLAN 1st Floor

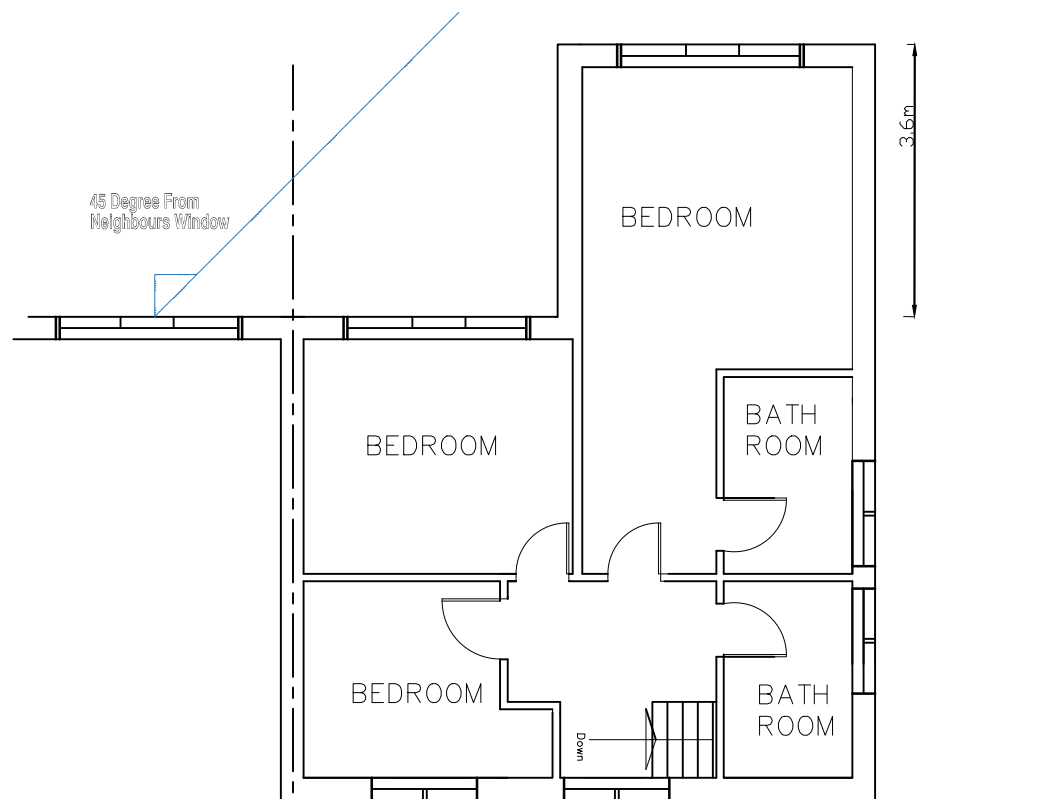

PROPOSED FLOOR PLAN 1st Floor

rev.	description	drawn	date	checked
 MOHAMMED SHAMAUN SYSTEMS DESIGN ENGINEER 42 KNOWSLEY AVENUE, SOUTHALL, MIDDX, UB1 3AU mob: 07859877288				
client Mr Indrajit Rayli		site 7 Cherry Lane, West Drayton, UB7 9HB		
project Part two storey, part single storey side/rear extension		title EXISTING AND PROPOSED FLOOR PLANS		
scale 1:100 @ A3	date 23/07/16	drawn by: MS	number 23/07/16/1	revision 2