


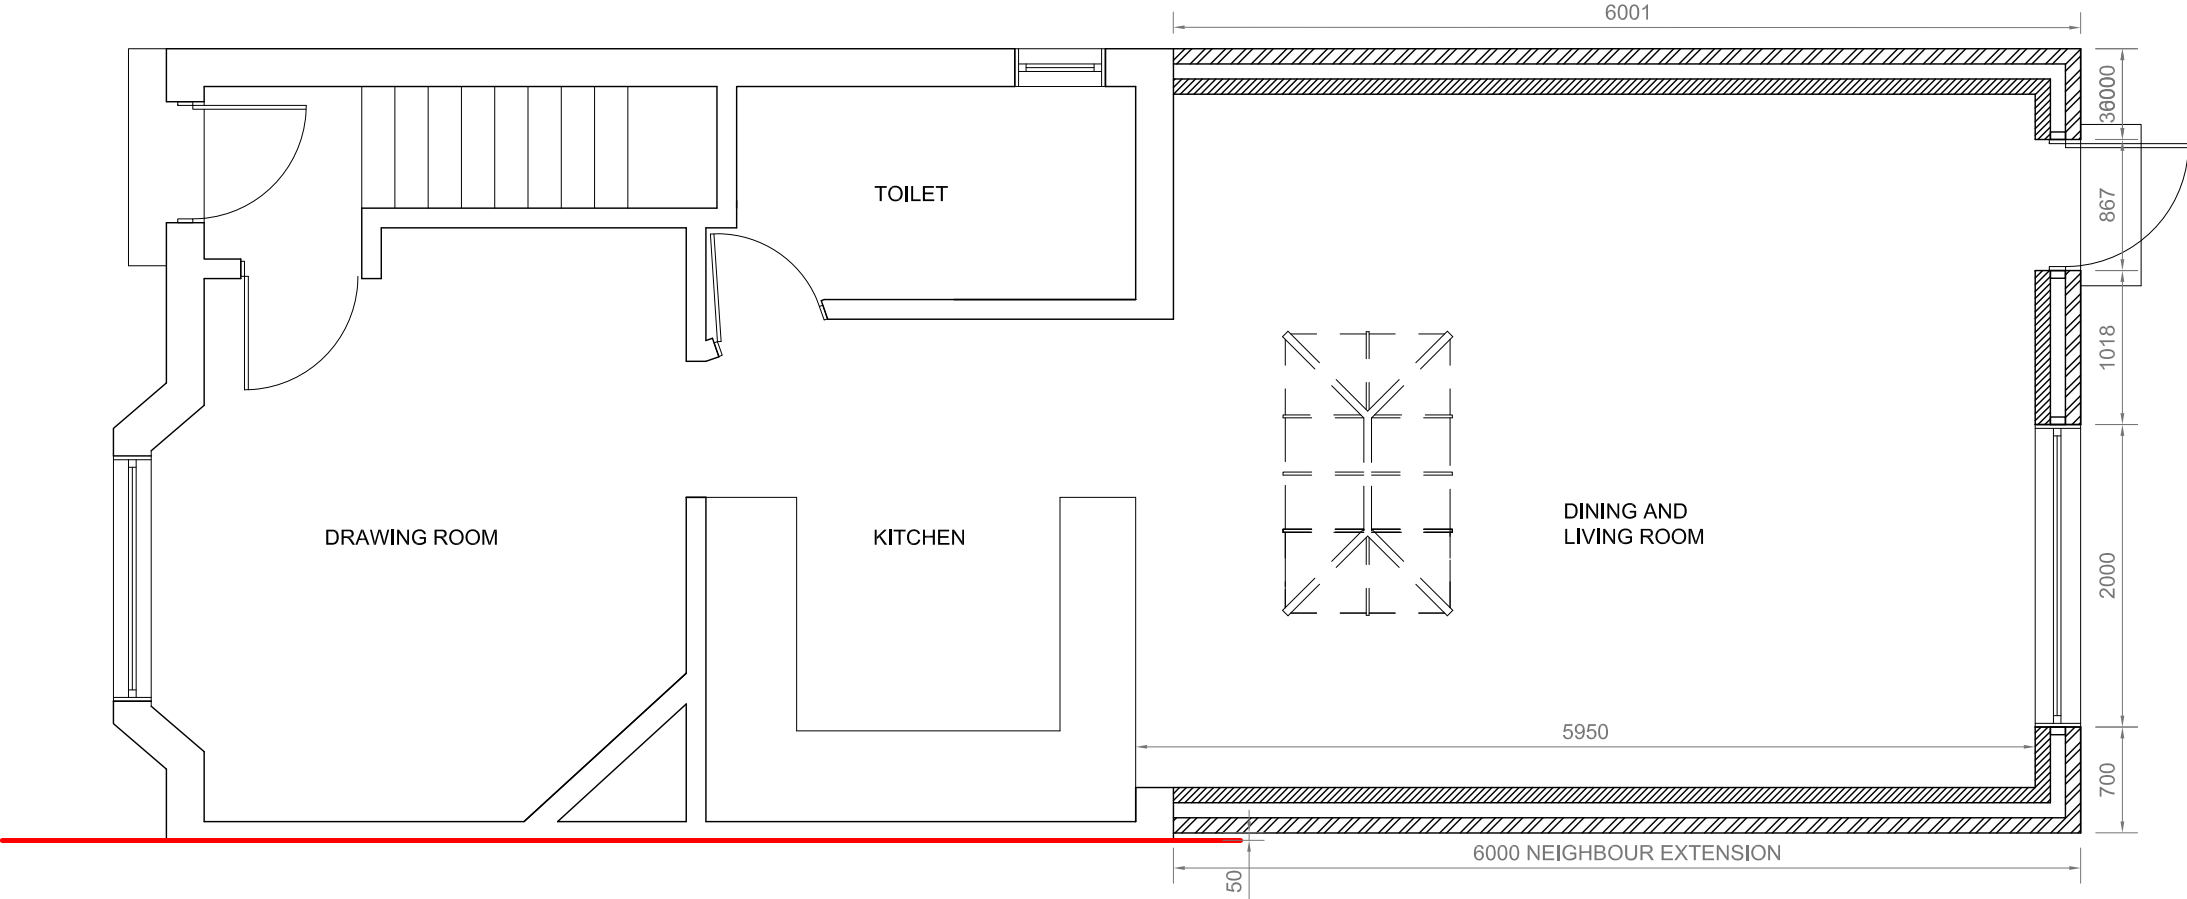

PROPOSED GROUND FLOOR PLAN



	Dimensions to be verified on site DO NOT SCALE FROM THIS DRAWING. Any areas indicated on this drawing are for guidance only. No responsibility is taken for their accuracy. This drawing is the property of V-DESIGN Copyright is reserved by them and the drawing is issued on the condition that it is not copied, reproduced, retained or disclosed to any unauthorised person, either wholly or in part without the consent in writing of V-DESIGN	Site Address:	Client Detail:	Title:				Drawn By:	VP	Revisions:		
		75, Snowden Avenue, Hayes.	75, Snowden Avenue, Hayes.	Proposed Ground Floor Plan				Checked By:	VP	Rev	Revision	Date
	37, Ruislip Court, Ruislip, HA4 6JP			Scale:	1:50	Paper Size:	A3	Drawing No.	PA/75P/07/14 - 03			