



Copyright © Kiersey Architects Limited
This drawing is the property of Kiersey Architects Limited and is not to be used for any other purpose without the written consent of Kiersey Architects Limited.
All dimensions shall be taken from the centre of the line unless otherwise stated.

0 10 20 30 40

Notes
Application boundary



P01 30.05.2021 Planning Application, Full Plans DL, UK
Rev. Date Description Date Chg.

KRU
SZE
LNI
CKI
LEE
TCH

4 Villier Street
London E3 3BN
T: 020 8995 5898
info@kierseyarchitects.co.uk
www.kierseyarchitects.co.uk

Client

Villier St Developments

Project

The Load of Hay, 33 Villier Street, Uxbridge,
UB8 2PU

Drawing Title

Existing Site Location Plan


Drawing Status

1:1500/AS

Planning Application

Drawing Number

0105(1)-DR-0010 P01

 

Copyright © Rural Heritage Assets Architects
Do not make from this drawing
without the written consent of the author.
All rights reserved. No part of this publication
may be reproduced without the prior written permission
of the author.

Notes
Application boundary





P01 30.05.2021 Planning Application Full Plans DL JL
Rev. Date Description Date Chg.


KRU
SZE
LNI
CKIE
LEE
TCH

6 The Green Street
London E3 5BN
T 020 8995 5898
F 020 8995 5899
info@ruralheritage.co.uk
www.ruralheritage.co.uk


Client	Villier St Developments
Project	The Load of Hay, 33 Villier Street, Uxbridge, UB8 2PU
Drawing Title	Existing Site Block Plan
Drawing Status	Scale
Planning Application	1:500/AS
Drawing Number	0105(1)-DR-0011
Revision	P01

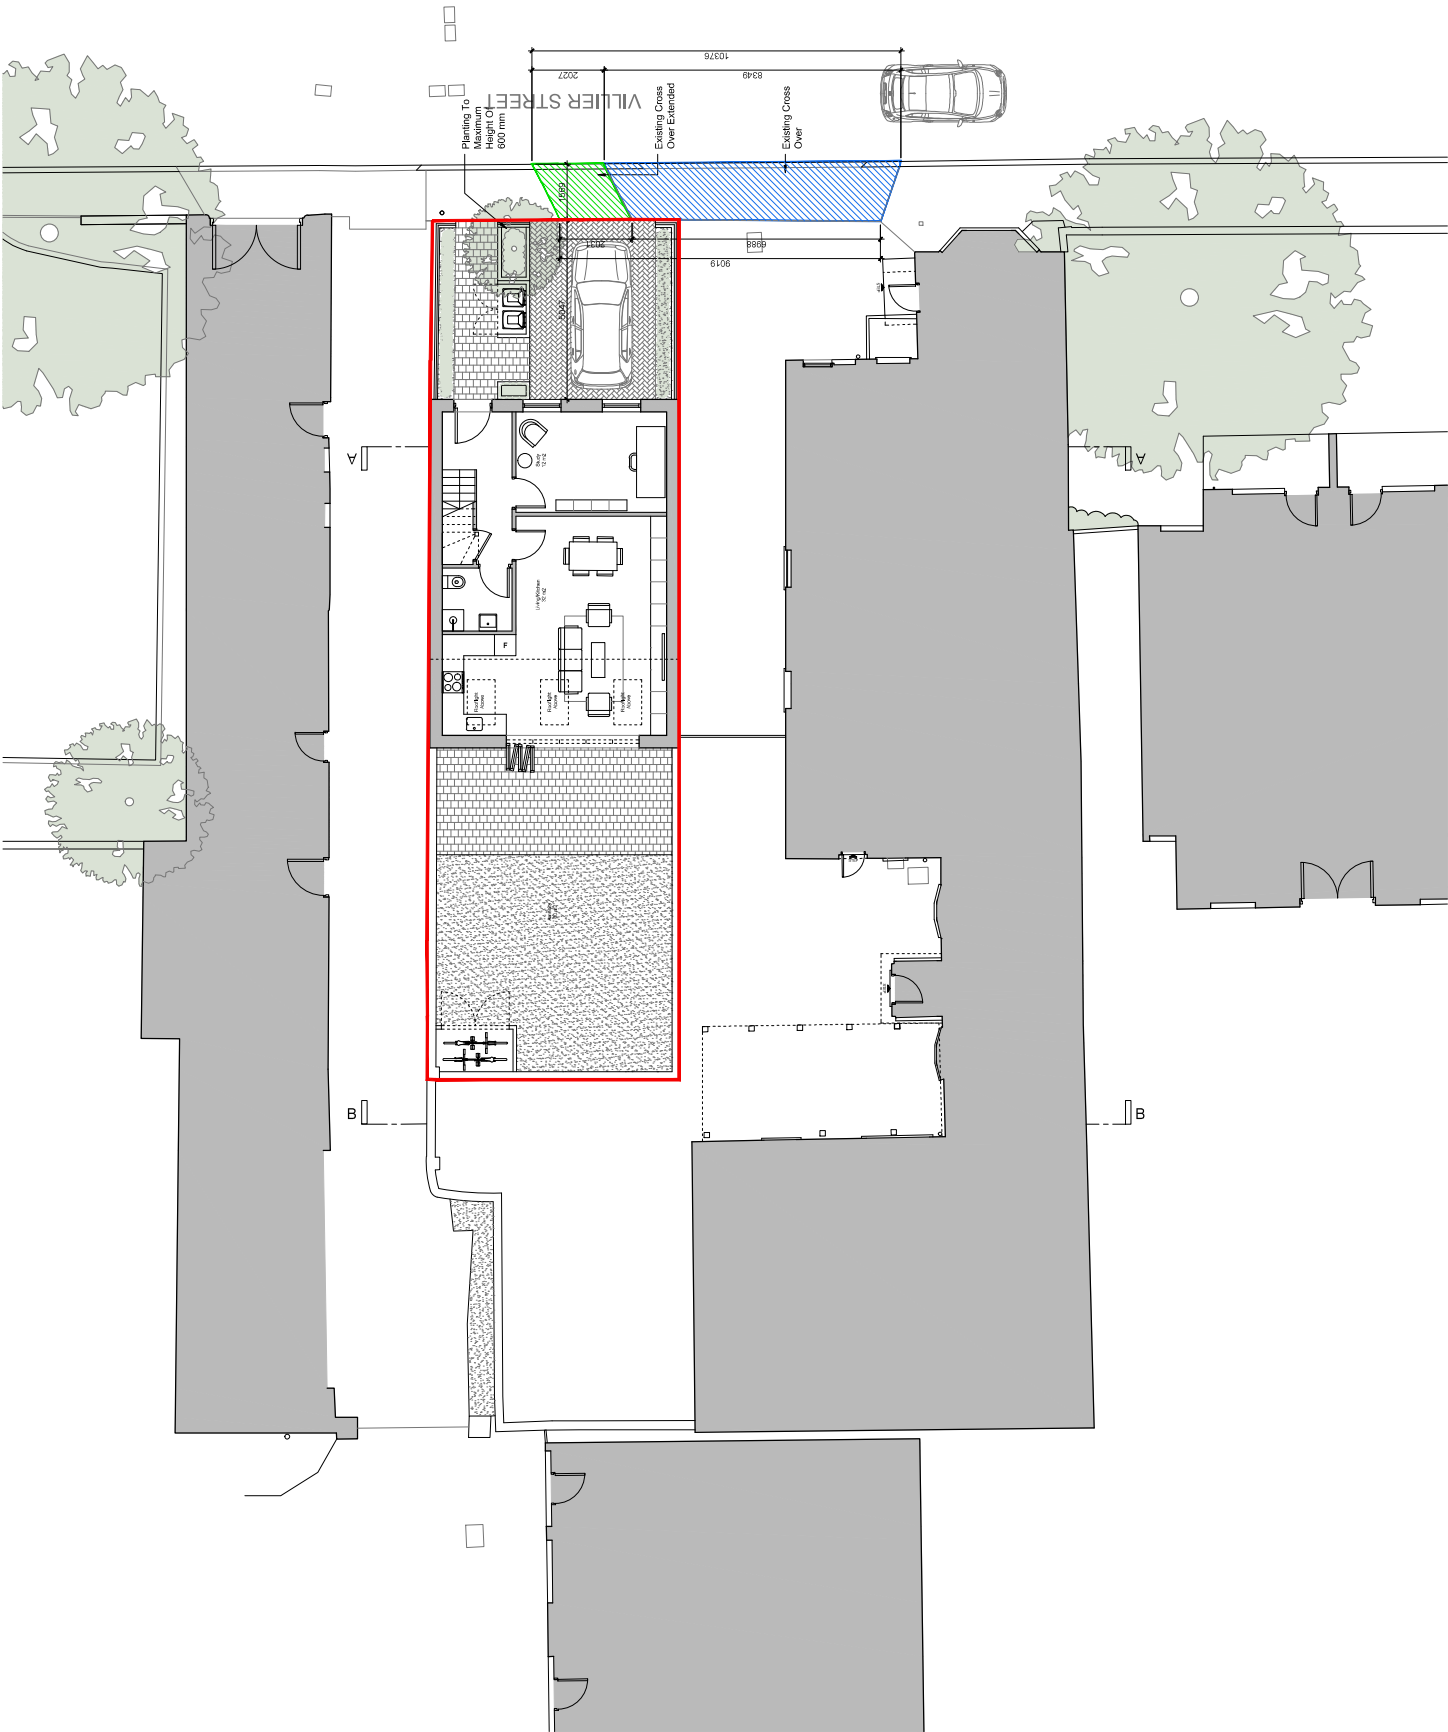

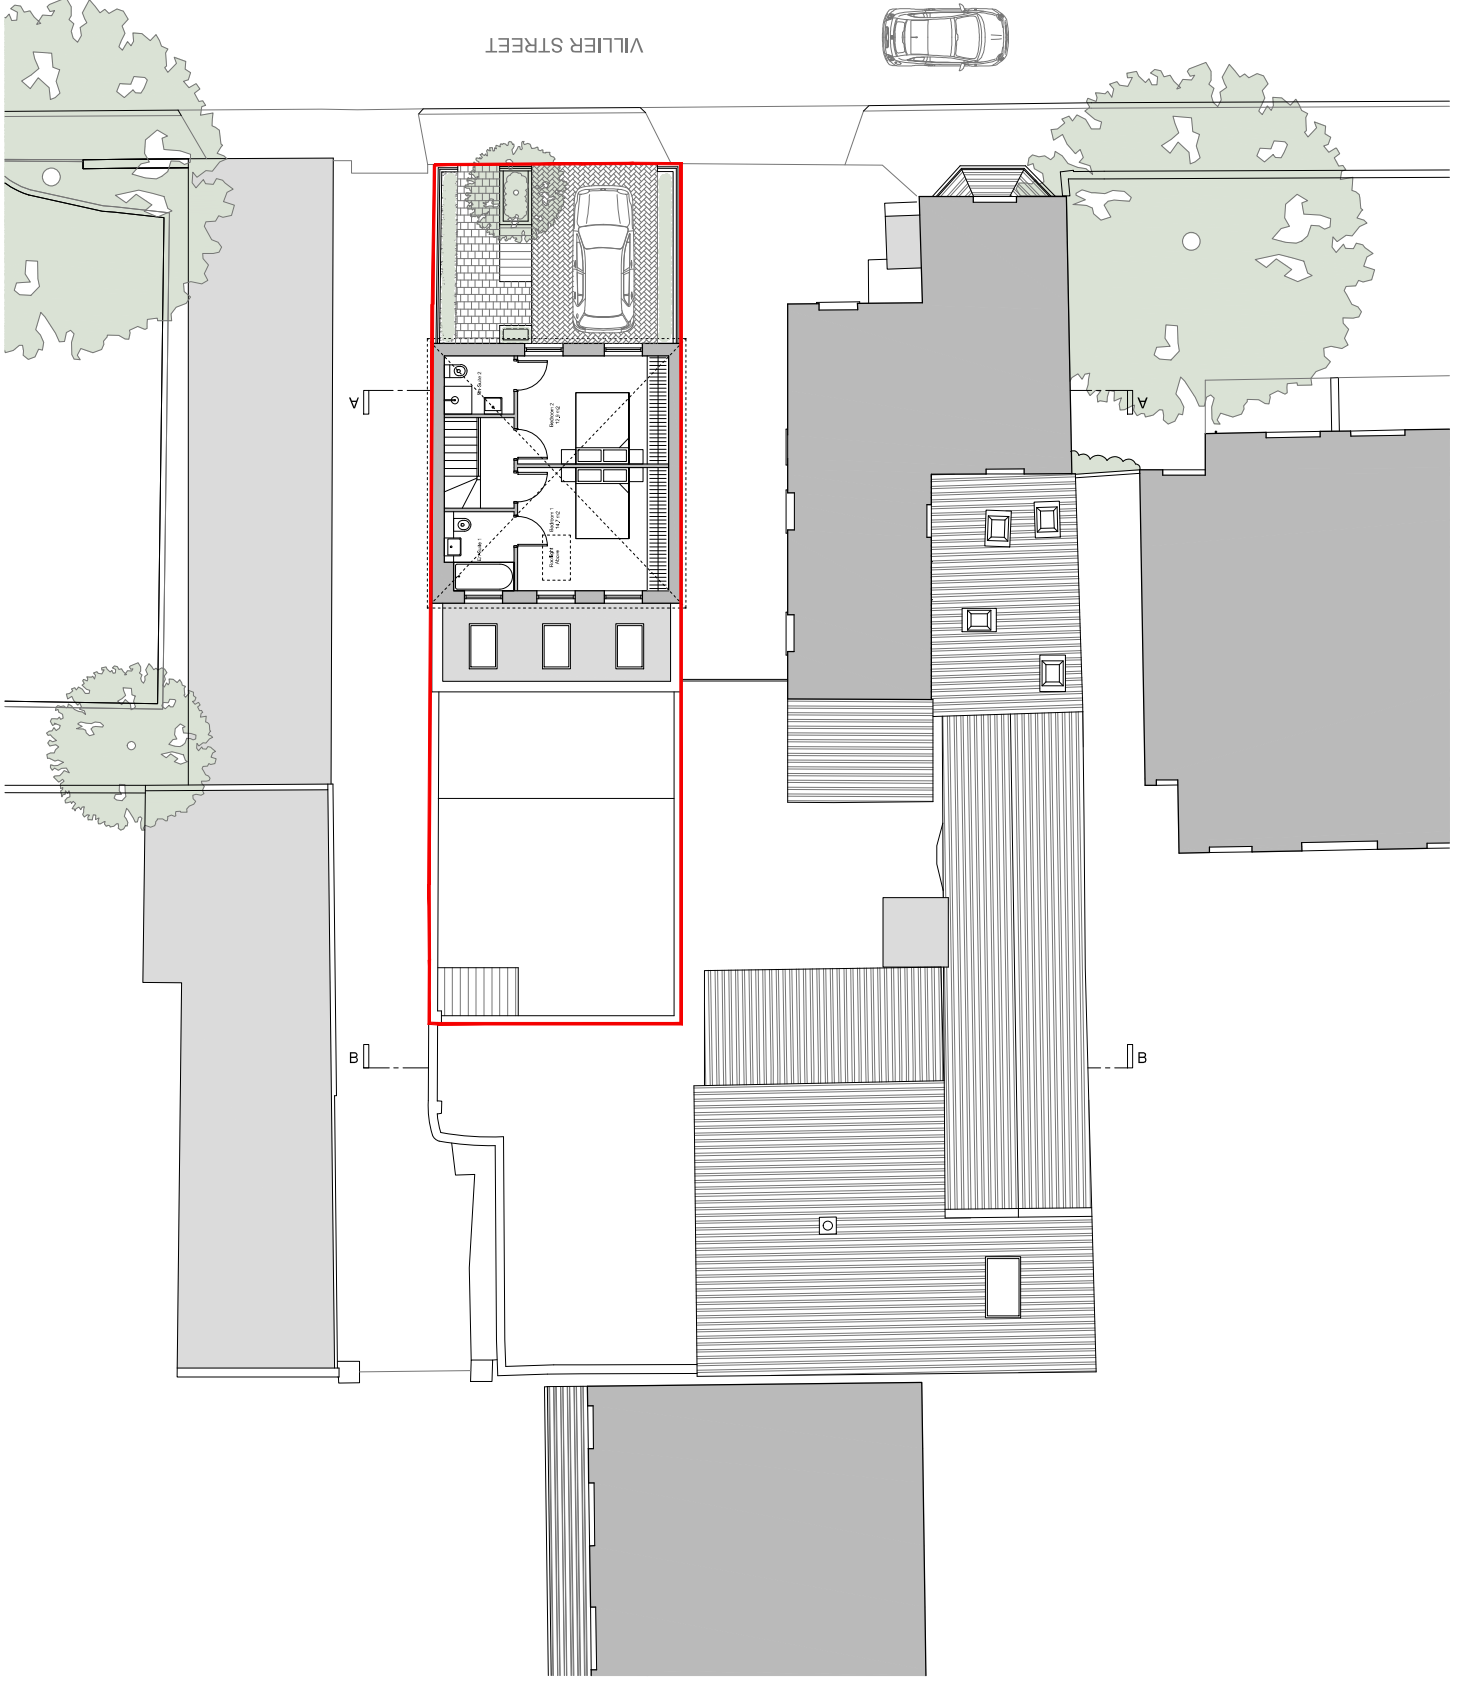

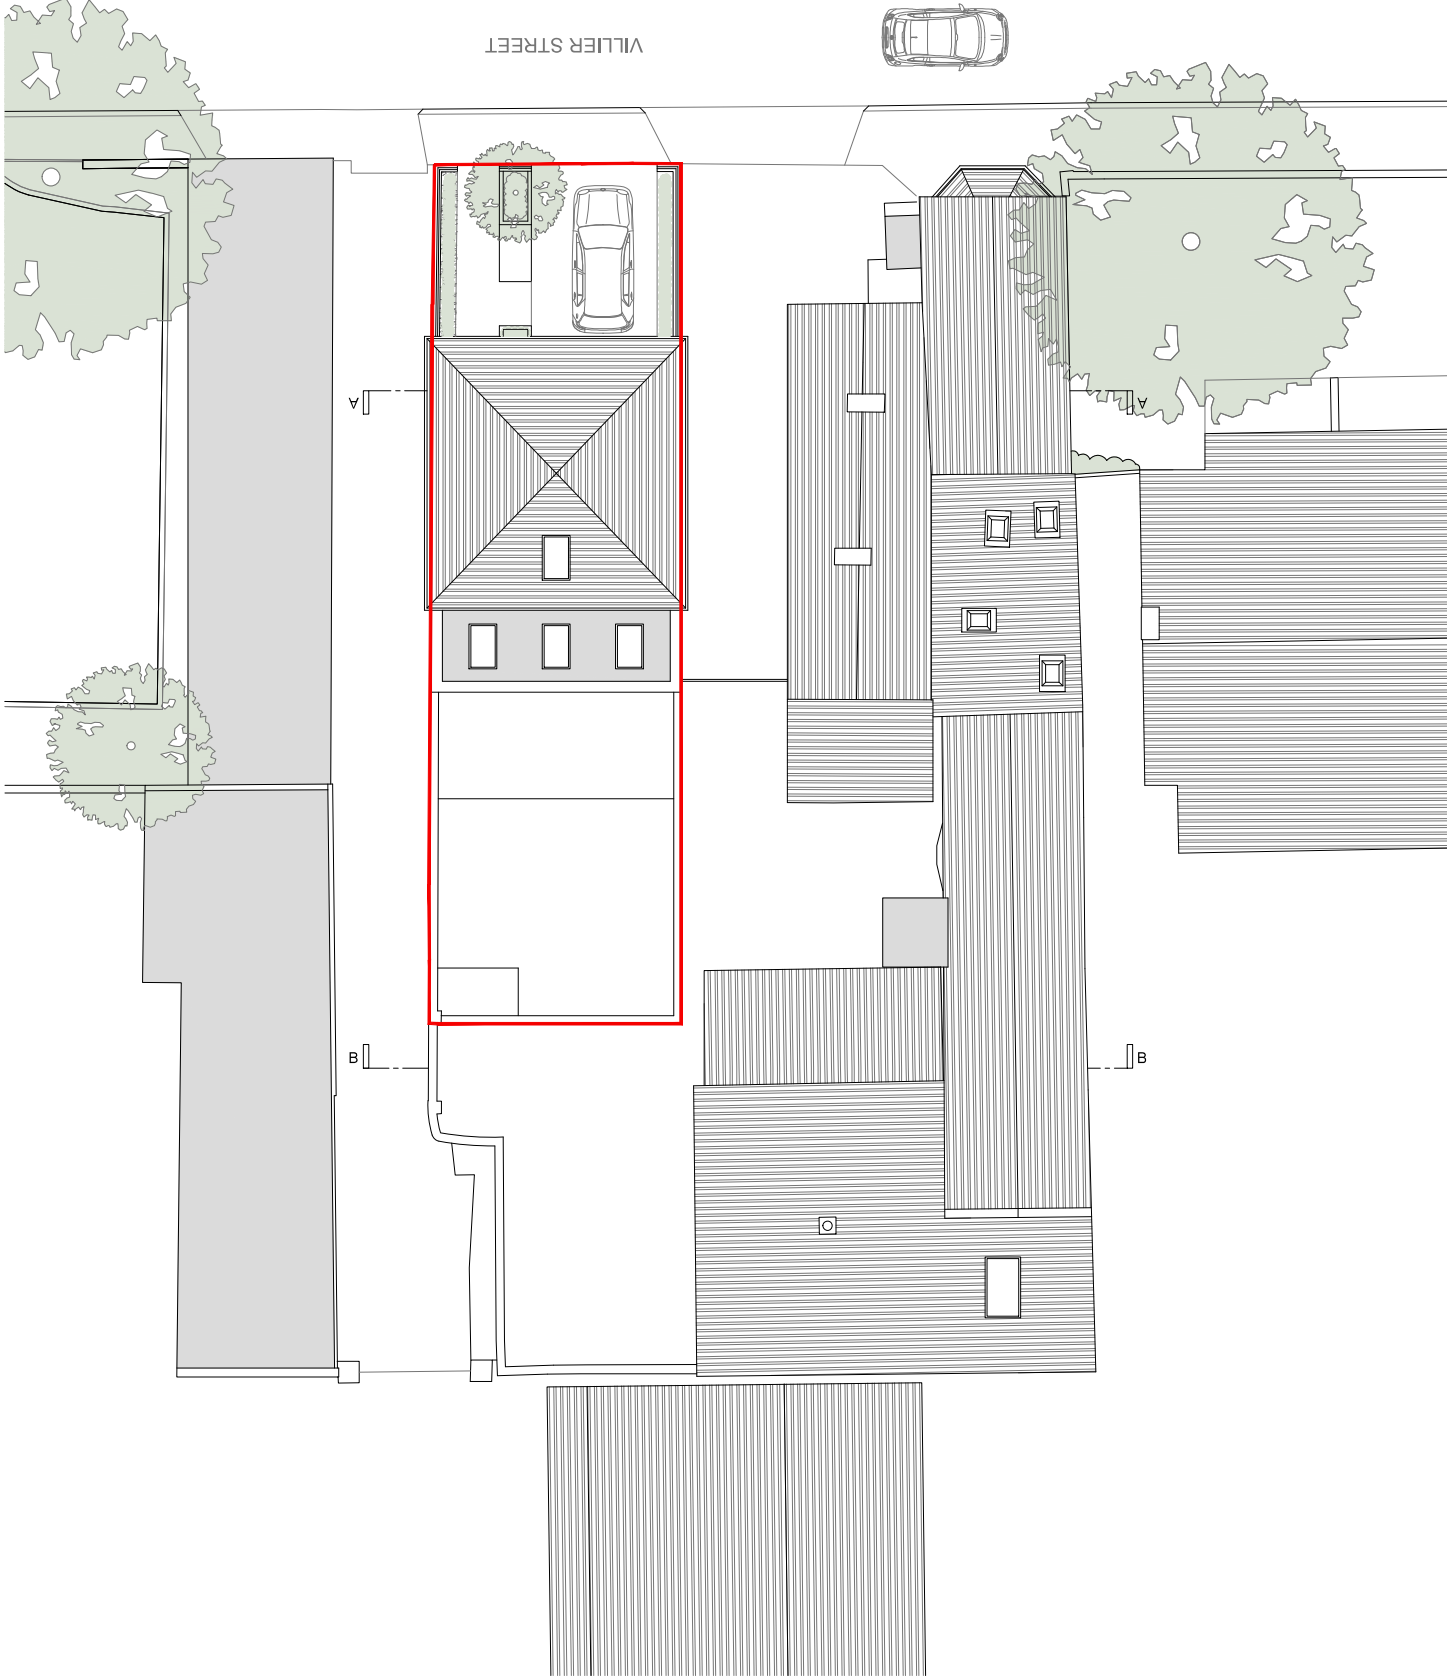

Key Plan

 

Copyright © (c) [Redacted] Urban Architects

Do not scale from this drawing

Report all errors, discrepancies and omissions to the Architect

For information only: 0105(1)-DR-0200-01-UB8-2PU-1-202004

0105(1)-DR-0200-01-UB8-2PU-1-202004

0105(1)-DR-0200-01-UB8-2PU-1-202004

0105(1)-DR-0200-01-UB8-2PU-1-202004

0105(1)-DR-0200-01-UB8-2PU-1-202004

Notes

P02 12.07.2021 Front Garden Updated DL LK

P01 05.04.2021 Planning Application Full Width DL JL

Rev. Date Description

Dim. Chk.

KRU

SIZE

LNI

CKI

LEE

TCH

Client

Villier St Developments

Project

The Load of Hay, 33 Villier Street,
Uxbridge, UB8 2PU

Drawing Info

Proposed South Elevation

Drawing Sheet

Scale

1:100A2
1:200A4

Drawing Number

0105(1)-DR-0200

Revision

P02





Copyright © KruSzeLniCKiLeeTCH
Do not scale from this drawing
Report all errors, discrepancies and omissions to the Architect
KruszeLniCKiLeeTCH Ltd, 100042, 1/200A4


0 1 2 4 6

Notes

P02 12.07.2021 Front Garden Updated DL LK
P01 05.04.2021 Planning Application Full Width DL JL
Rev. Date Description Dm. Chk.

KRU
SZE
LNI
CKI
LEE
TCH

Client
Villier St Developments
Project
The Load of Hay, 33 Villier Street,
Uxbridge, UB8 2PU
Drawing Info
Proposed East Elevation
Drawing Sheet
Scale
1:100A2
1:200A4
Planning Application
Drawing Number
0105(1)-DR-0201
Revision
P02

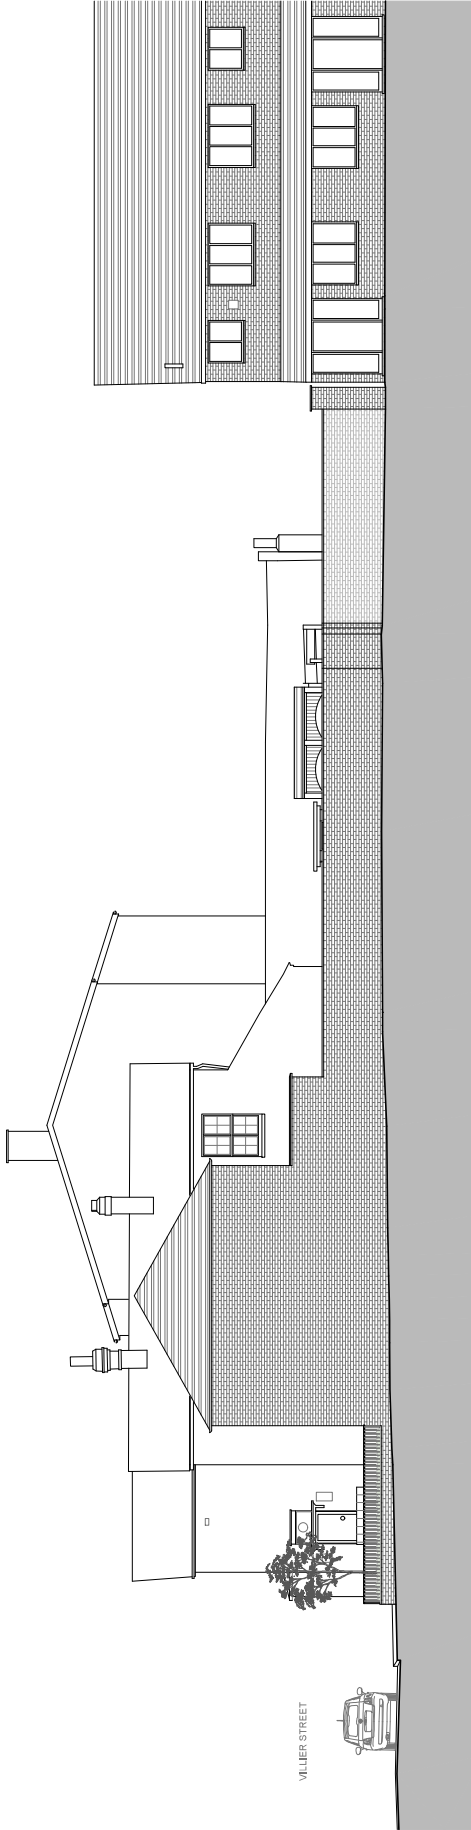

Key Plan



Copyright © KruSzeLniCKiLeeTch Architects
Do not scale from this drawing
Report all errors, discrepancies and omissions to the Architect
at the time of issue. No liability is accepted for errors or omissions.


0	1	2	4	6
---	---	---	---	---

Notes

P02	12.07.2021	Front Garden Updated	DL, LK
P01	05.04.2021	Planning Application: Full Width	DL, JL
Rev.	Date	Description	Drawn By

KRU
SZE
LNI
CKI
LEE
TCH

Client	Villier St Developments
Project	The Load of Hay, 33 Villier Street, Uxbridge, UB8 2PU
Drawing Title	Proposed West Elevation
Drawing Status	Planning Application
Scale	1:100/A2 1:200/A4
Drawing Number	0105(1)-DR-0202
Revision	P02

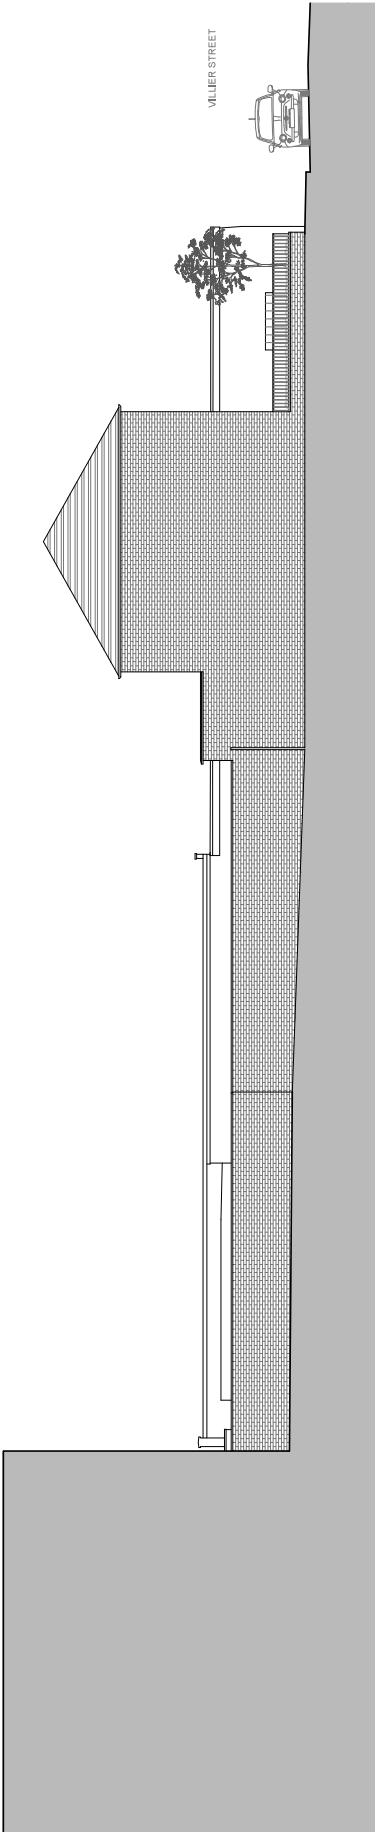

Key Plan



Copyright © Kruze Architects Ltd. All Rights Reserved
Do not scale from this drawing
Report all errors, discrepancies and omissions to the Architect
immediately upon receipt of this drawing for correction

0

1

2

4


6

Notes

P01	05.04.2021	Planning Application: Full Width	Dr. J.L.
Rev.	Date	Description	Dr. Chk.

KRU SIZE LNI CKI LEE TCH

Client	Villier St Developments
Project	The Load of Hay, 33 Villier Street, Uxbridge, UB8 2PU
Drawing Title	Proposed Section AA
Drawing Sheet	Scale
Planning Application	1:100/A2
Drawing Number	1:200/A4
Revision	0105(1)-DR-0300
P01	

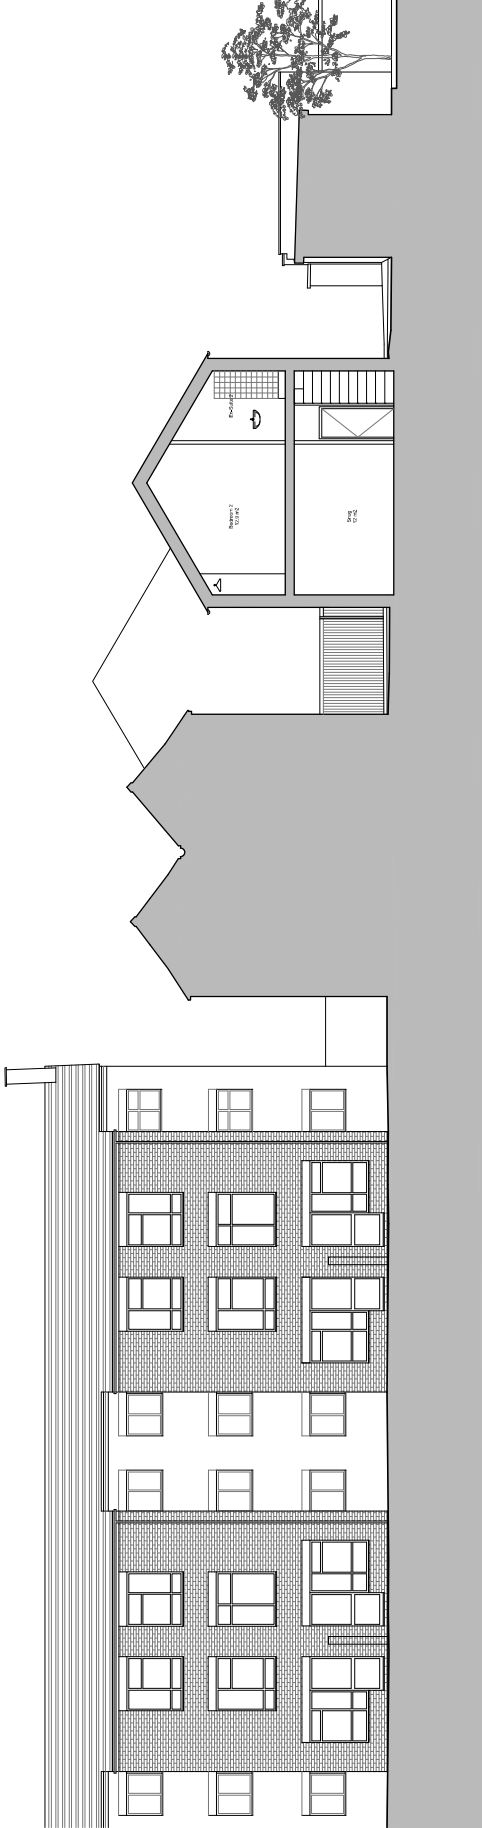



Copyright © Kruzecki Linn Architects
Do not scale from this drawing
Report all errors, discrepancies and omissions to the Architect
at the earliest opportunity for rectification prior to construction

0 1 2 4 6

Notes

P01 05.04.2021 Planning Application Full Width D.L.
Rev. Date Description Dm. Chk.

KRU
SIZE
LNI
CKI
LEE
TCH

Client	Villier St Developments
Project	The Load of Hay, 33 Villier Street, Uxbridge, UB8 2PU
Drawing Title	Proposed Section BB
Drawing Sheet	
Scale	1:100A2 1:200A4
Planning Application	
Drawing Number	0105(1)-DR-0301
Revision	P01

