



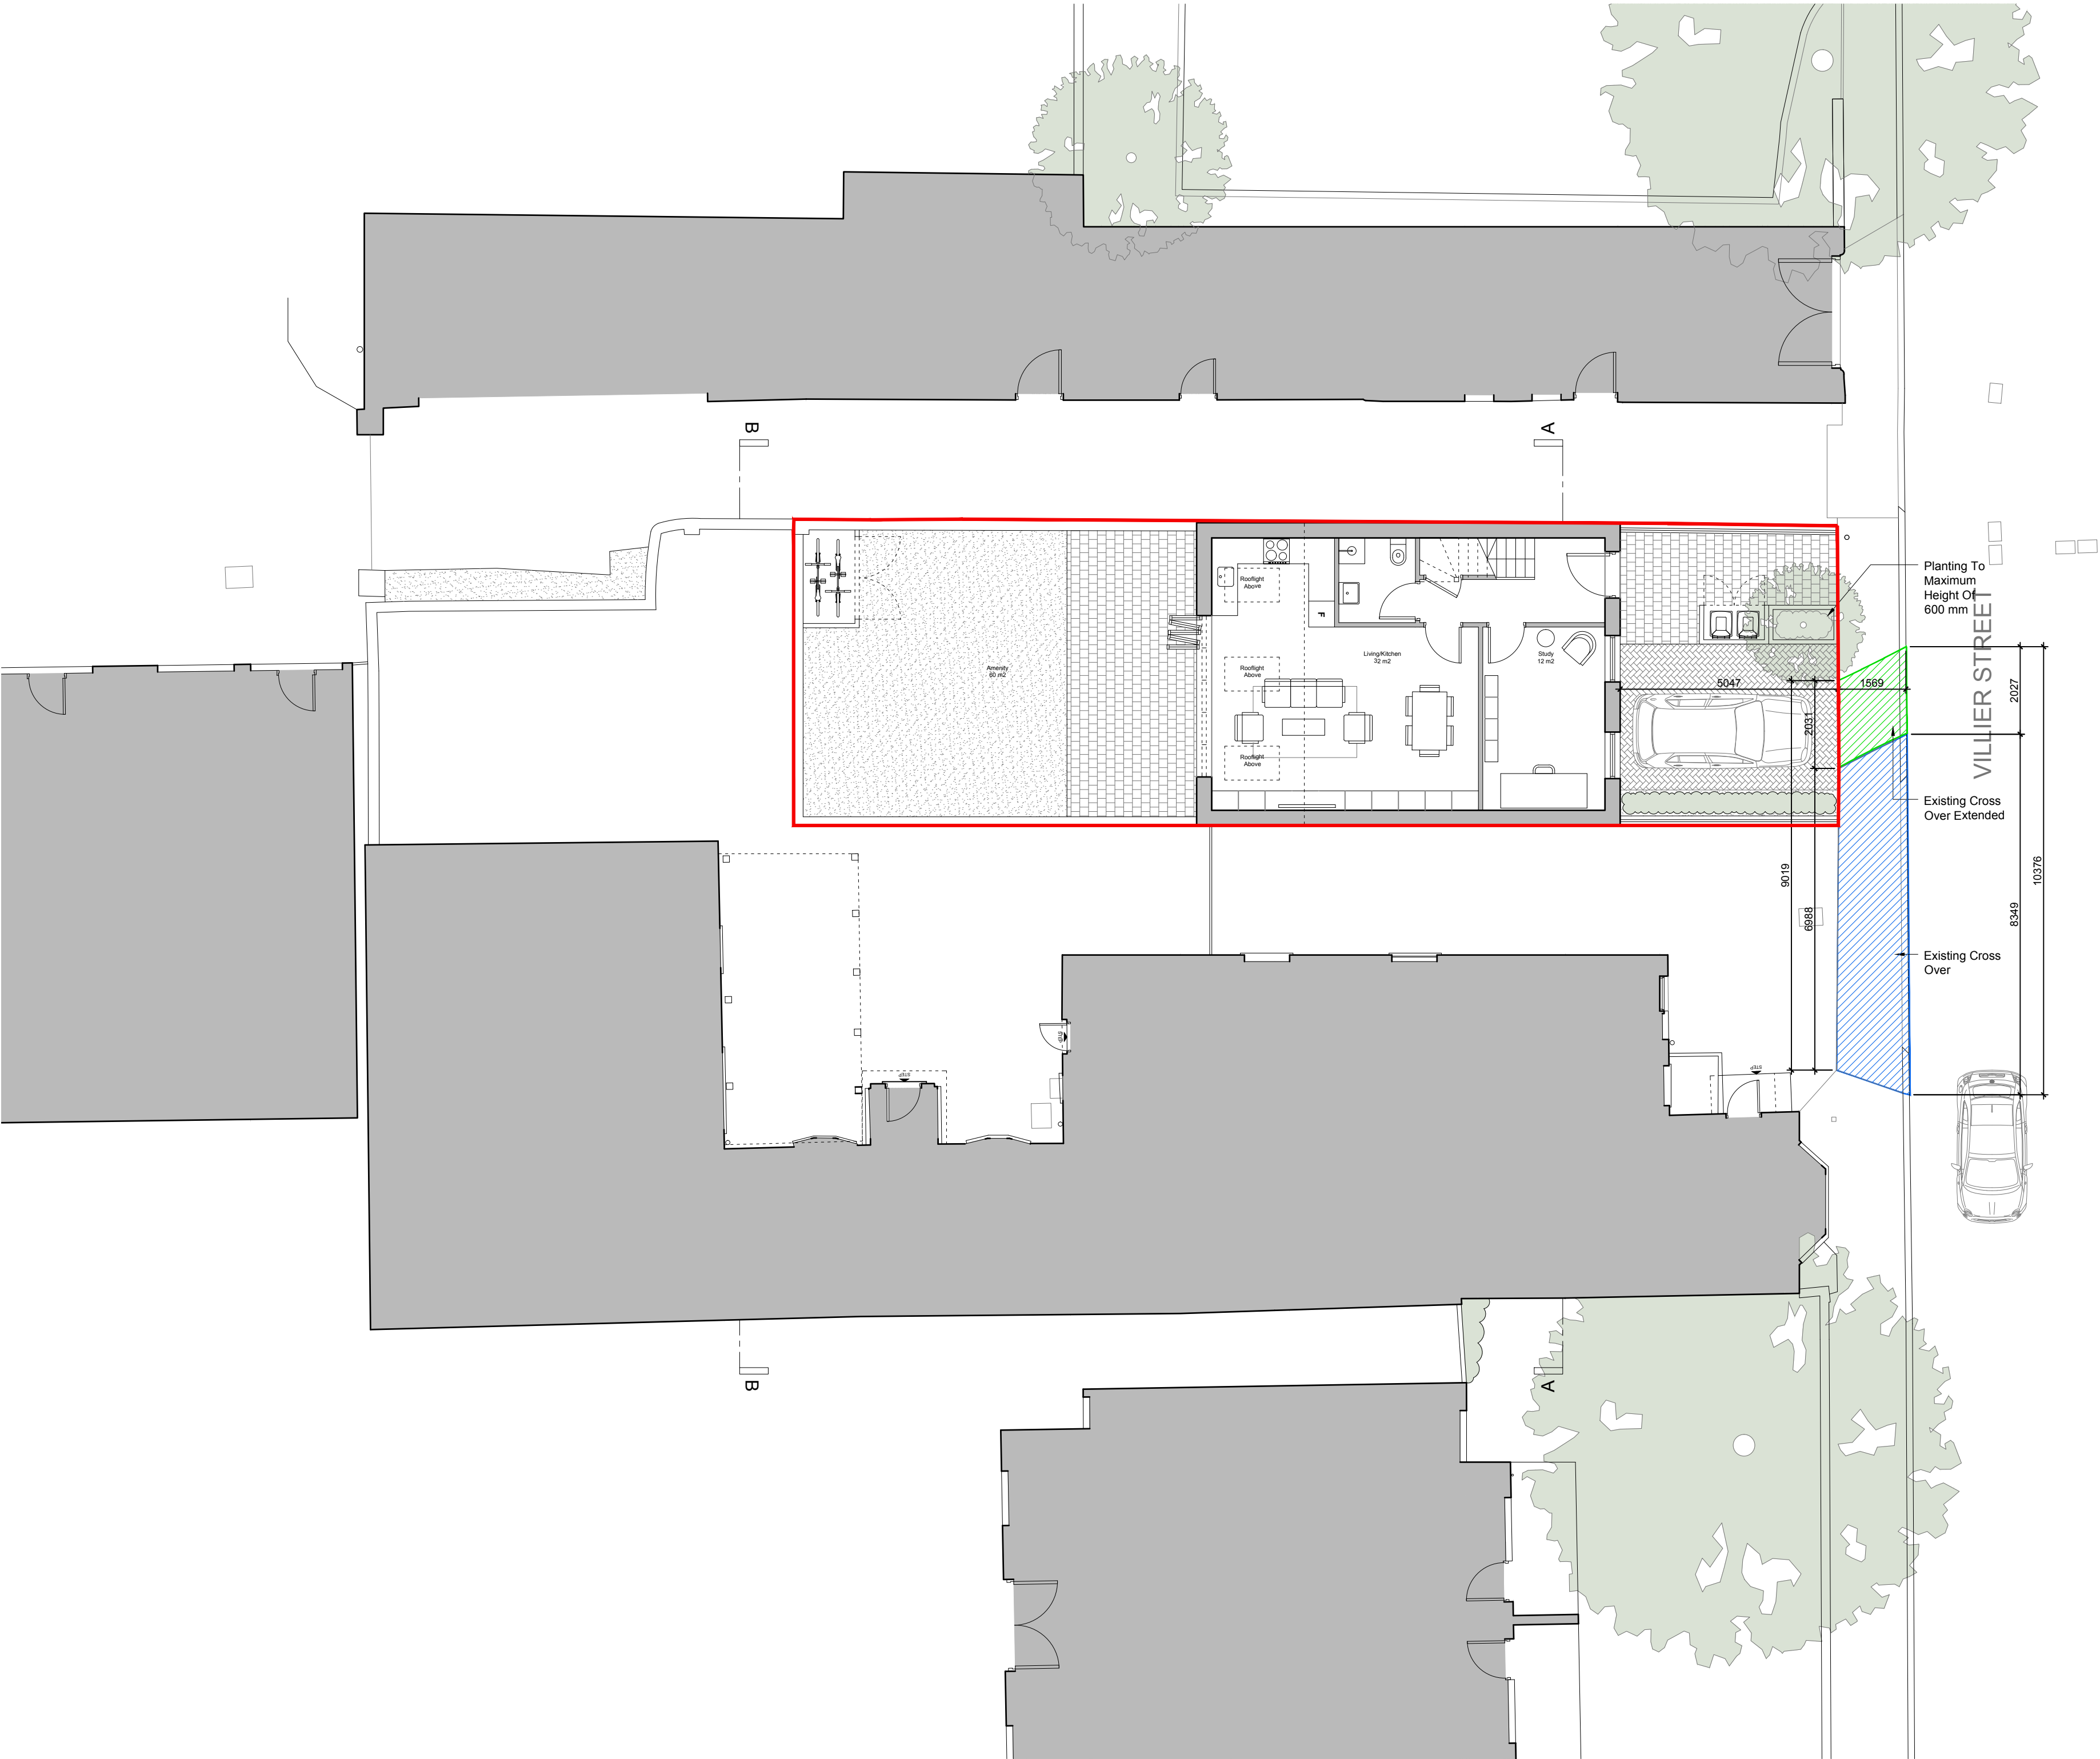

Key Plan

 

Copyright © Kruszelecki Leetch Architects
Do not scale from this drawing
Report all errors, discrepancies and omissions to the Architect
All dimensions must be checked on site prior to construction

0 1 2 4 6

Notes
Application boundary

P02	28.04.2021	Revised To PO's Comment	DL	LK
P01	05.04.2021	Planning Application, Full Width	DL	JK
Rev.	Date	Description	Drn.	Chk.

KRU
SZE
LNI
CKI
LEE
TCH

75A Regent Studios
8 Andrews Road
London E8 4QN
T 020 3903 0762
T 020 3875 8345
office@klarchitects.co.uk
www.klarchitects.co.uk

Client
Villier St Developments

Project
The Load of Hay, 33 Villier Street,
Uxbridge, UB8 2PU


Drawing Title
Proposed Ground Floor Plan

Drawing Status
Planning Application


Scale
1:100/A2
1:200/A4

Drawing Number
0105(1)-DR-0102

Revision
P02

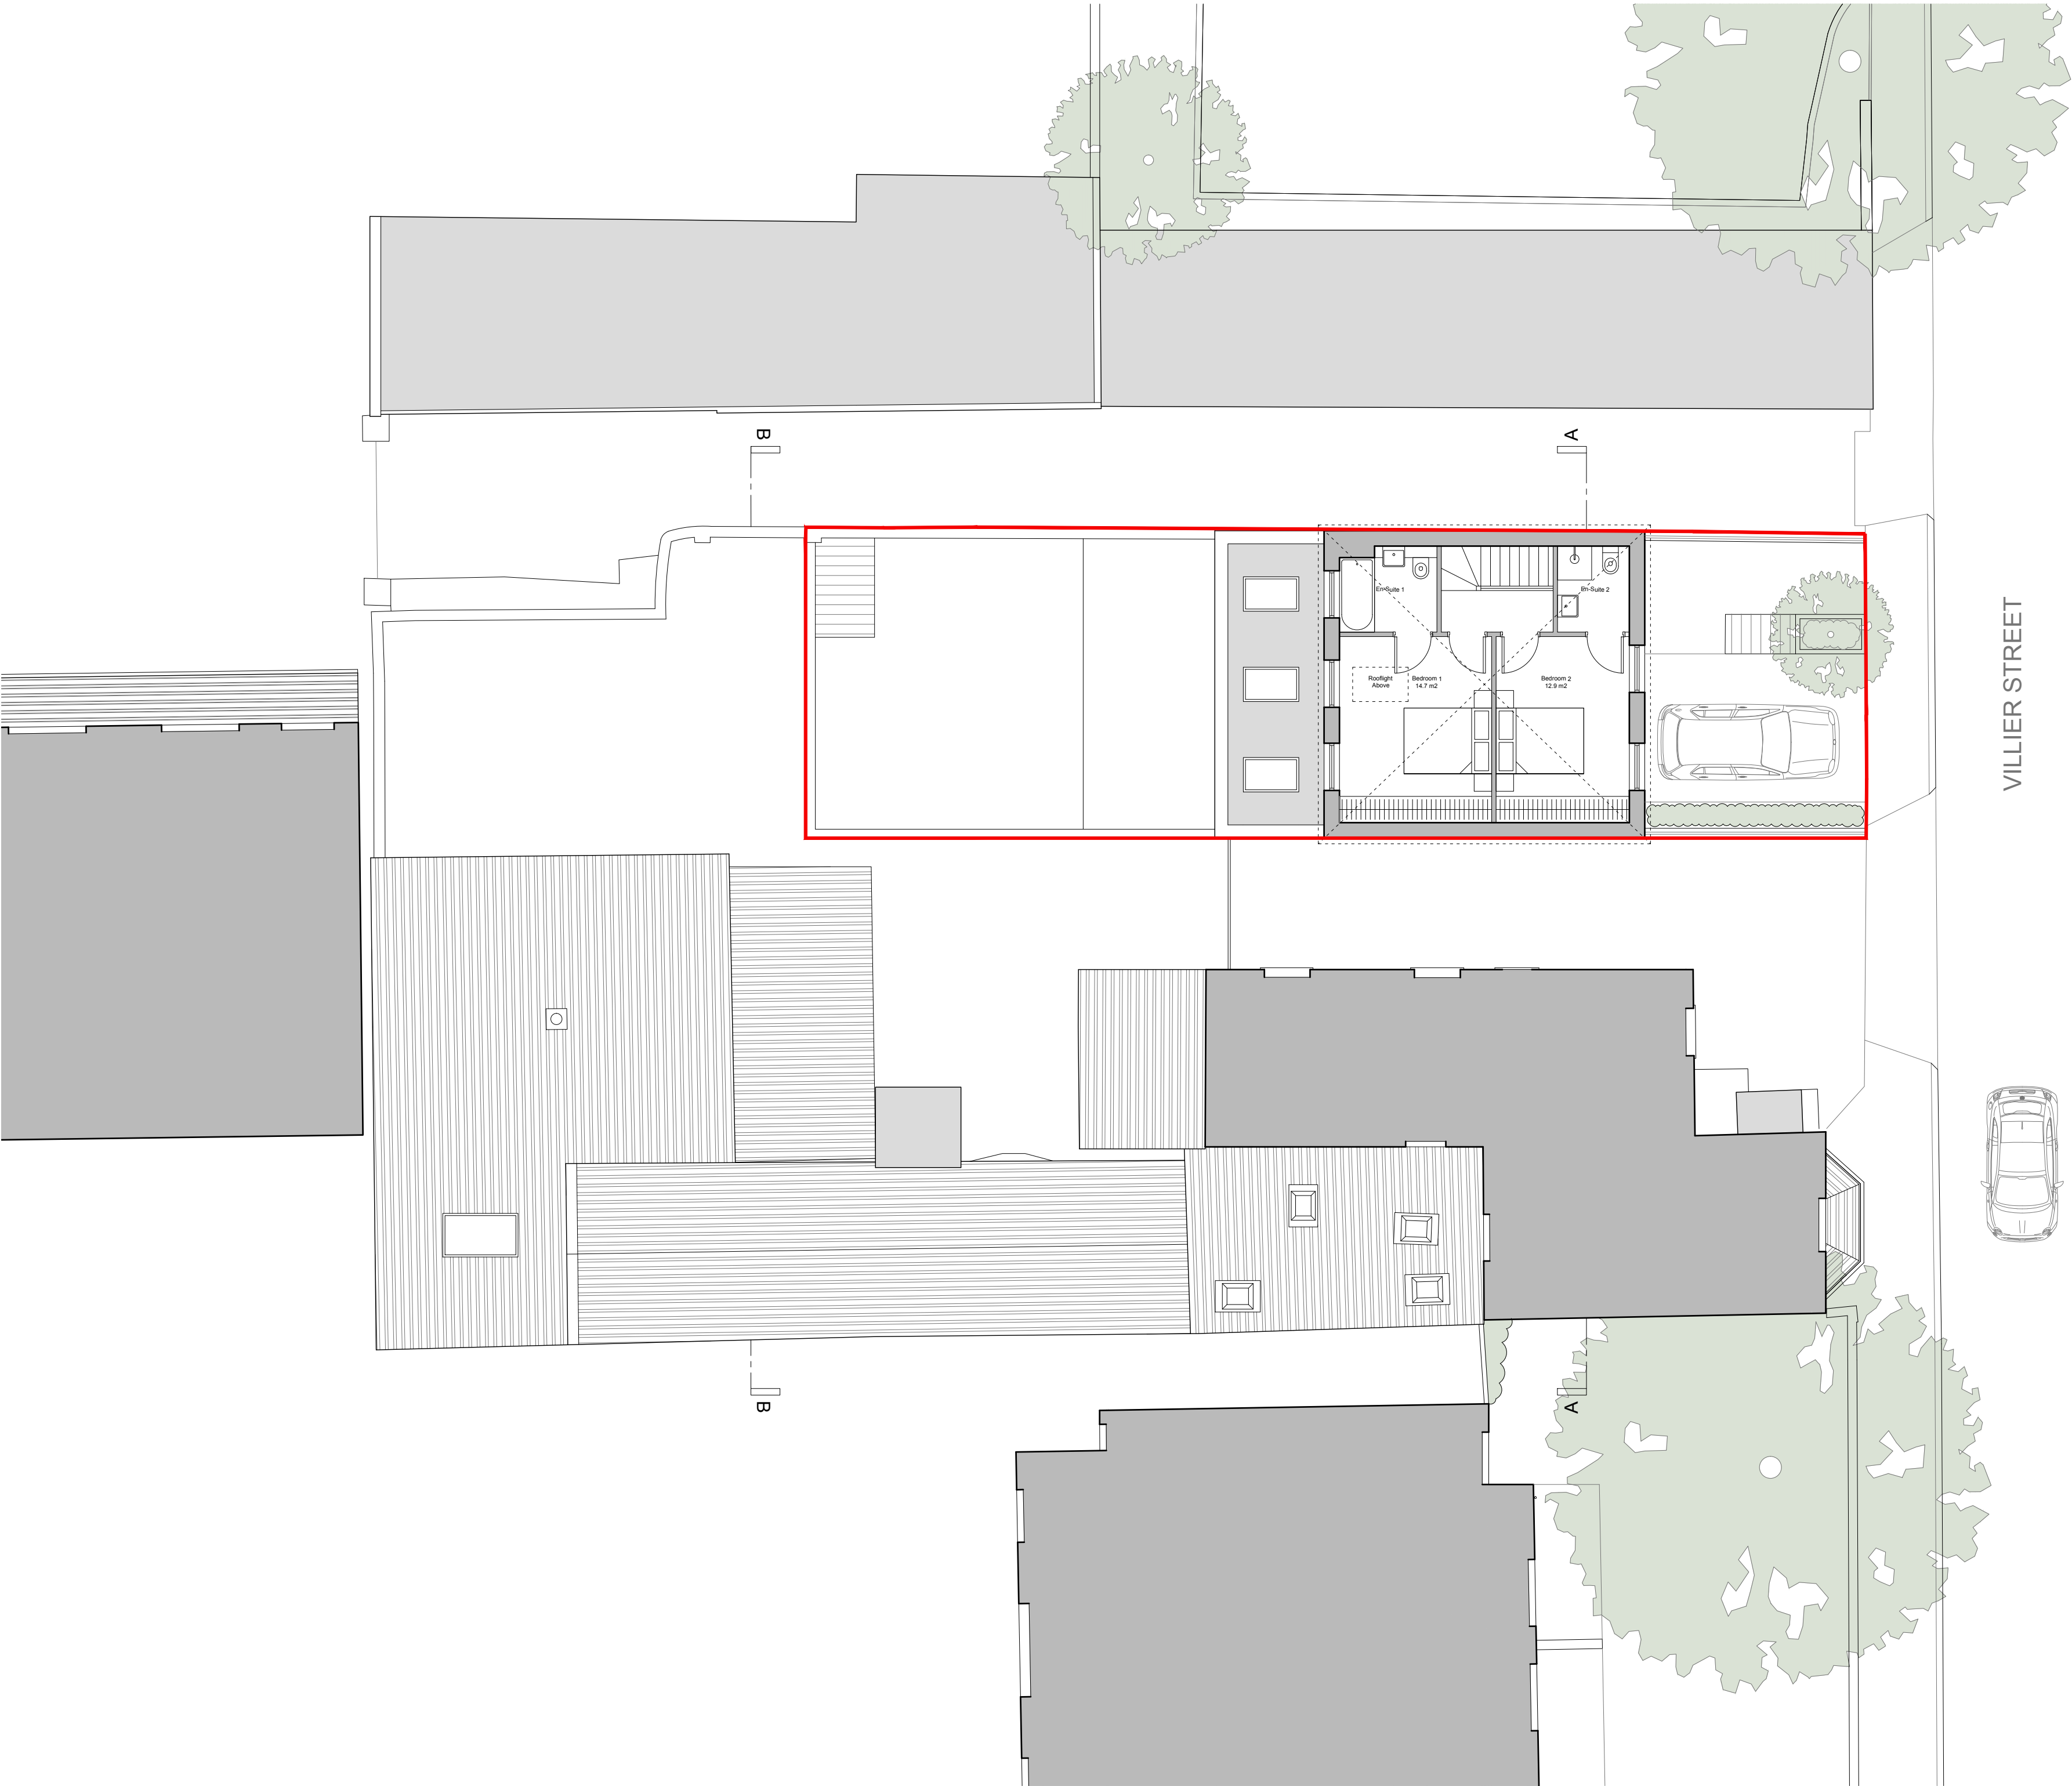

Key Plan

 

Copyright © Kruszeński Leetch Architects
Do not scale from this drawing
Report all errors, discrepancies and omissions to the Architect
All dimensions must be checked on site prior to construction

0 1 2 4 6


Notes
Application boundary

Rev.	Date	Description	Dm.	Chk.
P01	05.04.2021	Planning Application, Full Width	DL	JL


KRU
SZE
LNI
CKI
LEE
TCH

75A Regent Studios
8 Andrews Road
London E8 4QN
T 020 3903 0762
T 020 3875 8345
office@karchitects.co.uk
www.karchitects.co.uk

Client	Villier St Developments
Project	The Load of Hay, 33 Villier Street, Uxbridge, UB8 2PU
Drawing Title	Proposed First Floor Plan
Drawing Status	Planning Application
Drawing Number	0105(1)-DR-0103
Scale	1:100/A2 1:200/A4
Revision	P01

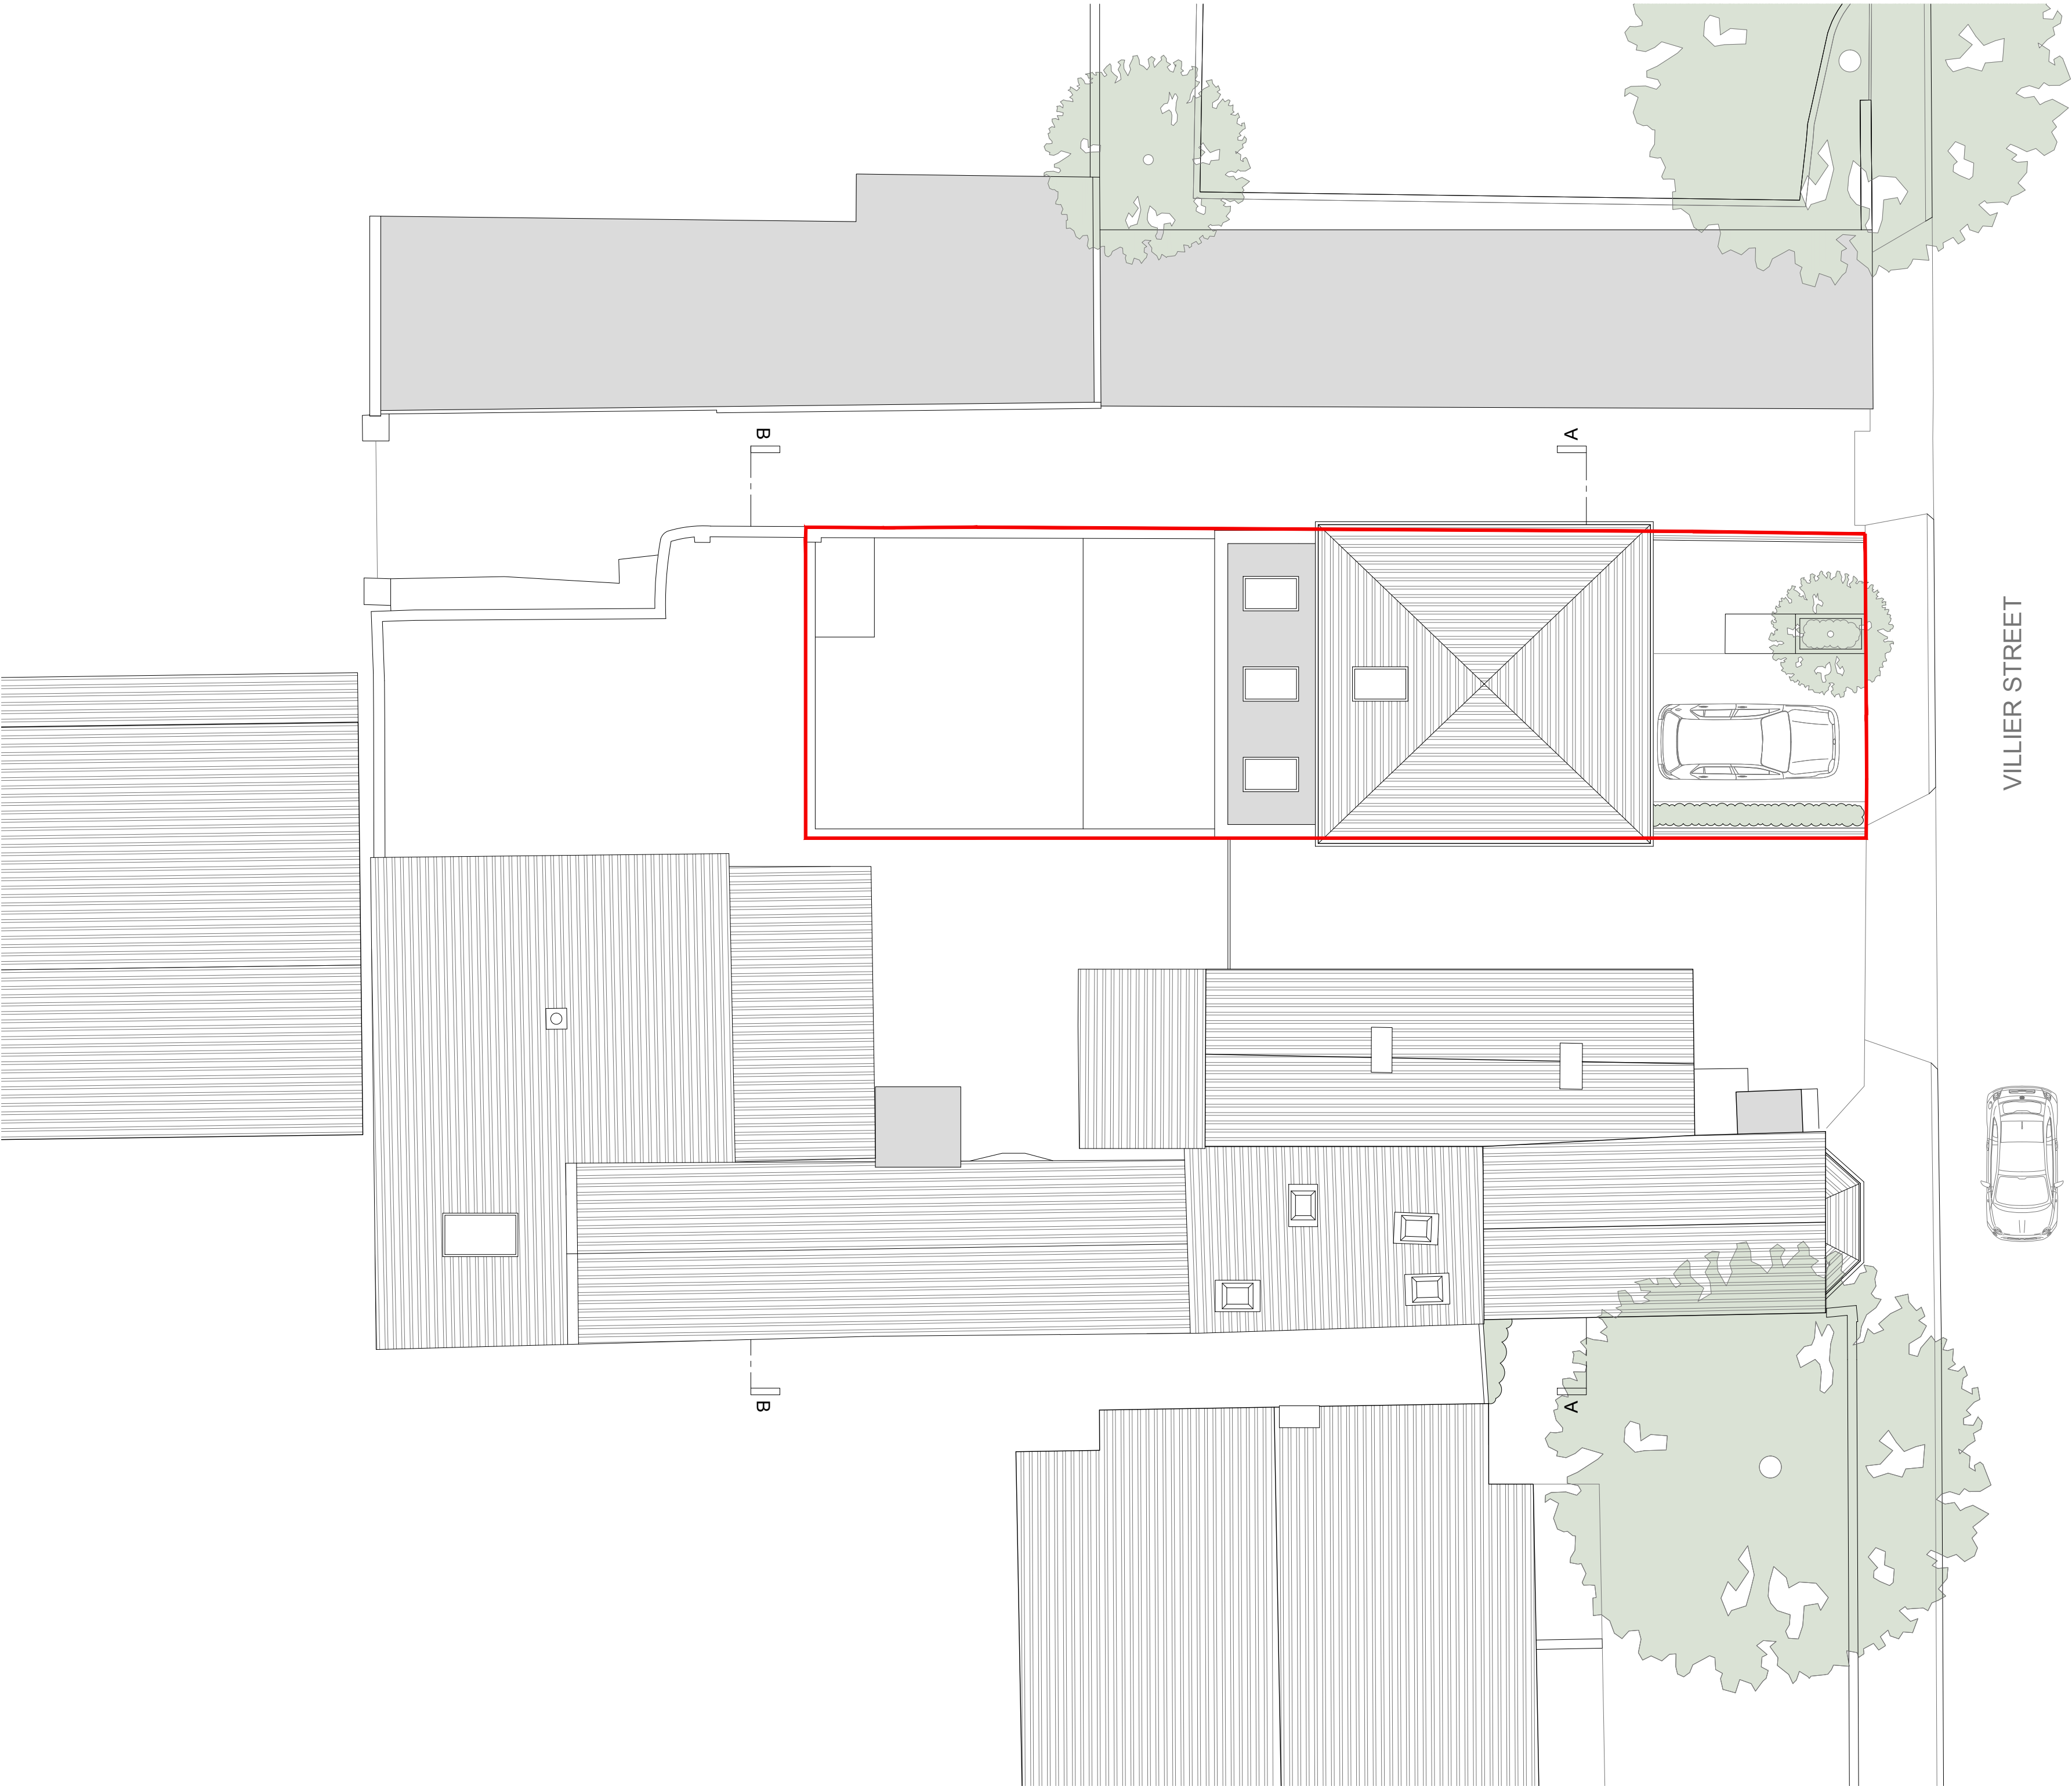

Key Plan

 

Copyright © Kruszeński Leetch Architects
Do not scale from this drawing
Report all errors, discrepancies and omissions to the Architect
All dimensions must be checked on site prior to construction

0 1 2 4 6

Notes
Application boundary

P01	05.04.2021	Planning Application, Full Width	DL	JL
Rev.	Date	Description	Drm. Chk.	

KRU
SZE
LNI
CKI
LEE
TCH

75A Regent Studios
8 Andrews Road
London E8 4QN
T 020 3903 0762
T 020 3875 8345
office@klarchitects.co.uk
www.klarchitects.co.uk

Client
Villier St Developments

Project
The Load of Hay, 33 Villier Street,
Uxbridge, UB8 2PU


Drawing Title
Proposed Roof Plan

Drawing Status	Scale
Planning Application	1:100/A2 1:200/A4

Drawing Number	Revision
0105(1)-DR-0104	P01



Key Plan

 

Copyright © Kruszeński Leetch Architects

Do not scale from this drawing
Report all errors, discrepancies and omissions to the Architect
All dimensions must be checked on site prior to construction

0 1 2 4 6

Notes

P01	05.04.2021	Planning Application, Full Width	DL	JL
Rev.	Date	Description	Drm. Chk.	

KRU
SZE
LNI
CKI
LEE
TCH

75A Regent Studios
8 Andrews Road
London E8 4QN
T 020 3903 0762
office@karchitects.co.uk
www.karchitects.co.uk

Client
Villier St Developments

Project
The Load of Hay, 33 Villier Street,
Uxbridge, UB8 2PU

Drawing Title
Proposed South Elevation

Drawing Status	Scale
Planning Application	1:100/A2 1:200/A4

Drawing Number	Revision
0105(1)-DR-0200	P01



Key Plan



Copyright © Kruszeński Leetch Architects

Do not scale from this drawing
Report all errors, discrepancies and omissions to the Architect
All dimensions must be checked on site prior to construction

0 1 2 4 6

Notes

P01	05.04.2021	Planning Application, Full Width	DL	JL
Rev.	Date	Description	Drn.	Chk.

KRU
SZE
LNI
CKI
LEE
TCH

75A Regent Studios
8 Andrews Road
London E8 4QN
T 020 3903 0762
T 020 3875 8345
office@karchitects.co.uk
www.karchitects.co.uk


Client
Villier St Developments

Project
The Load of Hay, 33 Villier Street,
Uxbridge, UB8 2PU


Drawing Title
Proposed East Elevation

Drawing Status	Scale
Planning Application	1:100/A2 1:200/A4

Drawing Number	Revision
0105(1)-DR-0201	P01

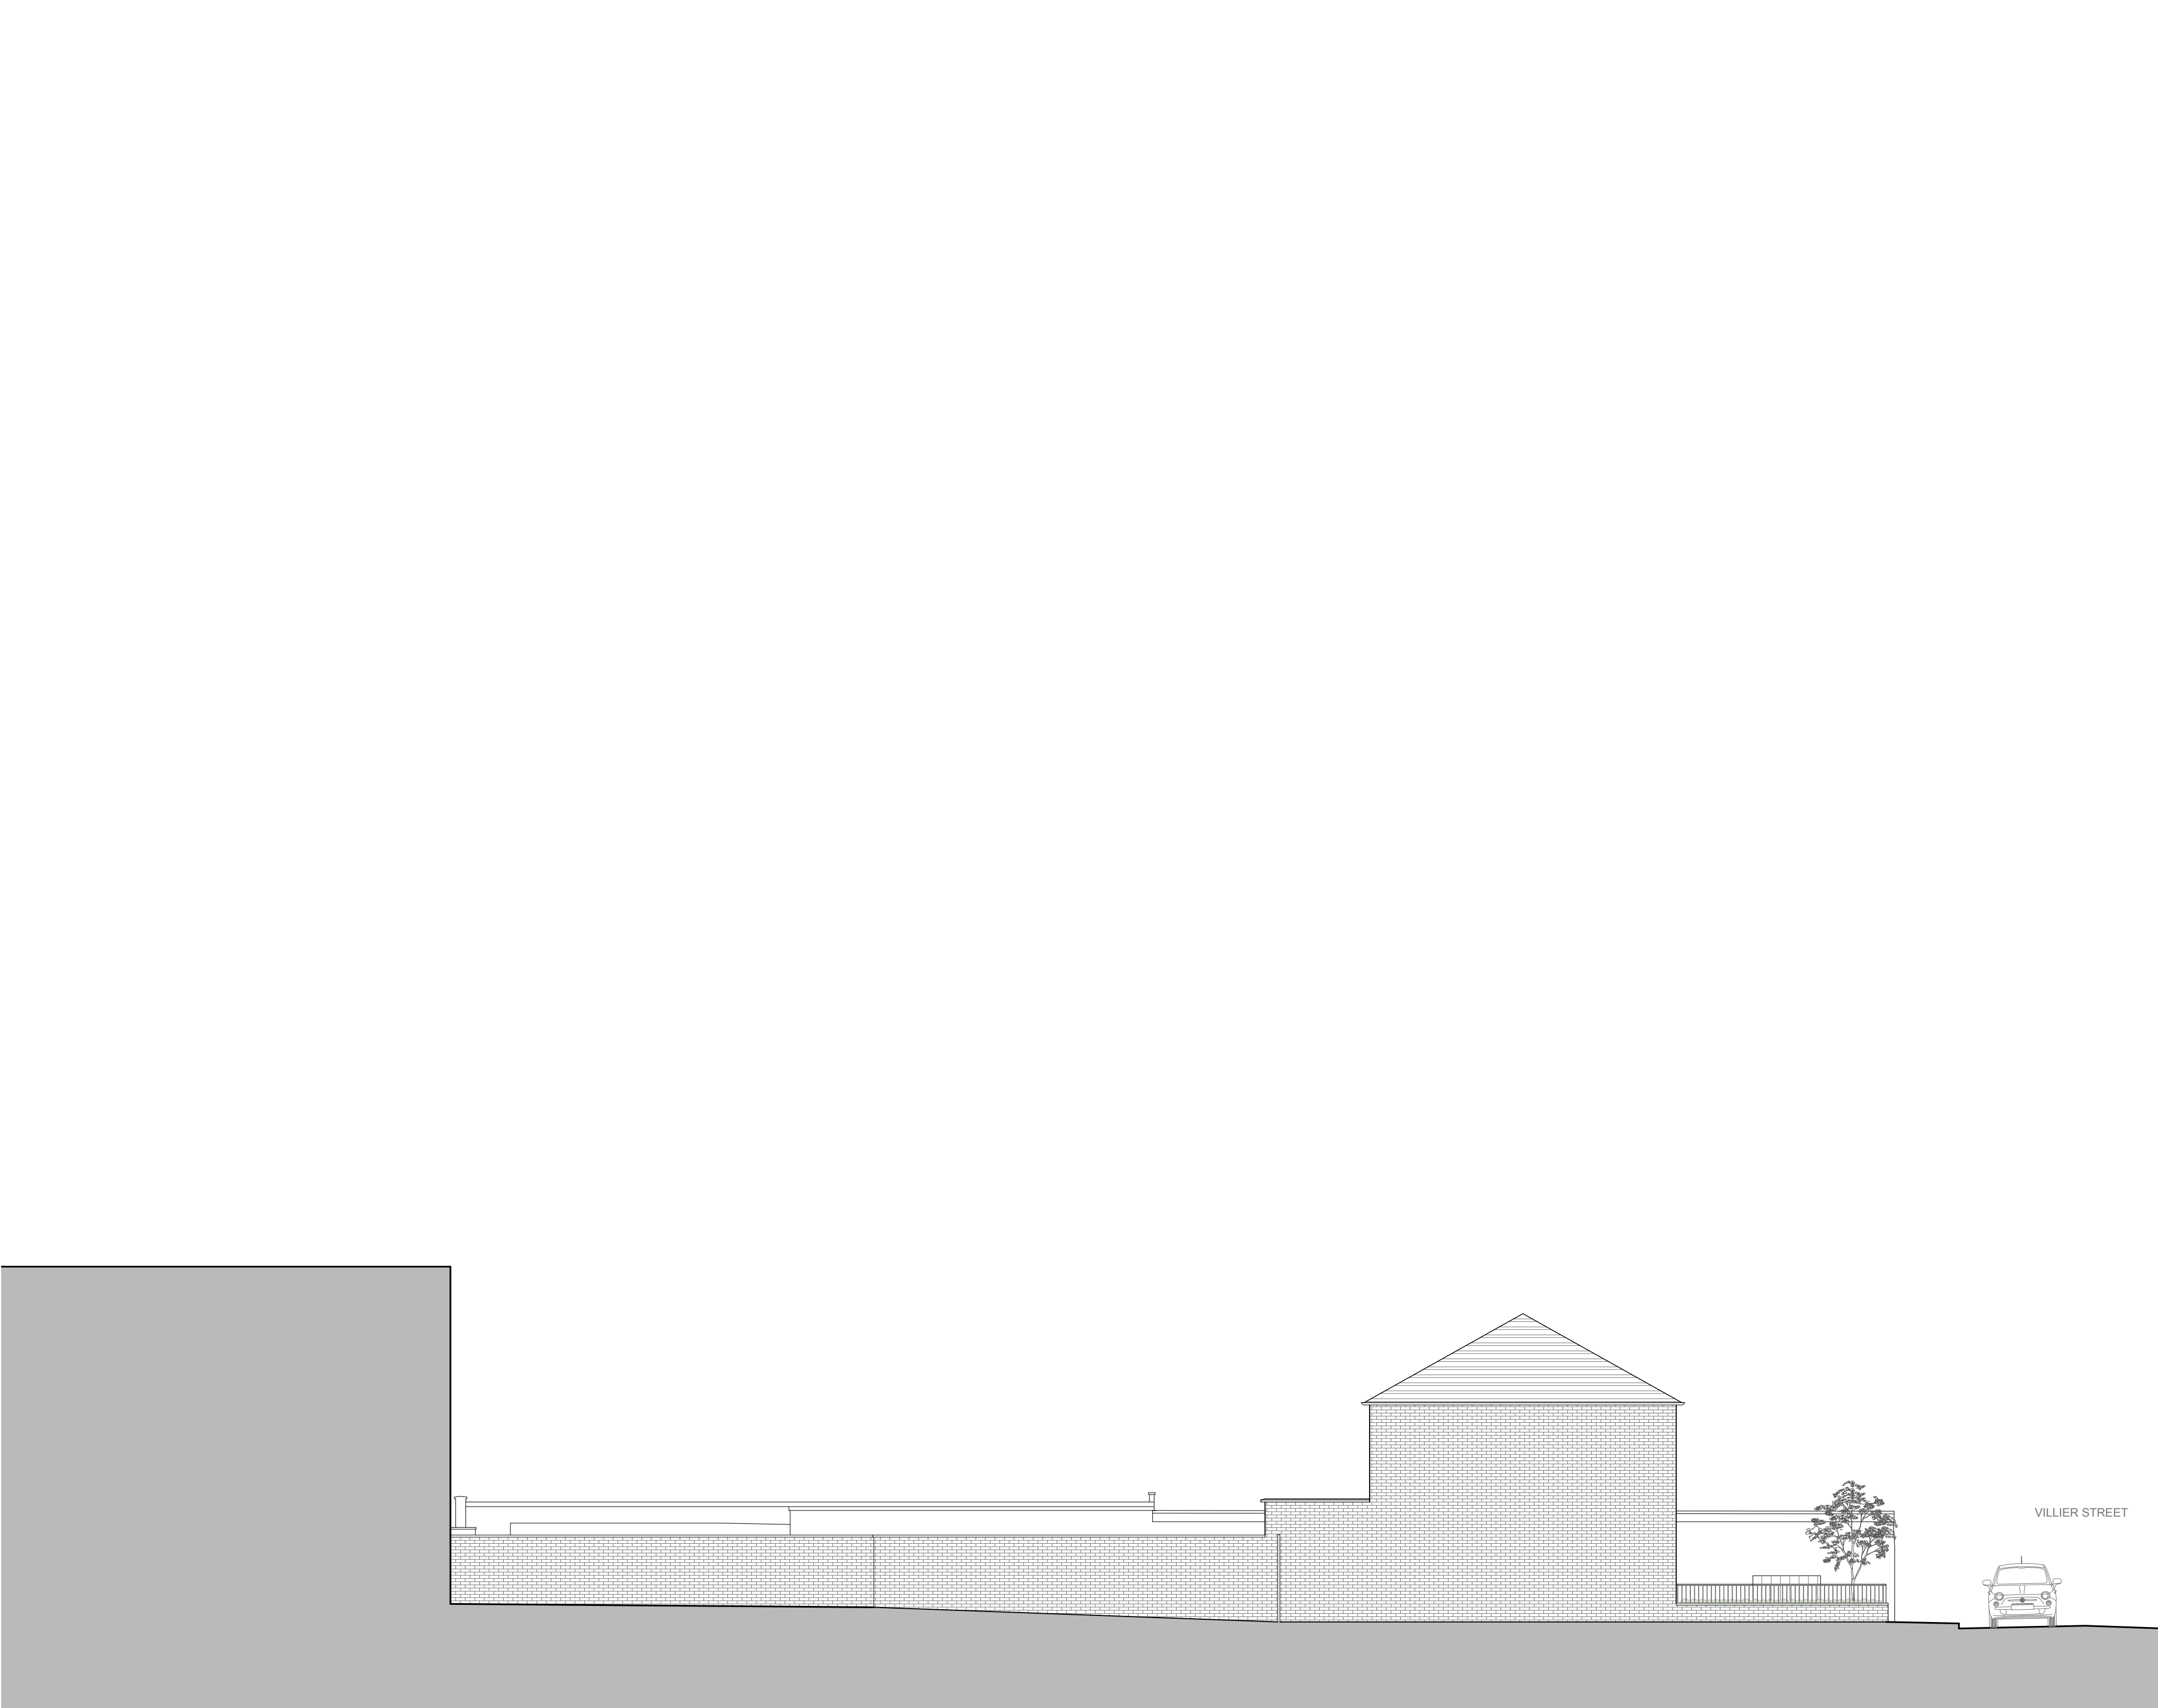

Key Plan

 

Copyright © Kruszeński Leetch Architects
Do not scale from this drawing
Report all errors, discrepancies and omissions to the Architect
All dimensions must be checked on site prior to construction

0 1 2 4 6

Notes

P01	05.04.2021	Planning Application, Full Width	DL	JL
Rev.	Date	Description	Drn.	Chk.

KRU
SZE
LNI
CKI
LEE
TCH

75A Regent Studios
8 Andrews Road
London E8 4QN
T 020 3903 0762
T 020 3875 8345
office@klarchitects.co.uk
www.klarchitects.co.uk

Client

Villier St Developments

Project

The Load of Hay, 33 Villier Street,
Uxbridge, UB8 2PU


Drawing Title

Proposed West Elevation

Drawing Status	Scale
Planning Application	1:100/A2 1:200/A4
Drawing Number	Revision
0105(1)-DR-0202	P01



Key Plan

 

Copyright © Kruszelnicki Leetch Architects
Do not scale from this drawing
Report all errors, discrepancies and omissions to the Architect
All dimensions must be checked on site prior to construction



Notes

P01	05.04.2021	Planning Application, Full Width	DL	JL
Rev.	Date	Description	Drn.	Chk.


KRU
SZE
LNI
CKI
LEE
TCH

75A Regent Studios
8 Andrews Road
London E8 4QN
T 020 3903 0762
office@klarchitects.co.uk
www.klarchitects.co.uk

Client	
Villier St Developments	
Project	
The Load of Hay, 33 Villier Street, Uxbridge, UB8 2PU	
Drawing Title	
Proposed Section AA	
Drawing Status	Scale
Planning Application	1:100/A2 1:200/A4
Drawing Number	Revision
0105(1)-DR-0300	P01



Key Plan

 

Copyright © Kruszeński Leetch Architects

Do not scale from this drawing
Report all errors, discrepancies and omissions to the Architect
All dimensions must be checked on site prior to construction

0 1 2 4 6

Notes

P01	05.04.2021	Planning Application, Full Width	DL	JL
Rev.	Date	Description	Drn.	Chk.

KRU
SZE
LNI
CKI
LEE
TCH

75A Regent Studios
8 Andrews Road
London E8 4QN
T 020 3903 0762
T 020 3875 8345
office@klarchitects.co.uk
www.klarchitects.co.uk

Client
Villier St Developments

Project
The Load of Hay, 33 Villier Street,
Uxbridge, UB8 2PU

Drawing Title
Proposed Section BB

Drawing Status	Scale
Planning Application	1:100/A2 1:200/A4

Drawing Number	Revision
0105(1)-DR-0301	P01