

Copyright © Kruszelnicki Leetch Architects
Do not scale from this drawing
Report all errors, discrepancies and omissions to the Architect
All dimensions must be checked on site prior to construction



Notes
Application boundary





P01	26.02.2021	Planning Application, Full Width	DL	LK
Rev.	Date	Description	Drn.	Chk.

KRU
SZE
LNI
CKI
LEE
TCH

6 Westgate Street
London E8 3RN
T 020 8965 5888
T 020 8533 3358
office@klarchitects.co.uk
www.klarchitects.co.uk

Client	Villier St Developments
Project	The Load of Hay, 33 Villier Street, Uxbridge, UB8 2PU
Drawing Title	Existing Site Location Plan
Drawing Status	Planning Application
Scale	1:1250/A3
Drawing Number	0105(1)-DR-0010
Revision	P01

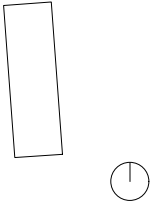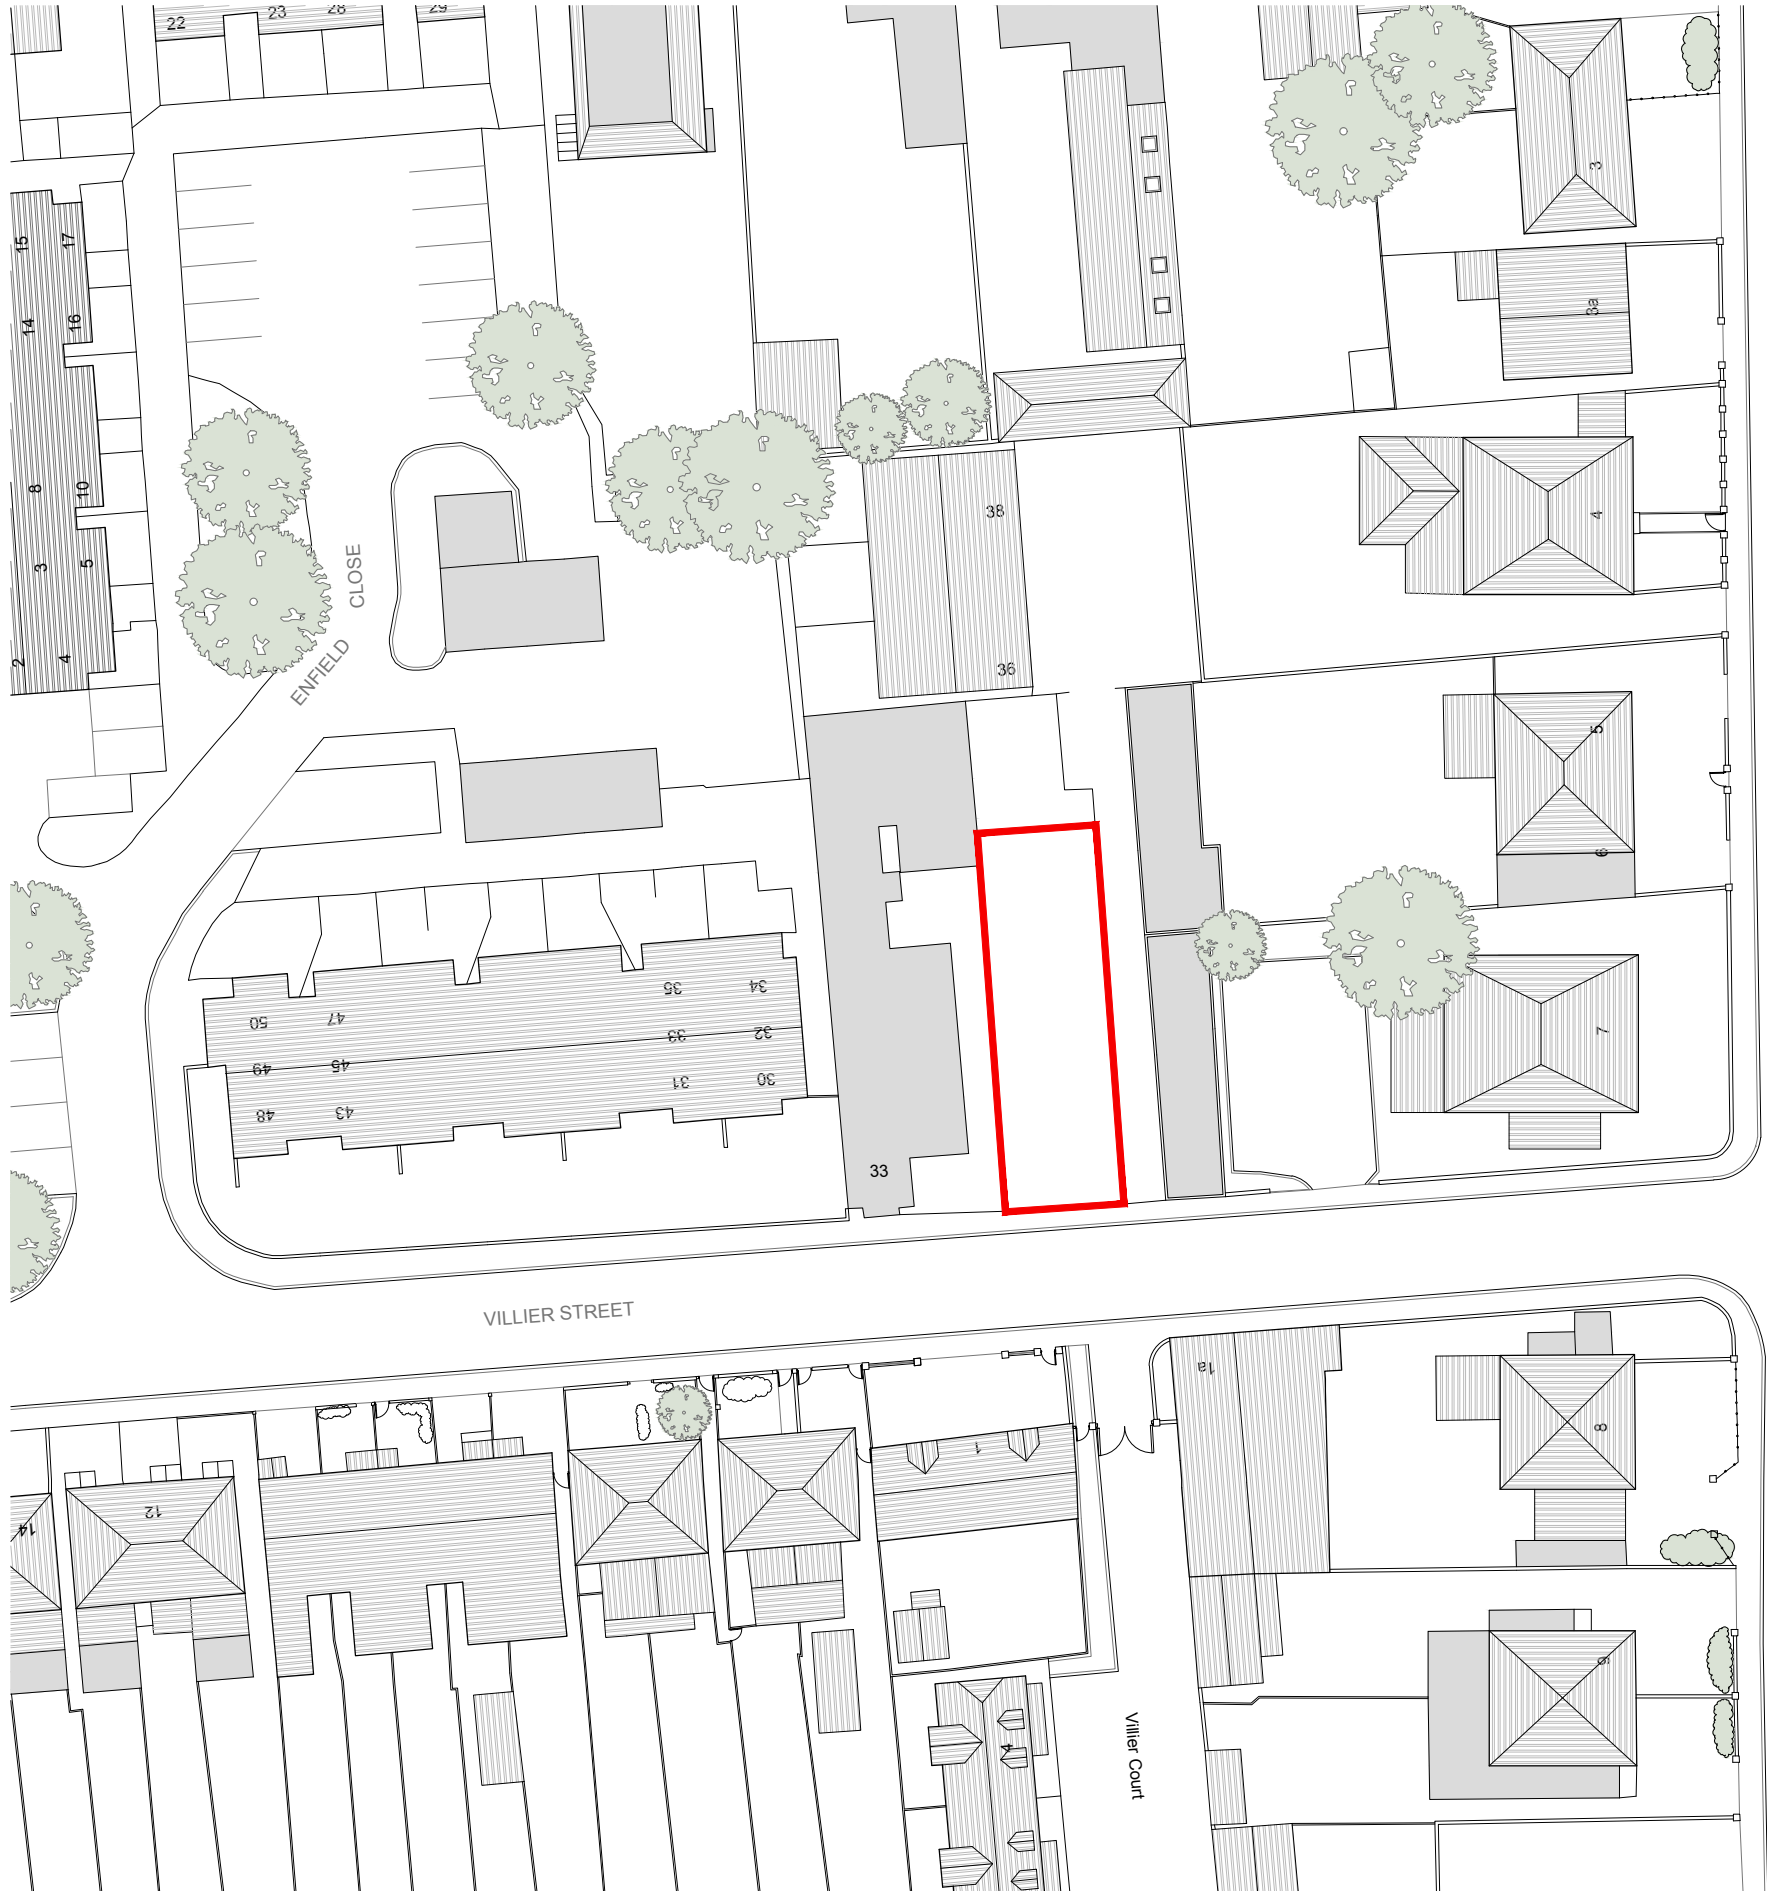

Copyright © Kruszeński Leetch Architects
Do not scale from this drawing
Report all errors, discrepancies and omissions to the Architect
All dimensions must be checked on site prior to construction

0 1 5 10 15 20

Notes
Application boundary

P01	26.02.2021	Planning Application, Full Width	DL	JL
Rev.	Date	Description	Drn.	Chk.

KRU
SZE
LNI
CKI
LEE
TCH

6 Westgate Street
London E8 3RN
T 020 8965 5888
T 020 8533 3358
office@klarchitects.co.uk
www.klarchitects.co.uk

Client
Villier St Developments

Project
The Load of Hay, 33 Villier Street, Uxbridge,
UB8 2PU


Drawing Title
Existing Site Block Plan

Drawing Status
Planning Application


Scale
1:500/A3

Drawing Number
0105(1)-DR-0011

Revision
P01

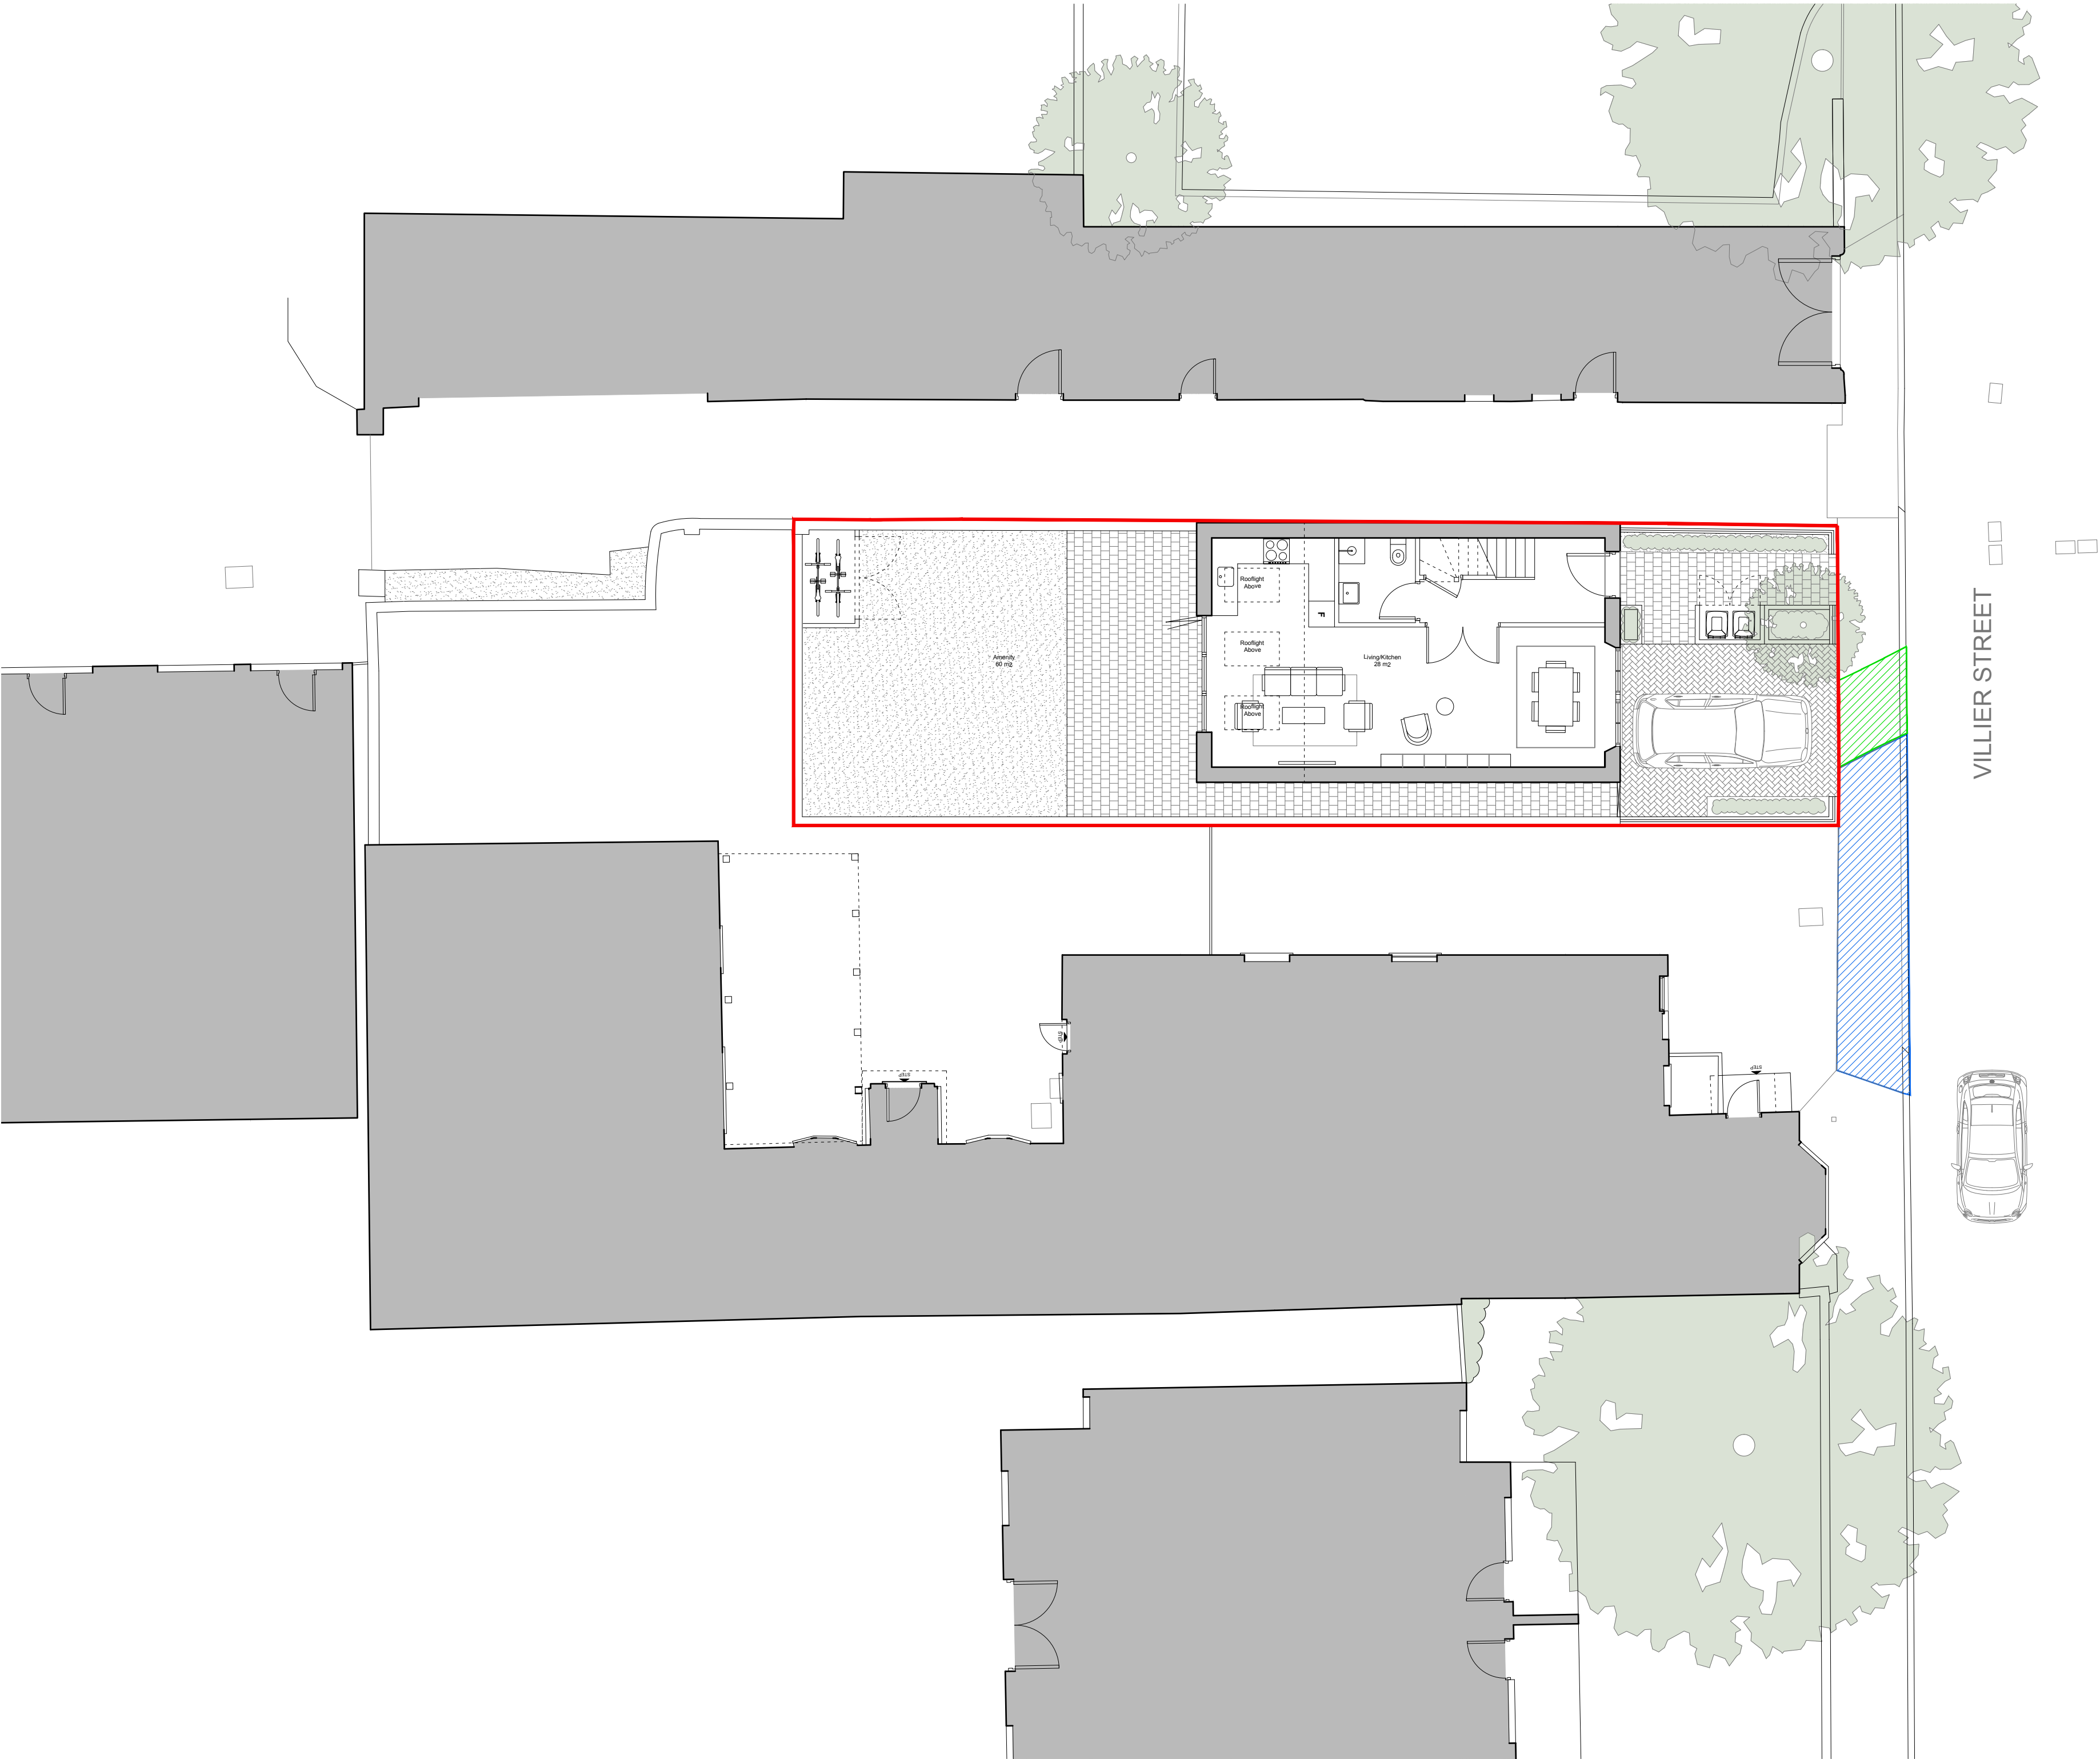

Key Plan

 

Copyright © Kruszelecki Leetch Architects
Do not scale from this drawing
Report all errors, discrepancies and omissions to the Architect
All dimensions must be checked on site prior to construction

0 1 2 4 6

Notes

Application boundary

P04	25.01.2022	Revised To Conservation Officer's Comments	DL	LK
P03	12.07.2021	Front Garden Updated	DL	LK
P02	28.04.2021	Revised To PO's Comment	DL	LK
P01	05.04.2021	Planning Application, Full Width	DL	JK

Rev.	Date	Description	Drn.	Chk.
------	------	-------------	------	------

KRU
SZE
LNI
CKI
LEE
TCH

75A Regent Studios
8 Andrews Road
London E8 4QN
T 020 3903 0762
T 020 3875 8345
office@klarchitects.co.uk
www.klarchitects.co.uk

Client

Villier St Developments

Project

The Load of Hay, 33 Villier Street,
Uxbridge, UB8 2PU

Drawing Title

Proposed Ground Floor Plan

Drawing Status

Planning Application

Drawing Number


0105(1)-DR-0102

Scale


1:100/A2
1:200/A4

Revision

P04

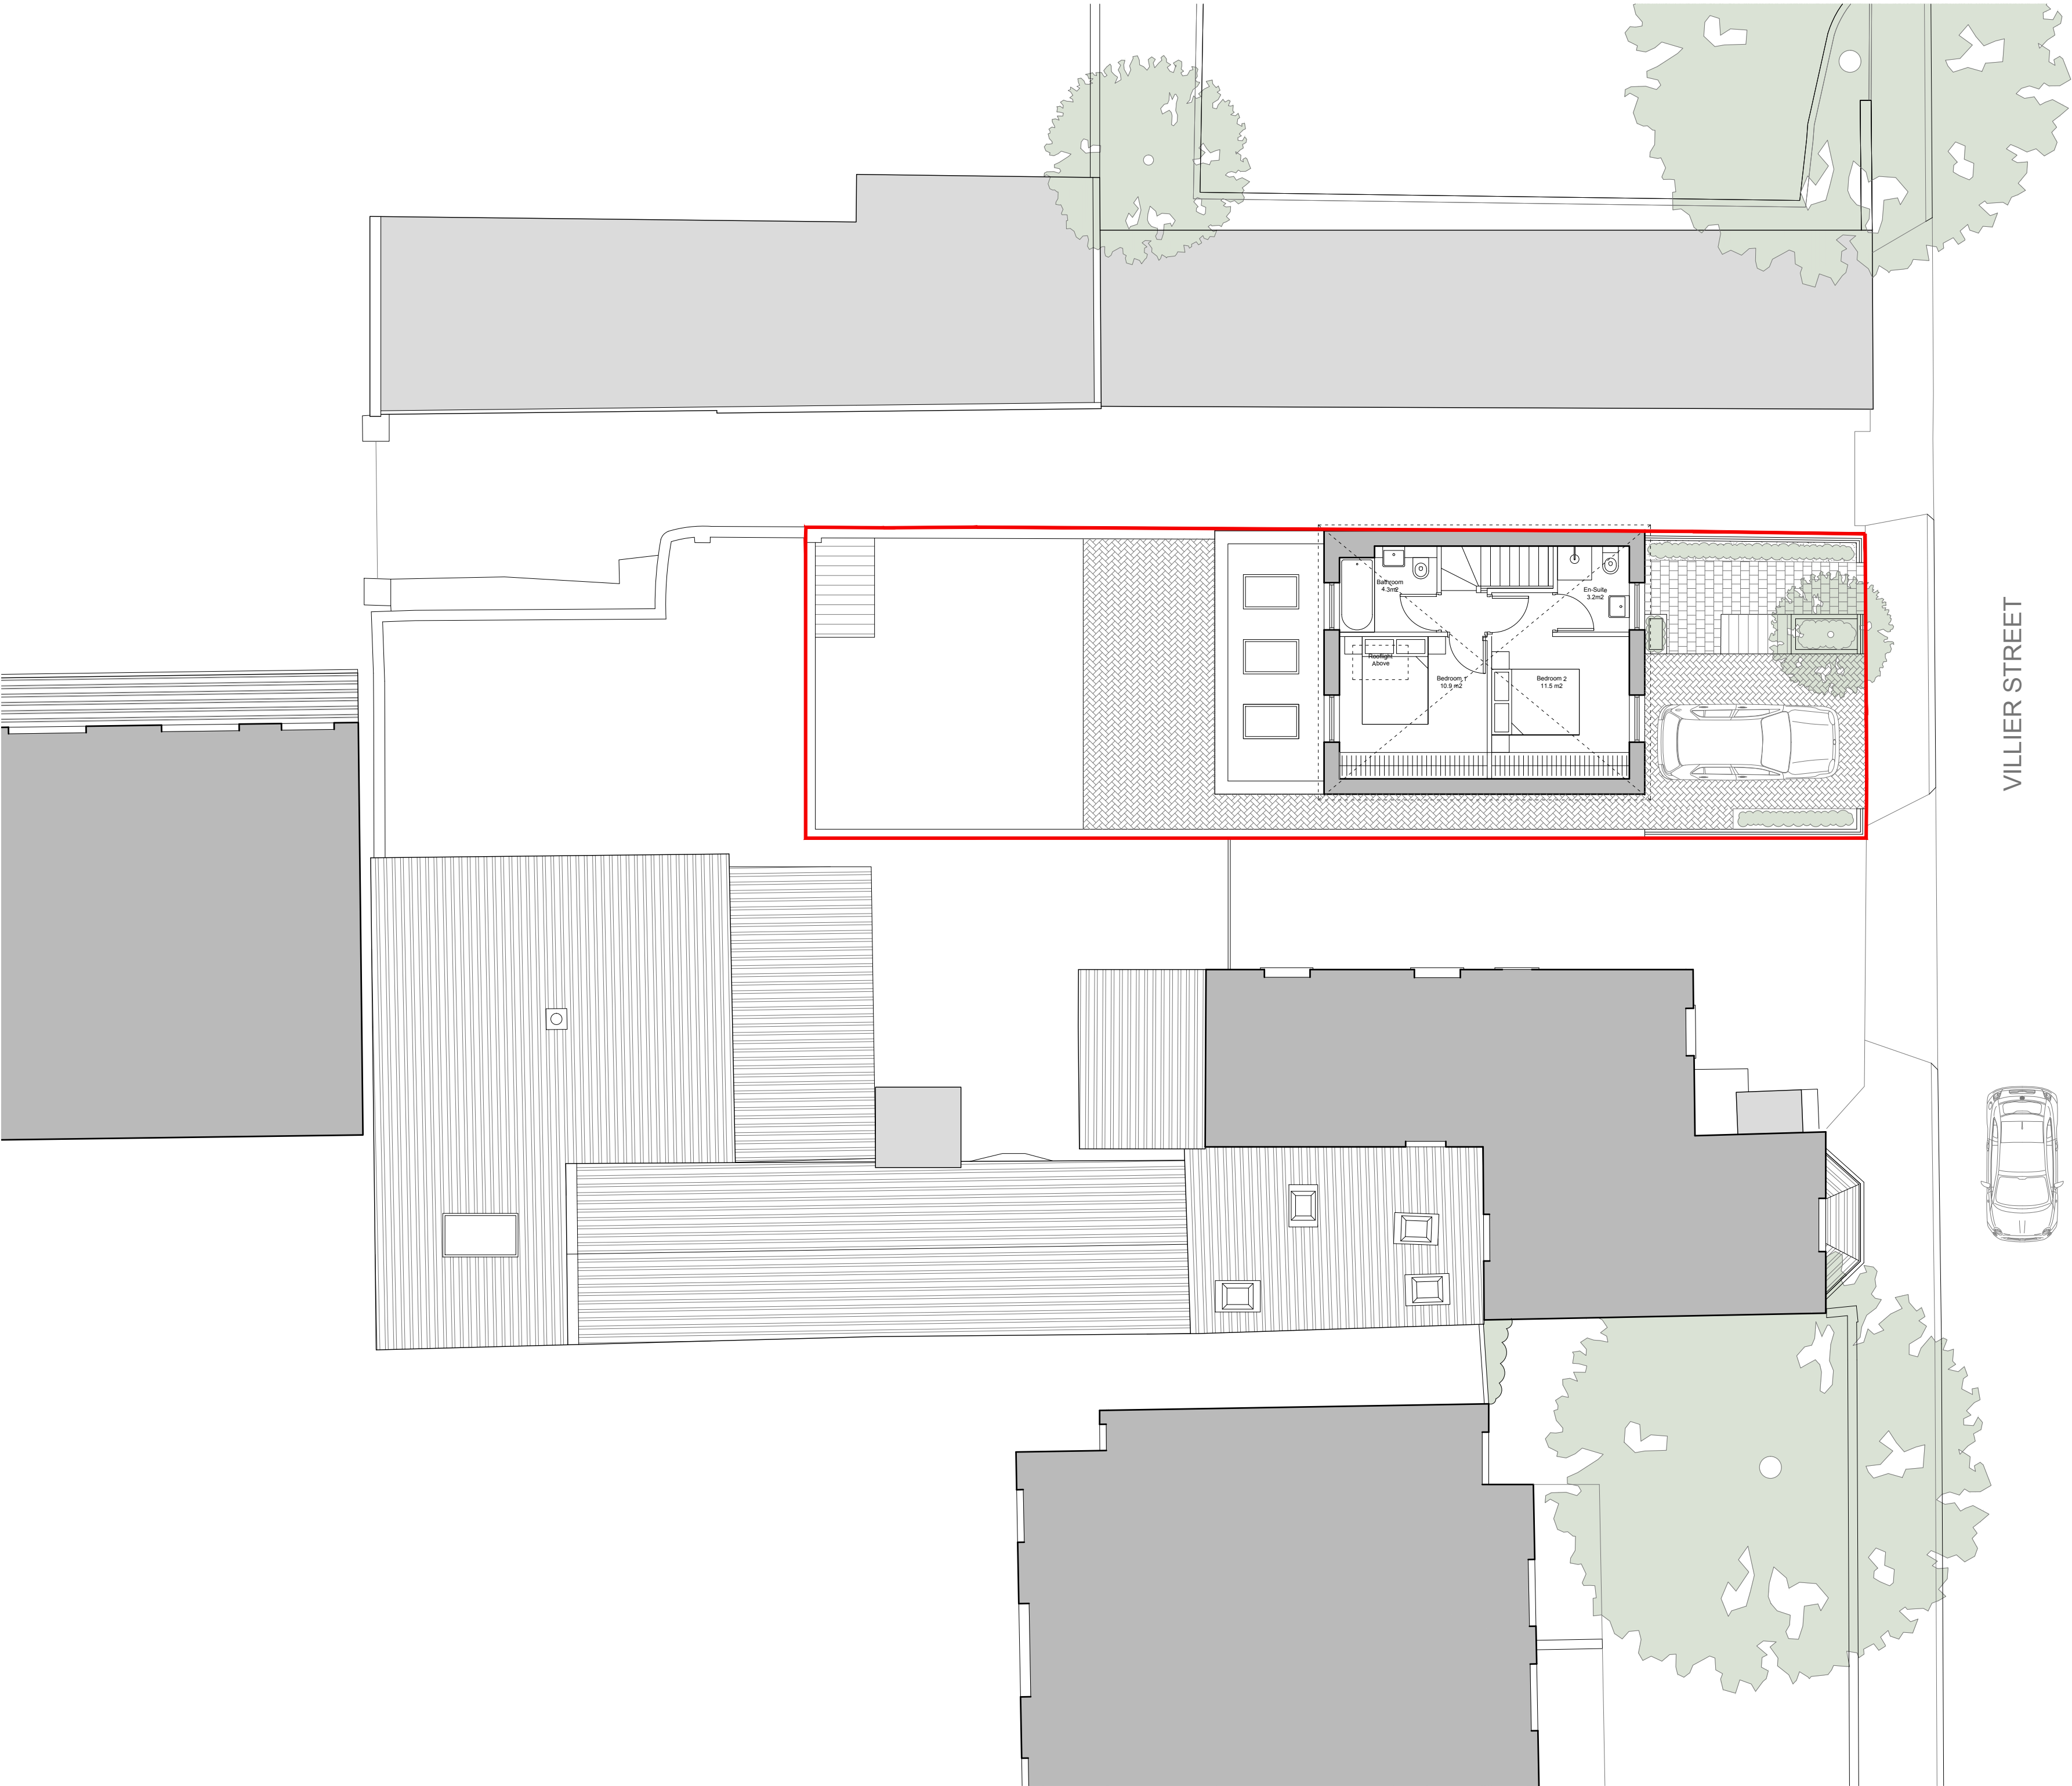

Key Plan

 

Copyright © Kruszeński Leetch Architects
Do not scale from this drawing
Report all errors, discrepancies and omissions to the Architect
All dimensions must be checked on site prior to construction

0 1 2 4 6

Notes

Application boundary

P03	25.01.2022	Revised To Conservation Officer's Comments	DL	LK
P02	12.07.2021	Front Garden Updated	DL	LK
P01	05.04.2021	Planning Application, Full Width	DL	JL
Rev.	Date	Description	Drn.	Chk.

KRU
SZE
LNI
CKI
LEE
TCH

75A Regent Studios
8 Andrews Road
London E8 4QN
T 020 3903 0762
T 020 3875 8345
office@karchitects.co.uk
www.karchitects.co.uk

Client
Villier St Developments

Project
The Load of Hay, 33 Villier Street,
Uxbridge, UB8 2PU


Drawing Title
Proposed First Floor Plan

Drawing Status
Planning Application


Scale
1:100/A2
1:200/A4

Drawing Number
0105(1)-DR-0103

Revision
P03

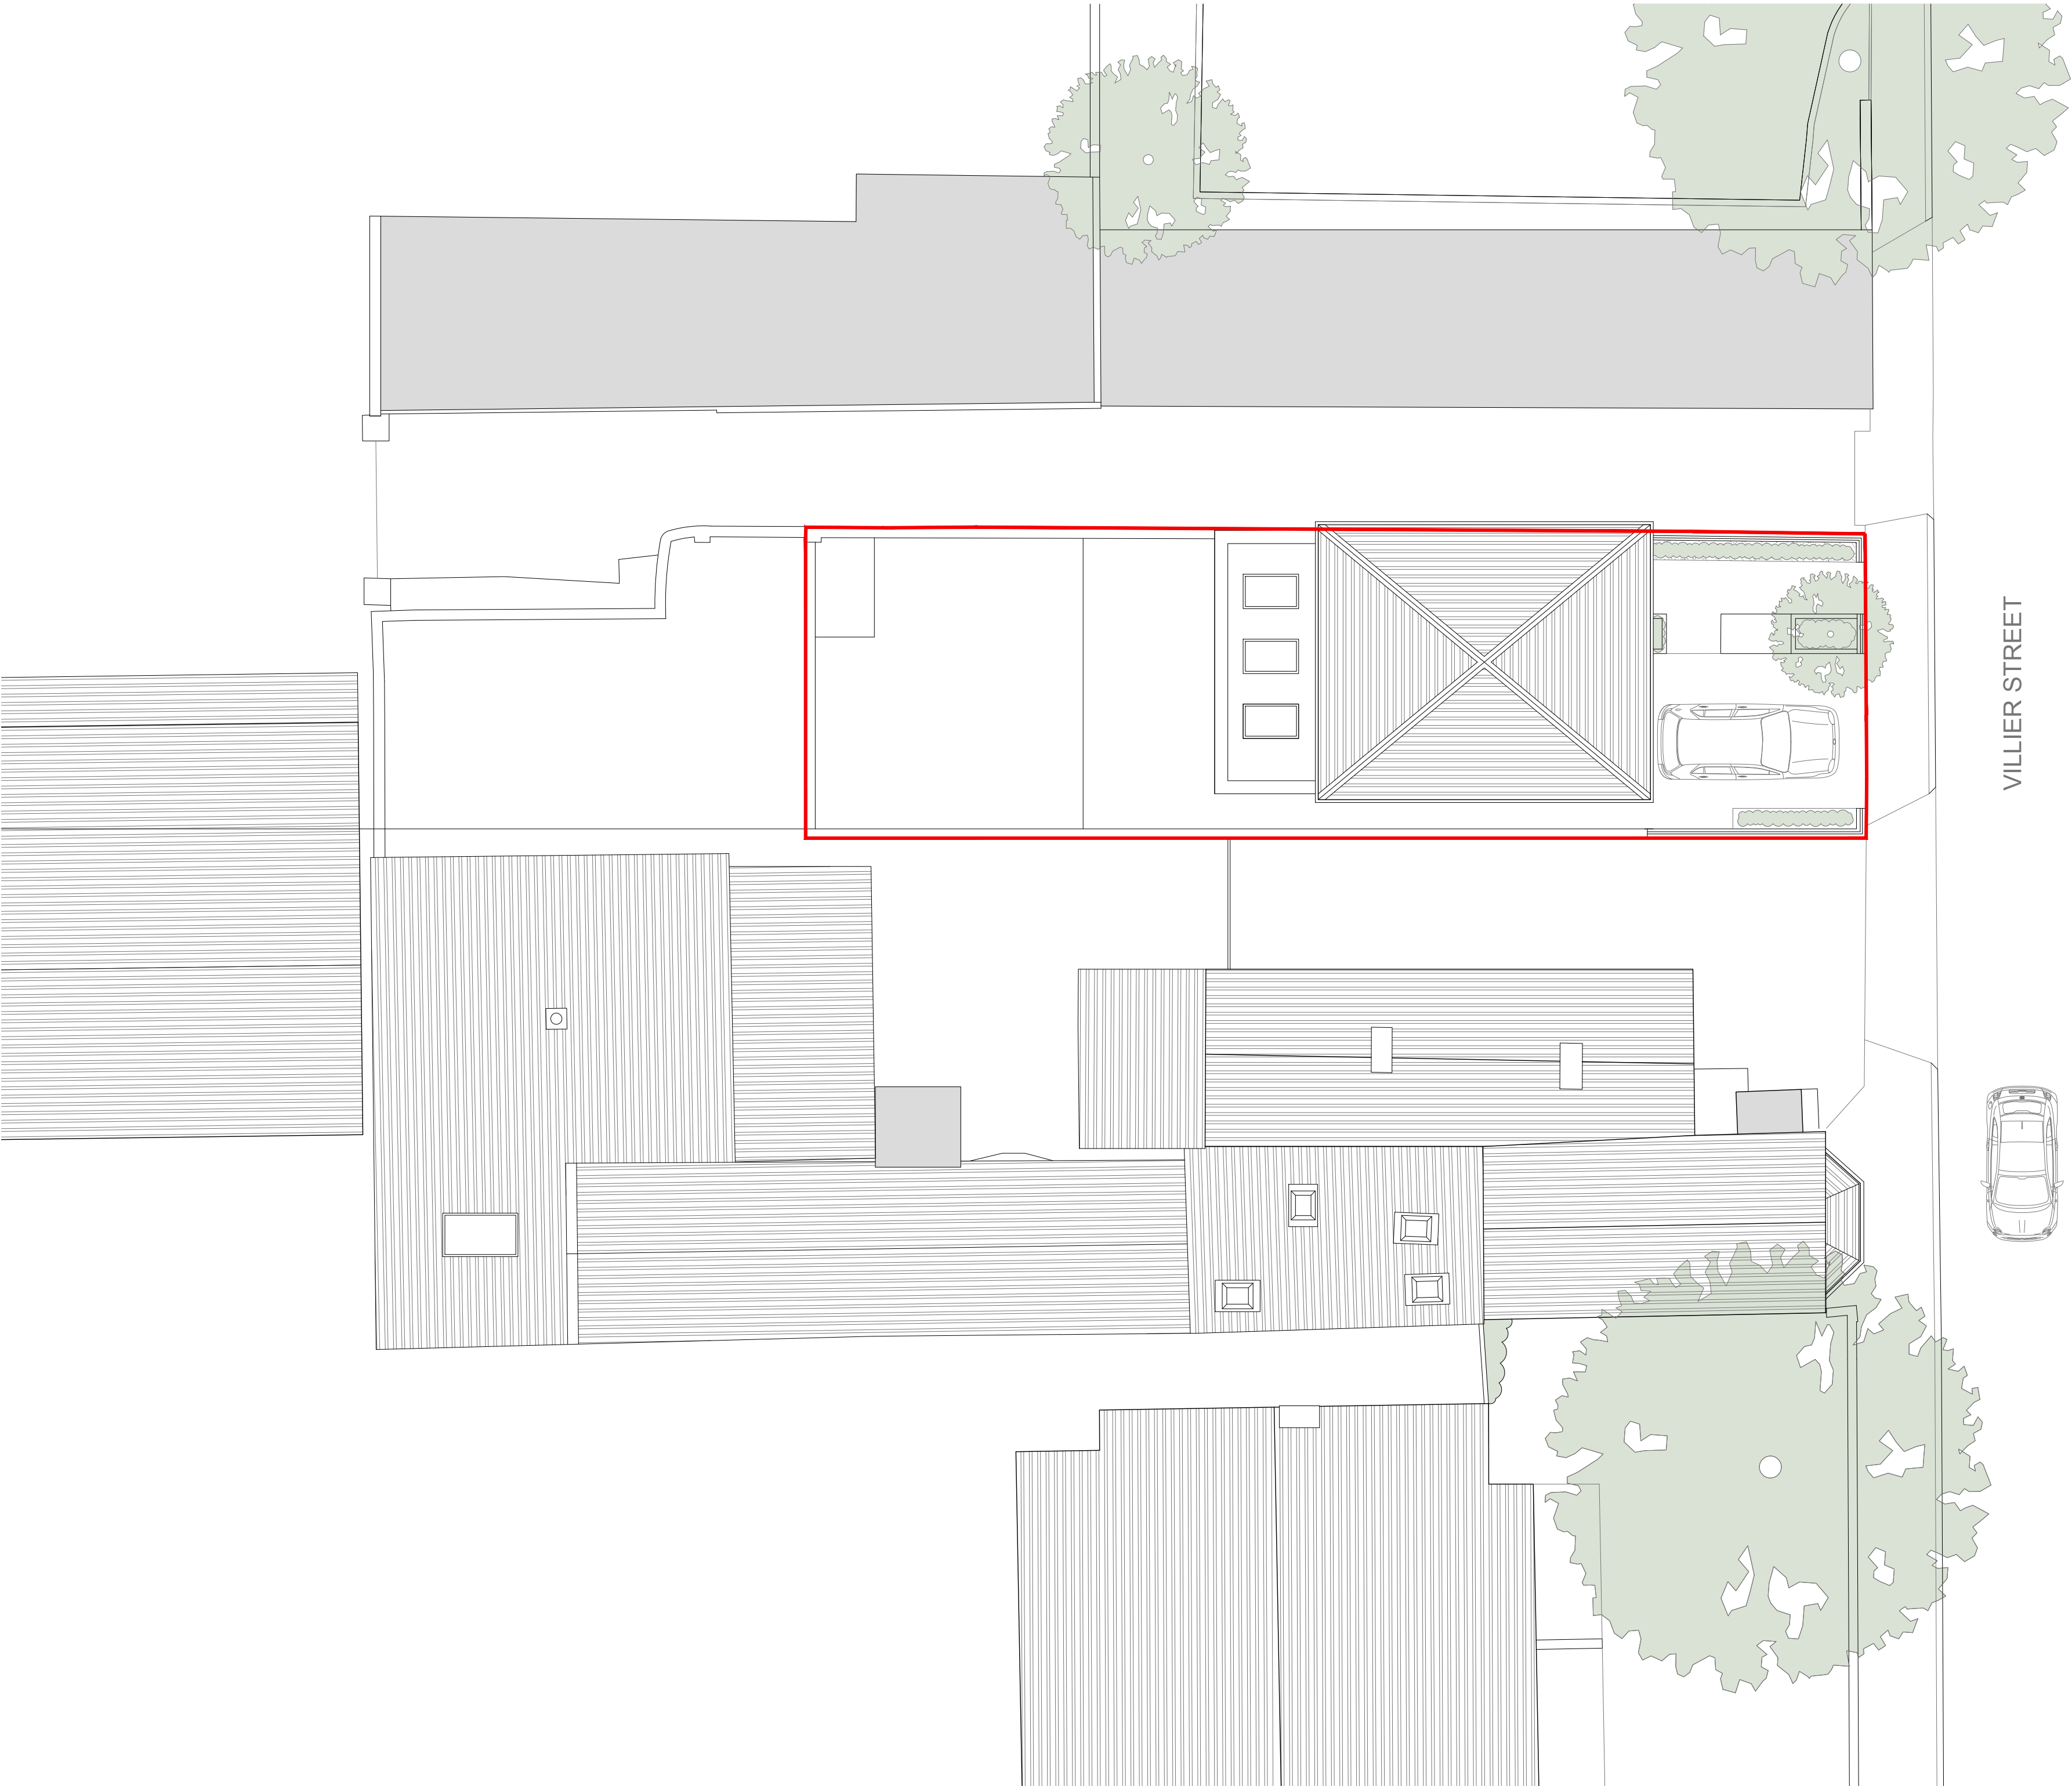

Key Plan

 

Copyright © Kruszeński Leetch Architects
Do not scale from this drawing
Report all errors, discrepancies and omissions to the Architect
All dimensions must be checked on site prior to construction

0 1 2 4 6

Notes

Application boundary

P03	25.01.2022	Revised To Conservation Officer's Comments	DL	LK
P02	12.07.2021	Front Garden Updated	DL	LK
P01	05.04.2021	Planning Application, Full Width	DL	JL

Rev.	Date	Description	Drn.	Chk.
------	------	-------------	------	------

KRU
SZE
LNI
CKI
LEE
TCH

75A Regent Studios
8 Andrews Road
London E8 4QN
T 020 3903 0762
office@karchitects.co.uk
www.karchitects.co.uk

Client

Villier St Developments

Project

The Load of Hay, 33 Villier Street,
Uxbridge, UB8 2PU

Drawing Title


Proposed Roof Plan

Drawing Status	Scale
----------------	-------

Planning Application	1:100/A2 1:200/A4
----------------------	----------------------

Drawing Number	Revision
----------------	----------

0105(1)-DR-0104	P03
-----------------	-----

 

Copyright © Kruszelnicki Leetch Architects

Do not scale from this drawing
Report all errors, discrepancies and omissions to the Architect
All dimensions must be checked on site prior to construction

0 1 2 4 6

Notes

P03	25.01.2022	Revised To Conservation Officer's Comments	DL	LK
P02	12.07.2021	Front Garden Updated	DL	LK
P01	05.04.2021	Planning Application, Full Width	DL	JL
Rev.	Date	Description	Drn.	Chk.

KRU
SZE
LNI
CKI
LEE
TCH

75A Regent Studios
8 Andrews Road
London E8 4QN
T 020 3903 0762
office@klarchitects.co.uk
www.klarchitects.co.uk

Client	
Villier St Developments	
Project	
The Load of Hay, 33 Villier Street, Uxbridge, UB8 2PU	
Drawing Title	
Proposed South Elevation	
Drawing Status	Scale
Planning Application	1:100/A2 1:200/A4
Drawing Number	Revision
0105(1)-DR-0200	P03





Key Plan



Copyright © Kruszeński Leetch Architects
Do not scale from this drawing
Report all errors, discrepancies and omissions to the Architect
All dimensions must be checked on site prior to construction

0 1 2 4 6

Notes

P03	25.01.2022	Revised To Conservation Officer's Comments	DL	LK
P02	12.07.2021	Front Garden Updated	DL	LK
P01	05.04.2021	Planning Application, Full Width	DL	JL

Rev.	Date	Description	Drn.	Chk.
------	------	-------------	------	------

KRU
SZE
LNI
CKI
LEE
TCH

75A Regent Studios
8 Andrews Road
London E8 4QN
T 020 3903 0762
T 020 3875 8345
office@karchitects.co.uk
www.karchitects.co.uk


Client
Villier St Developments

Project
The Load of Hay, 33 Villier Street,
Uxbridge, UB8 2PU


Drawing Title
Proposed East Elevation

Drawing Status	Scale
Planning Application	1:100/A2 1:200/A4

Drawing Number	Revision
0105(1)-DR-0201	P03

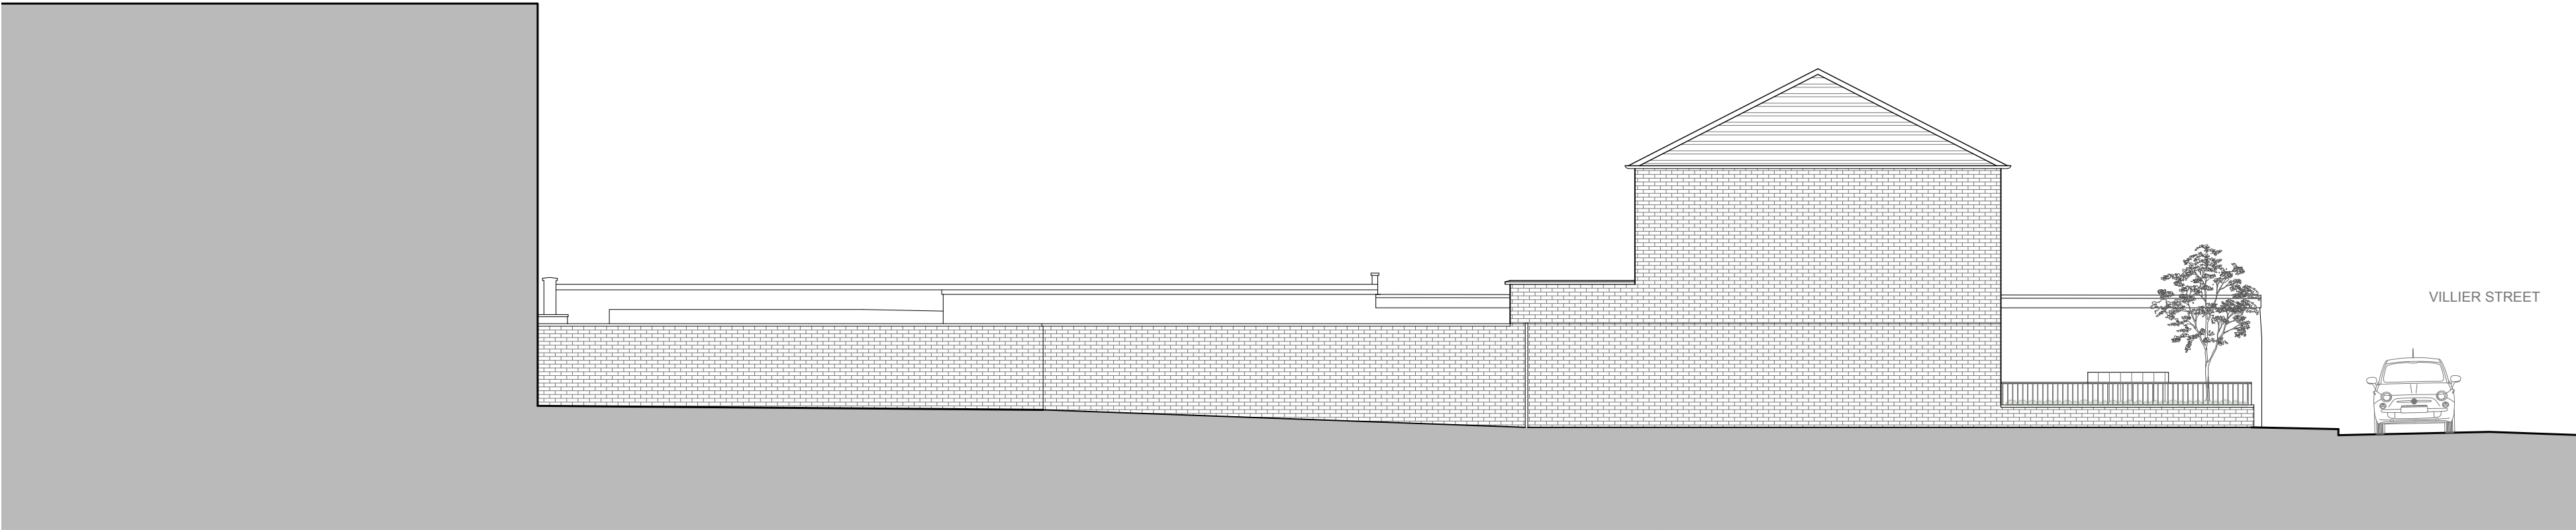

Key Plan

 

Copyright © Kruszeński Leeth Architects

Do not scale from this drawing
Report all errors, discrepancies and omissions to the Architect
All dimensions must be checked on site prior to construction

0

1

2

4

6

Notes

P03	25.01.2022	Revised To Conservation Officer's Comments	DL	LK
P02	12.07.2021	Front Garden Updated	DL	LK
P01	05.04.2021	Planning Application, Full Width	DL	JL
Rev.	Date	Description	Drm.	Chk.

KRU
SZE
LNI
CKI
LEE
TCH

75A Regent Studios
8 Andrews Road
London E8 4QN
T 020 3903 0762
office@karchitects.co.uk
www.karchitects.co.uk

Client

Villier St Developments

Project

The Load of Hay, 33 Villier Street,
Uxbridge, UB8 2PU

Drawing Title

Proposed West Elevation

Drawing Status

Scale

Planning Application

1:100/A2
1:200/A4

Drawing Number


Revision

0105(1)-DR-0202

P03



Key Plan

 

Copyright © Kruszelnicki Leetch Architects

Do not scale from this drawing
Report all errors, discrepancies and omissions to the Architect
All dimensions must be checked on site prior to construction

0 1 2 4 6

Notes

P02	25.01.2022	Revised To Conservation Officer's Comments	DL	LK
P01	05.04.2021	Planning Application, Full Width	DL	JL
Rev.	Date	Description	Drn.	Chk.

KRU
SZE
LNI
CKI
LEE
TCH

75A Regent Studios
8 Andrews Road
London E8 4QN
T 020 3903 0762
office@klarchitects.co.uk
www.klarchitects.co.uk

Client
Villier St Developments

Project
The Load of Hay, 33 Villier Street,
Uxbridge, UB8 2PU


Drawing Title
Proposed Section AA

Drawing Status	Scale
Planning Application	1:100/A2 1:200/A4

Drawing Number	Revision
0105(1)-DR-0300	P02



Key Plan

 

Copyright © Kruszeński Leetch Architects
Do not scale from this drawing
Report all errors, discrepancies and omissions to the Architect
All dimensions must be checked on site prior to construction

0 1 2 4 6

Notes

P02	25.01.2022	Revised To Conservation Officer's Comments	DL	LK
P01	05.04.2021	Planning Application, Full Width	DL	JL
Rev.	Date	Description	Drn.	Chk.

KRU
SZE
LNI
CKI
LEE
TCH

75A Regent Studios
8 Andrews Road
London E8 4QN
T 020 3903 0762
T 020 3875 8345
office@klarchitects.co.uk
www.klarchitects.co.uk

Client

Villier St Developments

Project

The Load of Hay, 33 Villier Street,
Uxbridge, UB8 2PU

Drawing Title

Proposed Section BB

Drawing Status

Planning Application

Scale

1:100/A2
1:200/A4

Drawing Number

0105(1)-DR-0301

Revision

P02