




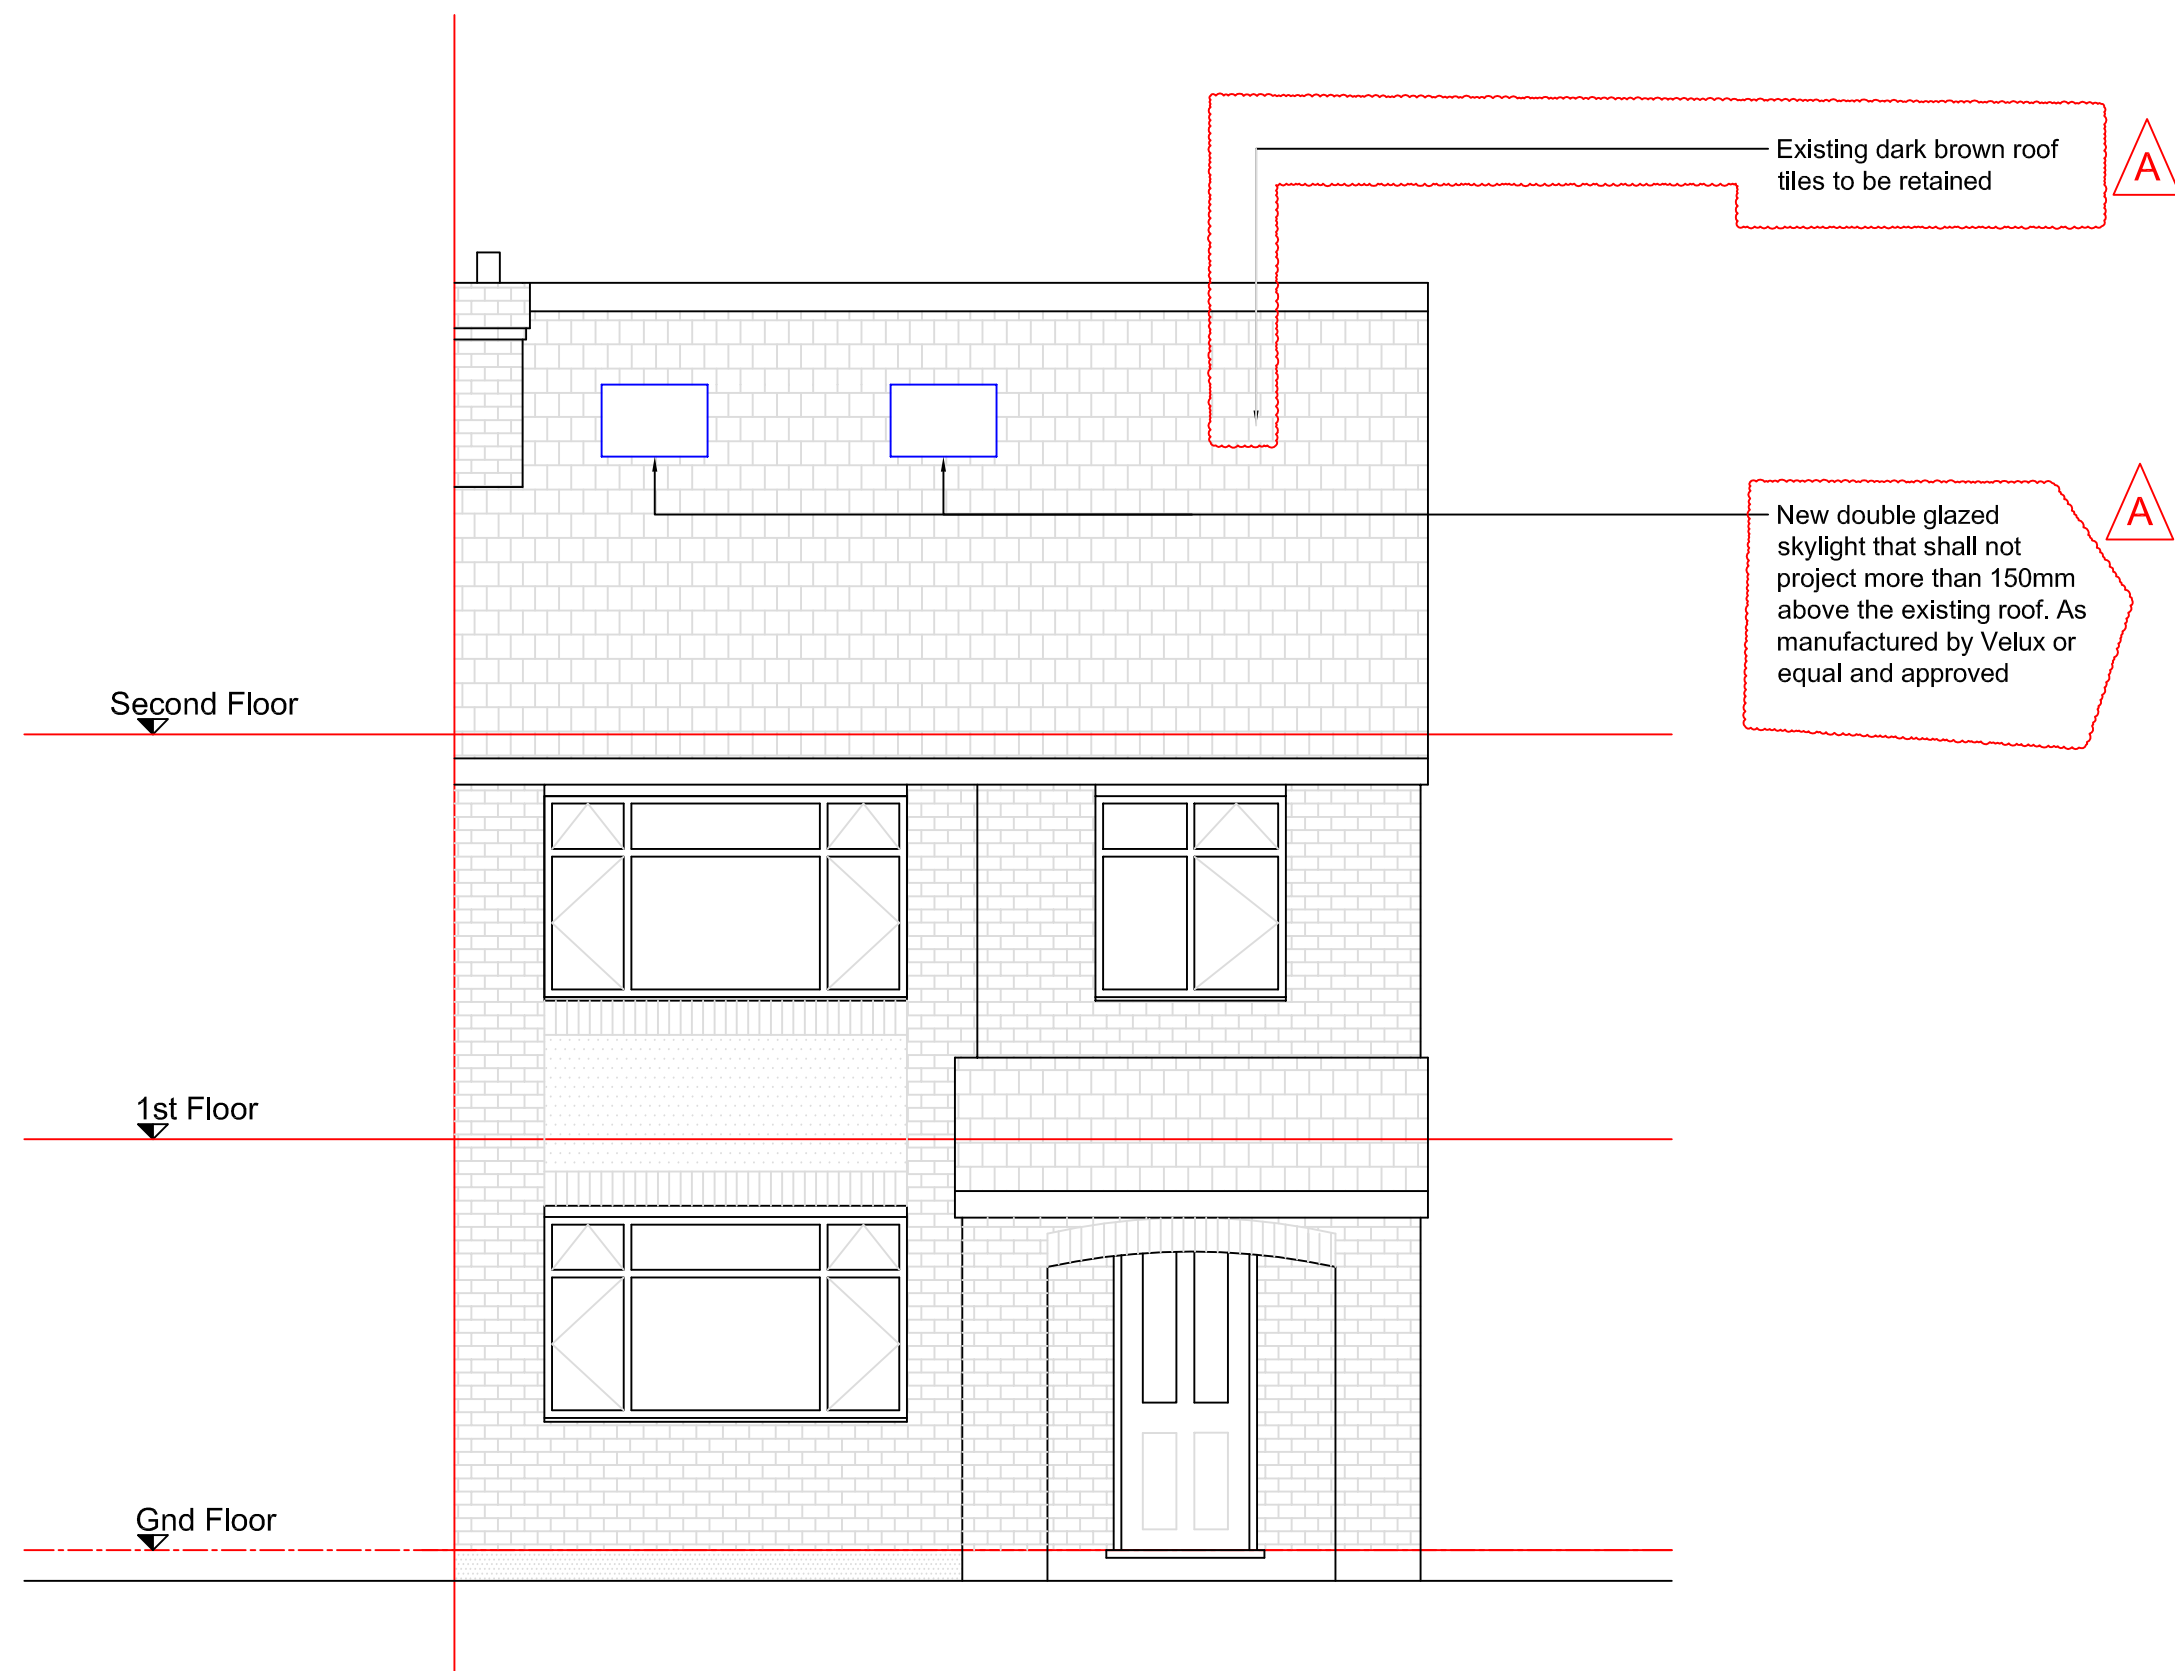


PROPOSED FRONT ELEVATION
1:50

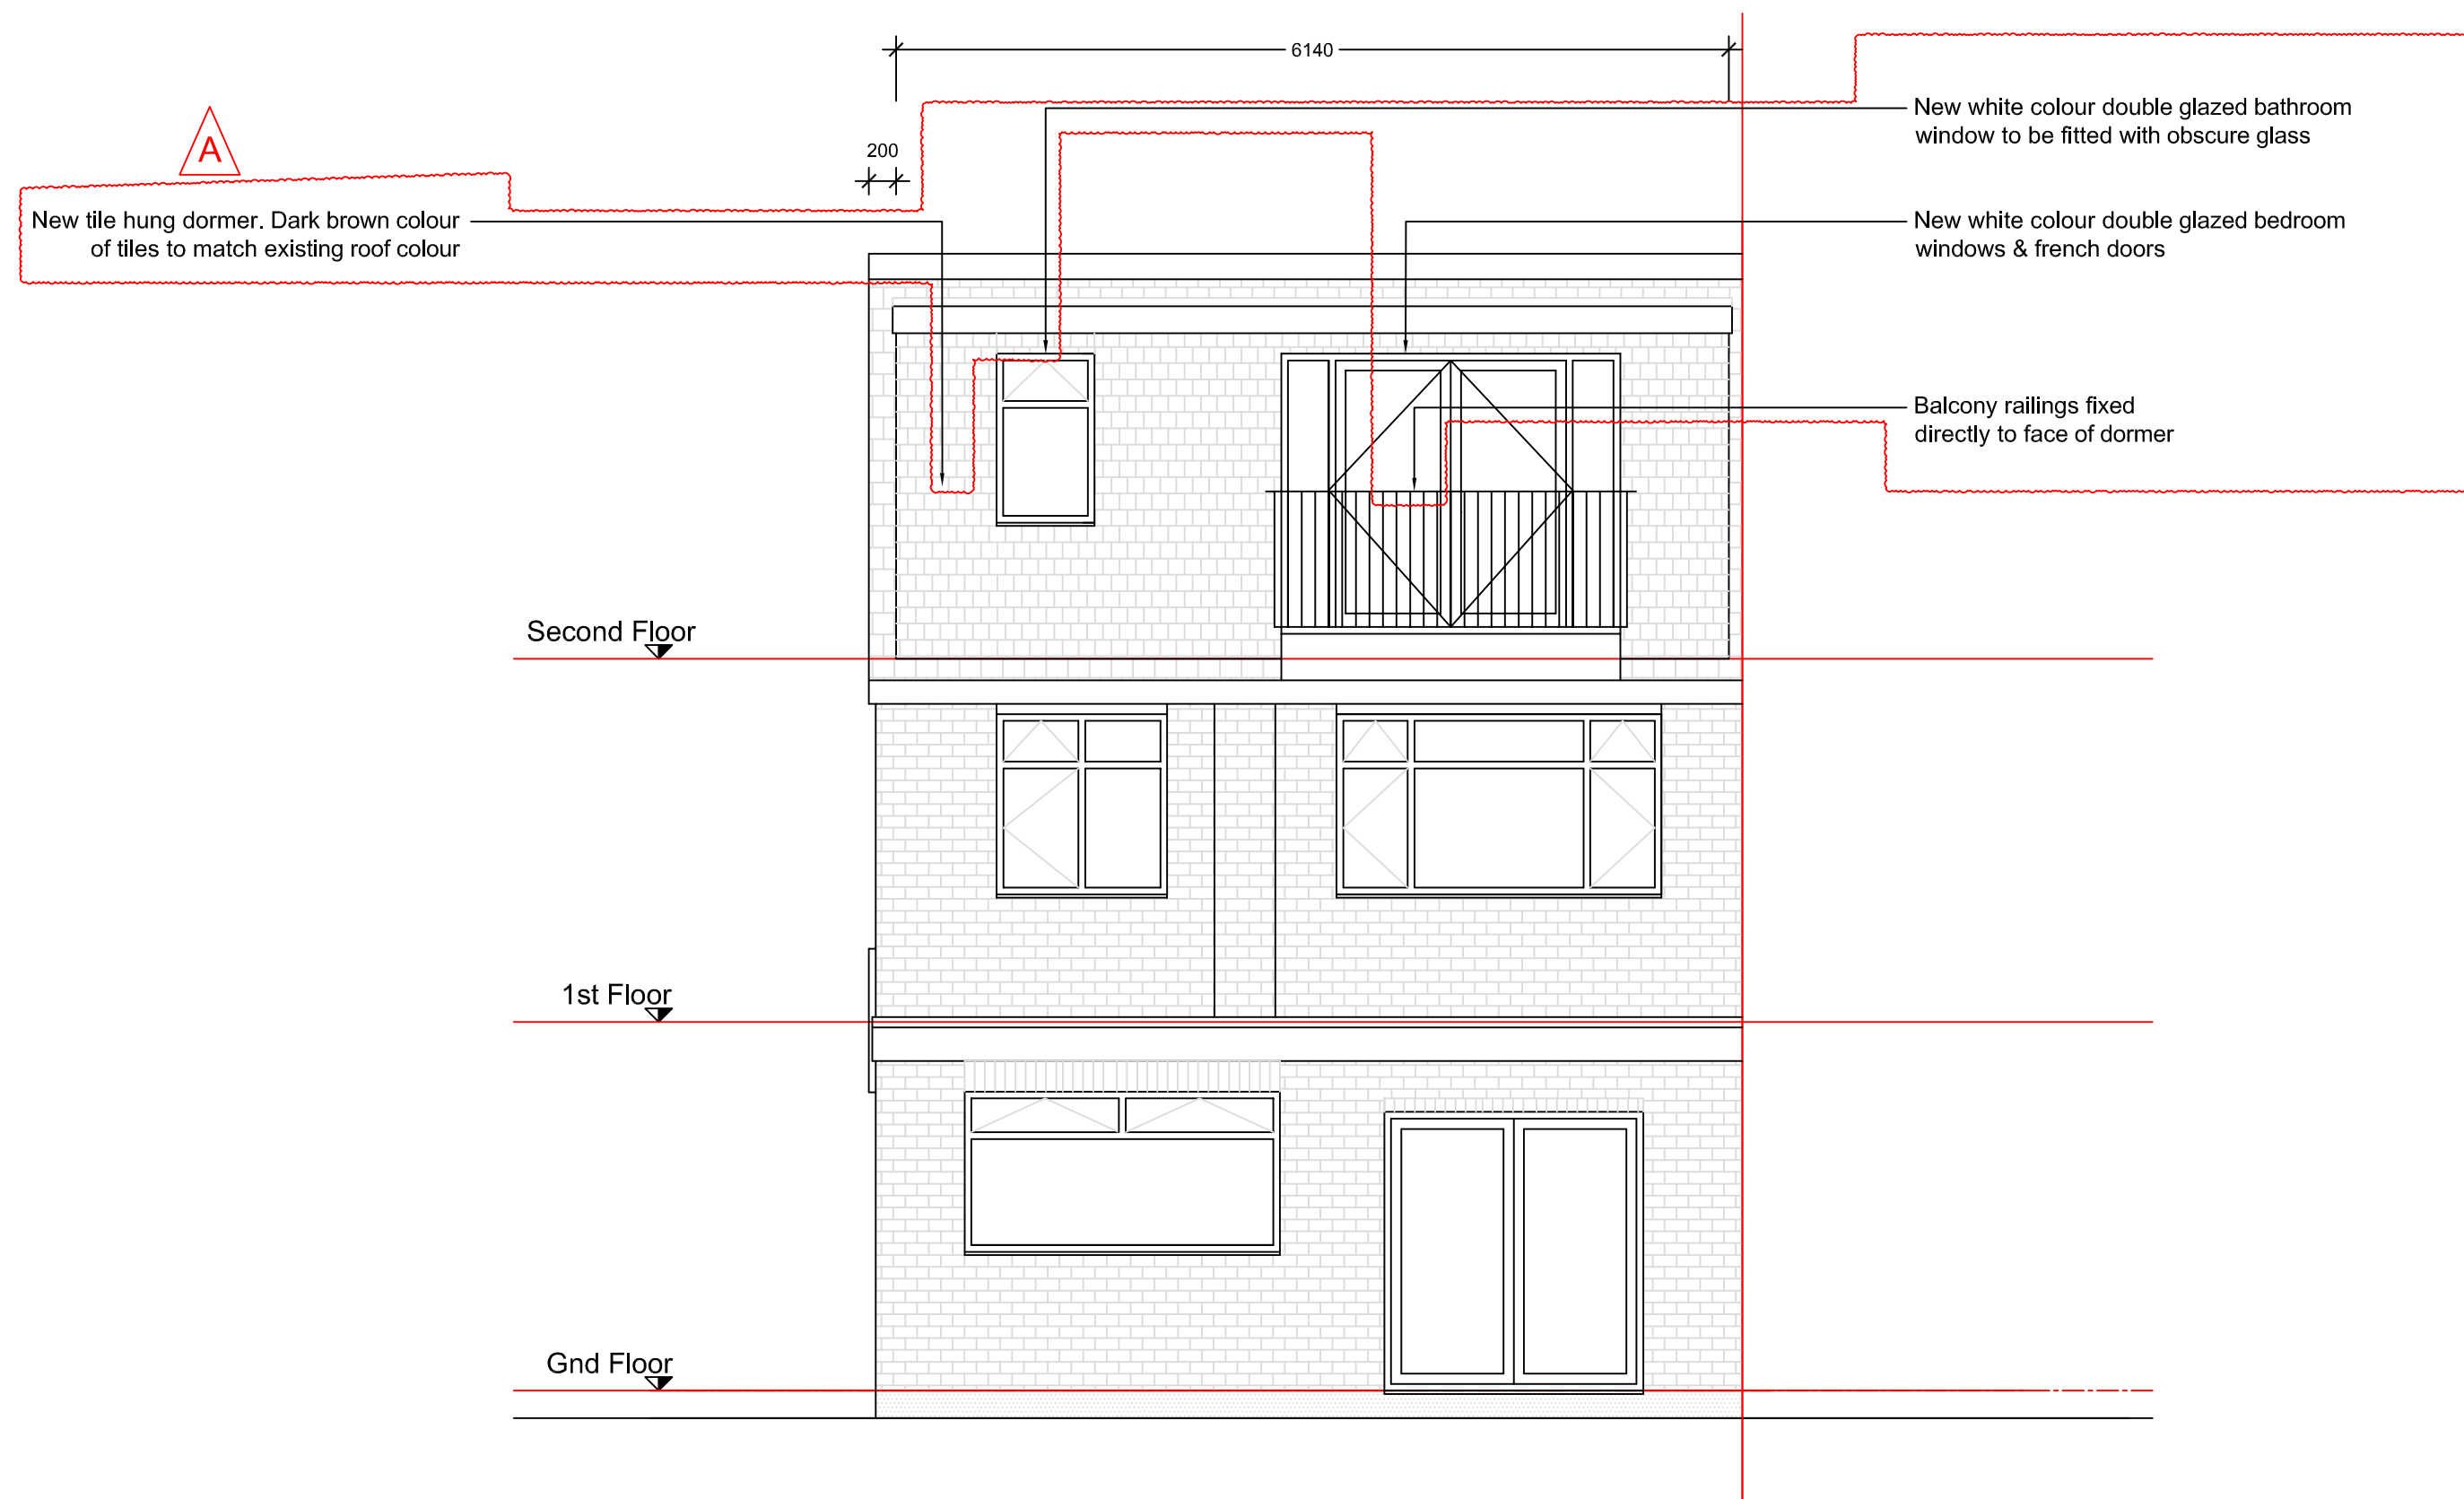


PROPOSED REAR ELEVATION
1:50

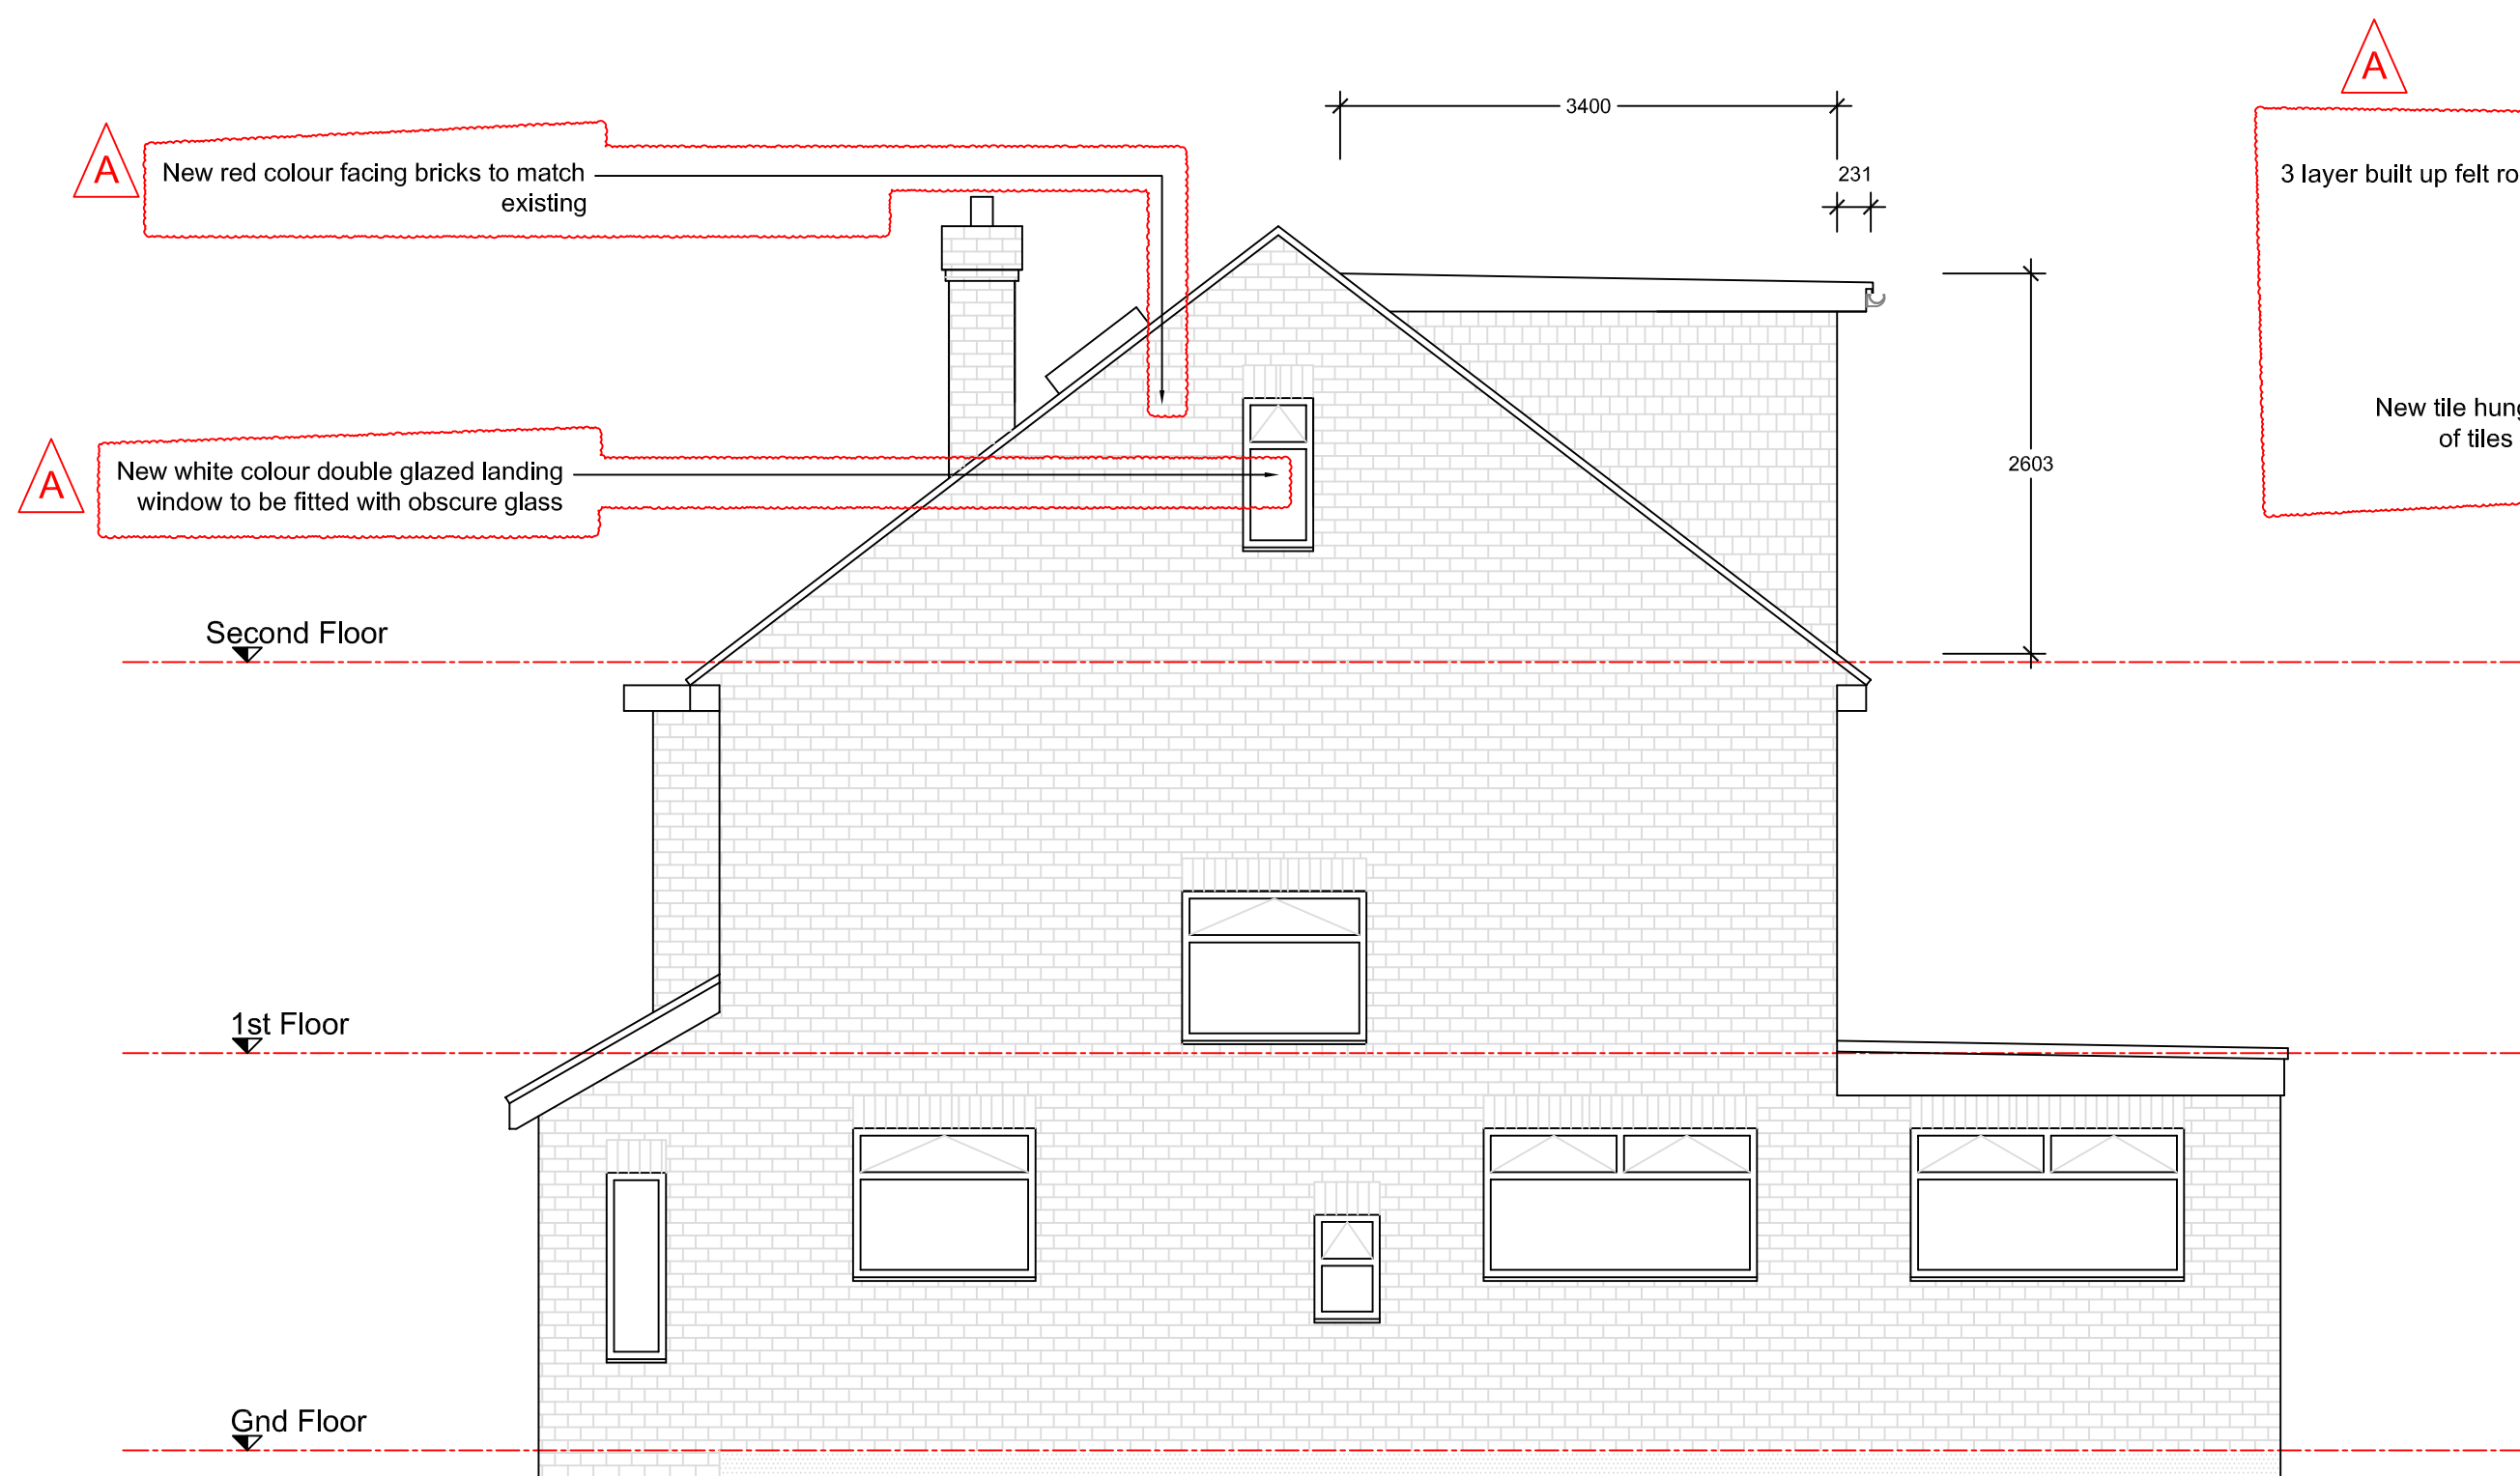

PROPOSED SIDE ELEVATION
1:50

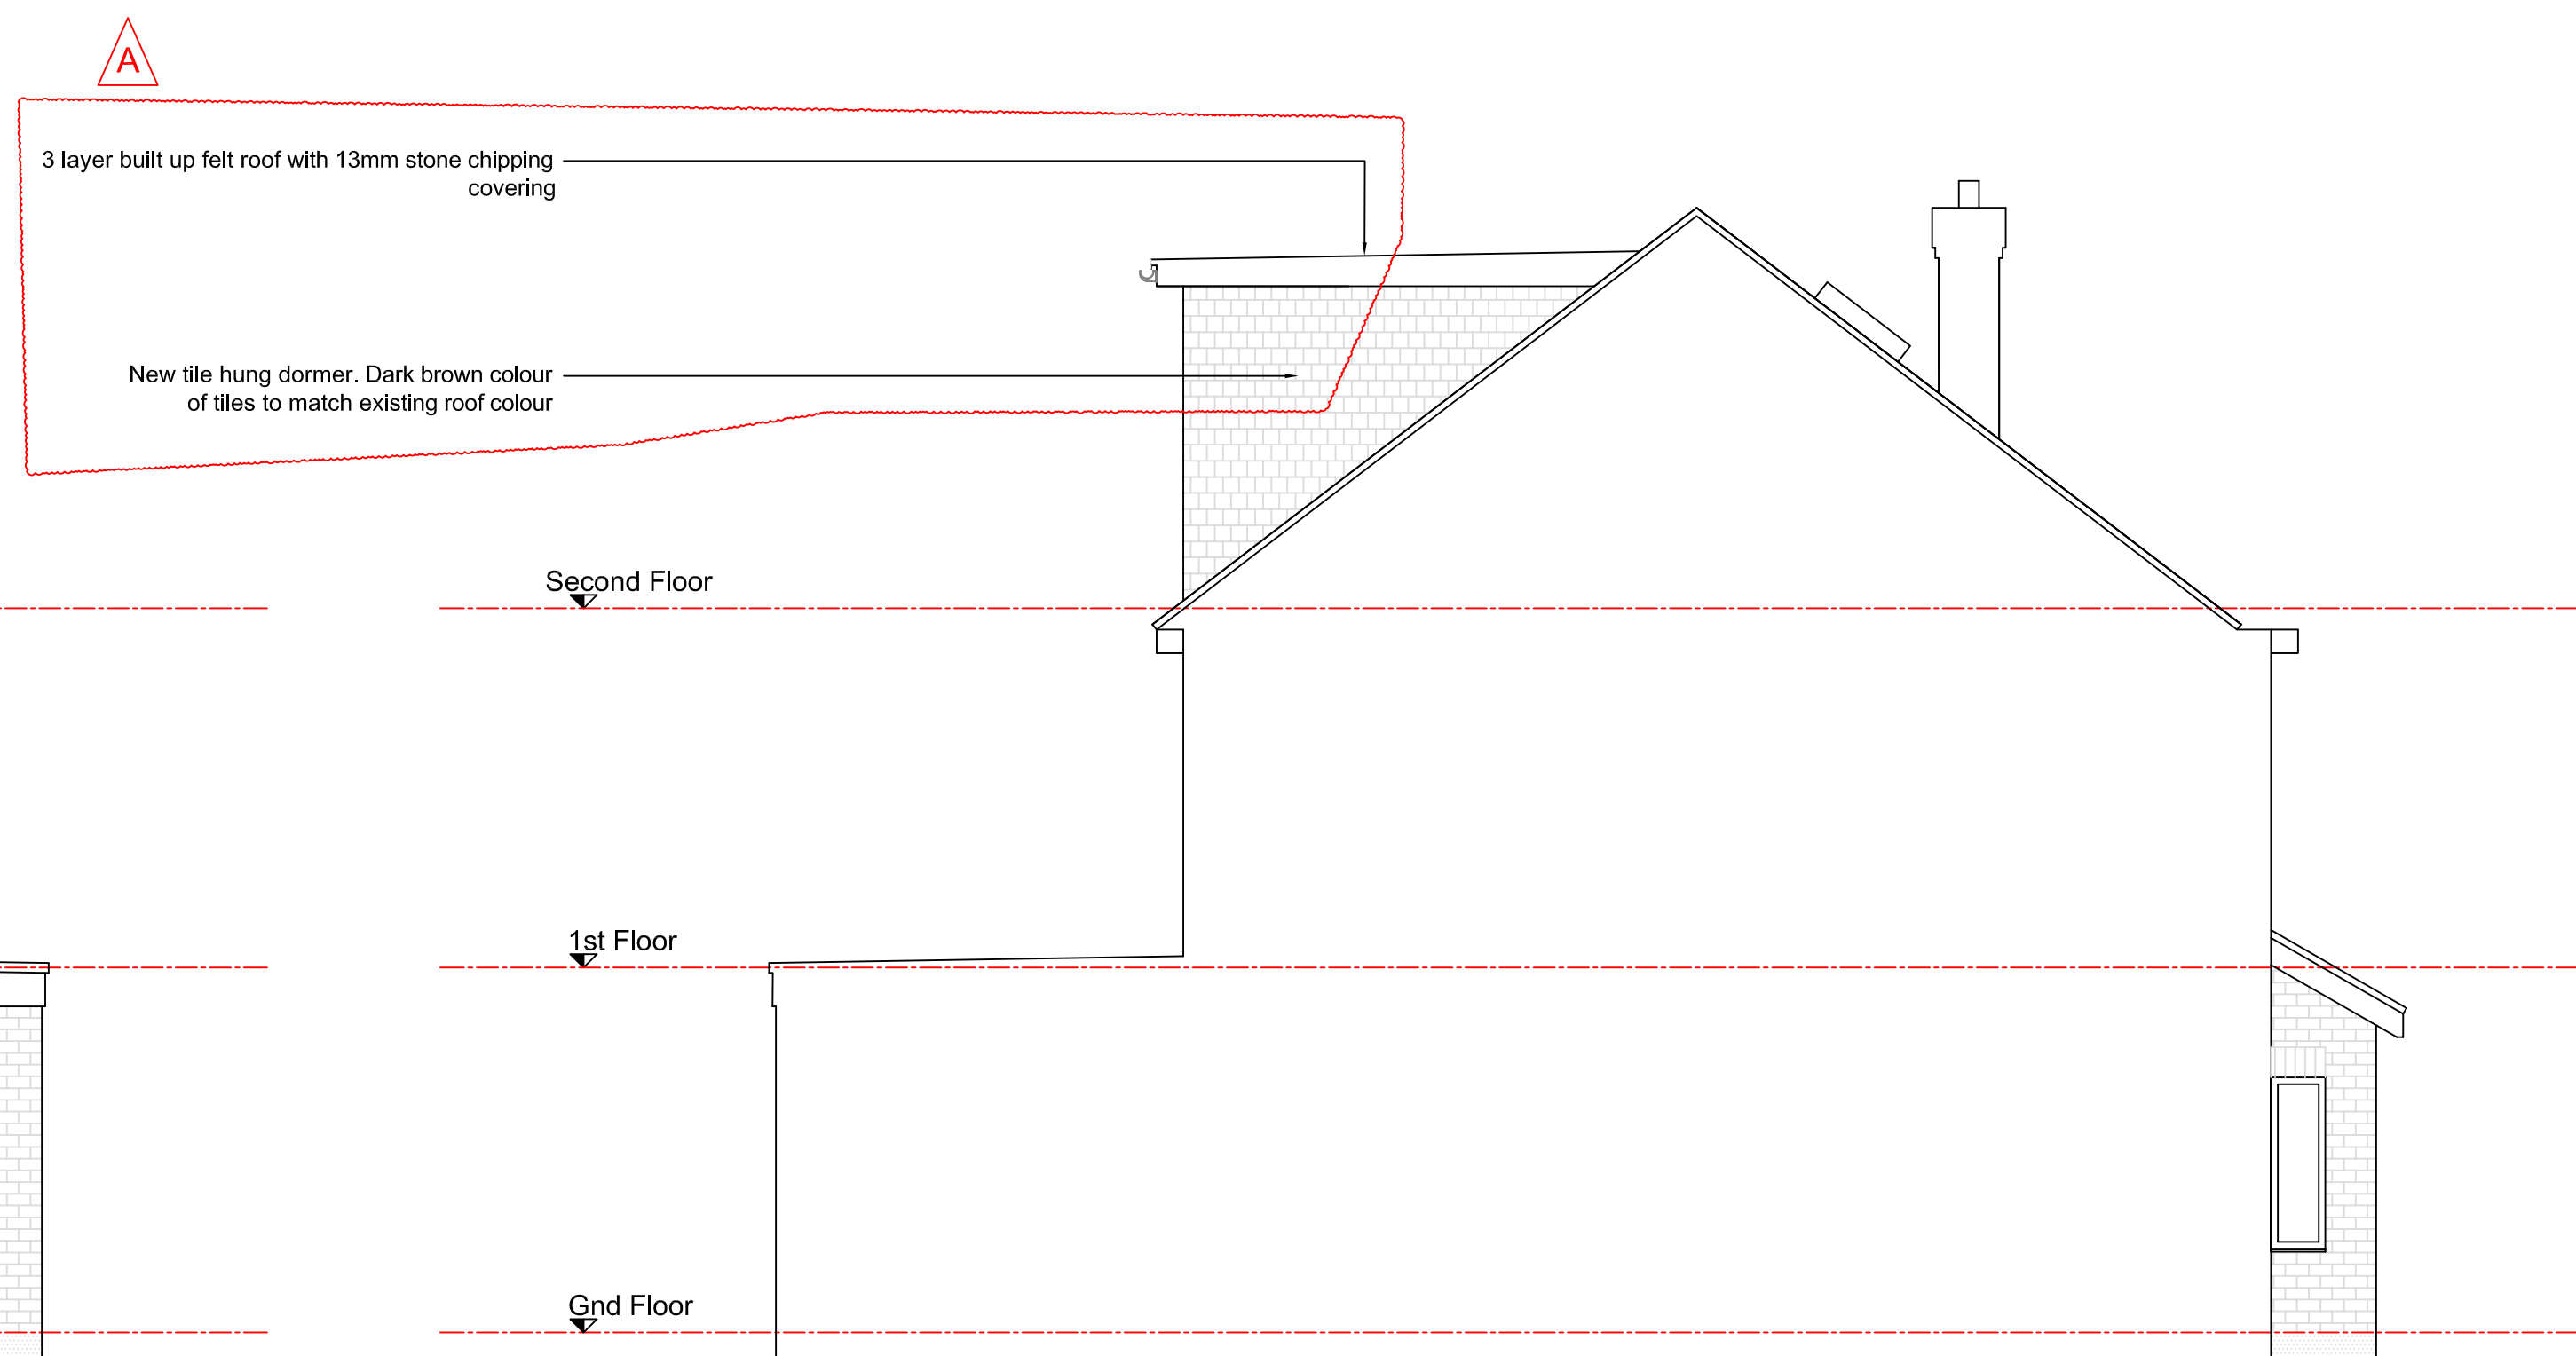

PROPOSED SIDE ELEVATION
1:50

 

Knowledge Centre
This drawing is issued for design intent purposes only. Any dimensions taken from this drawing should be cross checked on site and approved prior to any construction works. Any discrepancy between this drawing and site conditions should be brought to the attention of the supervising architect and project manager immediately.

LEGEND:

CONSTRUCTION NOTES:

rev	description	date
A	Revised as per L.A. requirements	30-03-17

project
34 COLNE AVENUE,
WEST DRAYTON MIDDXX.. UB7 7AL

title
PROPOSED ELEVATIONS

client
Mr. N. Vithana

scale	date
1 50	26 03 17

dwg. no.	revision
922	A

REN
DESIGN & PROJECT
MANAGEMENT

8 HAMILTON ROAD
COWLEY
OXFORD
OX4 3AJ
t: 01895 461 866
f: 01895 464 471
m: 07941 508 941
e: drutchey@aol.com