

LEGEND:

CONSTRUCTION NOTES:

rev	description	date
-	-	-

Project
34 COLINE AVENUE,
WEST DRAYTON MIDDX. UB7 7AL

Title

PROPOSED GROUND AND
FIRST FLOOR PLANS


Client

Mr. N. Vitthana

scale	date
1	50
26	03
17	


dwg. no.	revision
922	A1
P01	-

REN
3 HAWLTON ROAD
COLETON
LONDON
E15 3JL
0203 466 471
e: info@ren.co.uk
w: ren.co.uk

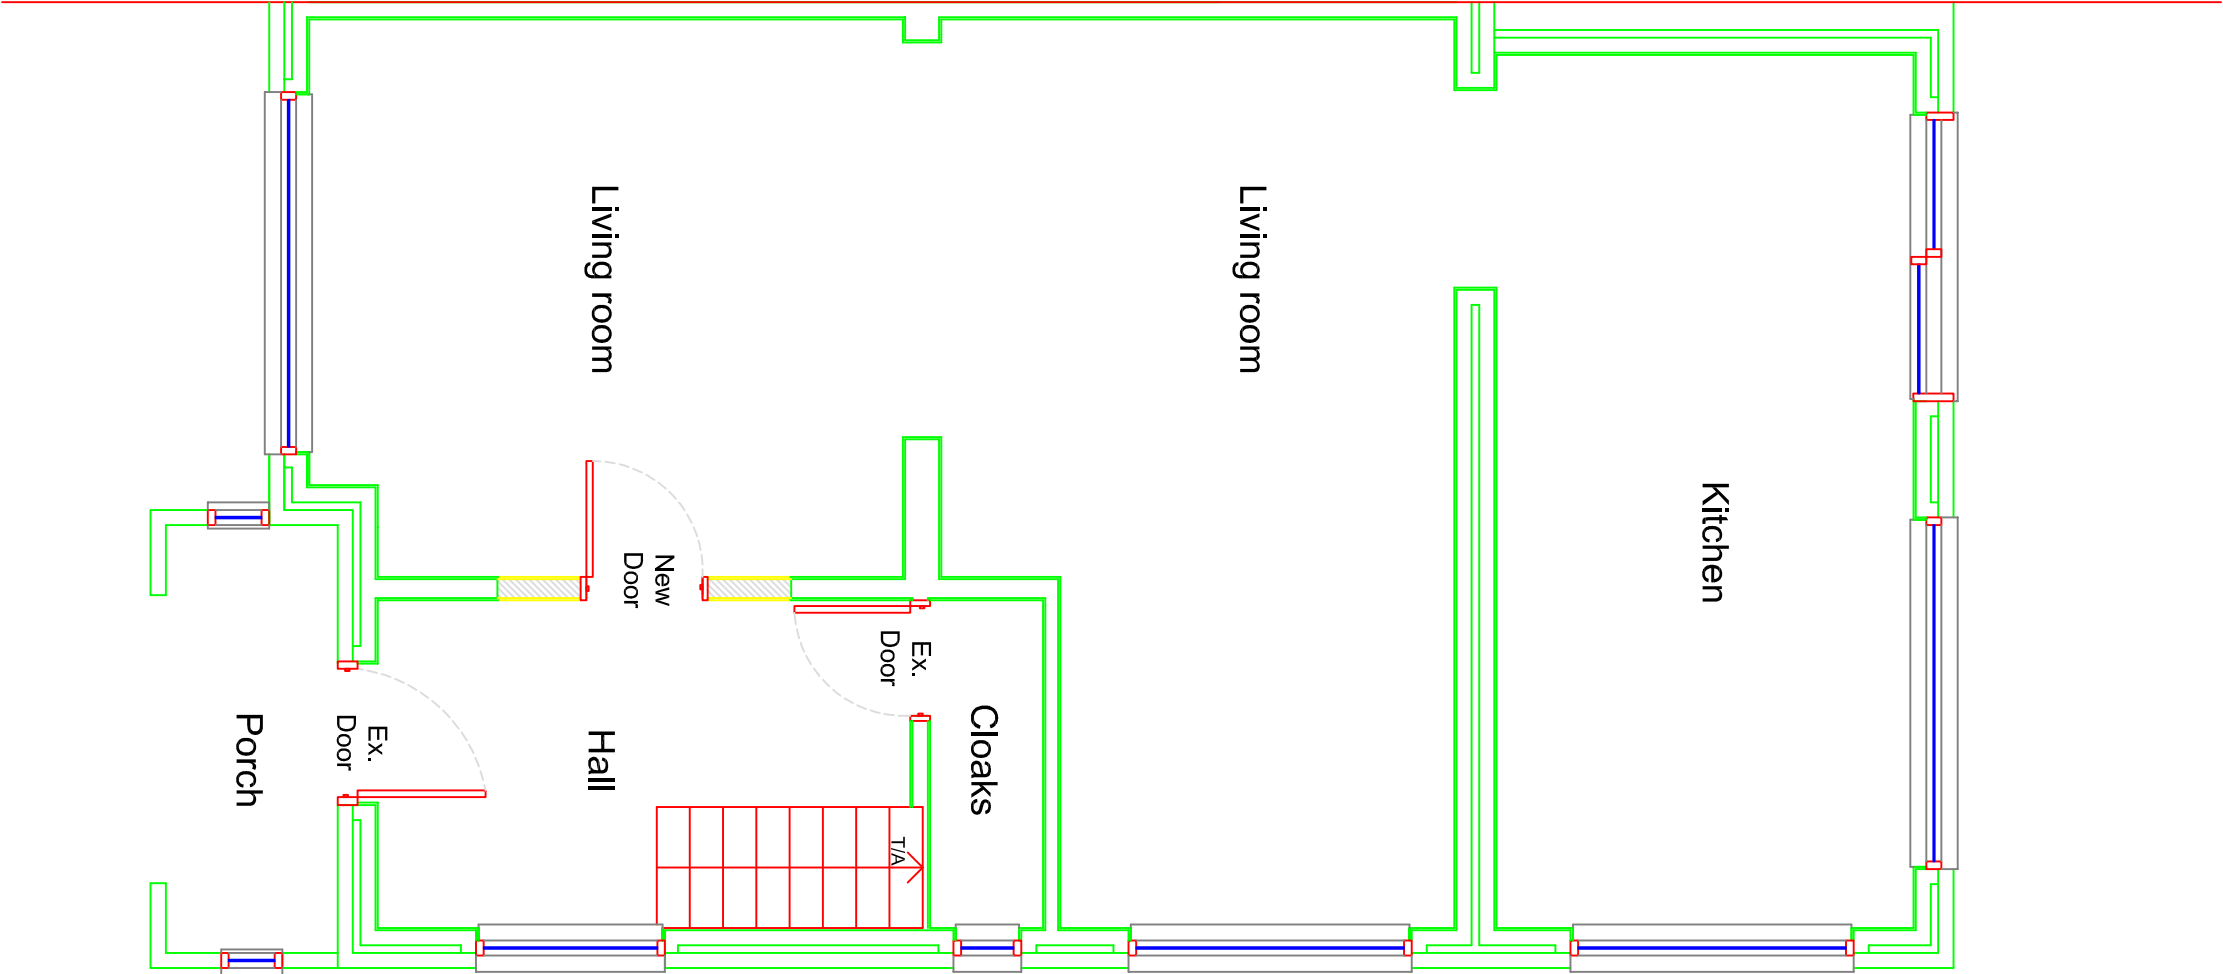

PROPOSED GROUND FLOOR PLAN

1:50

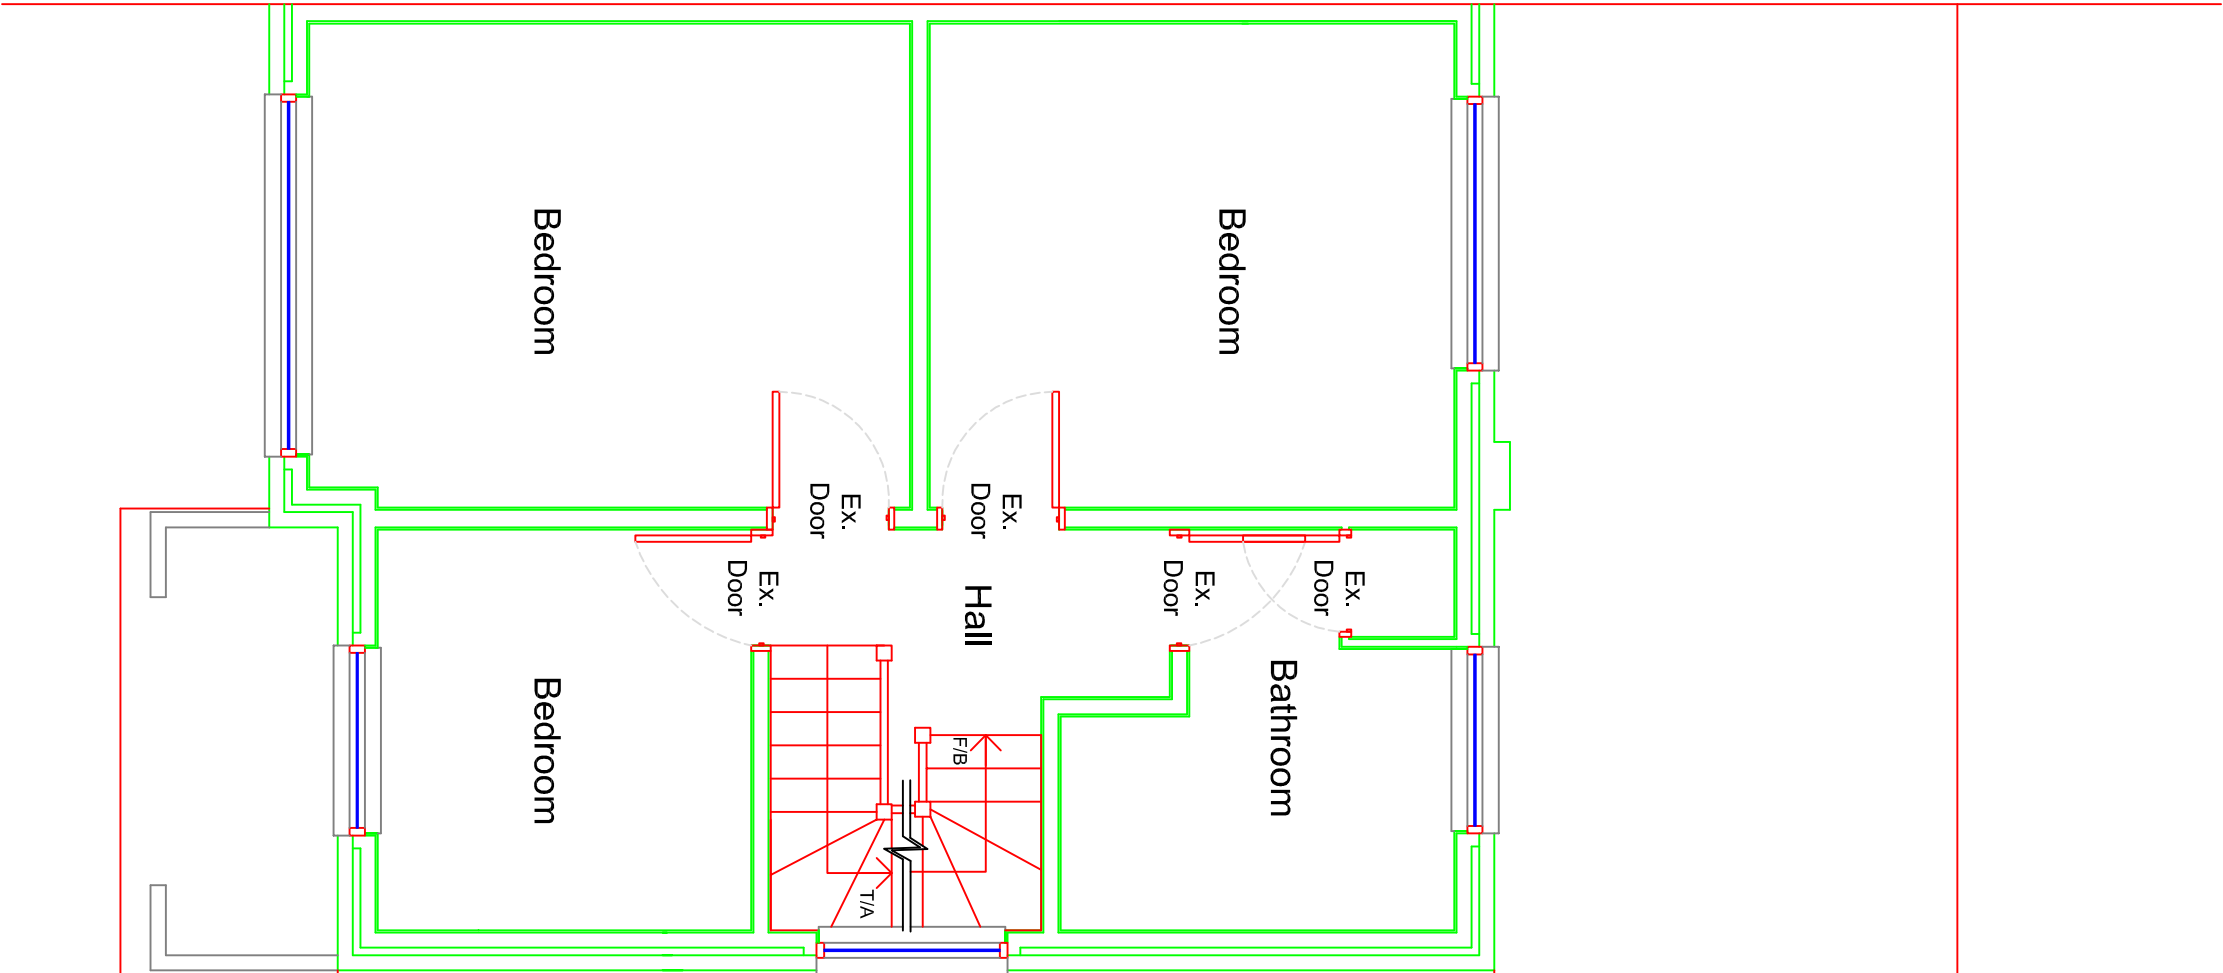

PROPOSED FIRST FLOOR PLAN

1:50

