



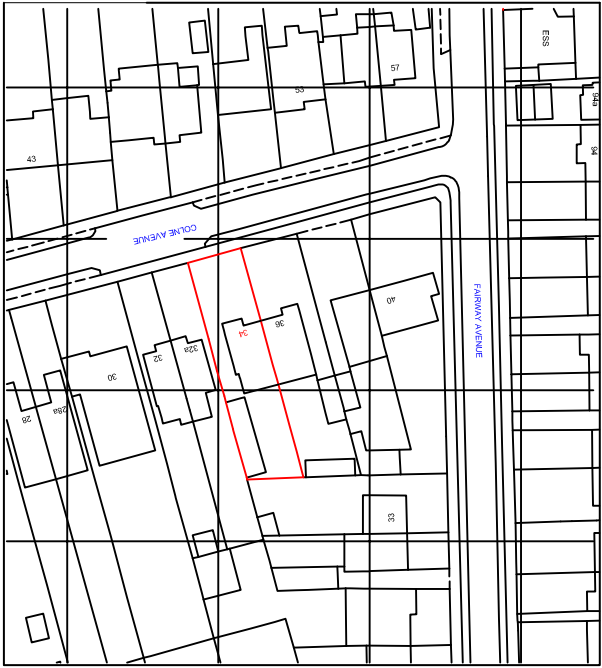


SITE PLAN - 1:1250

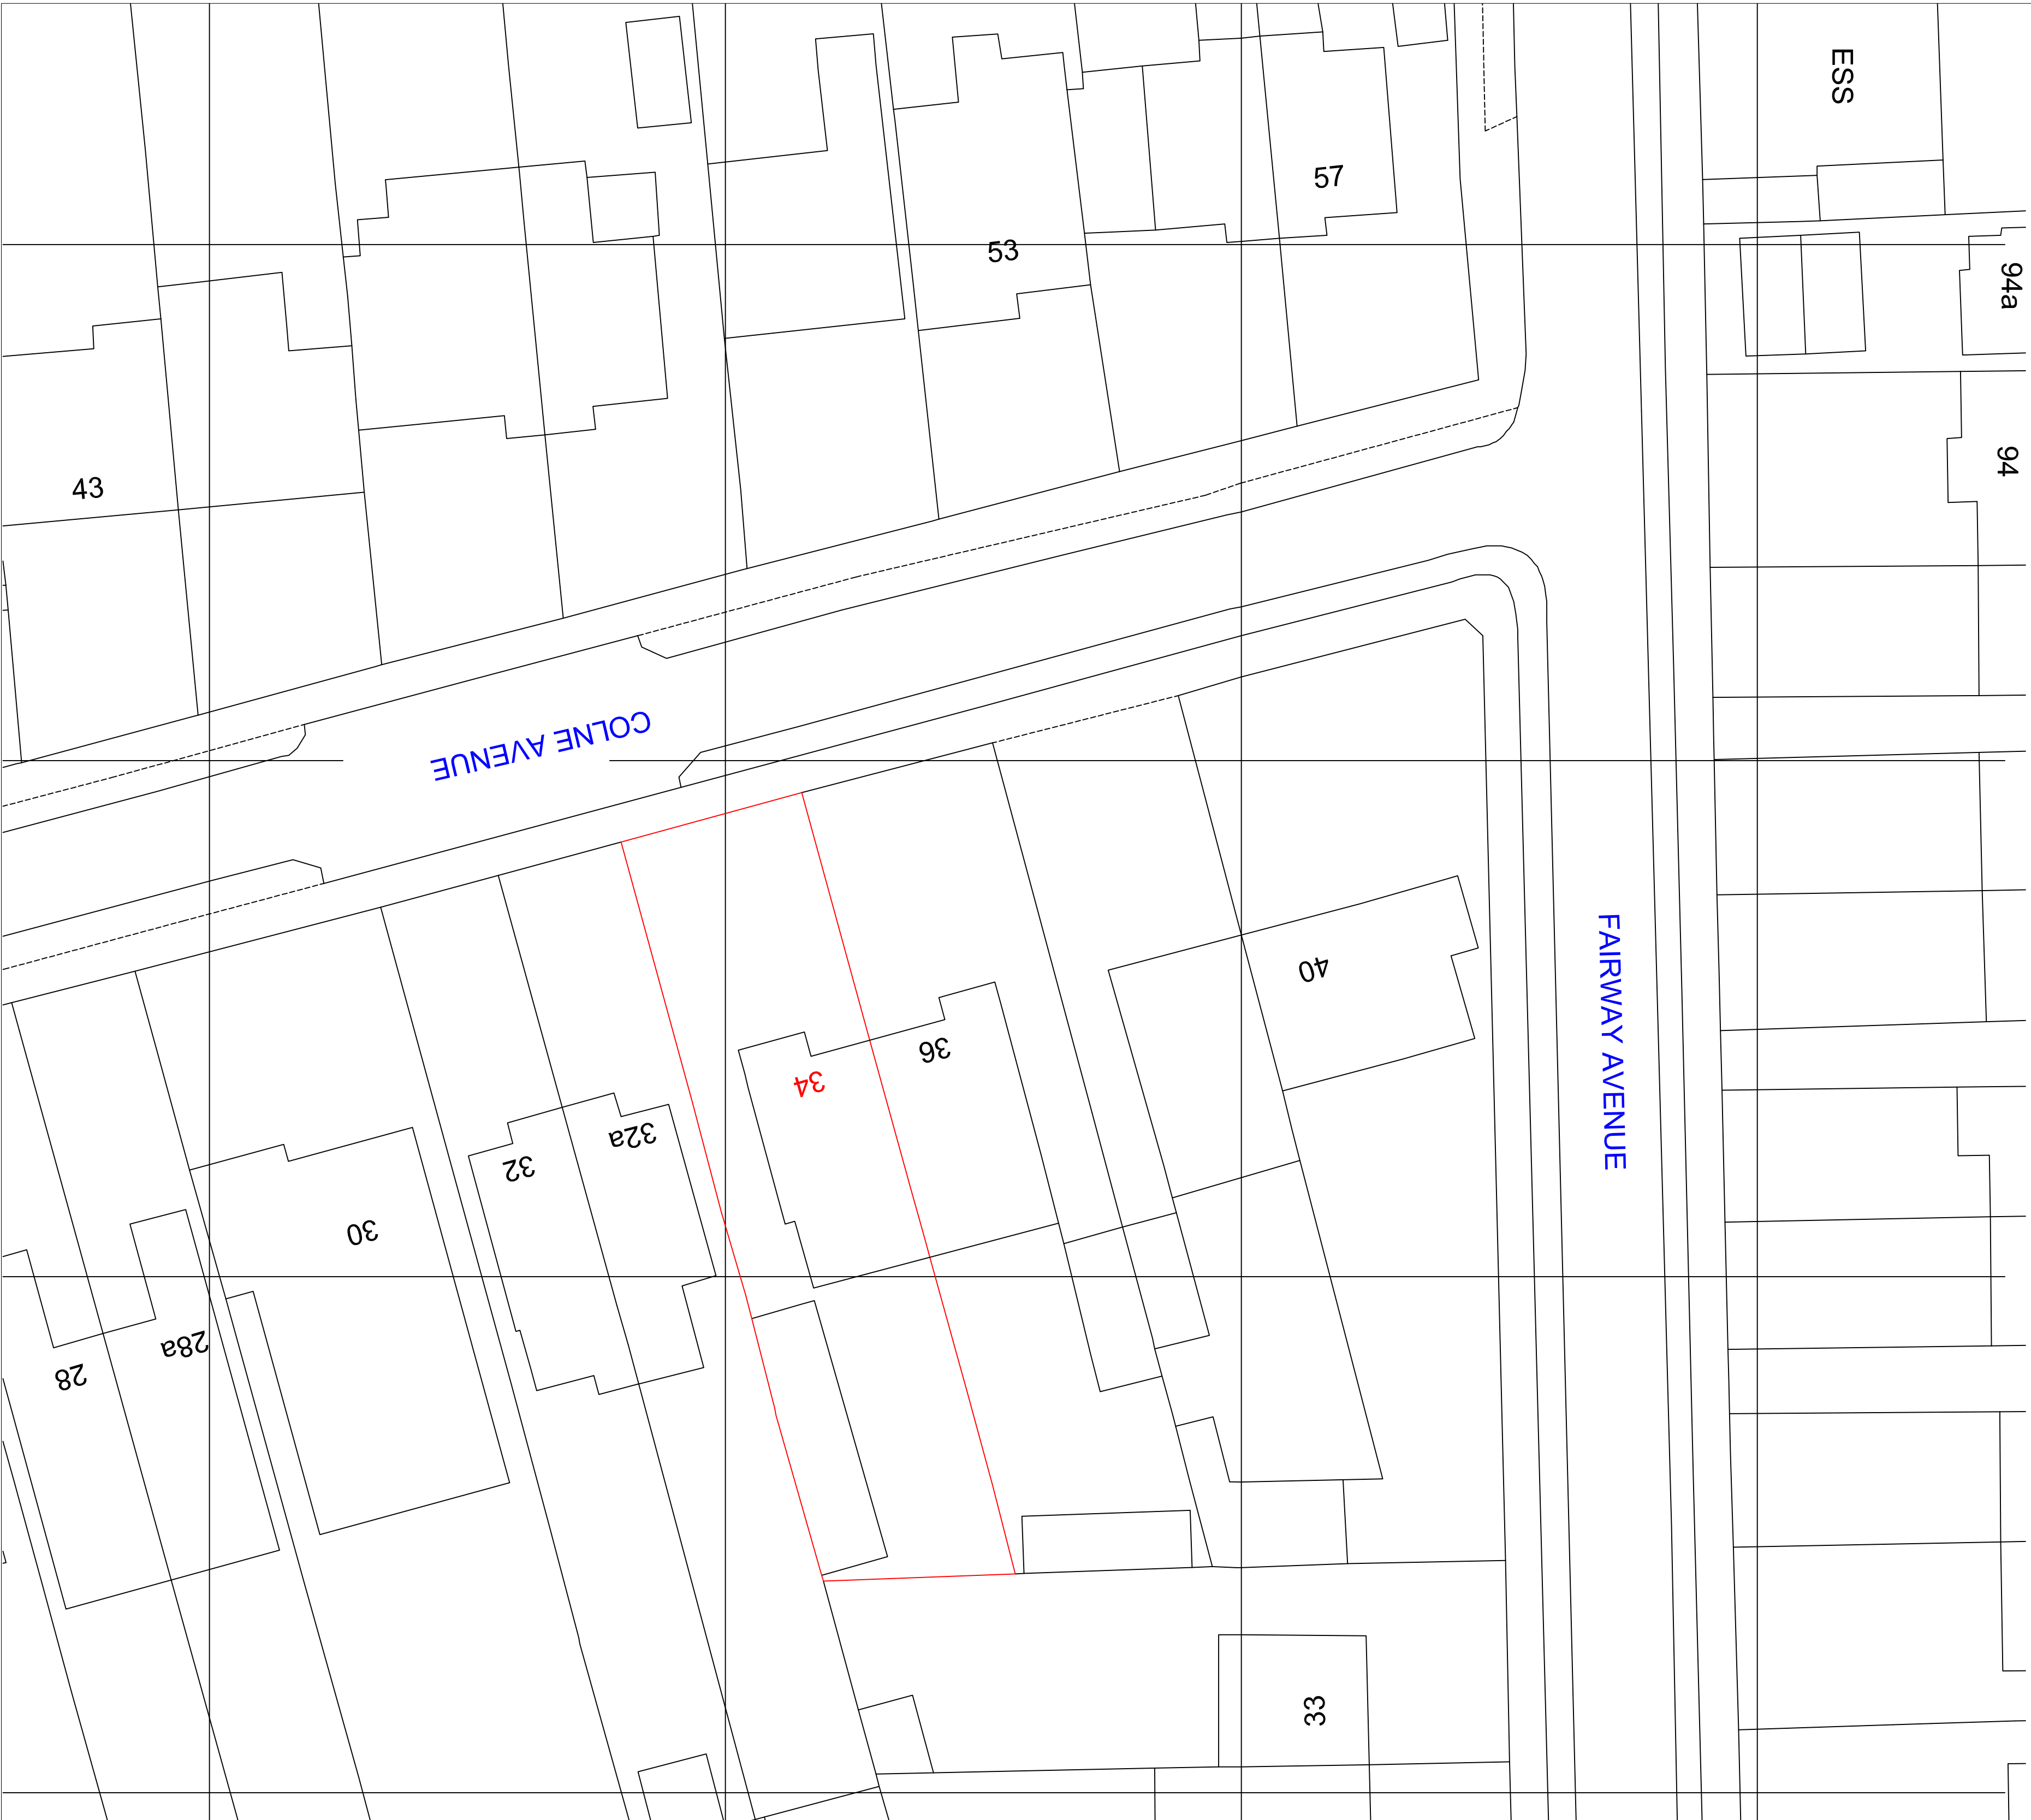

DATE: 2023

This drawing is the property of the client and is not to be reproduced or used in any form without the written consent of the client. The client is responsible for the accuracy of the information provided and for the use of the drawing for its intended purpose.

LEGEND:

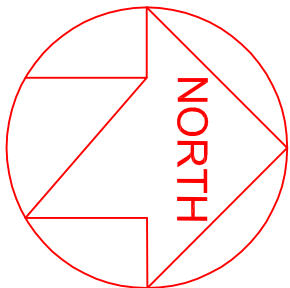

CONSTRUCTION NOTES:

REV	DESCRIPTION	DATE
1	ISSUED FOR PERMIT	2023-03-17

PROJECT	34 COLNE AVENUE, WEST DRAYTON MIDDX. UB7 7AL
---------	---

TITLE	BLOCK PLAN AND SITE PLAN
-------	--------------------------

client

Mr. N. Vihana

SCALE	DATE
1:50	28 03 17

DWG. NO.	REVISION
922 A1	SU02
	-

REN CONSULTING
3 HAVATON ROAD, LONDON E16 6EJ
TEL: 0203 464 671
WWW.RENCONSULTING.CO.UK
E: info@renconsulting.co.uk
P: 0203 464 666
E: info@renconsulting.co.uk