



LEGEND:


CONSTRUCTION NOTES:

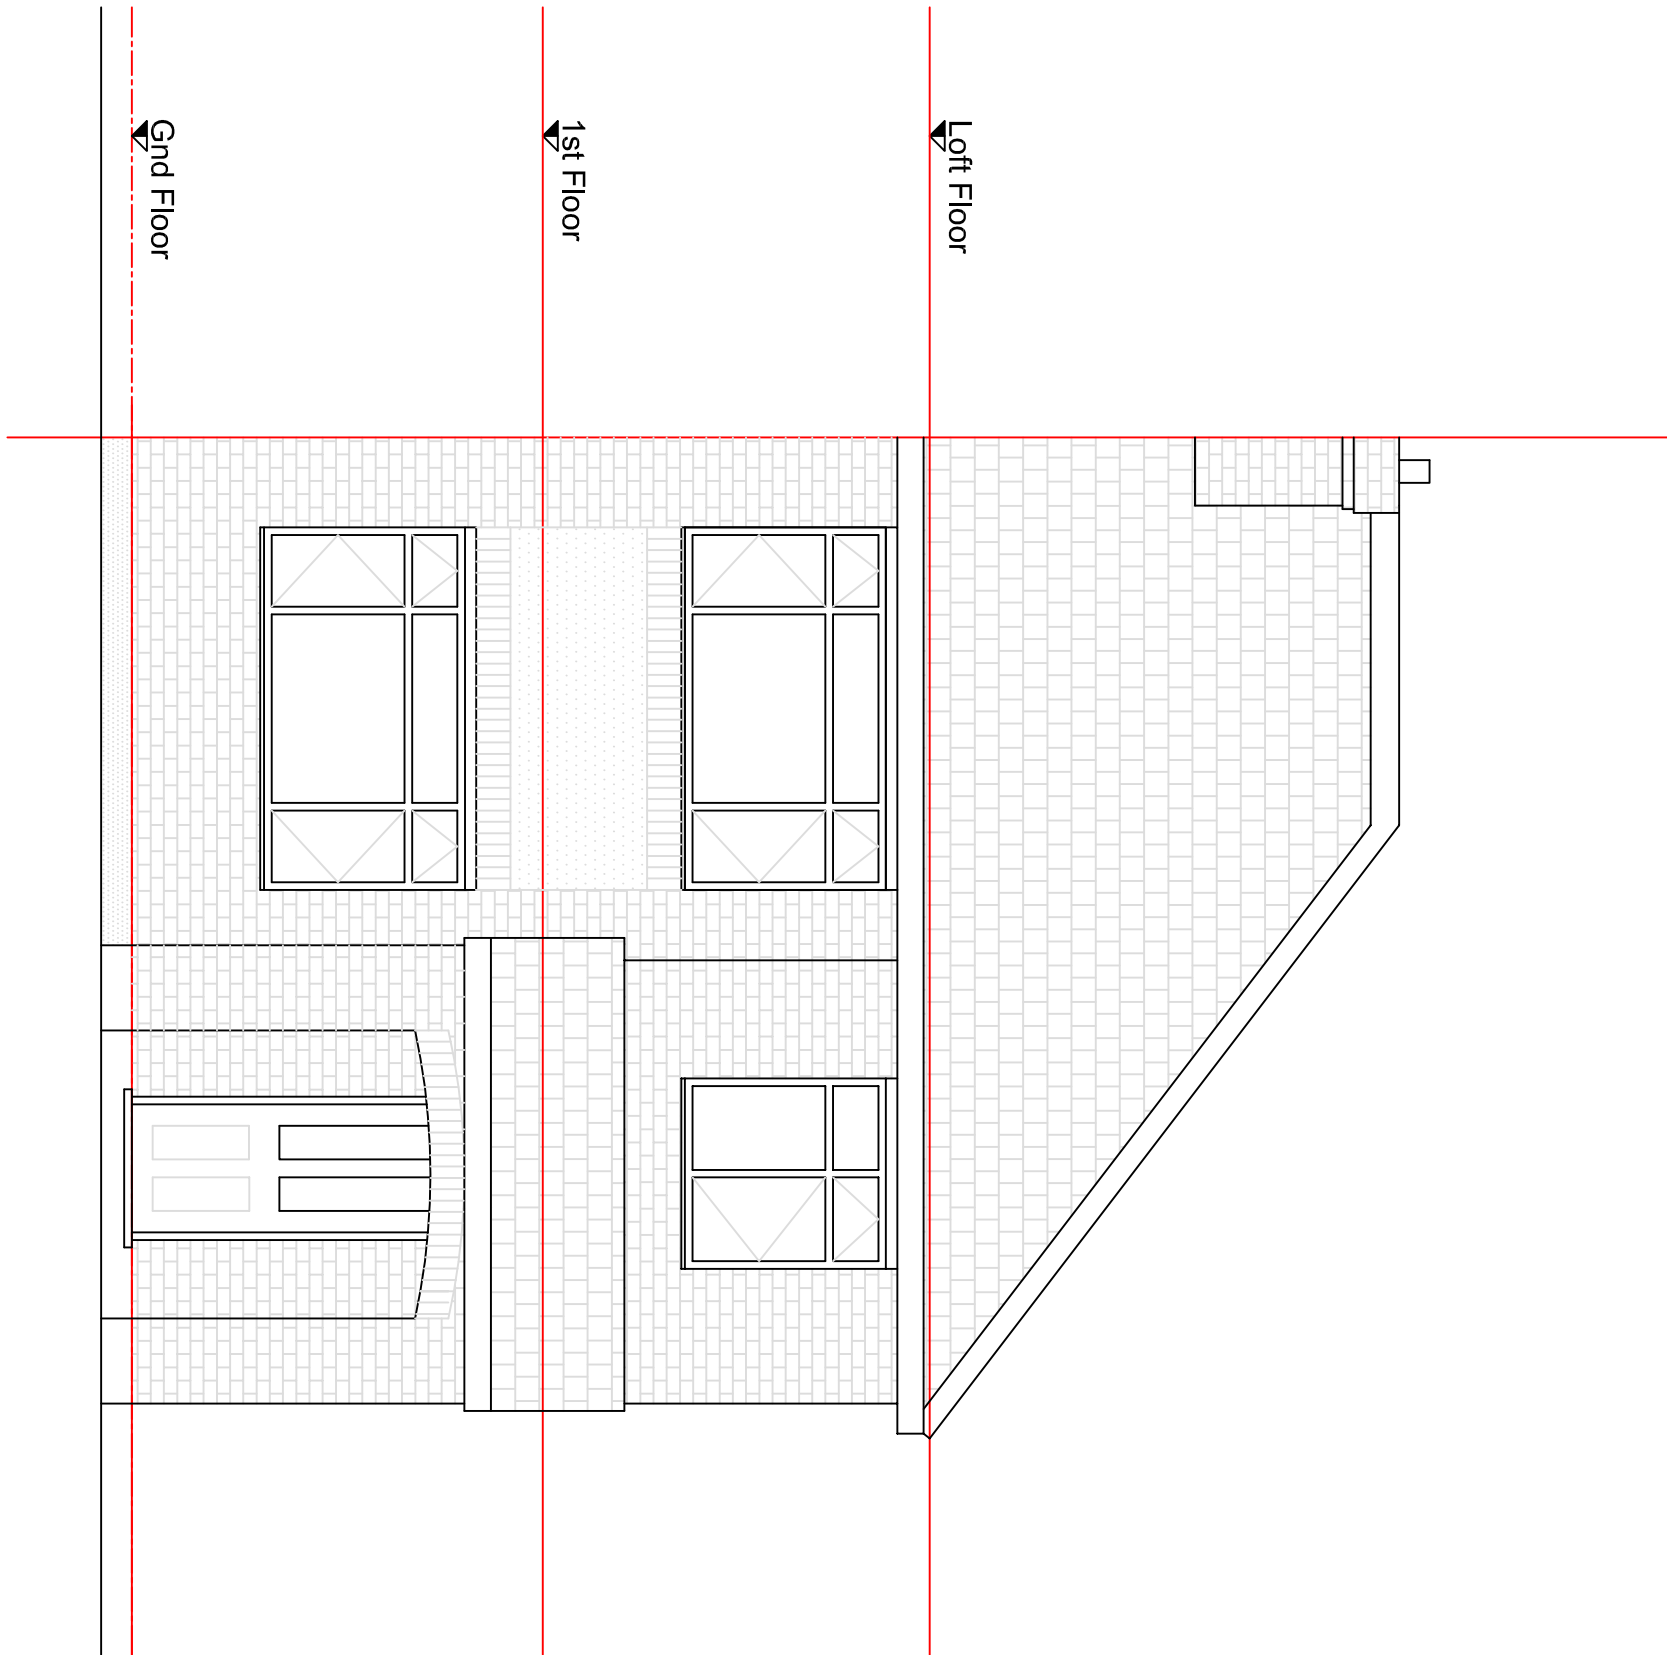


EXISTING FRONT ELEVATION
1:50

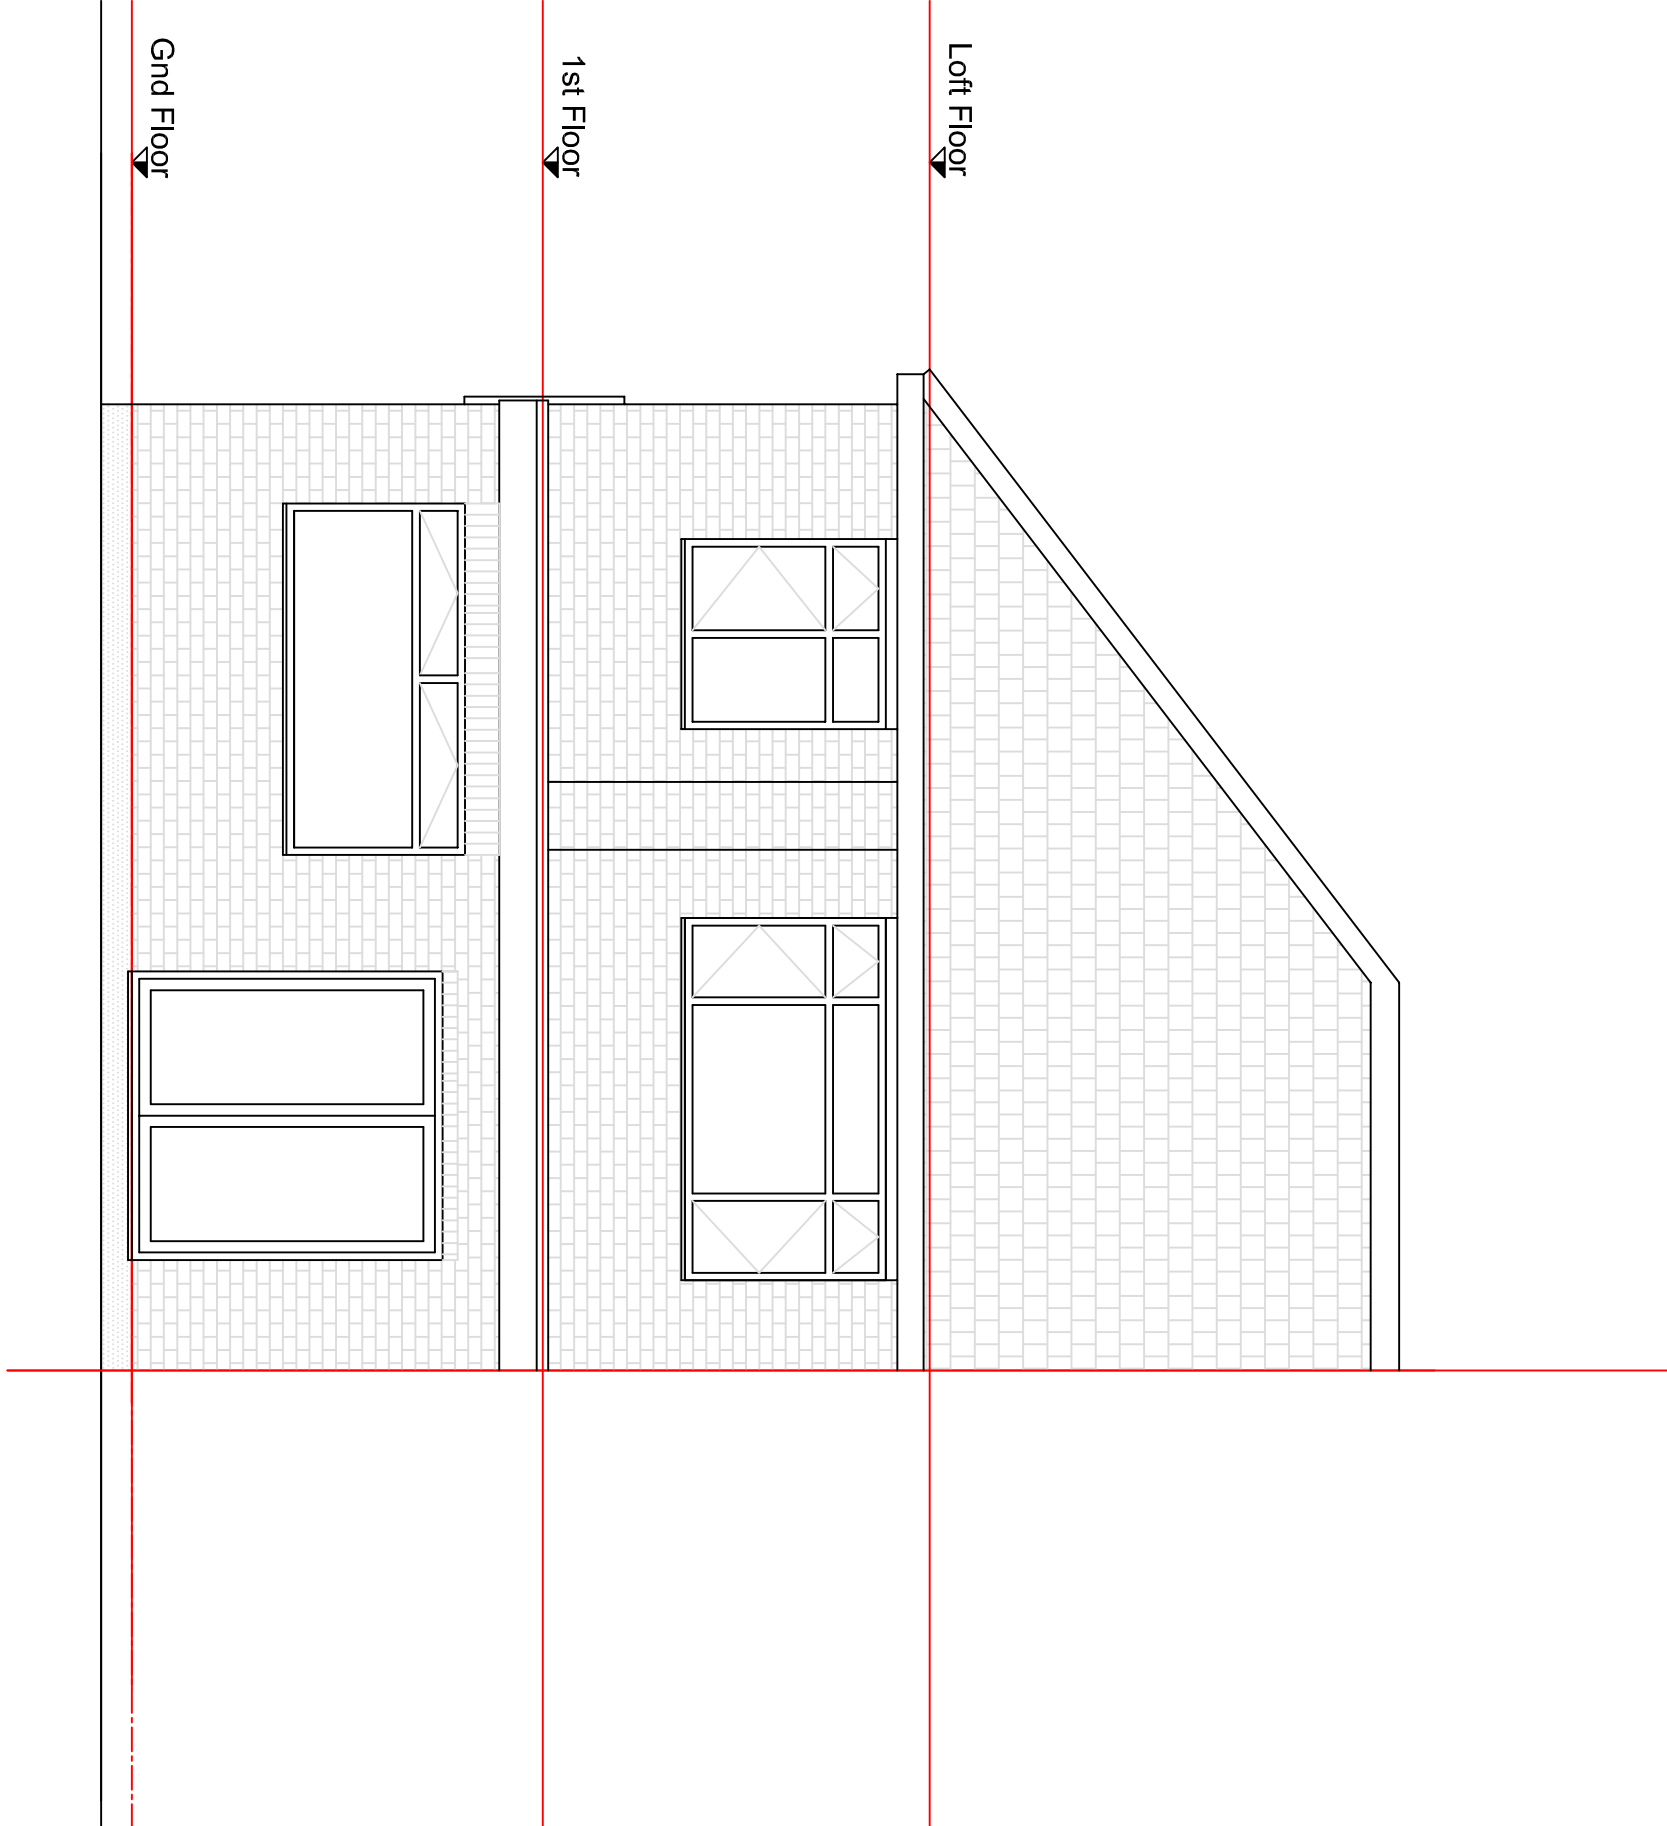

EXISTING REAR ELEVATION
1:50

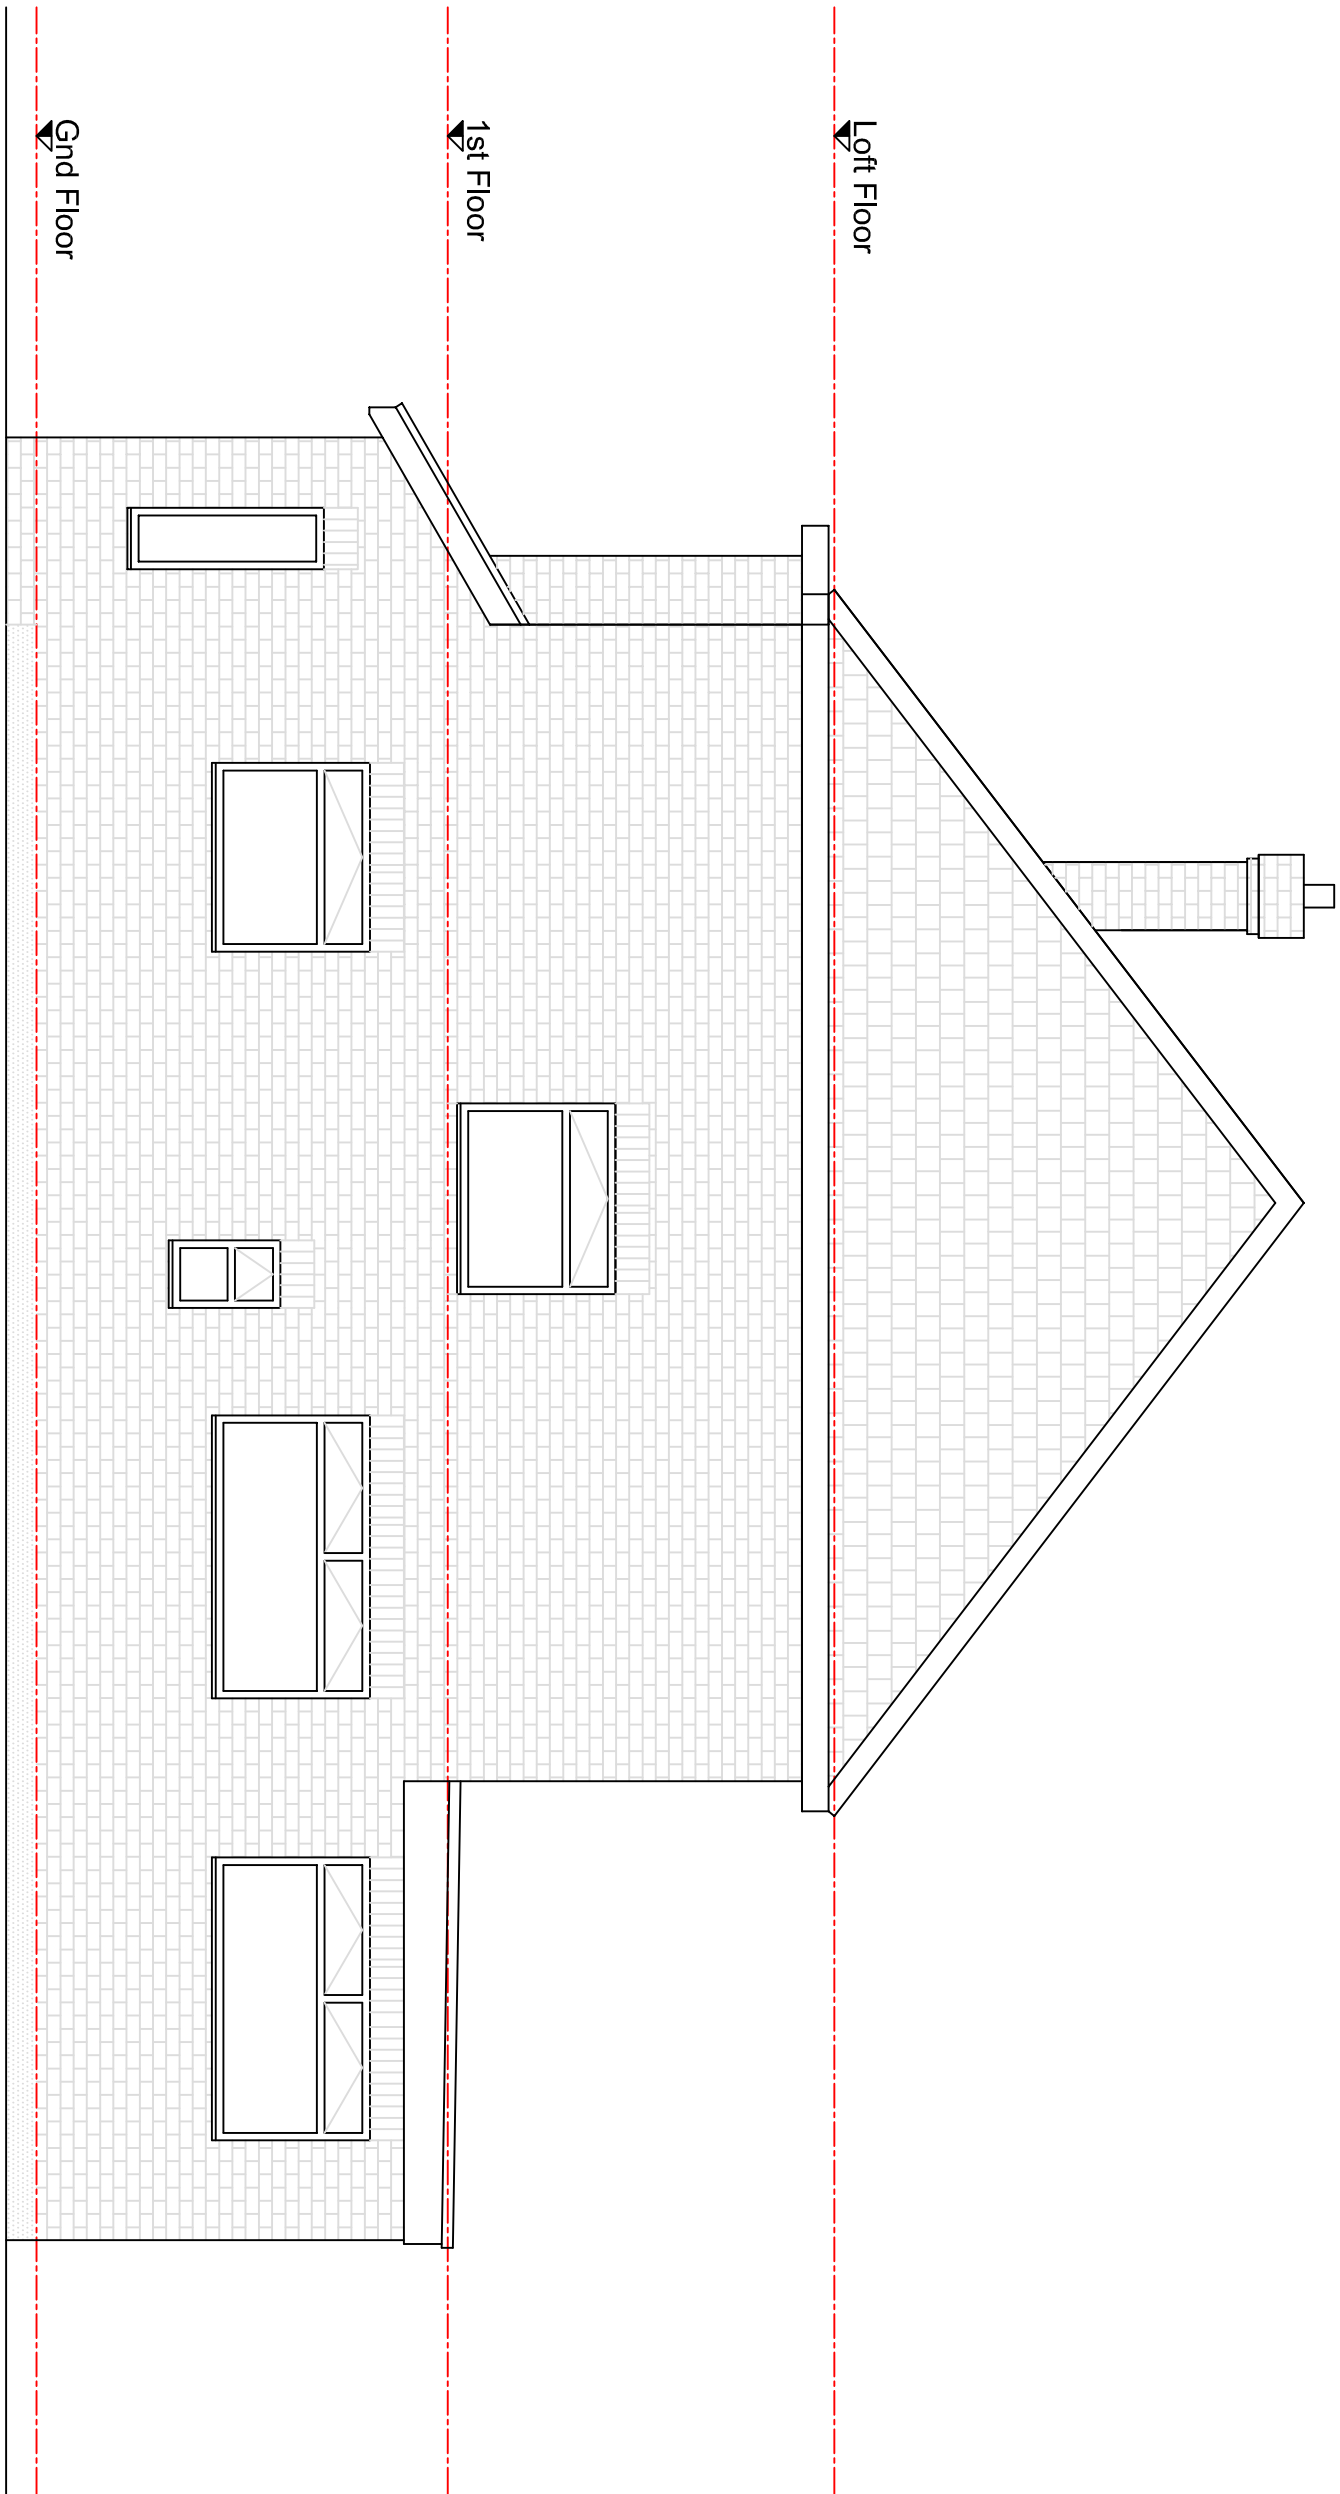

EXISTING SIDE ELEVATION
1:50

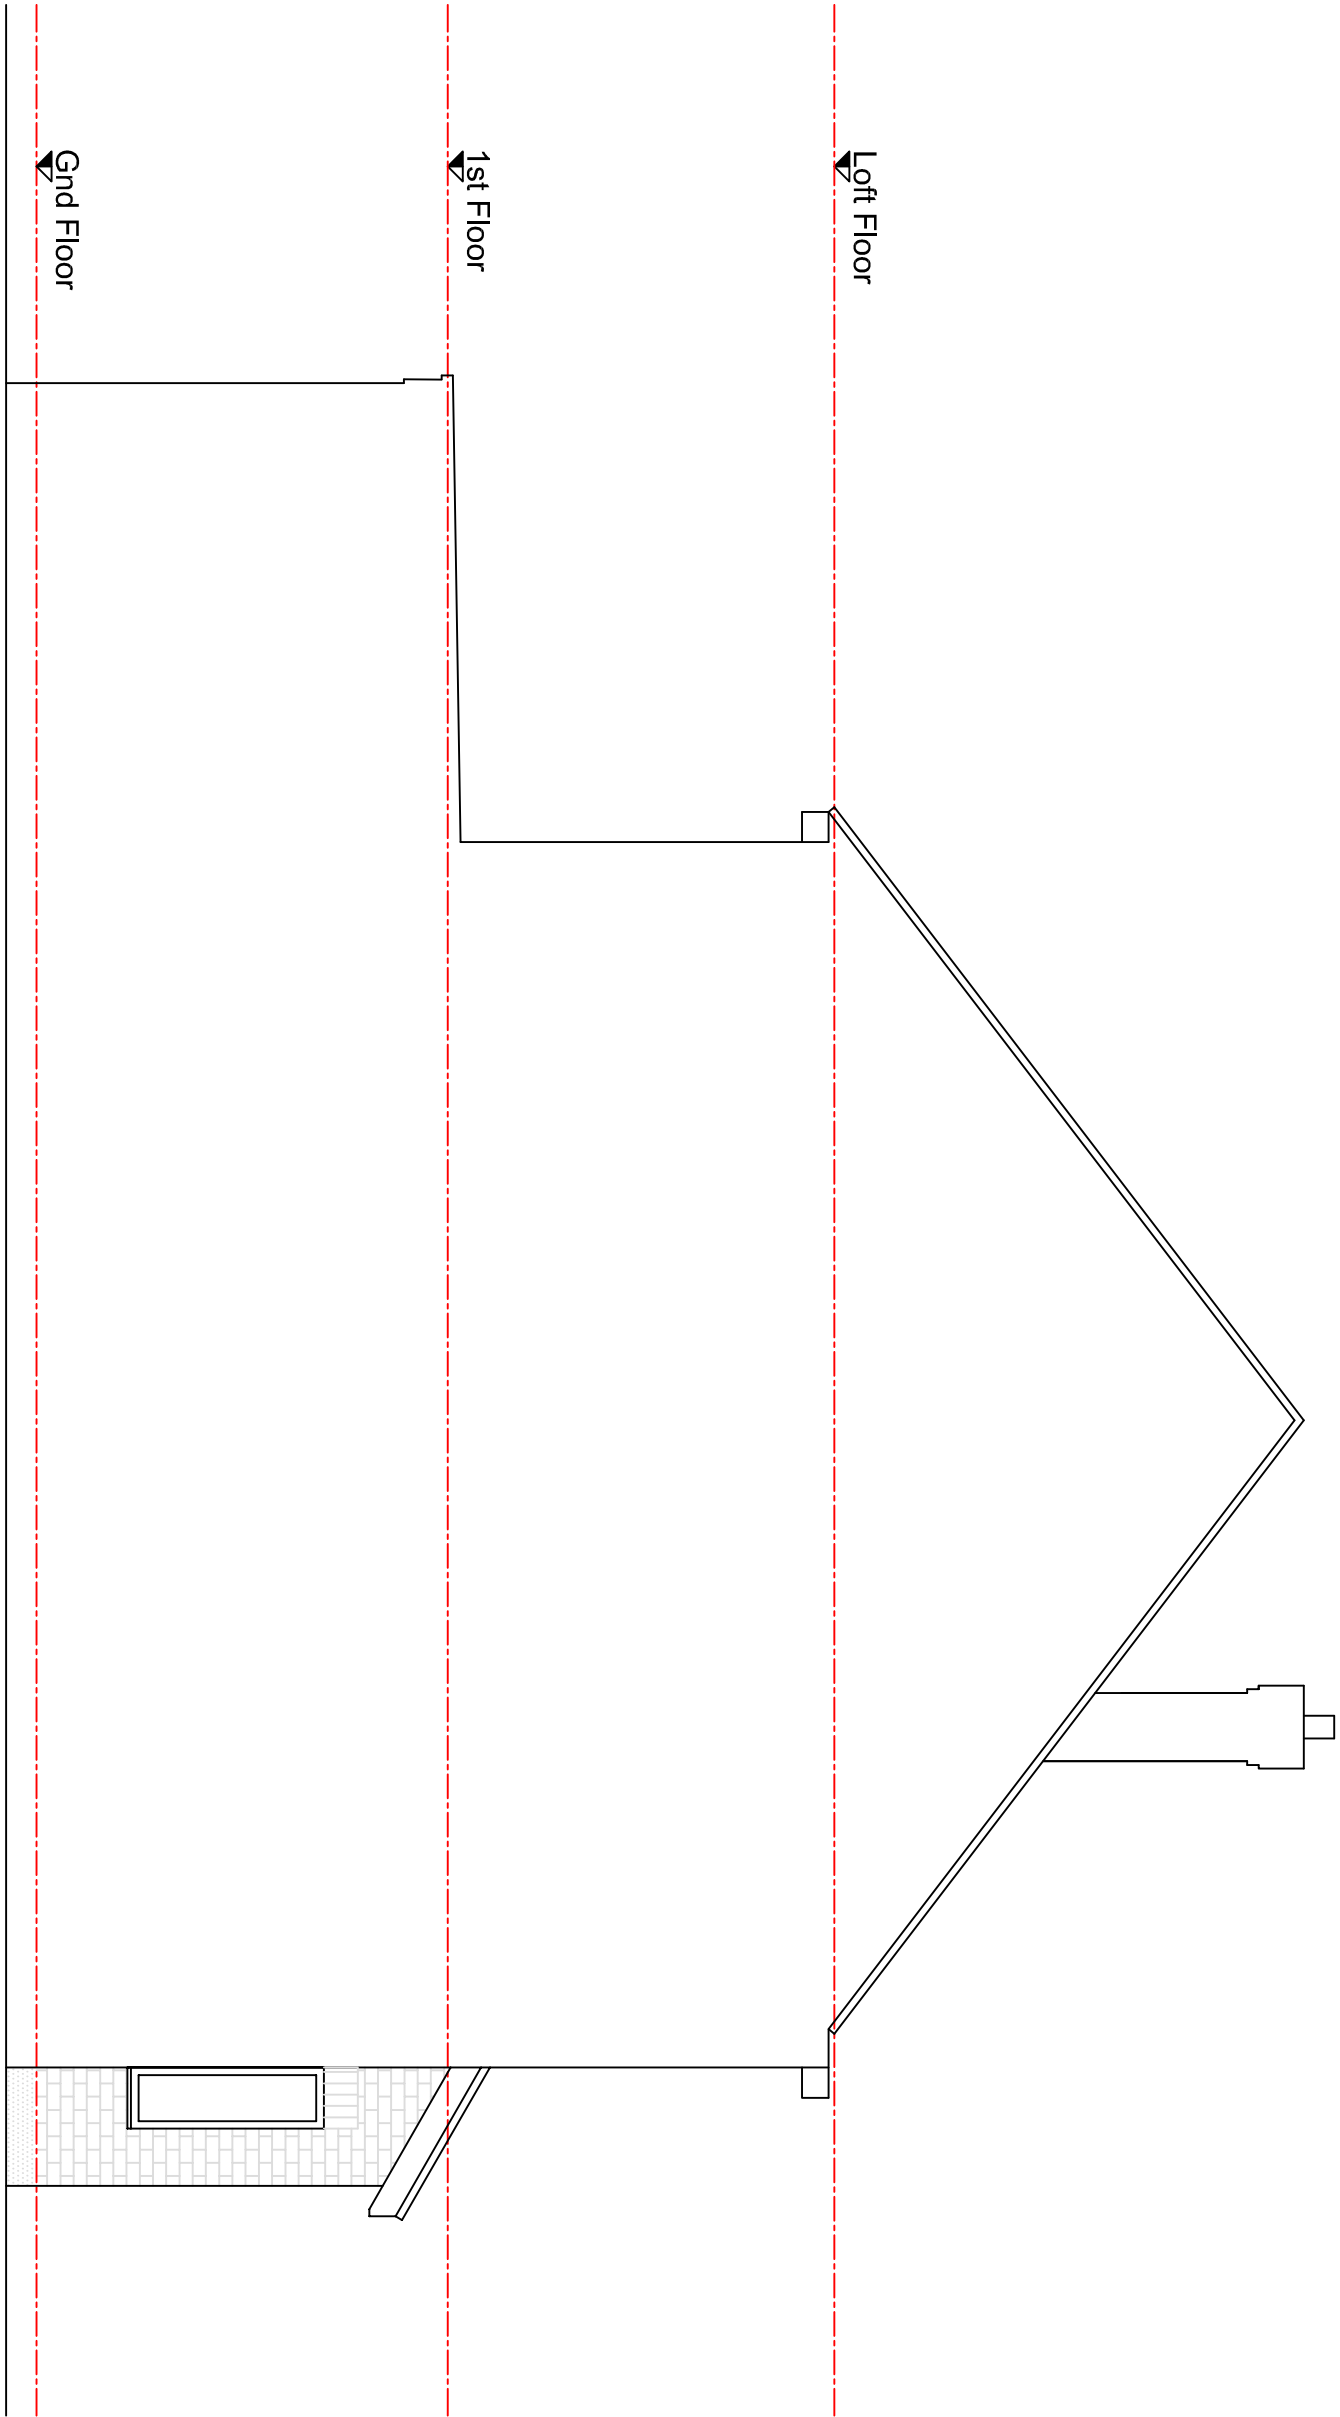

EXISTING SIDE ELEVATION
1:50



REV	DESCRIPTION	DATE
1		

PROJECT	DESCRIPTION
34 COLINE AVENUE, WEST DRAYTON MIDDX. UB7 7AL	

TITLE	DESCRIPTION
EXISTING ELEVATIONS	

CLIENT	DESCRIPTION
Mr. N. Vithana	

SCALE	DATE
1 50 25 03 17	

DWG. NO.	REVISION
922 A1 SU03	-