



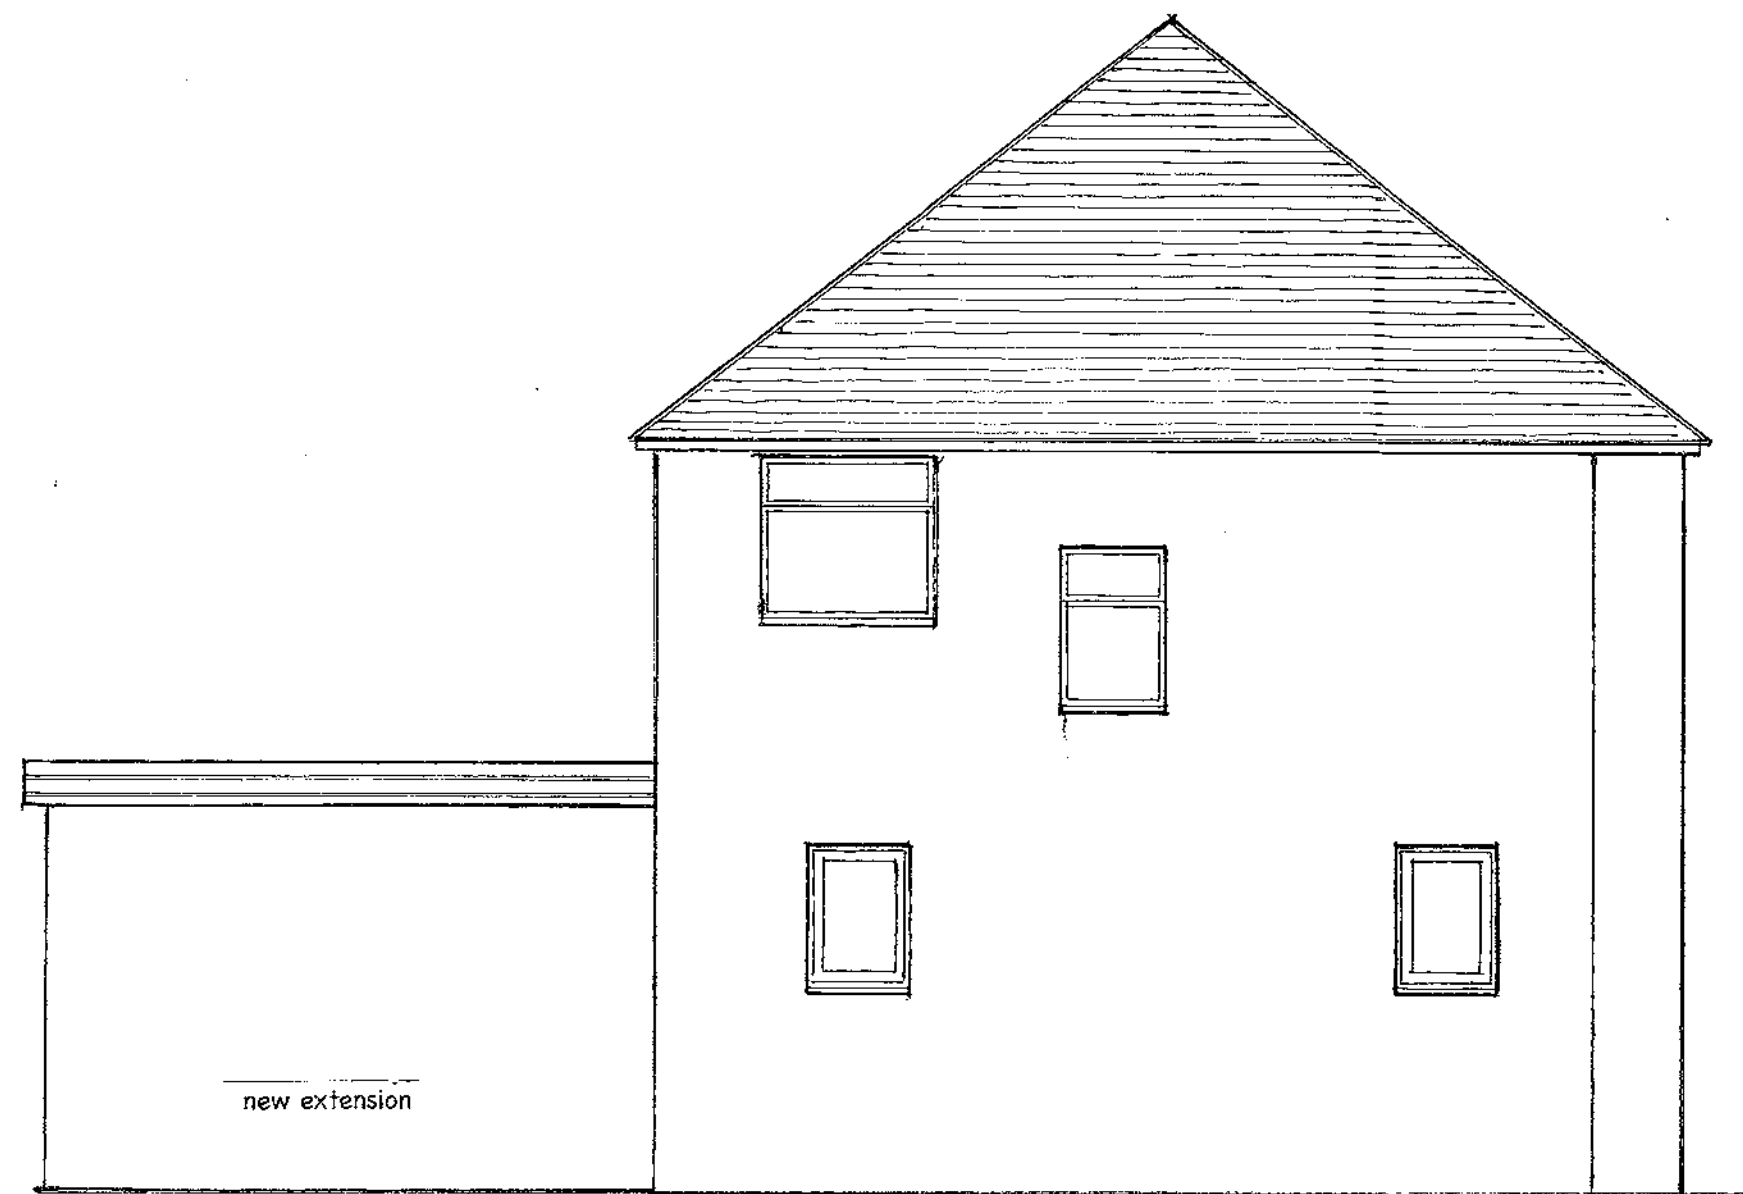

NORTH ELEVATION
PROPOSED




new extension
EAST (REAR) ELEVATION
PROPOSED

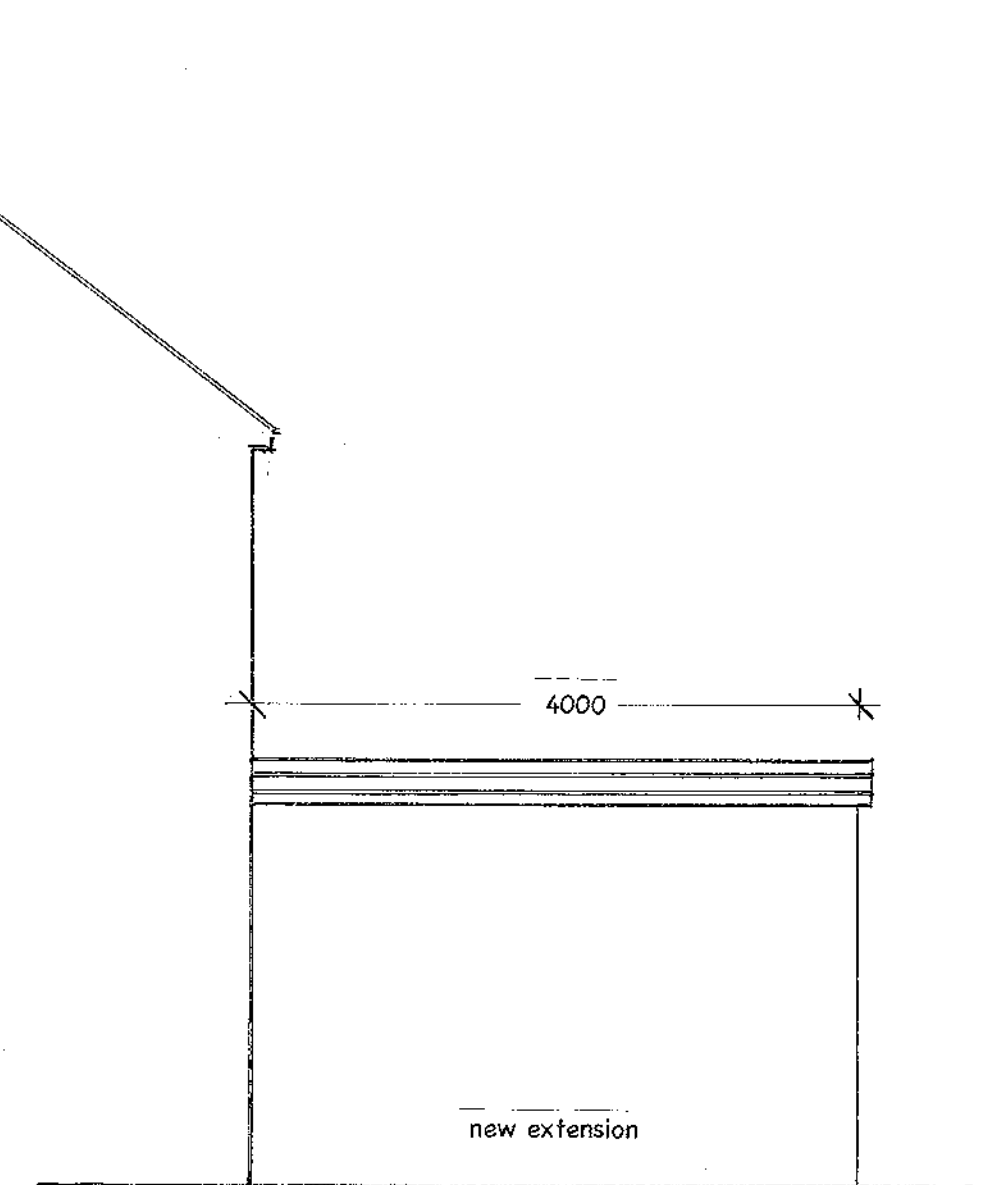


SOUTH ELEVATION
PROPOSED


NOTE
all materials in new extension
to match with main house.

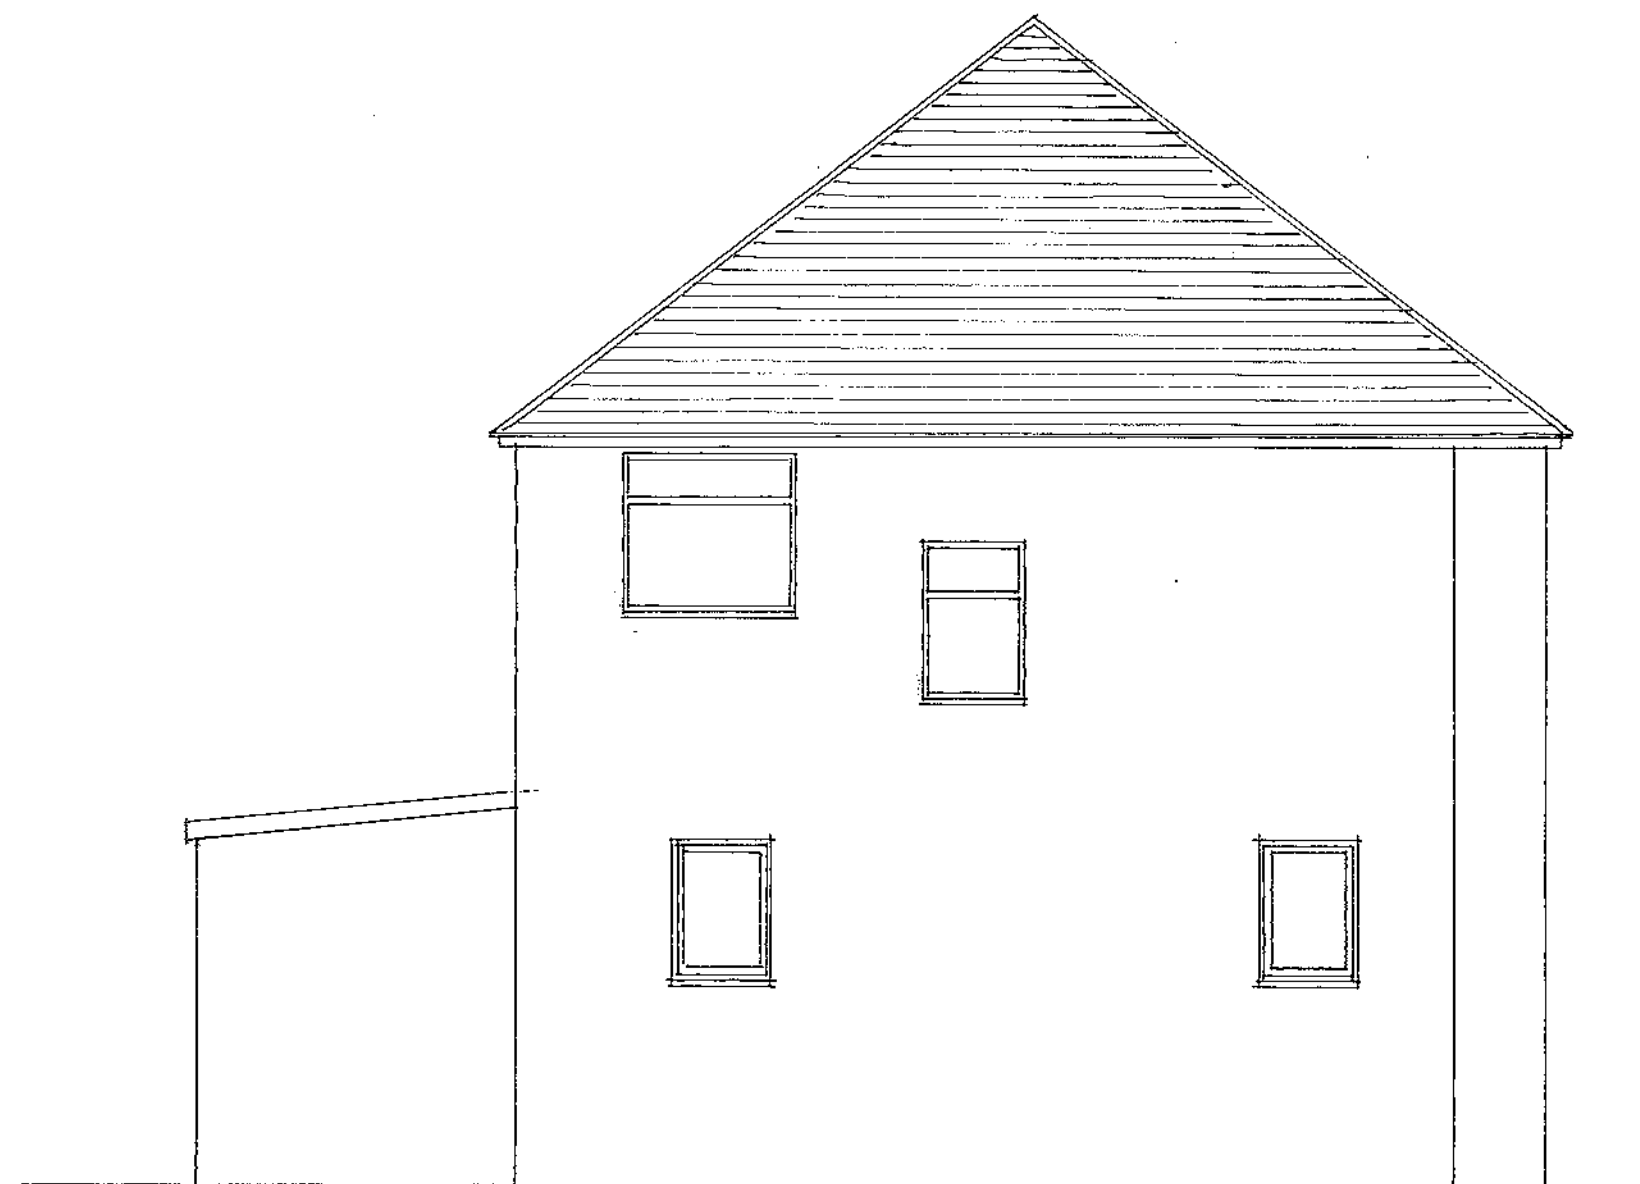


NORTH ELEVATION
EXISTING

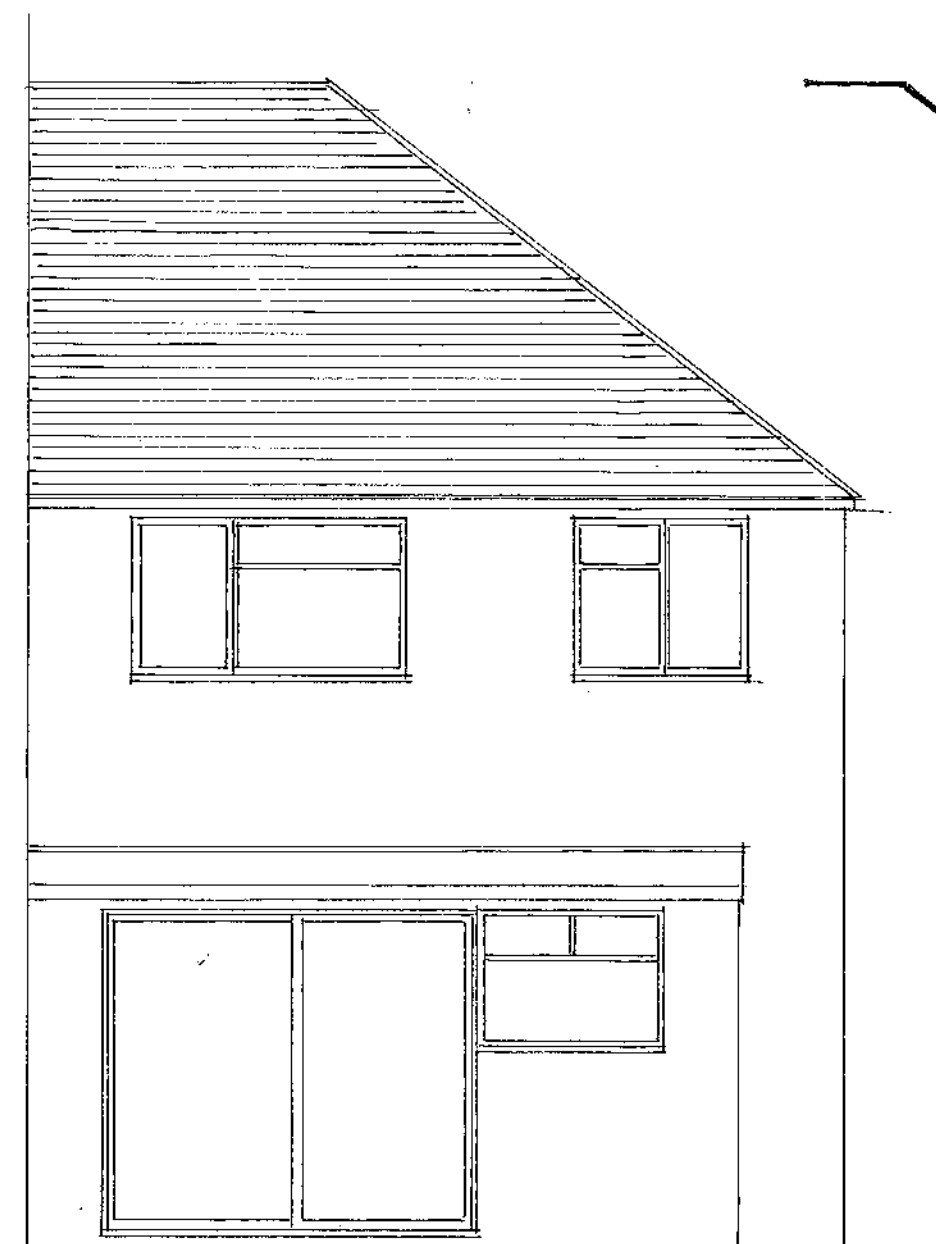

EAST (REAR) ELEVATION
EXISTING

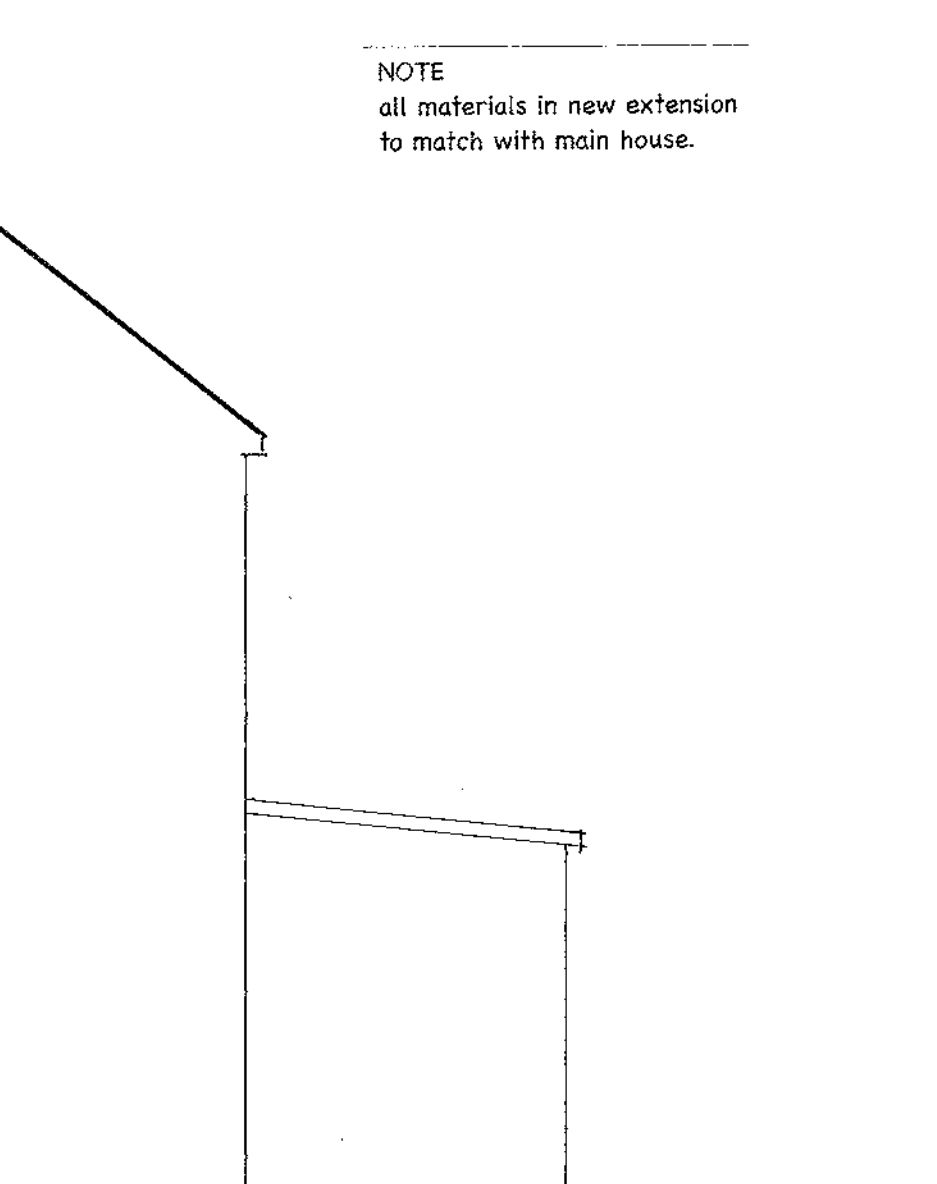

SOUTH ELEVATION
EXISTING

 

metre scale

105 PARKFIELD CRESCENT RUISLIP HA4 0RD	PROPOSED REAR EXTENSION ELEVATIONS	scale 1:50 at A2 dwg 21-JM - 02	Angus Milne building surveyor angus.milne@me.com 0784 026 9538
all dimensions to be confirmed on site		November 2021	