



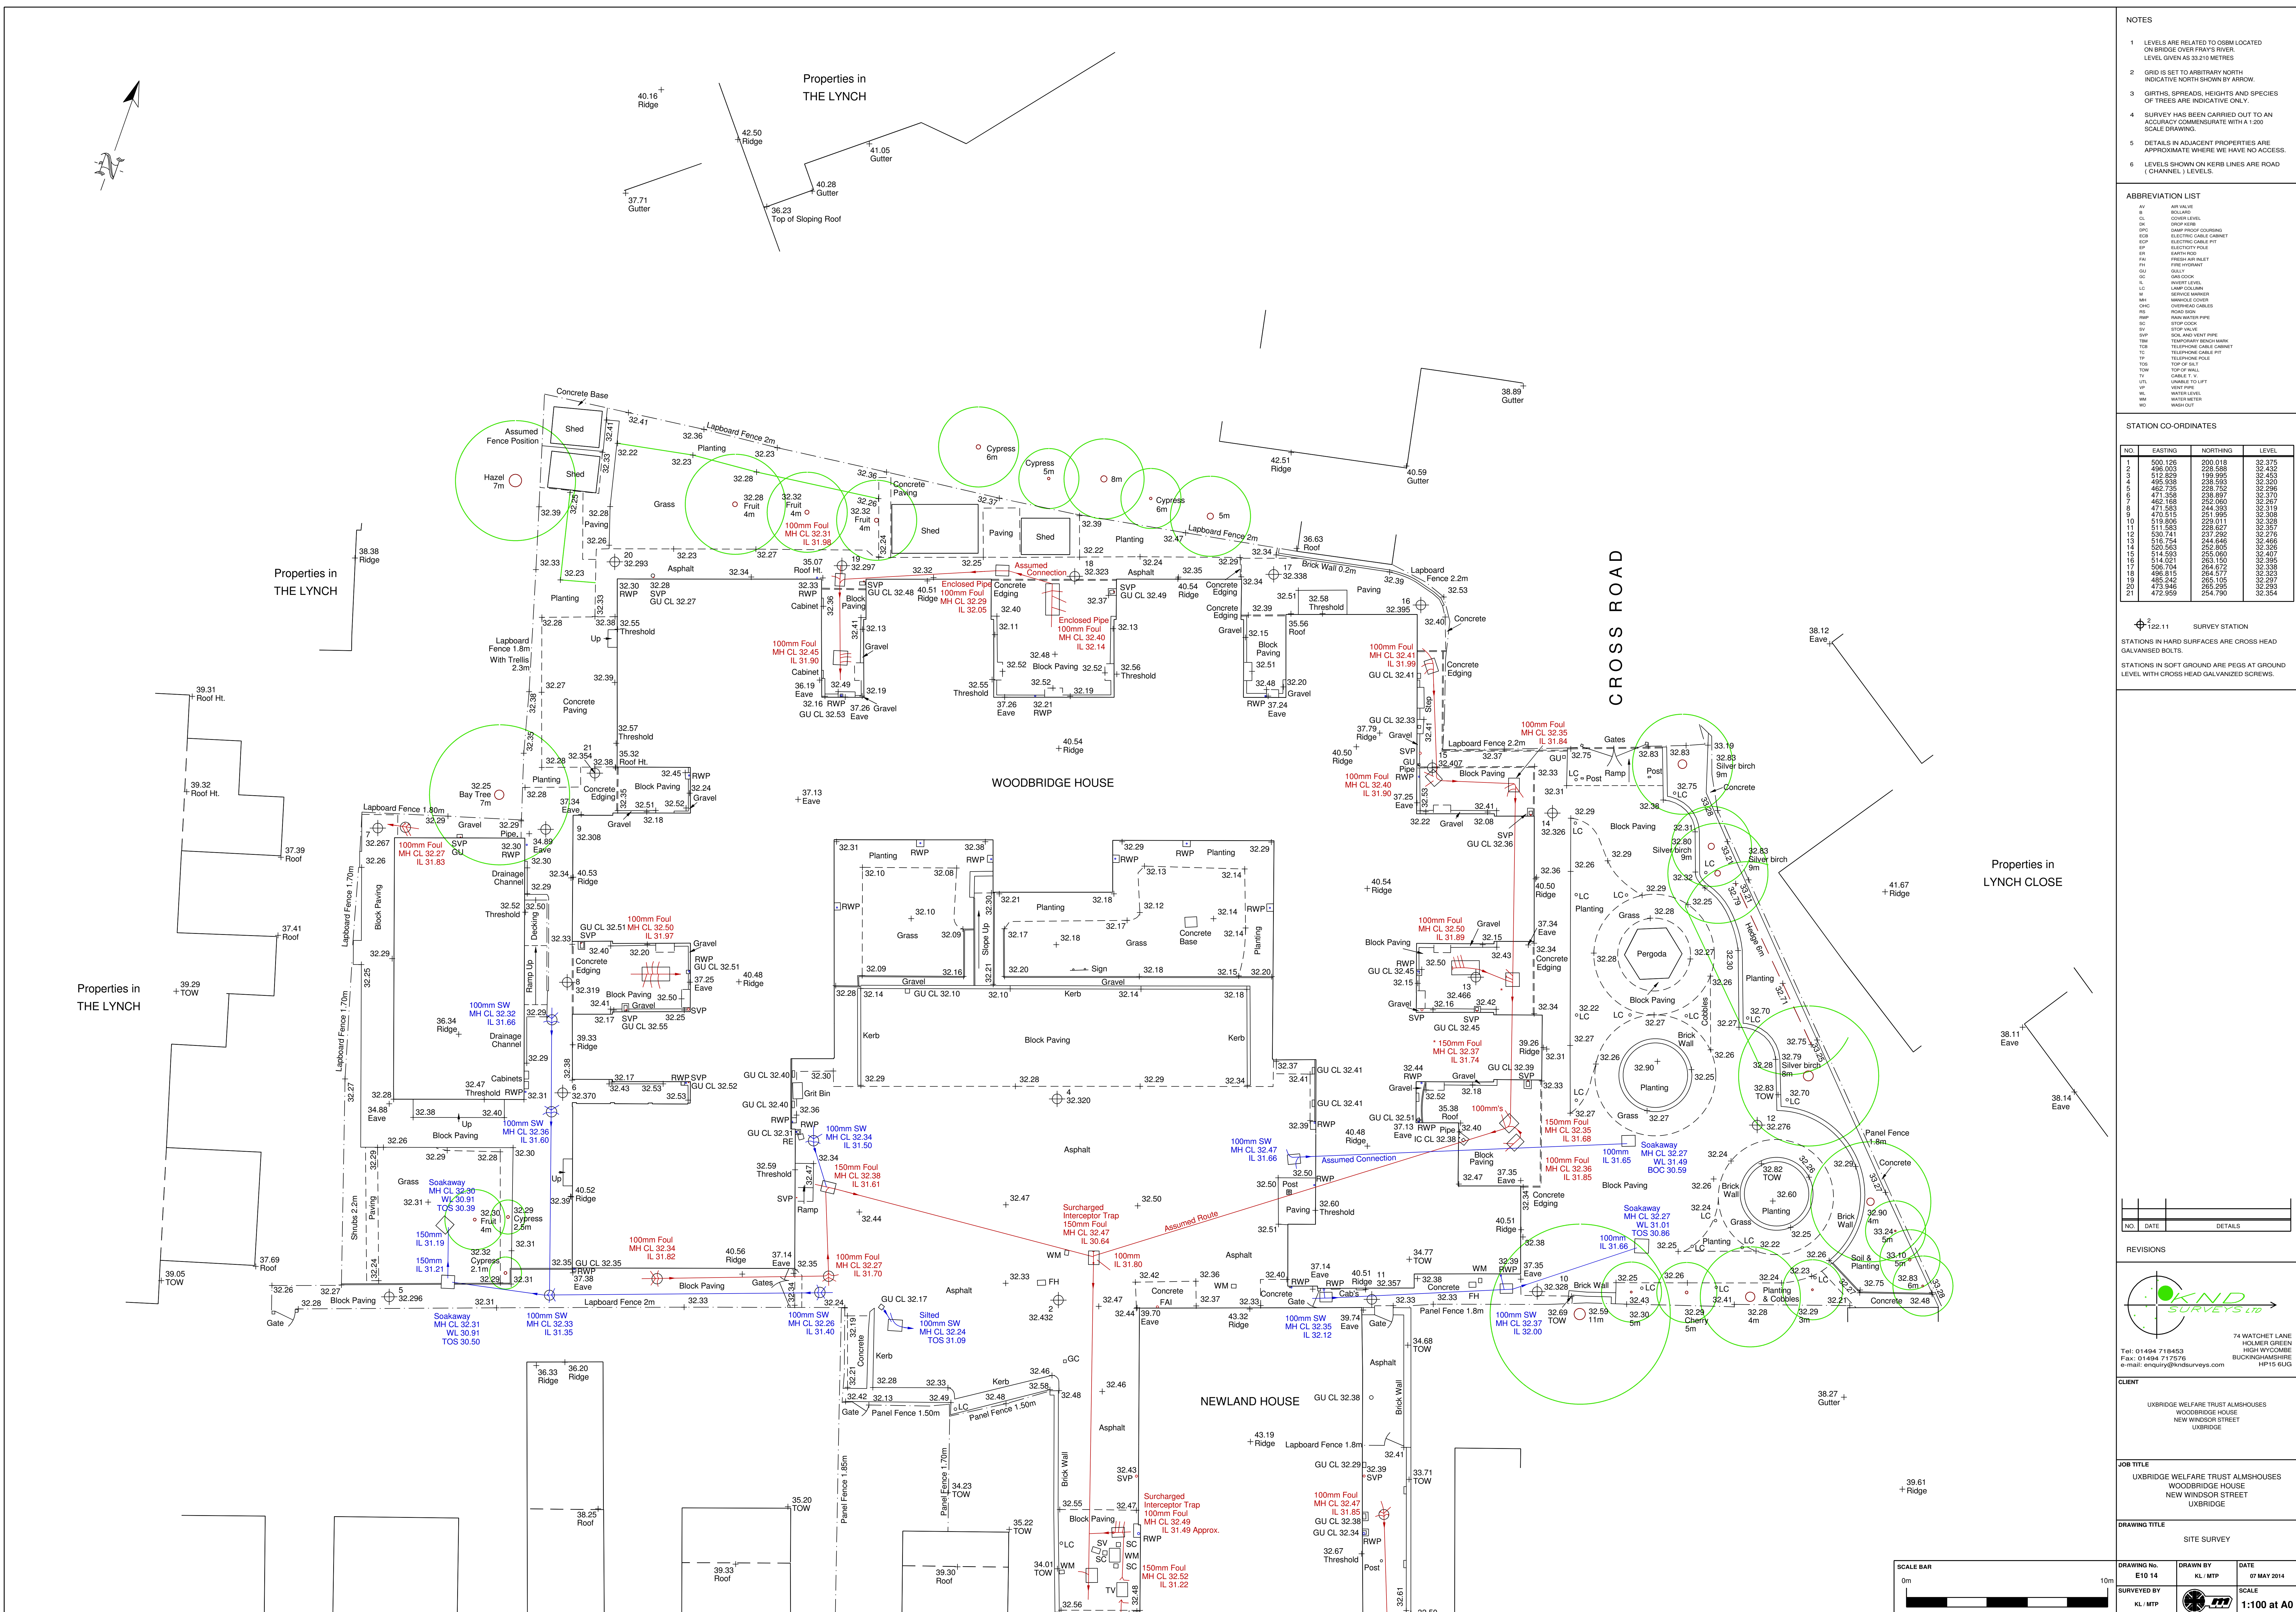

Ground Floor

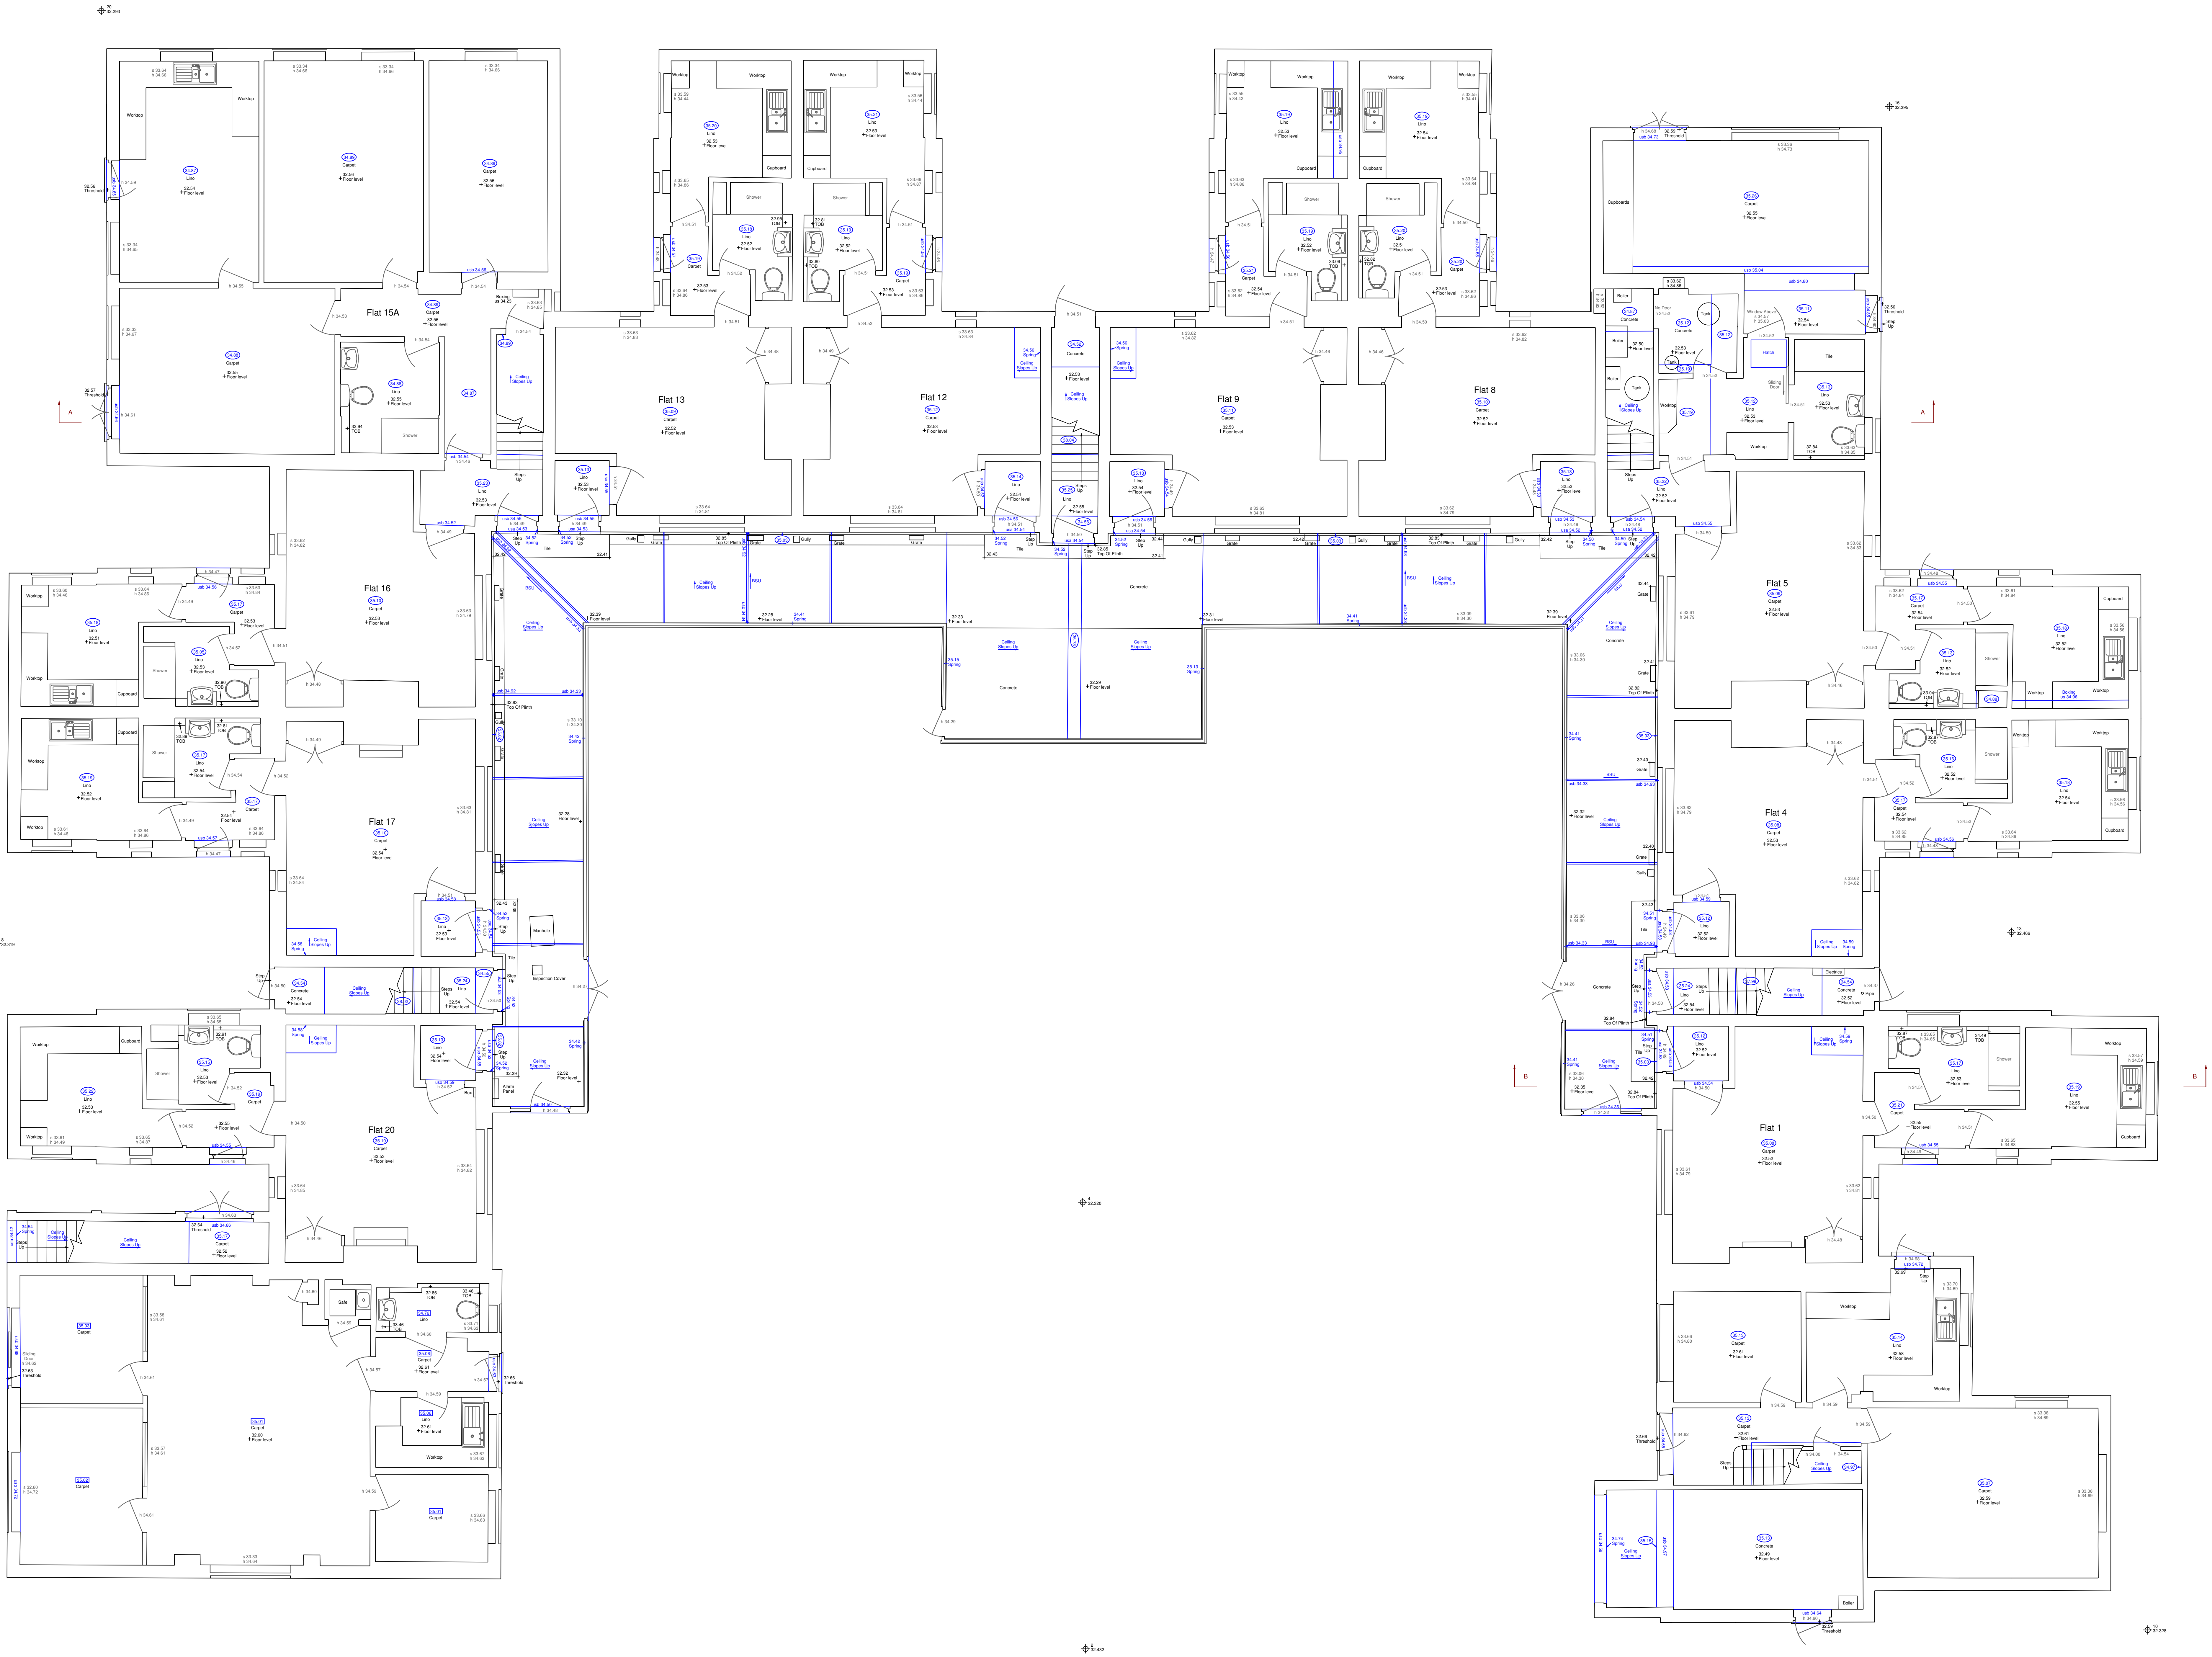

- NOTES
- LEVELS ARE RELATED TO OSBM LOCATED ON BRIDGE OVER FRAYS RIVER. LEVEL GIVEN AS 33.210 METRES.
 - SURVEY HAS BEEN CARRIED OUT TO AN ACCURACY COMMENSURATE WITH A 1:50 SCALE DRAWING.

ABBREVIATION LIST

AC	AIR CONDITIONING VENTS OF EQUIPMENT
BS	CASTING
CU	QUALITY
C	INSPECTION COVER
HA	HANDRAIL
ST	STAIRCASE
SPP	22.5mm AND VENT PIPE
TOM	TOP OF MASONRY
TOM	TOP OF WALL
+33.00	SEA LEVEL
+33.00	LEVEL OF UNDERSIDE OF BEAM
+33.00	LEVEL OF UNDERSIDE OF FOOTING
+33.00	LEVEL OF UNDERSIDE OF PILE
+33.00	UNDERGROUND LEVEL
22.50	CEILING LEVEL
22.50	FLOOR LEVEL

NO.	DATE	DETAILS

REVISIONS

KND SURVEYS LTD

Tel: 01494 718453
Fax: 01494 717576
e-mail: enquiry@kndsveys.com

74 WATCHET LANE
HOLMER GREEN
BUCKINGHAMSHIRE
HP15 6UG

CLIENT


UXBRIDGE WELFARE TRUST ALMHOUSES
WOODBRIDGE HOUSE
NEW WINDSOR STREET
UXBRIDGE

JOB TITLE

UXBRIDGE WELFARE TRUST ALMHOUSES
WOODBRIDGE HOUSE
NEW WINDSOR STREET
UXBRIDGE


DRAWING TITLE

GROUND FLOOR PLAN

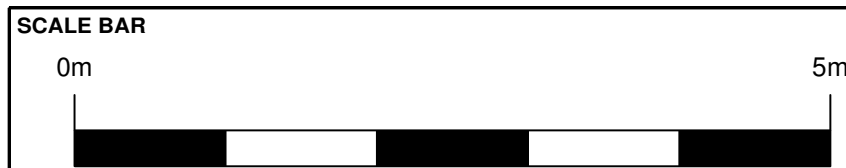

DRAWING No.	DRAWN BY	DATE
CO2 15 G	JJF / NJG	16 MAR 2015
SURVEYED BY	SCALE	
JJF / NJG	1:50	

First Floor

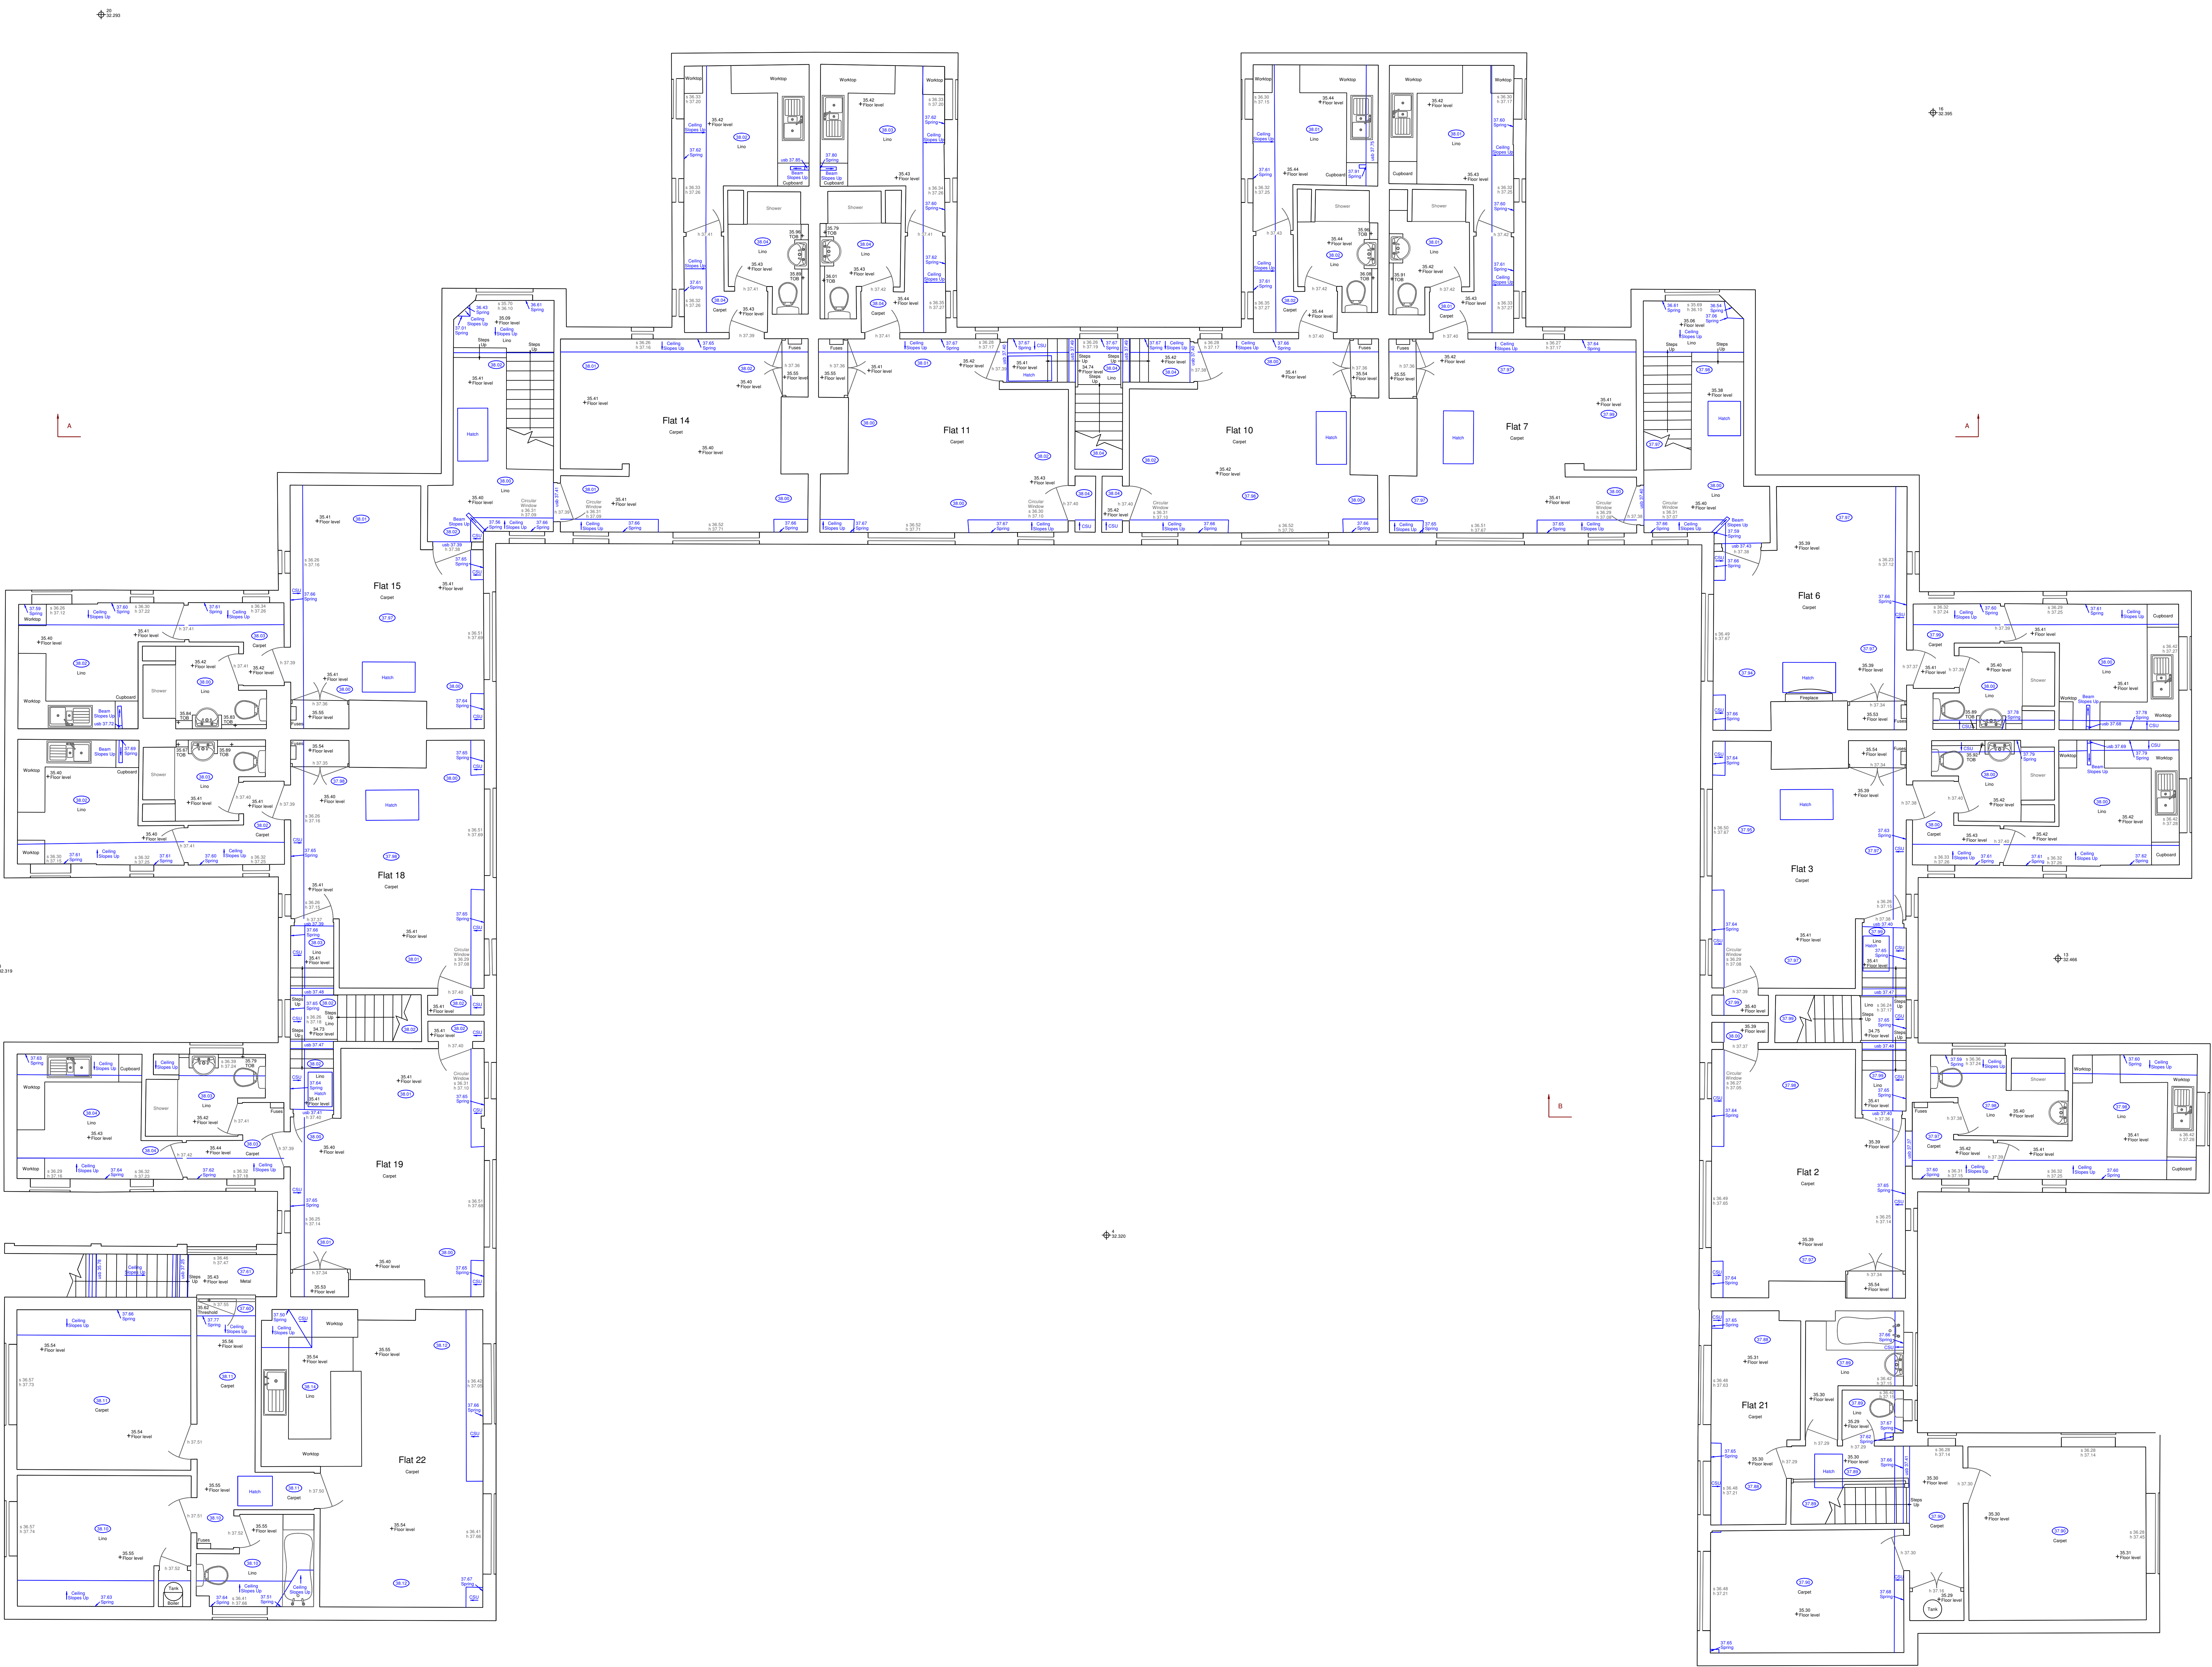

- NOTES
- LEVELS ARE RELATED TO OSBM LOCATED ON BRIDGE OVER FRAYS RIVER. LEVEL GIVEN AS 33.210 METRES.
 - SURVEY HAS BEEN CARRIED OUT TO AN ACCURACY COMMENSURATE WITH A 1:50 SCALE DRAWING.
- ABBREVIATION LIST
- | | |
|-----|-------------------------------------|
| AC | AIR CONDITIONING VENTS OF EQUIPMENT |
| BS | CARDING AND |
| GU | QUALITY |
| C | INSPECTION COVER |
| MA | MATERIALS |
| ST | STAIRWELL |
| SPP | 22.5mm VENT PIPE |
| TM | TOP OF ROOF |
| TM | TOP OF WALL |
| + | SEA LEVEL |
| + | HEAD OF BEAM |
| + | LEVEL OF UNDERSIDE OF BEAM |
| + | LEVEL OF UNDERSIDE OF FOOTING |
| + | LEVEL OF UNDERSIDE OF PILE |
| + | UNDERSIDE LEVEL |
| + | CEILING LEVEL |
| + | FLOOR LEVEL |

NO.	DATE	DETAILS

REVISIONS



74 WATCHET LANE
HOLMER GREEN
BUCKINGHAMSHIRE
HP15 6UD

Tel: 01494 718453
Fax: 01494 717576
e-mail: enquiry@kndsveys.com

CLIENT

UXBRIDGE WELFARE TRUST ALMHOUSES
WOODBRIDGE HOUSE
NEW WINDSOR STREET
UXBRIDGE

JOB TITLE


UXBRIDGE WELFARE TRUST ALMHOUSES
WOODBRIDGE HOUSE
NEW WINDSOR STREET
UXBRIDGE

DRAWING TITLE

FIRST FLOOR PLAN


DRAWING No.	DRAWN BY	DATE
CO2 15 F	NJG	16 MAR 2015
SURVEYED BY	SCALE	
NJG / AJF	1:50	

Section A-A

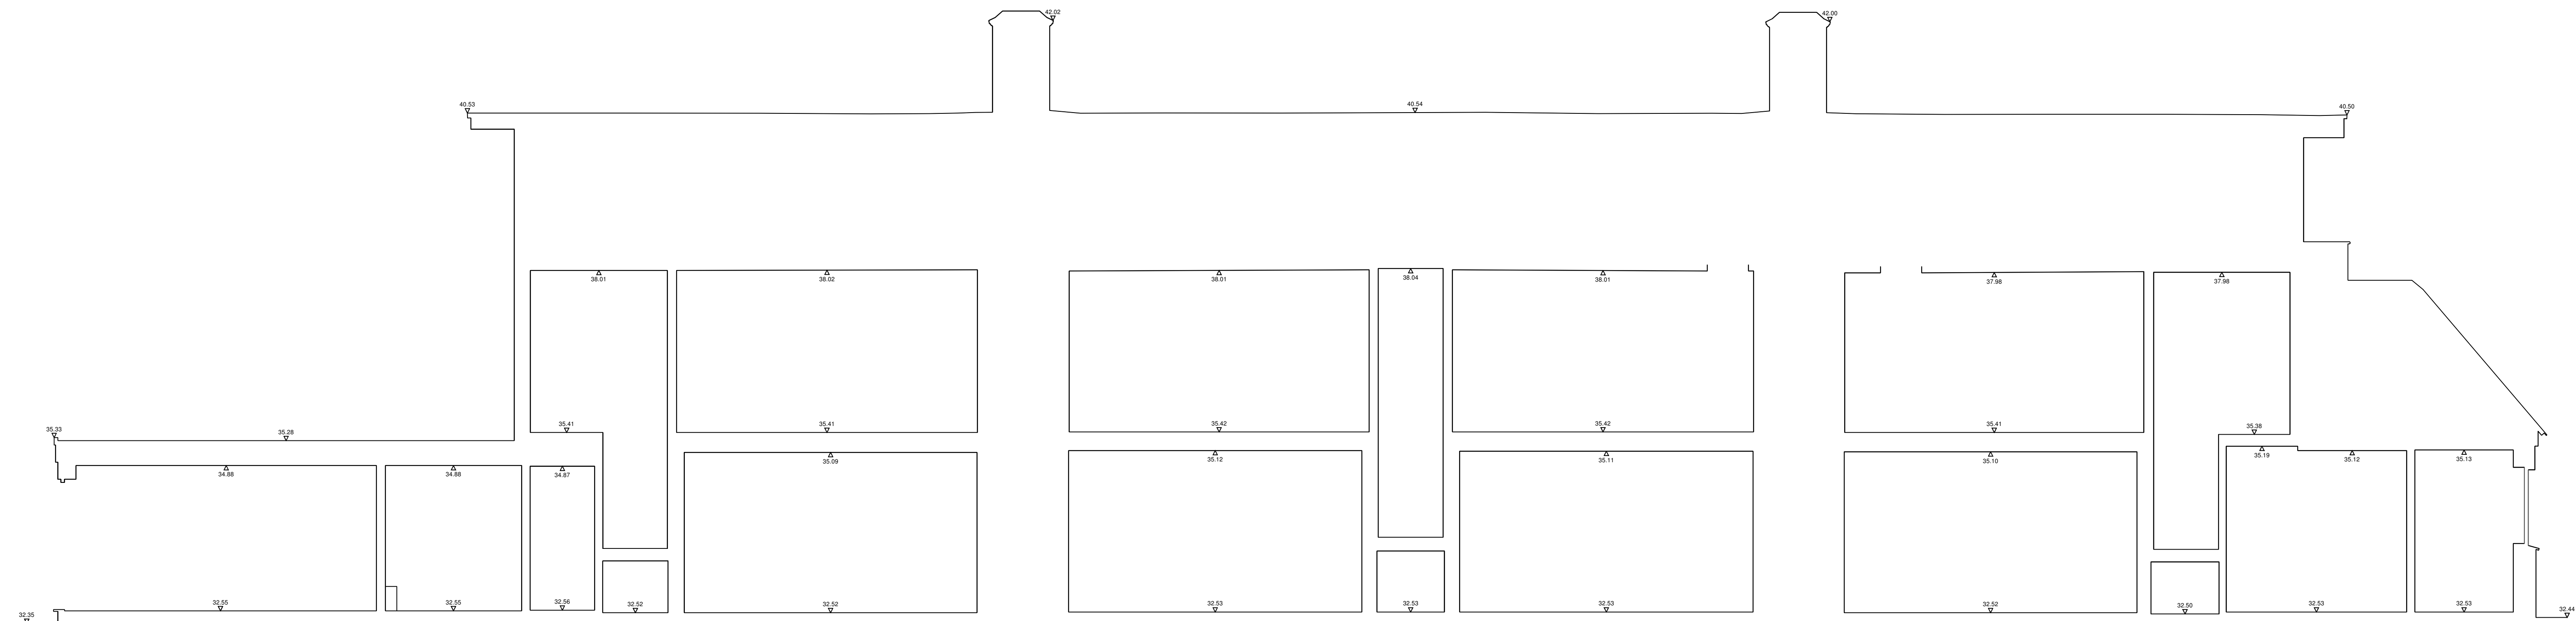

30.00 Metres A.O.D.

Section B-B

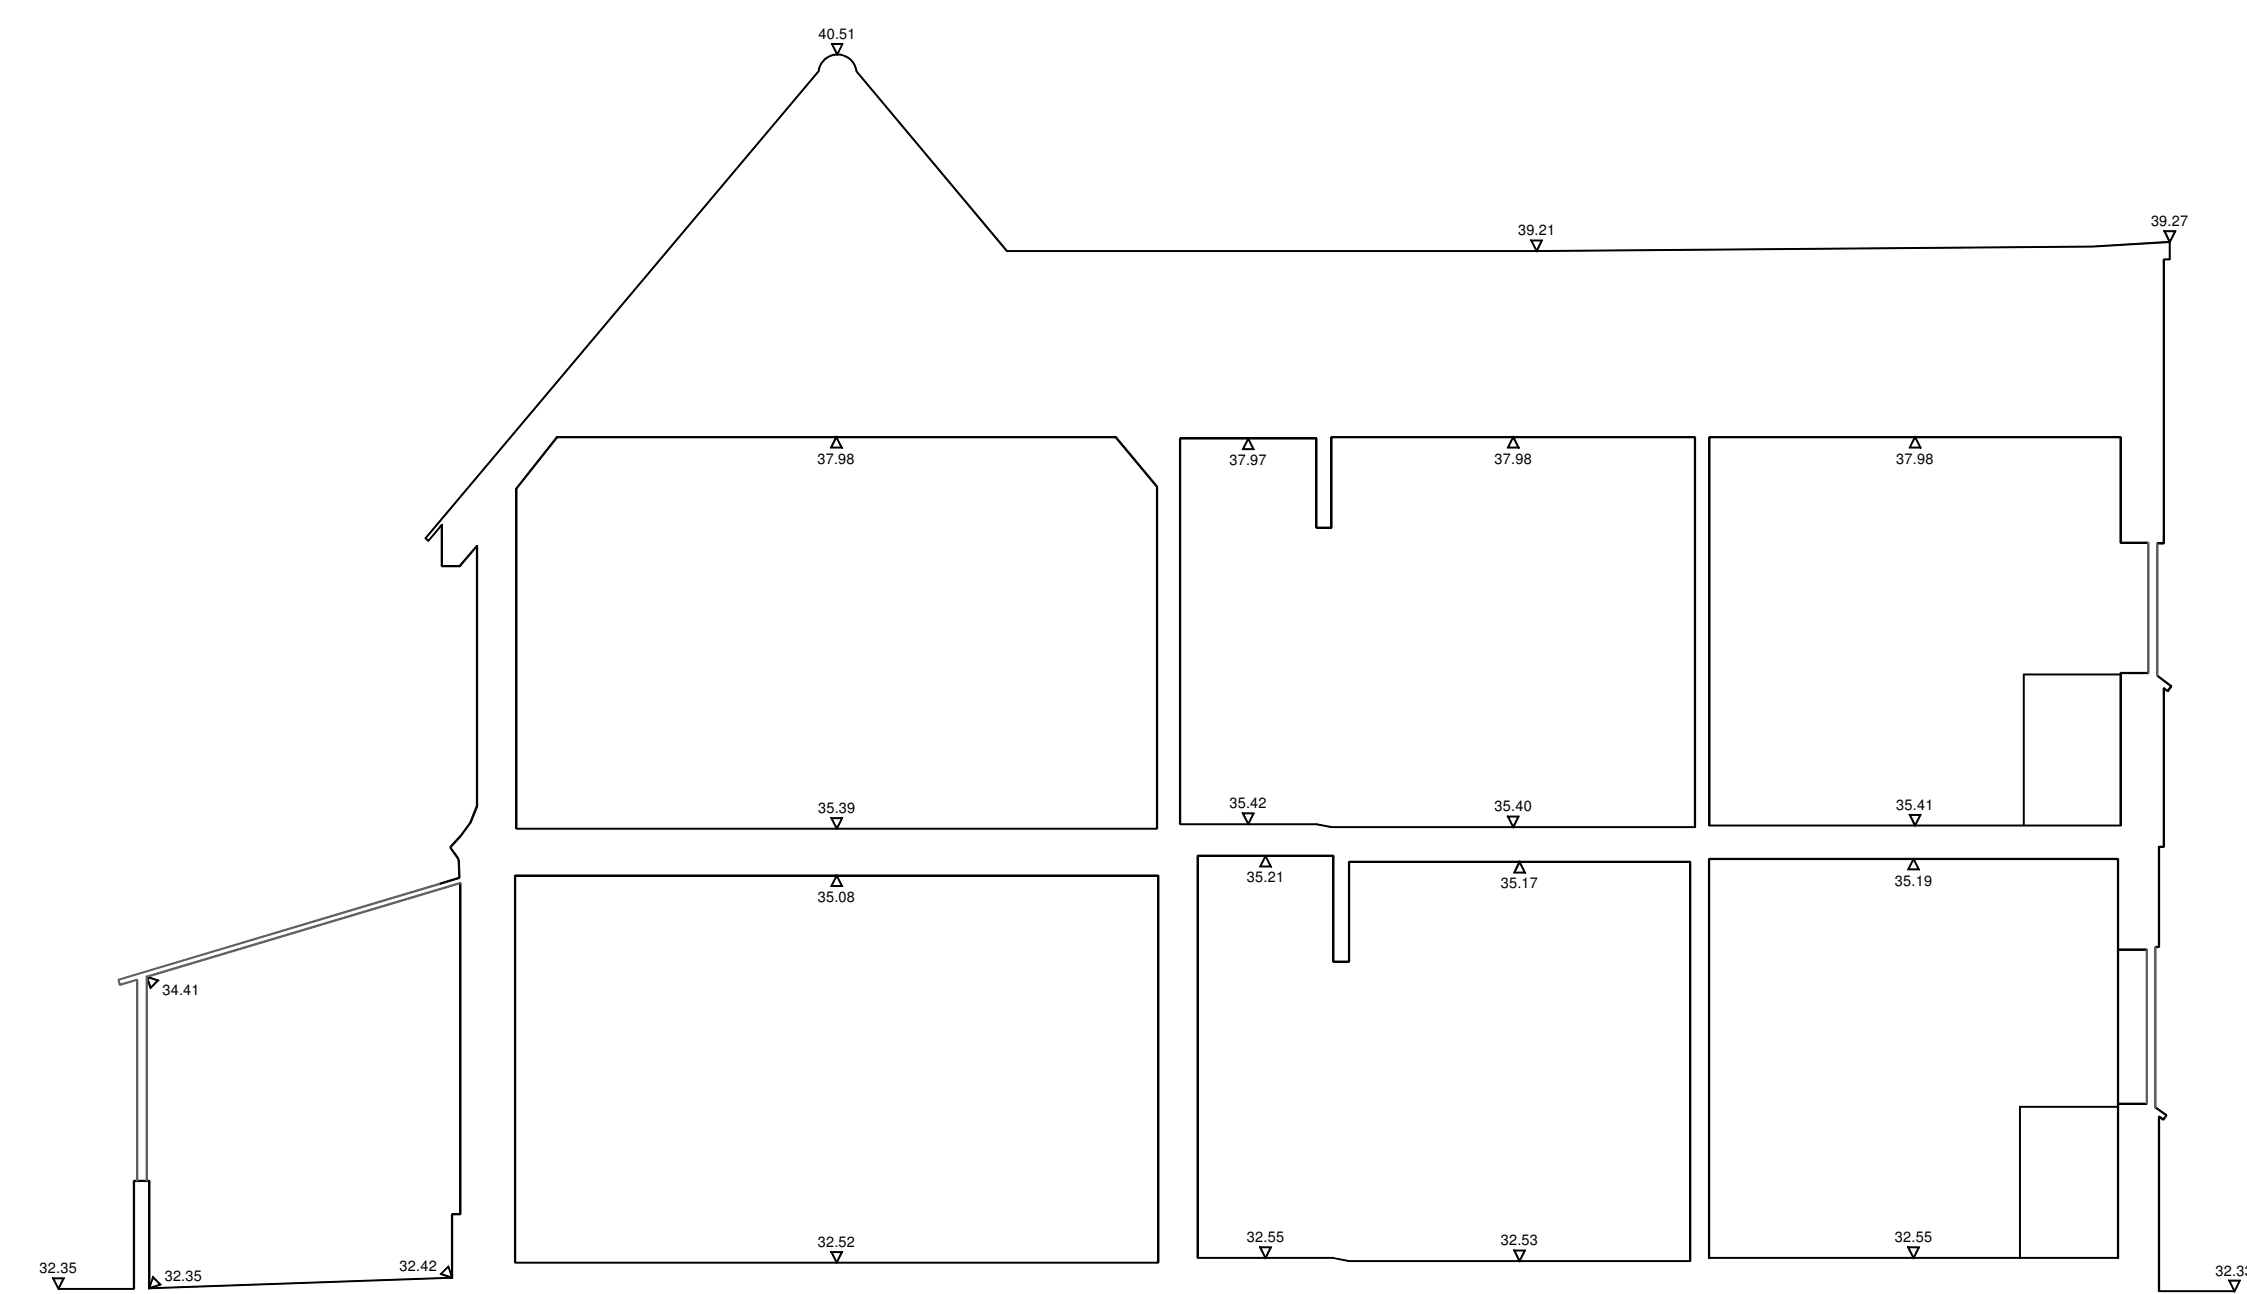


30.00 Metres A.O.D.

NOTES

- 1 LEVELS ARE RELATED TO OSBM LOCATED ON BRIDGE OVER FRAYS RIVER. LEVEL GIVEN AS 33.210 METRES.
- 2 SURVEY HAS BEEN CARRIED OUT TO AN ACCURACY COMMENSURATE WITH A 1:50 SCALE DRAWING.

ELEVATION AND SECTION PLAN

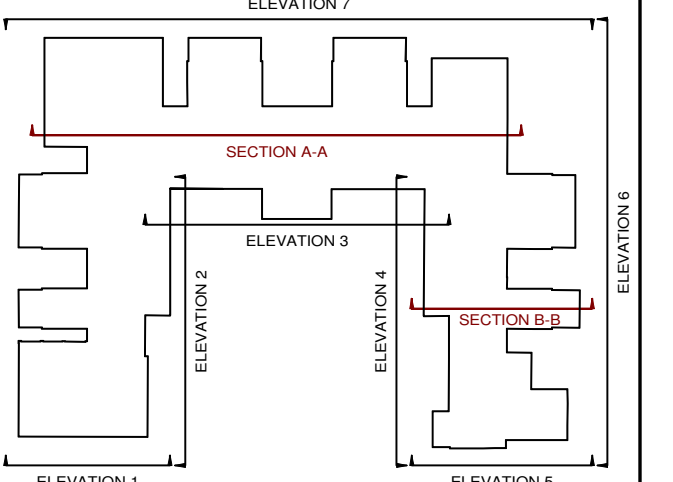

NO.	DATE	DETAILS

REVISIONS



ENT


UXBRIDGE WELFARE TRUST ALMSHOUSES
WOODBRIDGE HOUSE
NEW WINDSOR STREET
UXBRIDGE

B TITLE

EDGE WELFARE TRUST ALMSHOUSES
WOODBRIDGE HOUSE
NEW WINDSOR STREET
UXBRIDGE


DRAWING TITLE

CTIONS

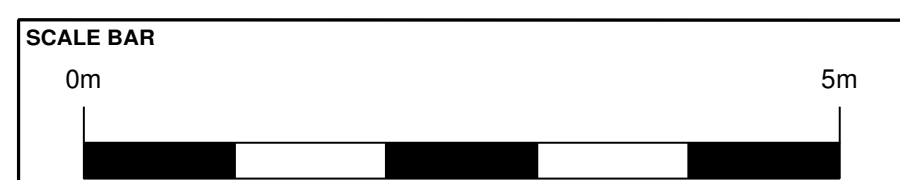

AWING No. C02 15 S	DRAWN BY NJG / JS	DATE 16 MAR 2015
REVIEWED BY NJG / JS		SCALE 1:50

Elevation 1

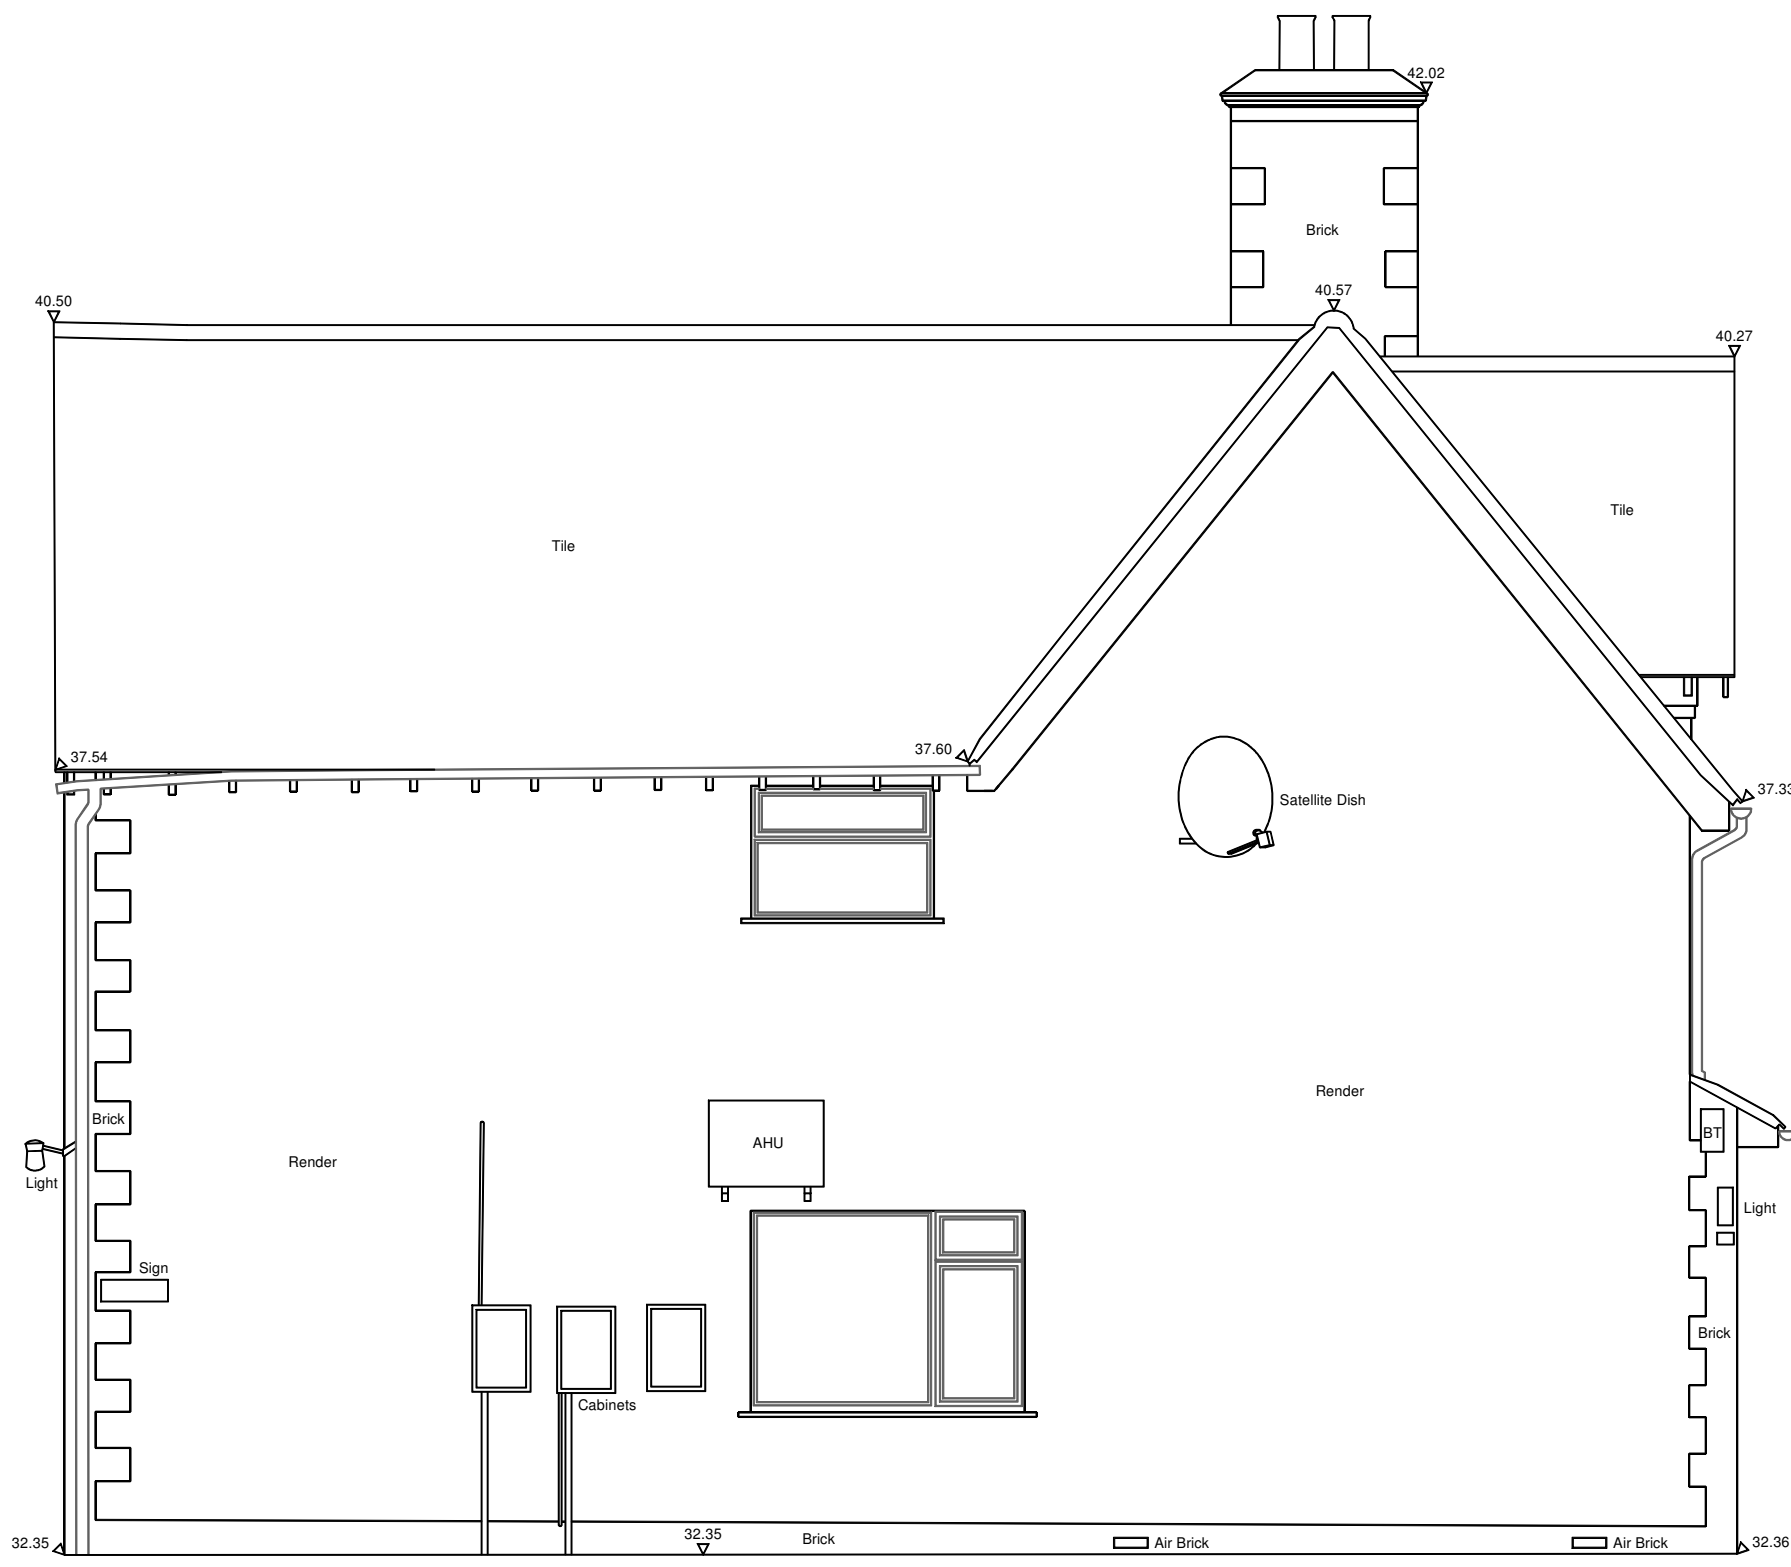

30.00 Metres A.O.D.

Elevation 2



30.00 Metres A.O.D.

Elevation 3



30.00 Metres A.O.D.

Elevation 4



30.00 Metres A.O.D.

Elevation 5




30.00 Metres A.O.D.

NOTES

- 1 LEVELS ARE RELATED TO OSBM LOCATED ON BRIDGE OVER FRAYS RIVER. LEVEL GIVEN AS 33.210 METRES.
- 2 SURVEY HAS BEEN CARRIED OUT TO AN ACCURACY COMMENSURATE WITH A 1:50 SCALE DRAWING.

ELEVATION AND SECTION PLAN

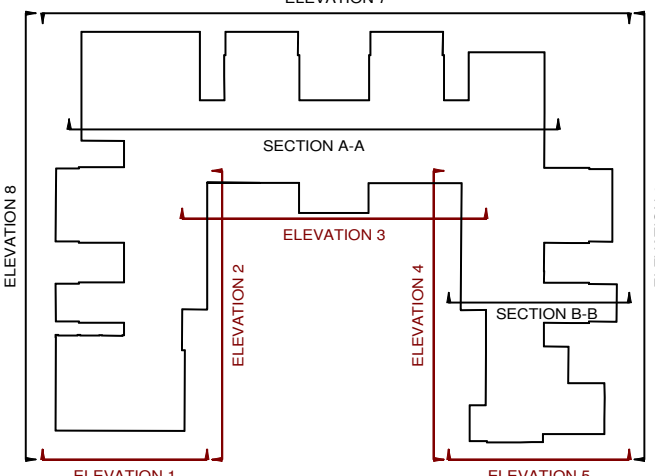

NO.	DATE	DETAILS

REVISIONS



74 WATCHET LANE
HOLMER GREEN
HIGH WYCOMBE
BUCKINGHAMSHIRE
HP15 6UD

CLIENT

UXBRIDGE WELFARE TRUST ALMSHOUSES
WOODBIDGE HOUSE
NEW WINDSOR STREET
UXBRIDGE

JOB TITLE


UXBRIDGE WELFARE TRUST ALMSHOUSES
WOODBIDGE HOUSE
NEW WINDSOR STREET
UXBRIDGE

DRAWING TITLE


ELEVATIONS 1-5

DRAWING No.	DRAWN BY	DATE
C02 15 E1	KL / JS	16 MAR 2015
SURVEYED BY	SCALE	
KL / JS	1:50	


Dining Room Floor Plan

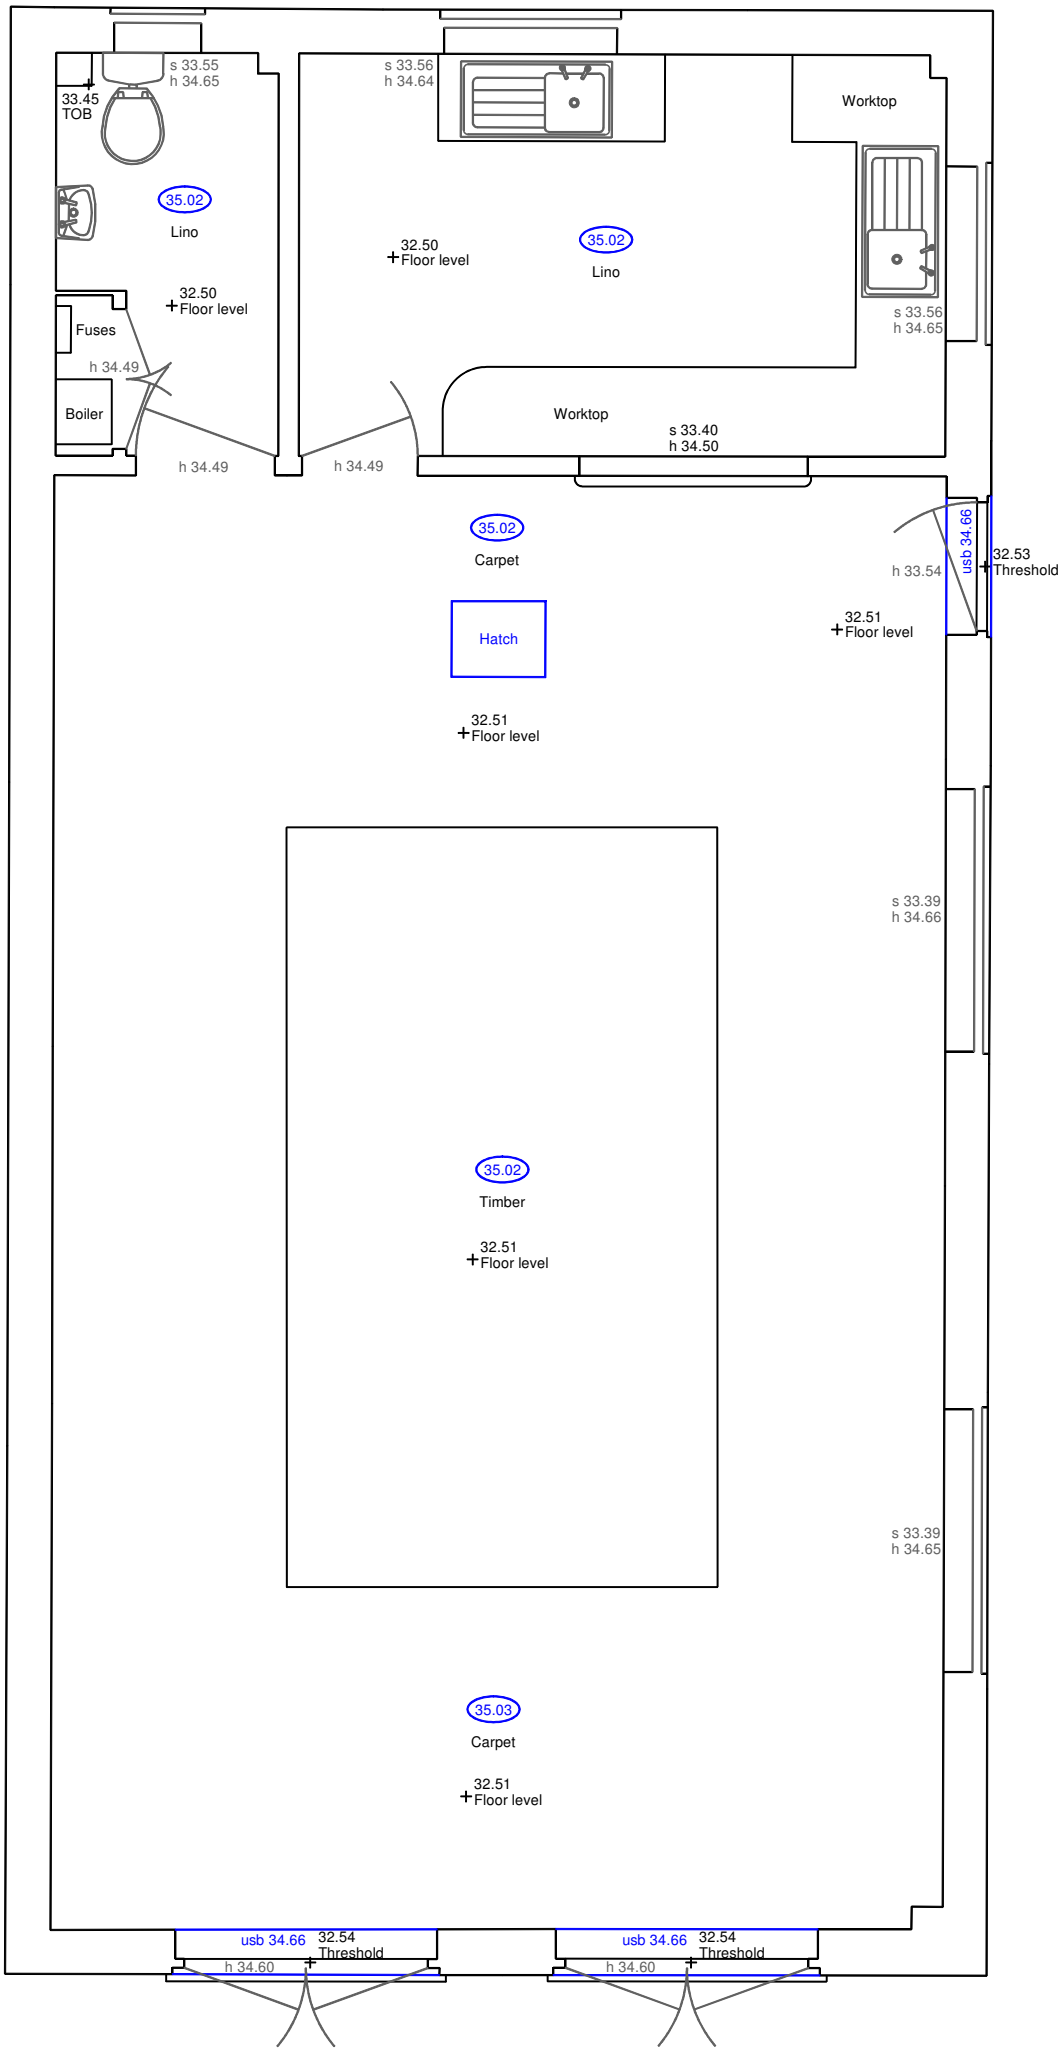


Dining Room Elevation 1

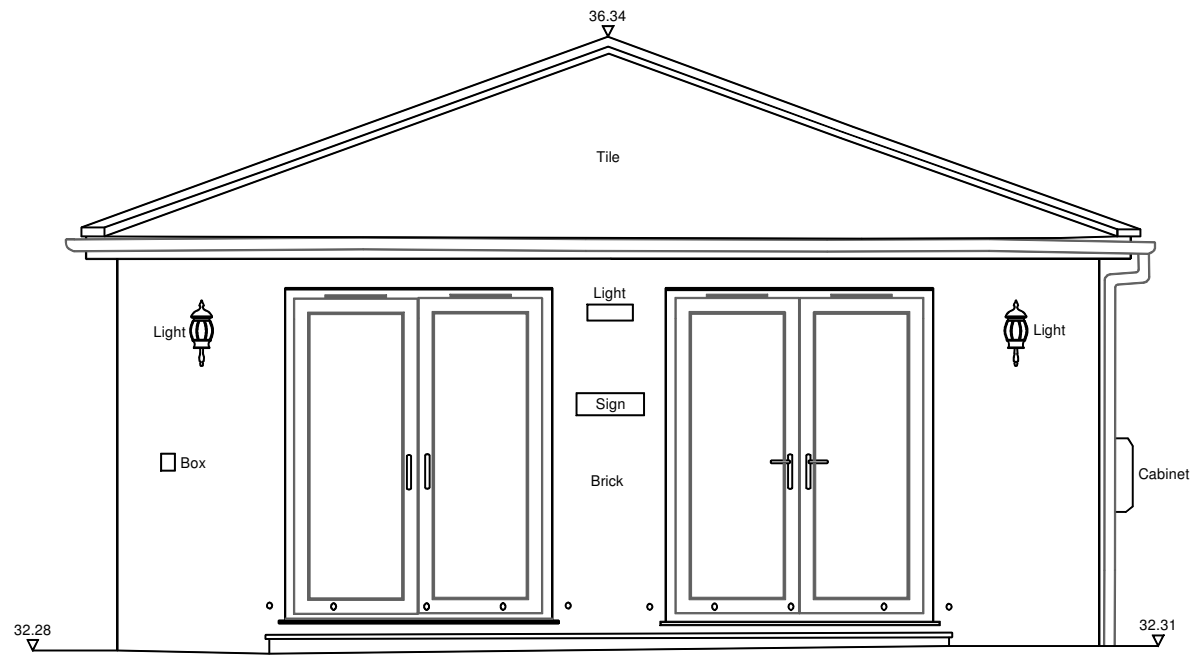


Dining Room Elevation 2

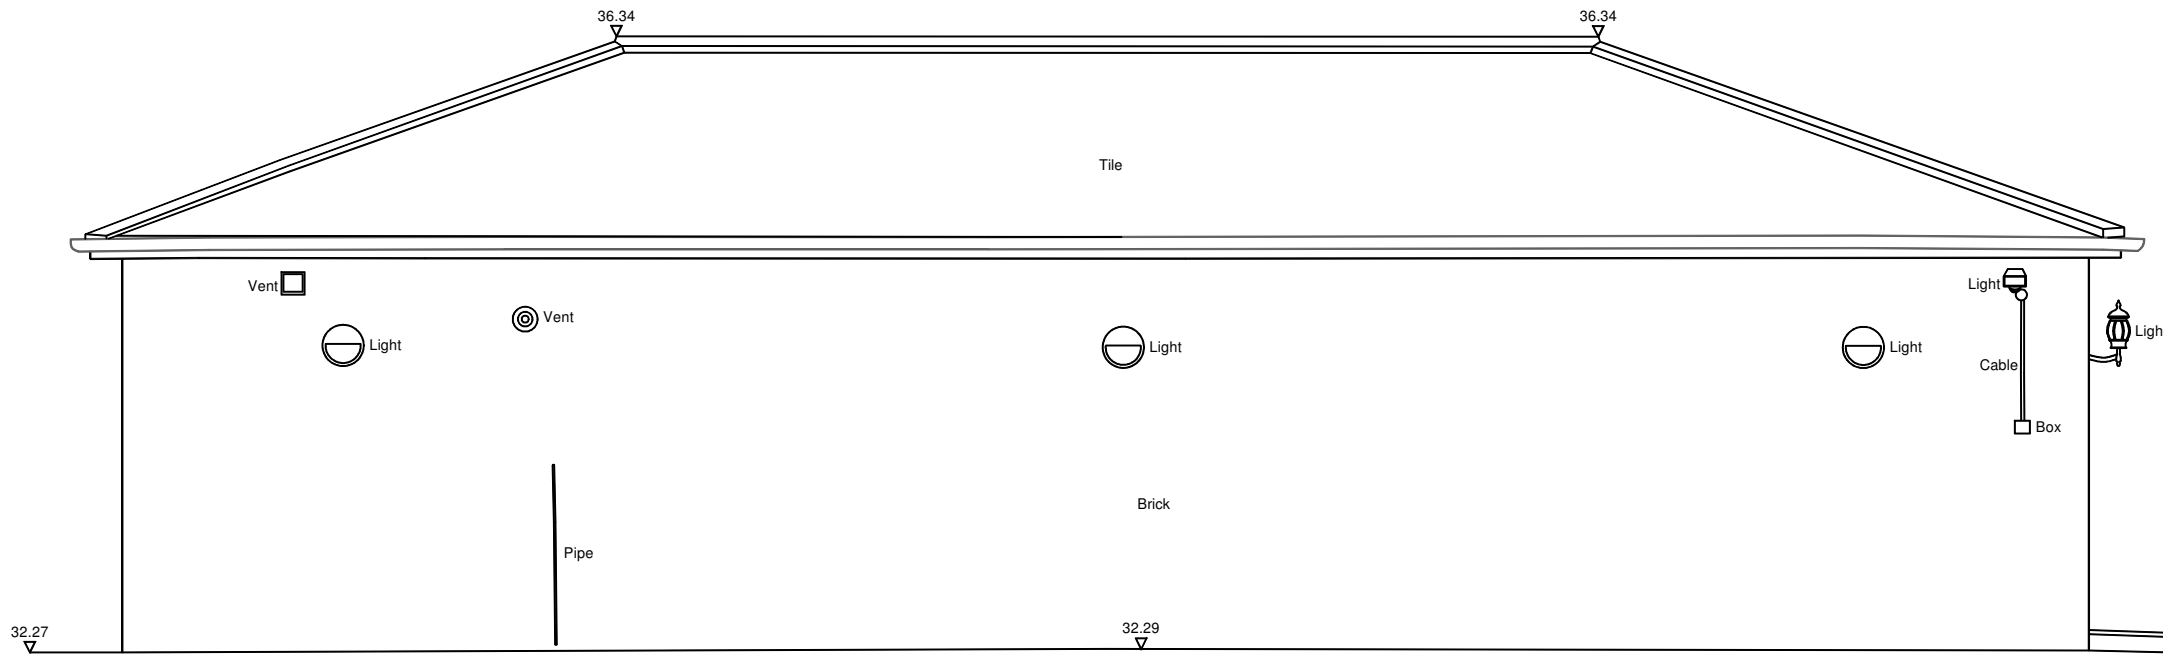

Dining Room Elevation 3

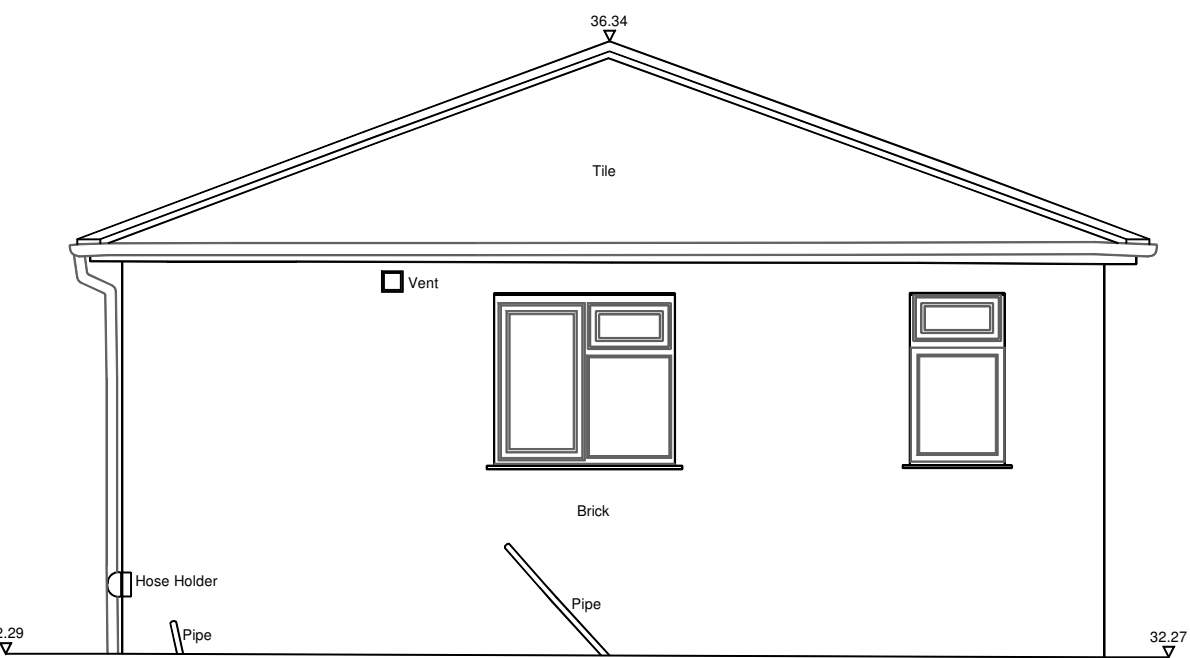


Dining Room Elevation 4

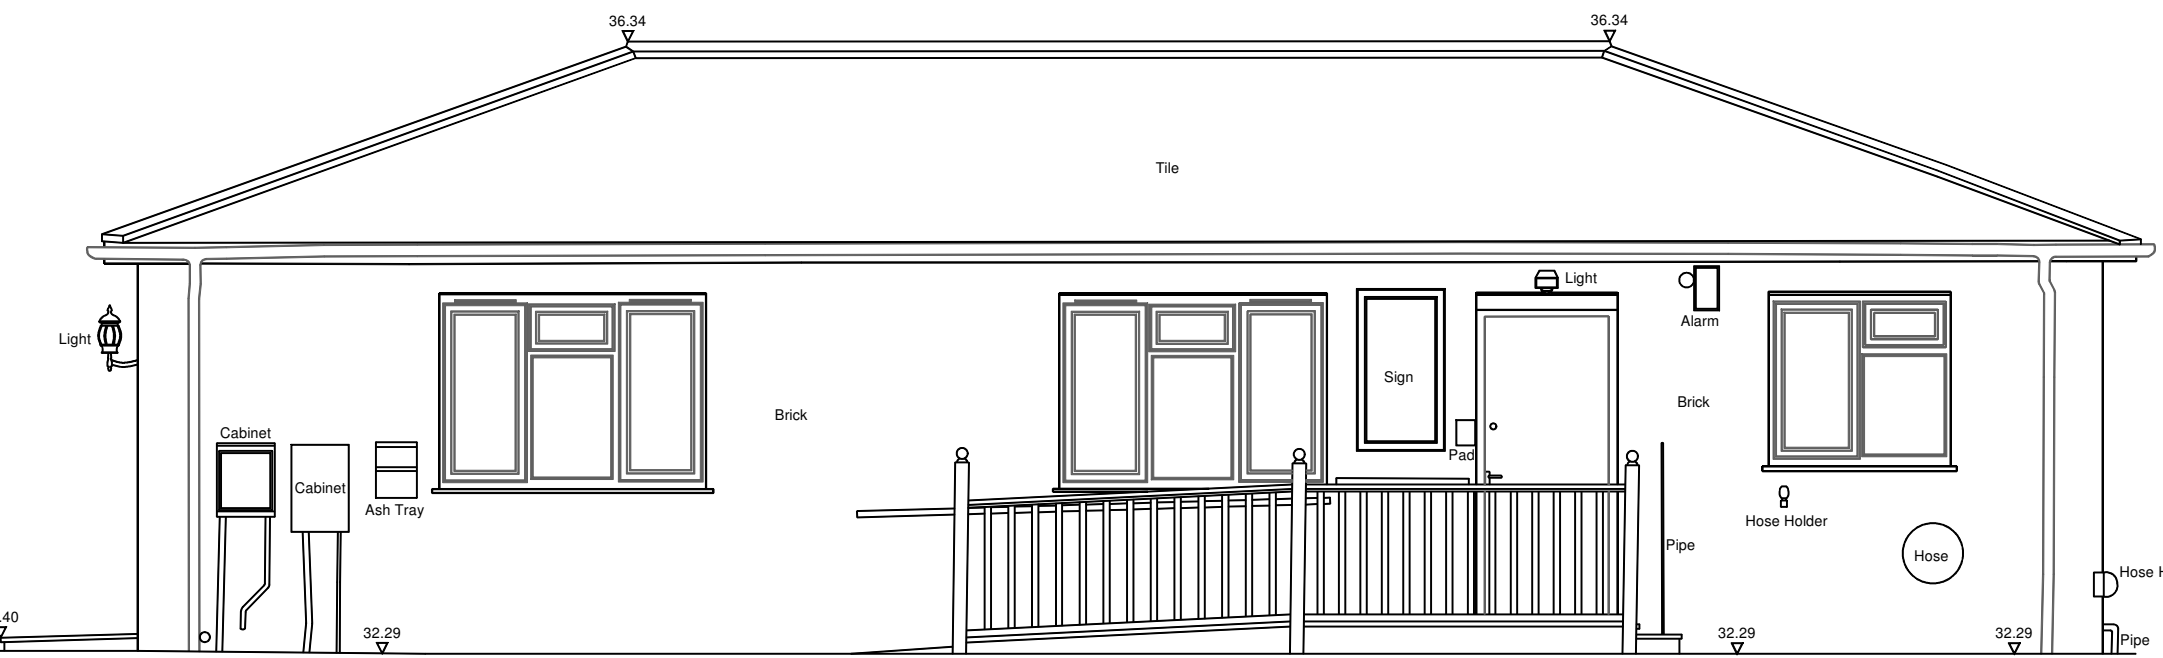

NOTES

- 1 LEVELS ARE RELATED TO OSBM LOCATED ON BRIDGE OVER FRAY'S RIVER. LEVEL GIVEN AS 33.210 METRES.
- 2 SURVEY HAS BEEN CARRIED OUT TO AN ACCURACY COMMENSURATE WITH A 1:50 SCALE DRAWING.

ELEVATION PLAN

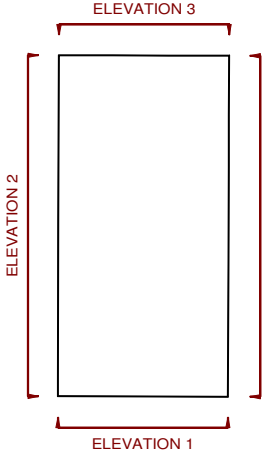

NO.	DATE	DETAILS

REVISIONS



Tel: 01494 718453
Fax: 01494 717576
e-mail: enquiry@kndsveys.com

74 WATCHET LANE
HOLMER GREEN
HIGH WYCOMBE
BUCKINGHAMSHIRE
HP15 6UG

CLIENT

UXBRIDGE WELFARE TRUST ALMSHOUSES
WOODBRIDGE HOUSE
NEW WINDSOR STREET
UXBRIDGE

JOB TITLE

UXBRIDGE WELFARE TRUST ALMSHOUSES
WOODBRIDGE HOUSE
NEW WINDSOR STREET
UXBRIDGE

DRAWING TITLE

DINING ROOM FLOORPLANS AND ELEVATIONS

DRAWING No. C02 15 D	DRAWN BY MJP / NJG	DATE 16 MAR 2015
SURVEYED BY MJP / NJG	SCALE 1:50	

