

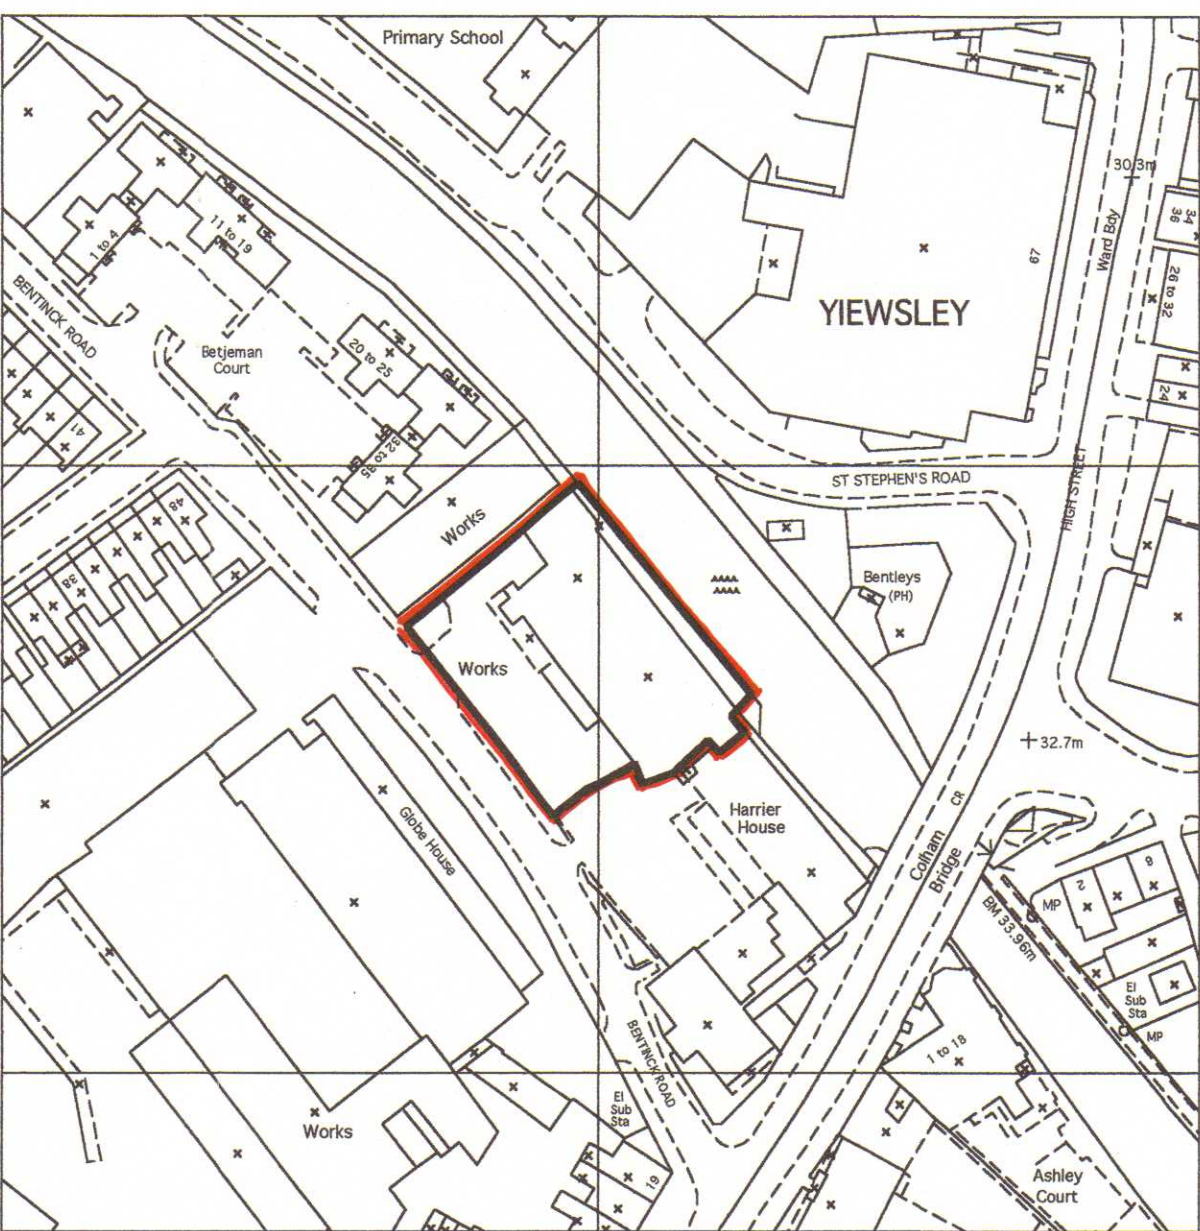


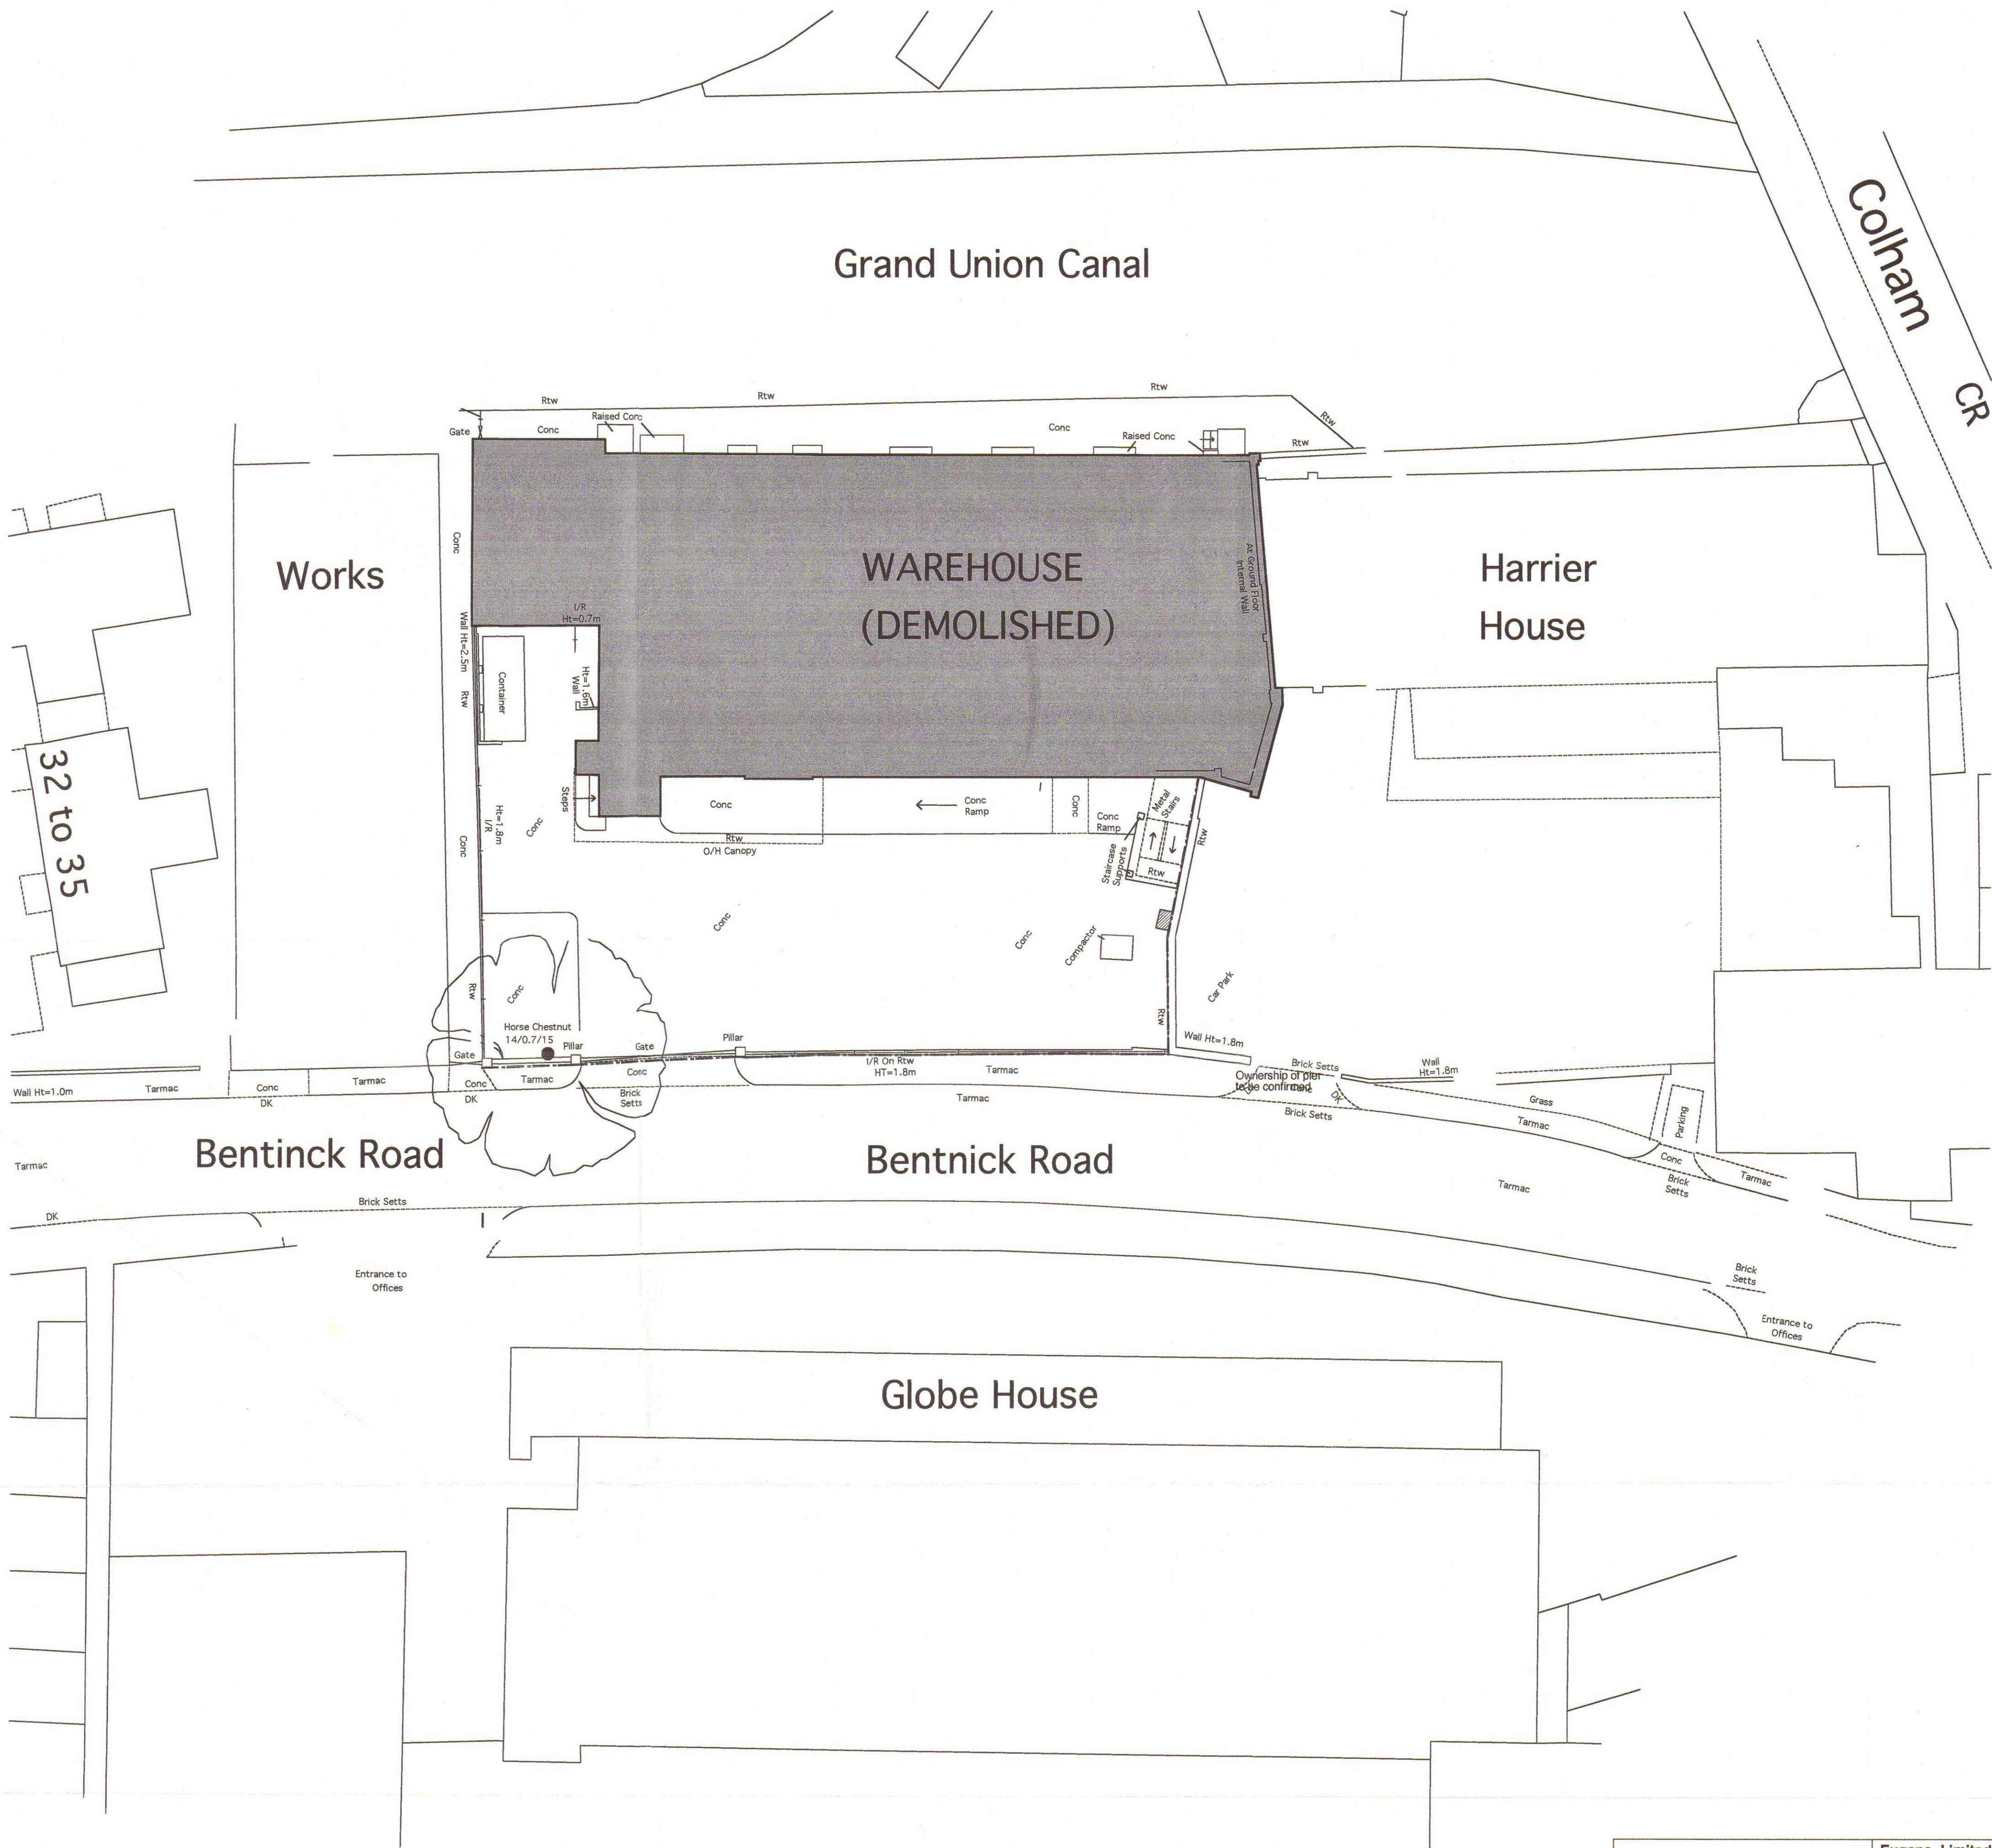

Site Location

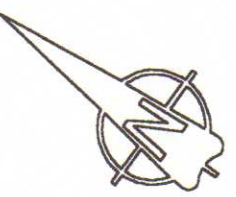

LON BORHC
- 1 JUL 2003
ENVIRONMENTAL
SERVICES GROUP

BUILDING REGULATIONS

ALL DIMENSIONS TO BE
CHECKED ON SITE AND ANY
DISCREPANCIES REPORTED
IMMEDIATELY
THIS DRAWING MUST NOT
BE SCALED.

YURKY CROSS
CHARTERED ARCHITECTS
167a York Way LONDON N7 8LN
T: 020 7397 0481 F: 020 7397 1248 E: info@yurkycross.co.uk

Eugena Limited
Ridings House
29 - 31 West Barnes Lane
London SW20 0BP
T: 020 8498 9210 F: 020 8944 3290

EUGENA

PROJECT	DRAWING TITLE	DRAWING NUMBER
Bentinck Road	EXISTING LOCATION & SITE PLAN	02901/C/ 001
SCALE	DATE	REVISION
1:200	1/6/03	-